


All dimensions must be checked on site and only scaled from this drawing for planning purposes only

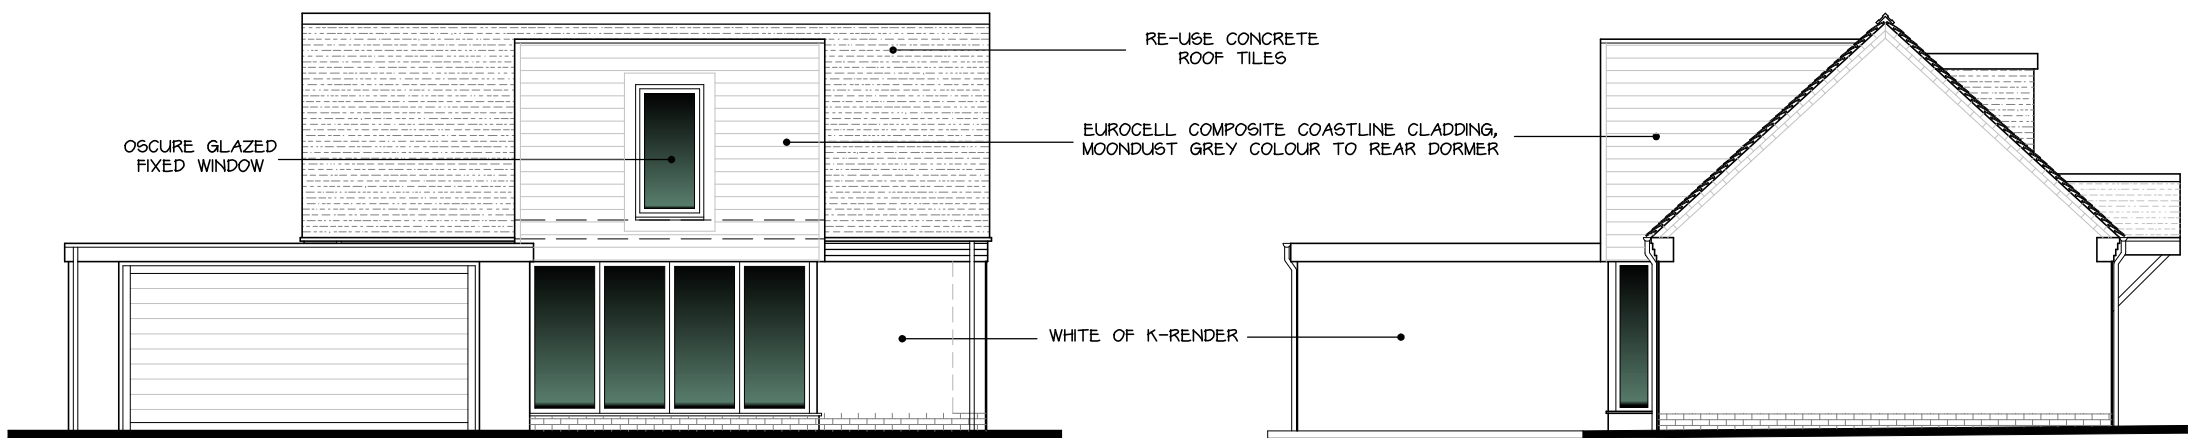

PROPOSED WEST ELEVATION
1:100




PROPOSED SOUTH ELEVATION
1:100




PROPOSED EAST ELEVATION
1:100




PROPOSED NORTH ELEVATION
1:100

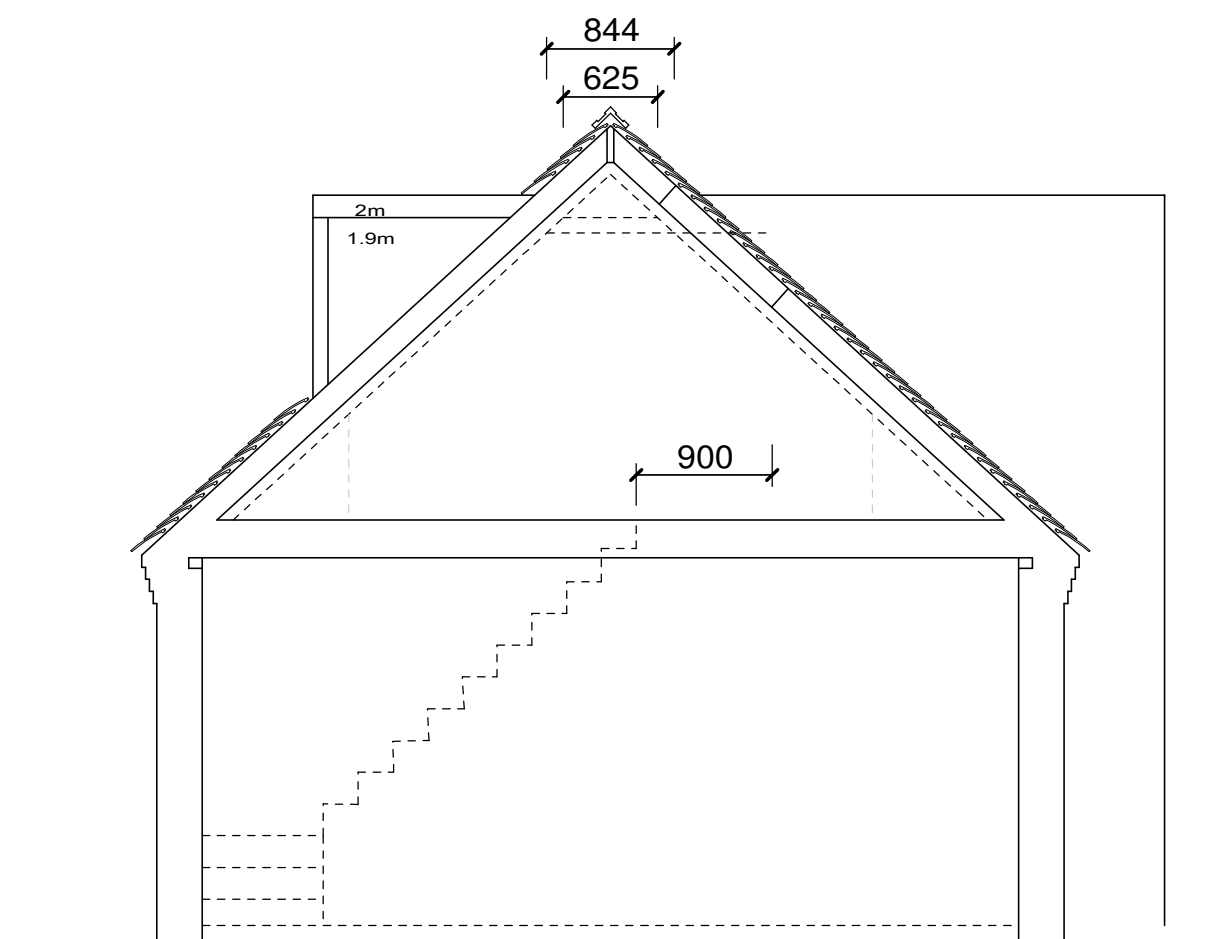



PROPOSED SECTION
1:50

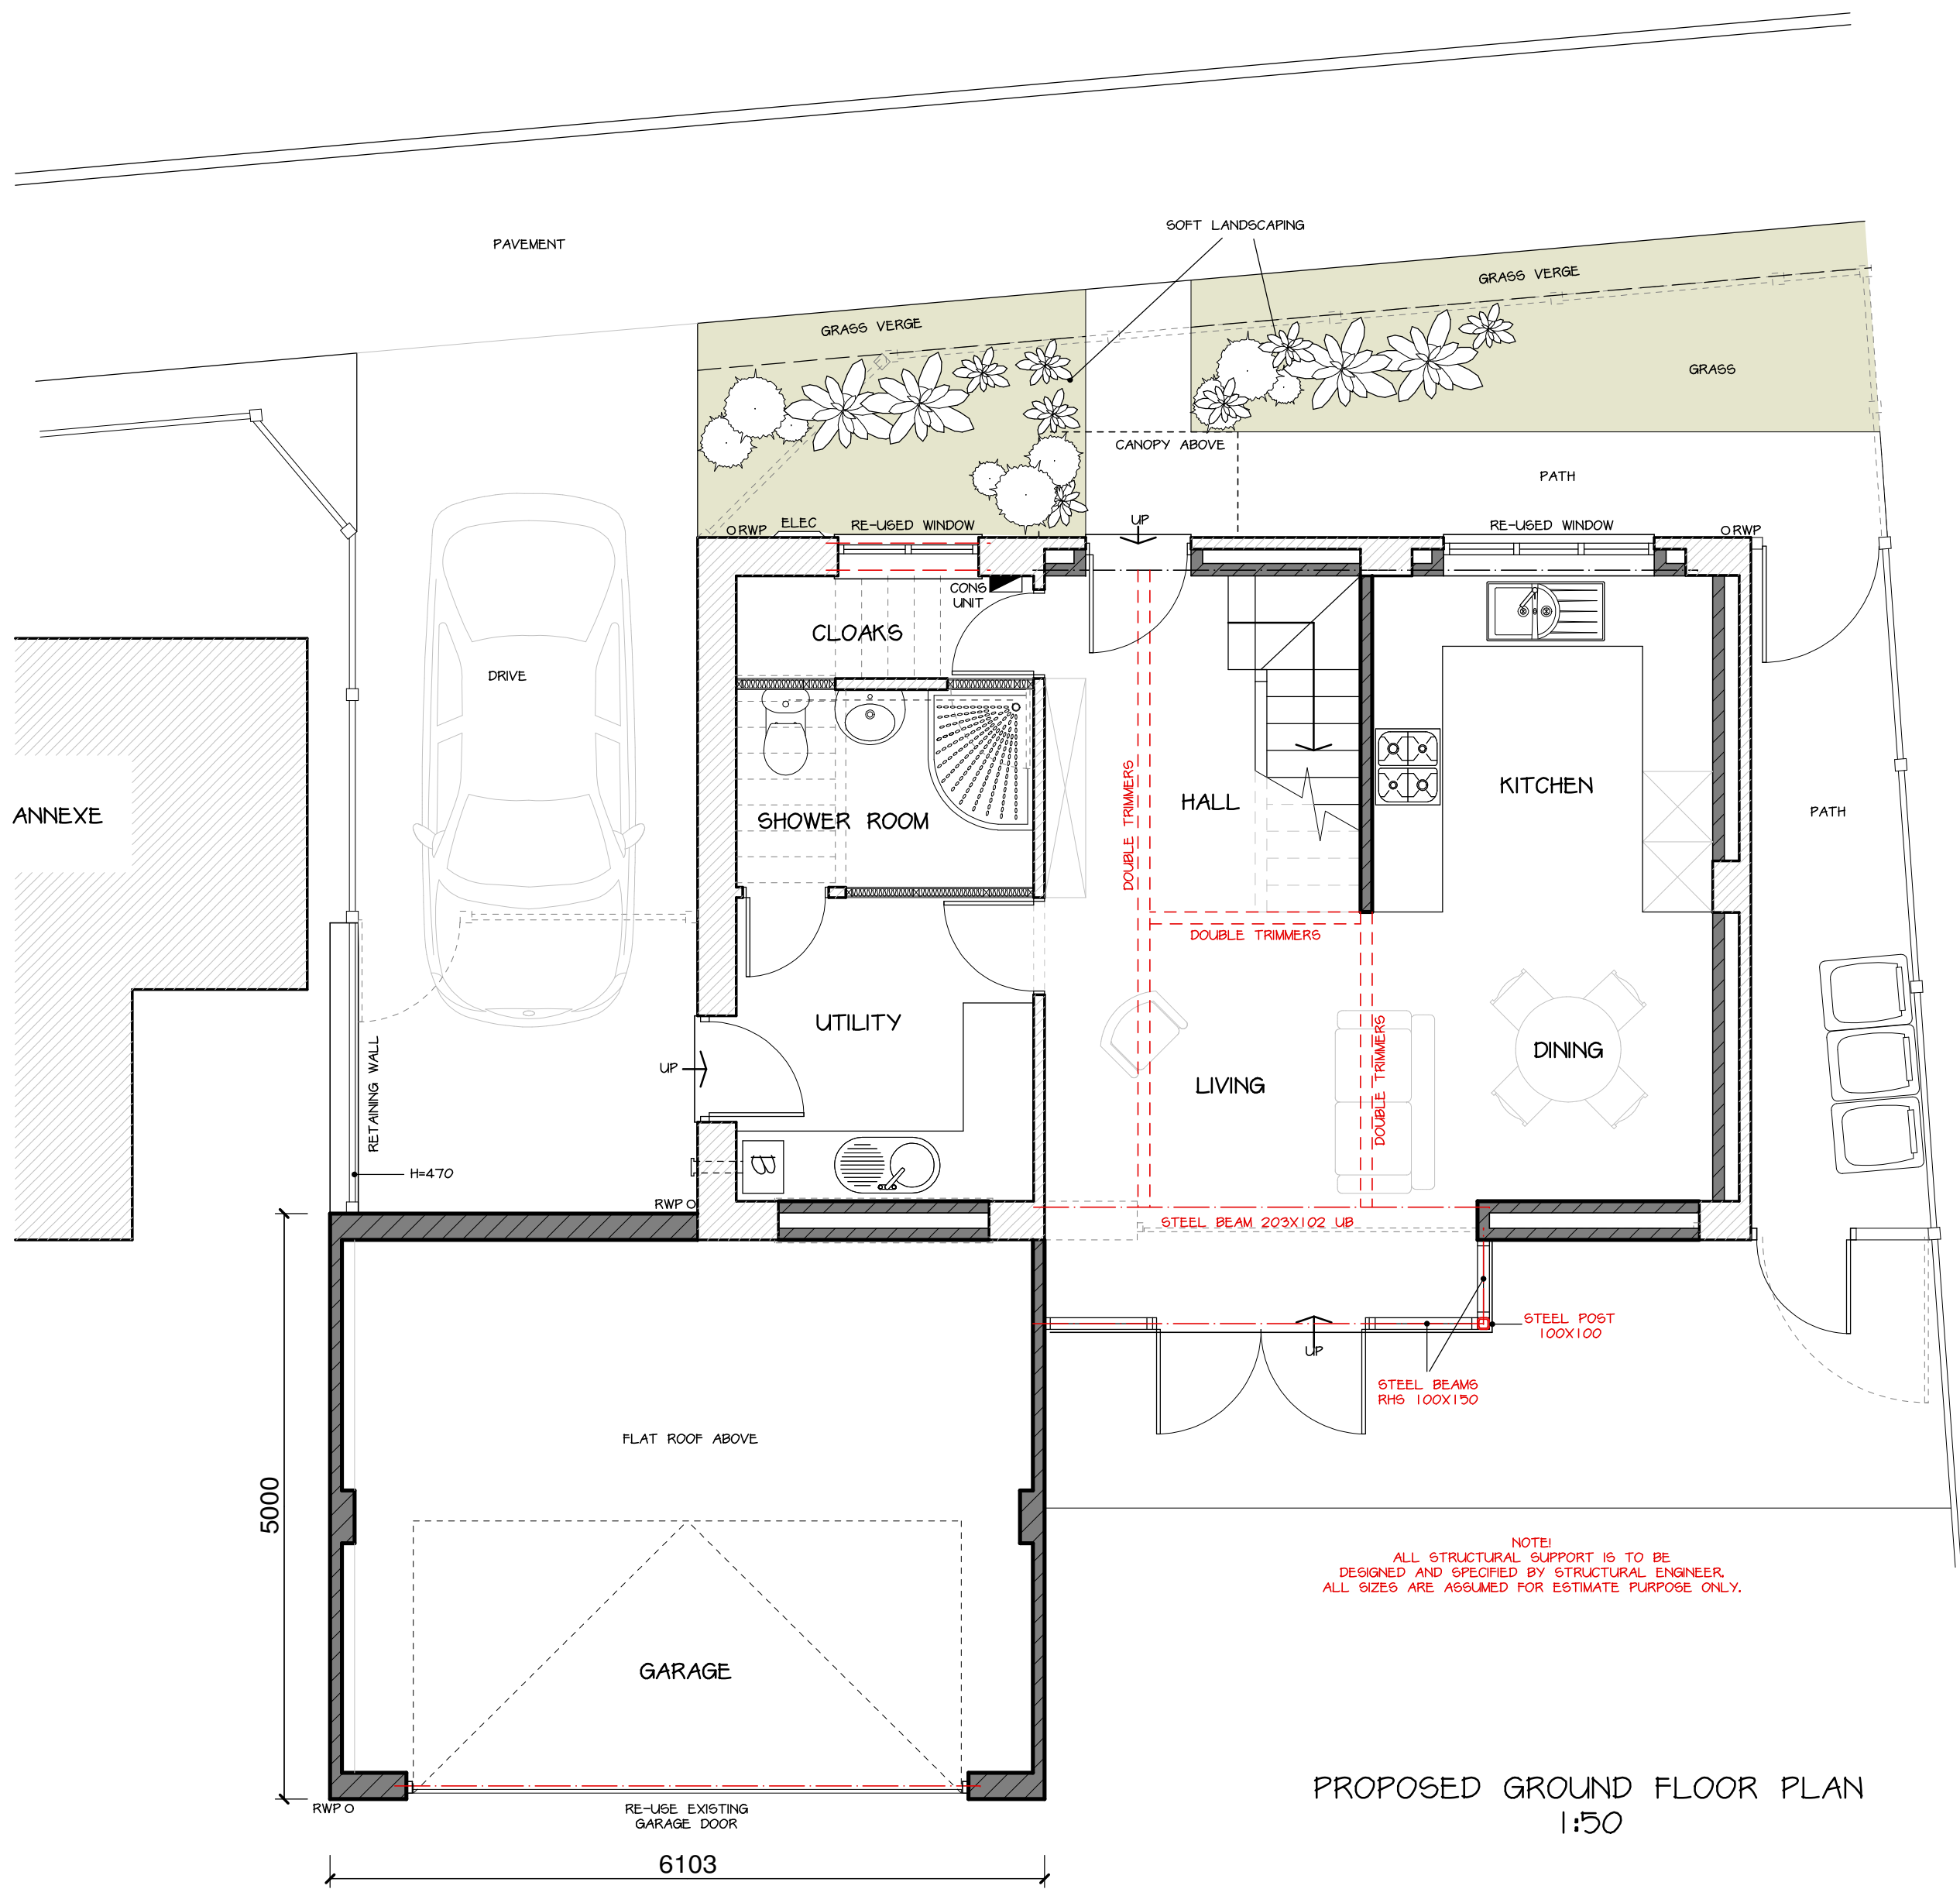

PROPOSED GROUND FLOOR PLAN
1:50

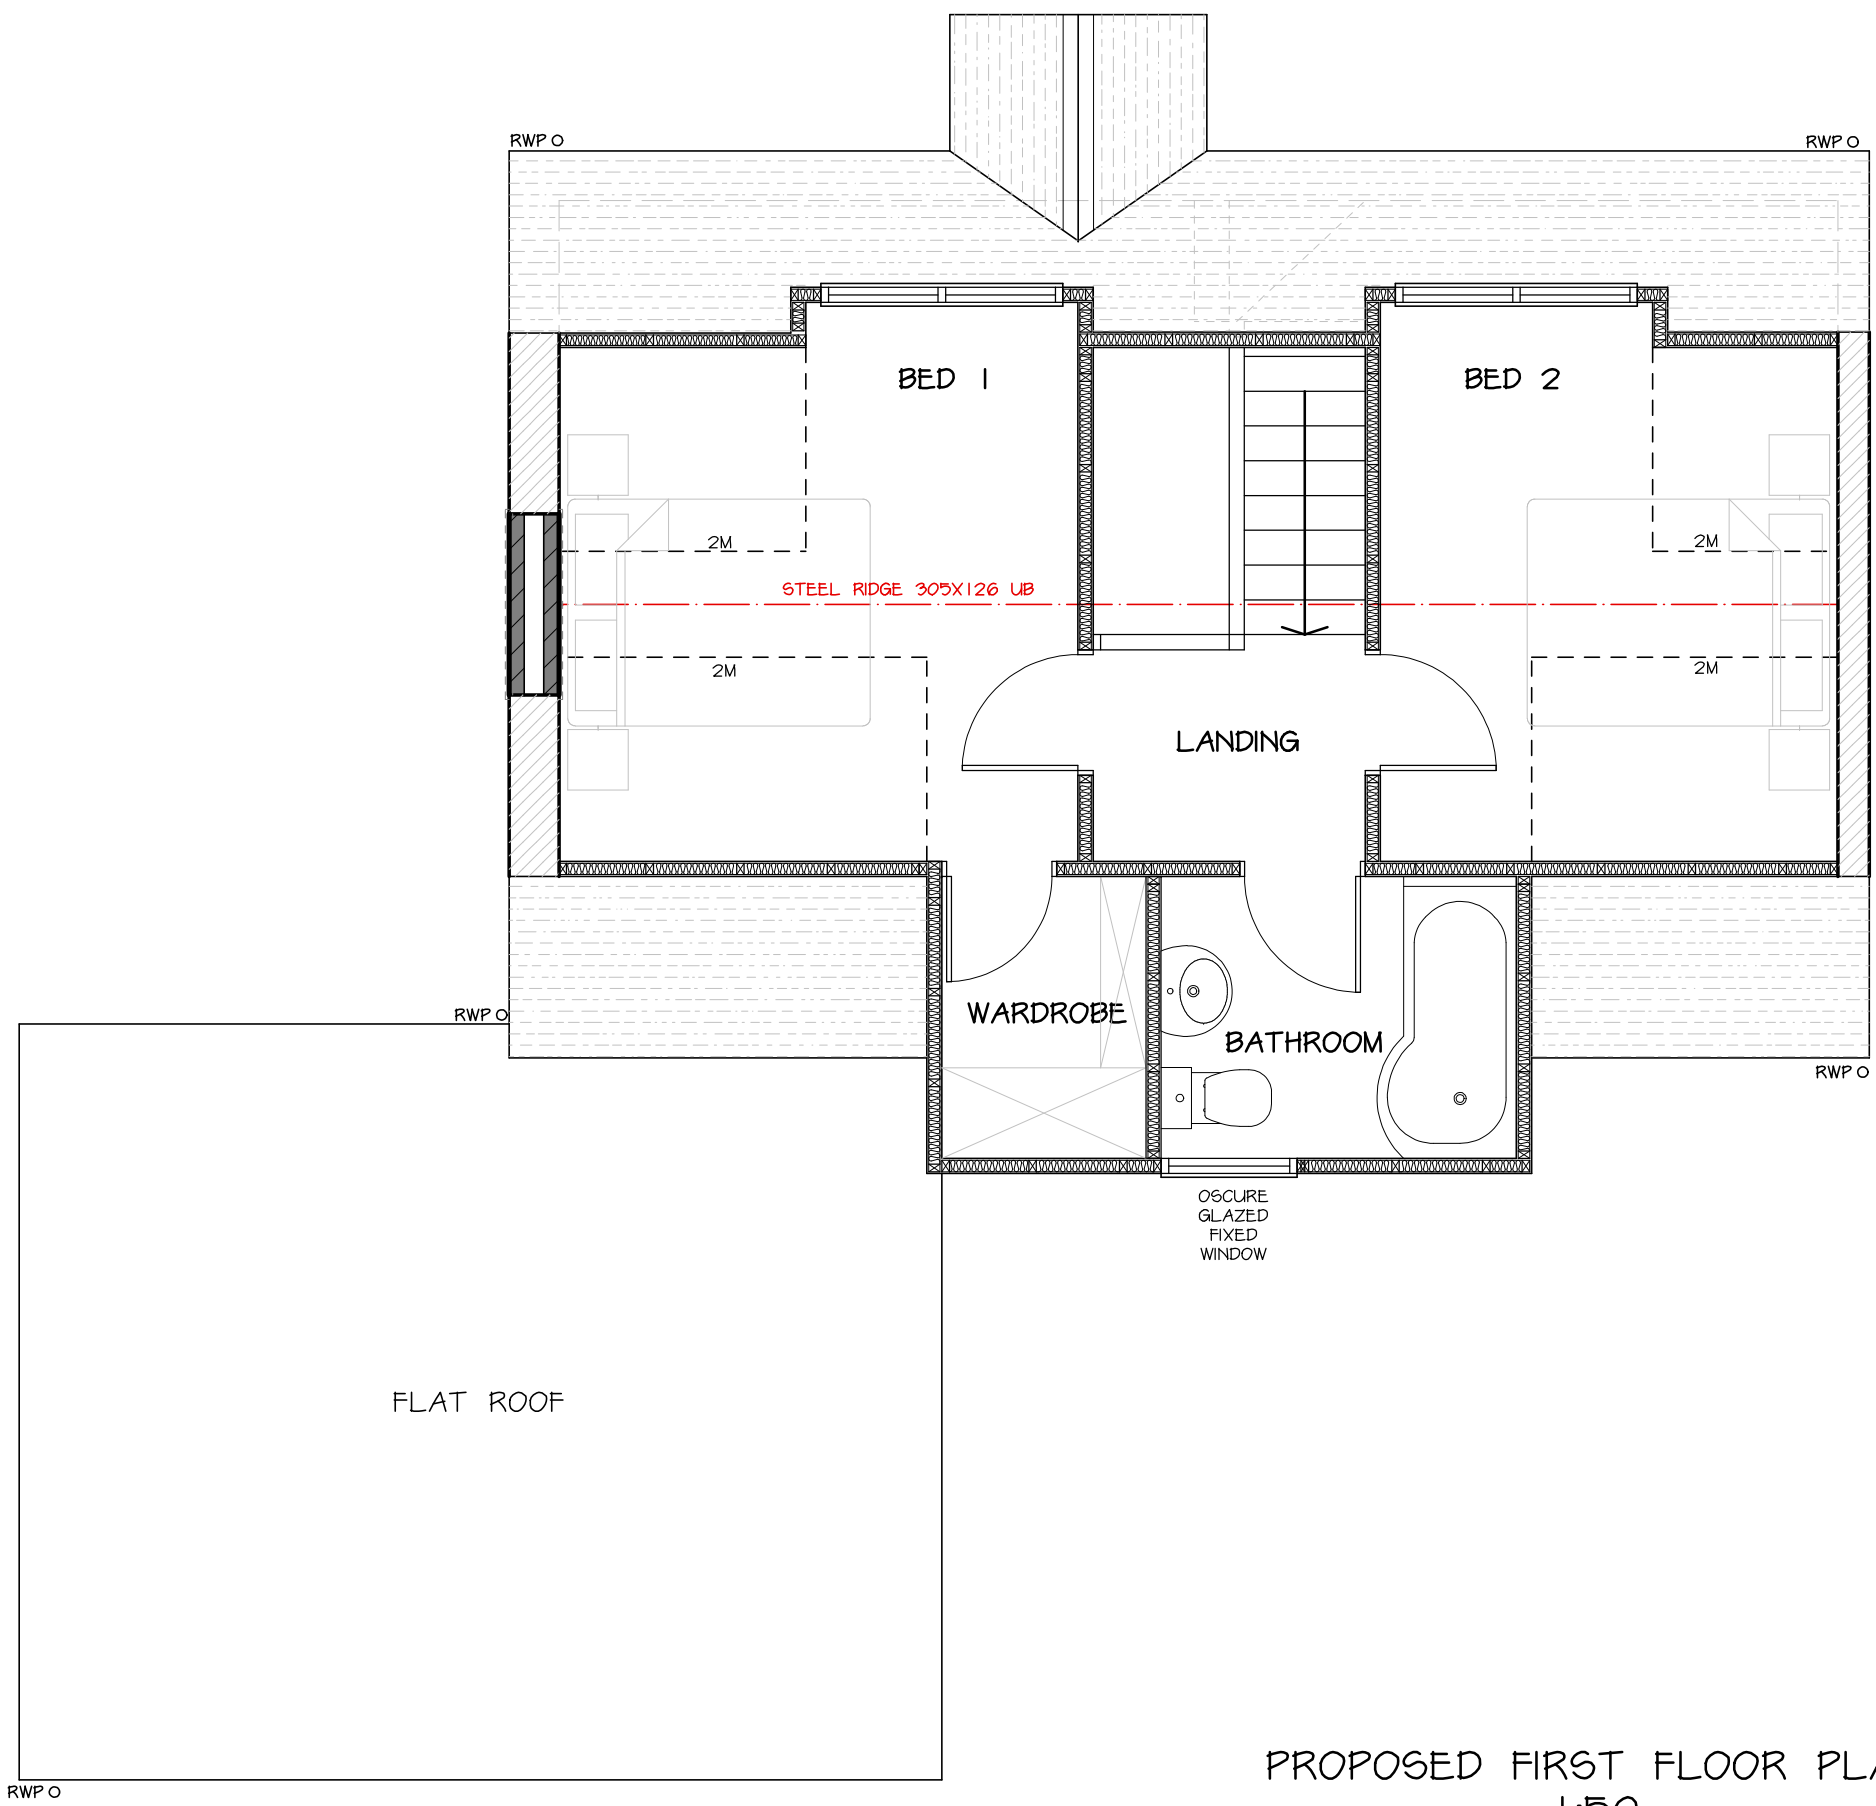

PROPOSED FIRST FLOOR PLAN
1:50

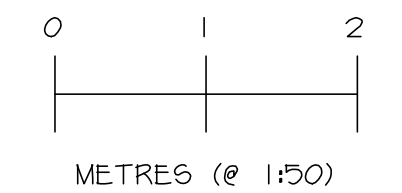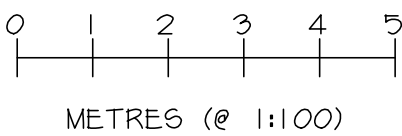

A	JAN 2022	PLANNING SUBMISSION
	Date	Revisions

© copyright

Client
MR & MRS SLADE

Location
57 EGGINTON ROAD
HILTON
DERBYSHIRE
DE60 5FG

Proposal
CONVERSION OF EXISTING GARAGE
AND EXTENSION INCLUDING FLAT ROOF
DORMERS TO FORM NEW DWELLING
AND NEW GARAGE FOR NO. 57

Drawing Title
PROPOSED FLOOR PLANS,
SECTION & ELEVATION

Scale
1:50 & 1:100

Date
NOV 2021

Drawn by
KJL

Drg No.
J3409-04

Revision
A



MAKING PLANS
architecture

Ivy Lodge, Twyford Road, Willington, Derby, DE65 6DE
T/F 01283 703160 E info@makingplans-architecture.co.uk
W www.makingplans-architecture.co.uk