


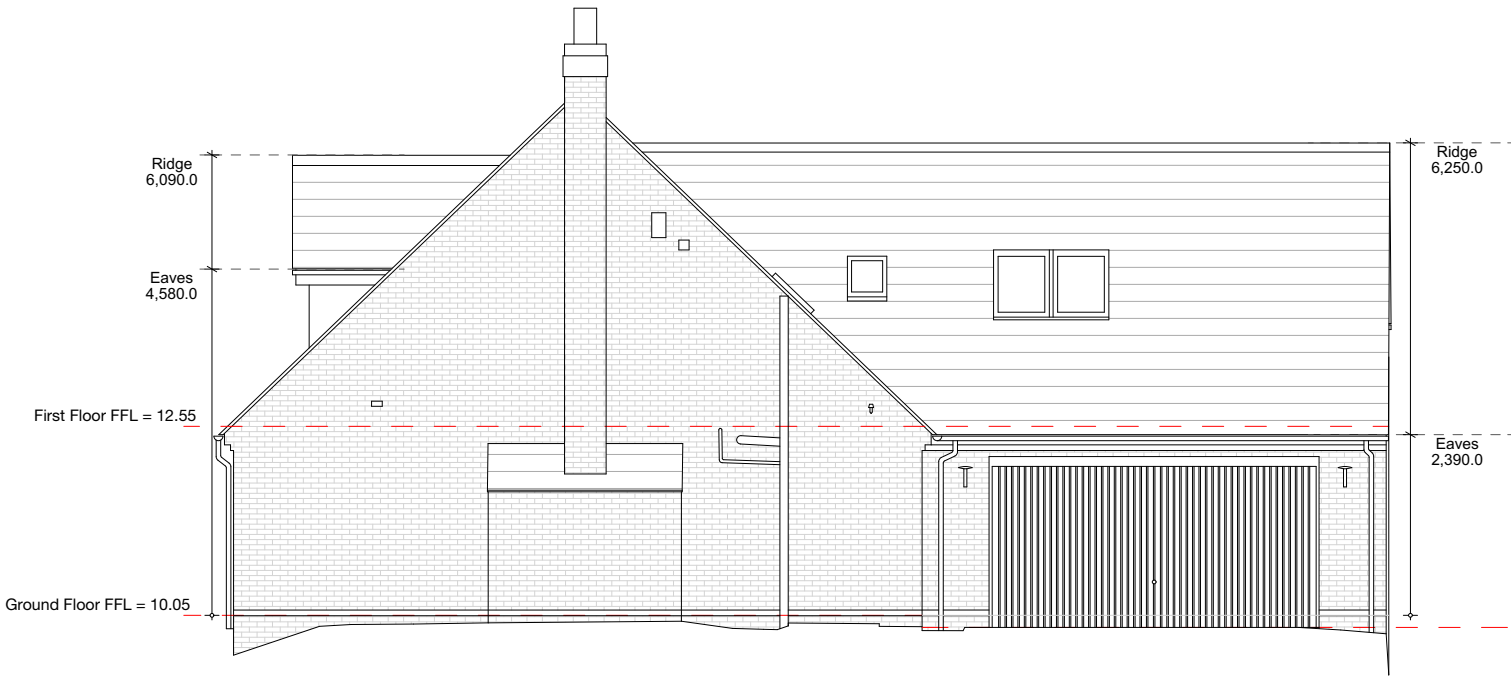


Front Elevation
1:100




Side Elevation 1
1:100



Rear Elevation
1:100

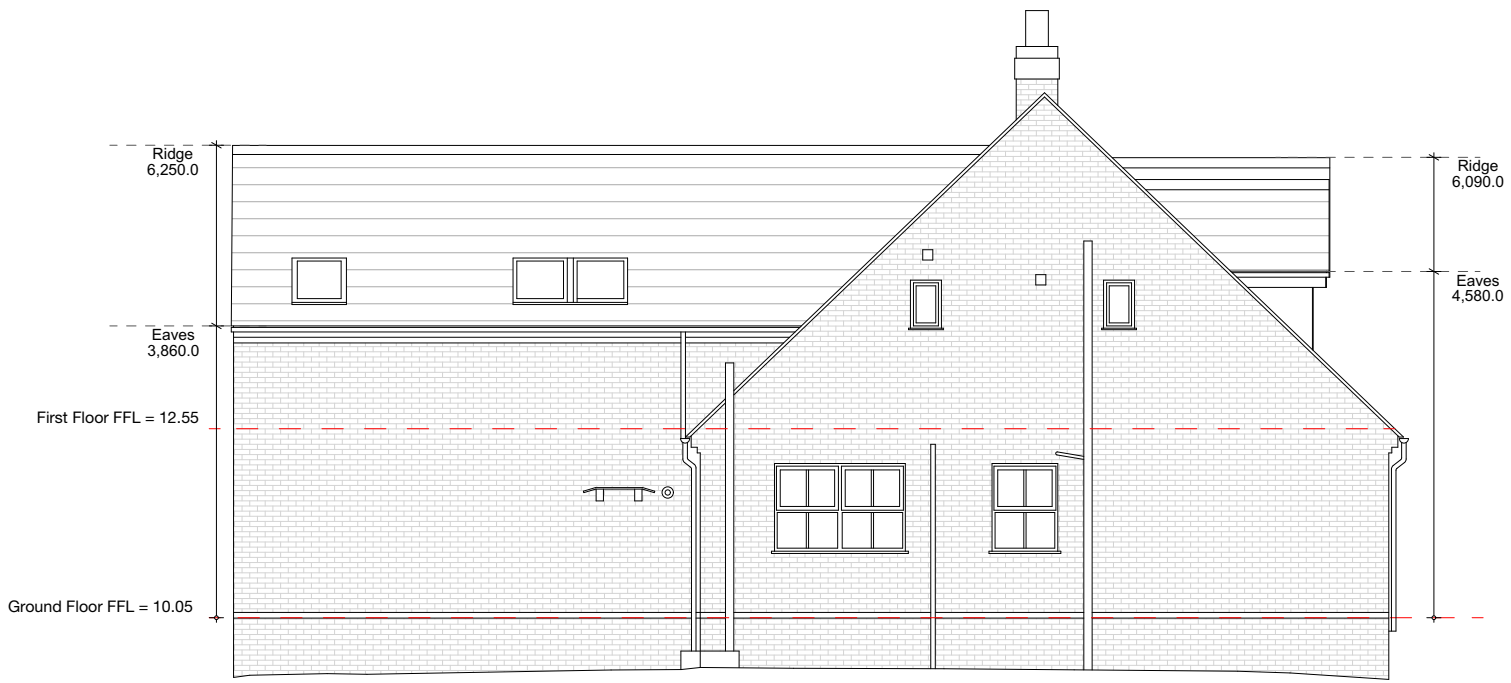

Side Elevation 2
1:100

 

Rev	Date	Description	By
Player Roberts Bell			
Barn 1, Shackleton Farm, Carl Colston, Nottinghamshire, NG13 8JB 01949 21100 hello@prb-a.com www.prb-a.com			
JOB TITLE 34B Main Street, Ambaston, Derby DE72 3ES			
DWG TITLE Existing Elevations			
JOB REF_DWG NO_REVISION 21039(02)002			
STATUS Planning			
PROJECT NUMBER 21-039		DRAWN SP	SCALE 1:100
A2	DATE 01/2022	CHECKED JB	
This document and its design content is copyright of Player Roberts Bell Architects Ltd ©. It shall be read in conjunction with all other associated project information including models, specifications, schedules and related consultants documents. Do not scale from documents. All dimensions to be checked on site. Immediately report any discrepancies, errors or omissions on this document to the Originator, document to be used only for status noted. If in doubt ASK.			