



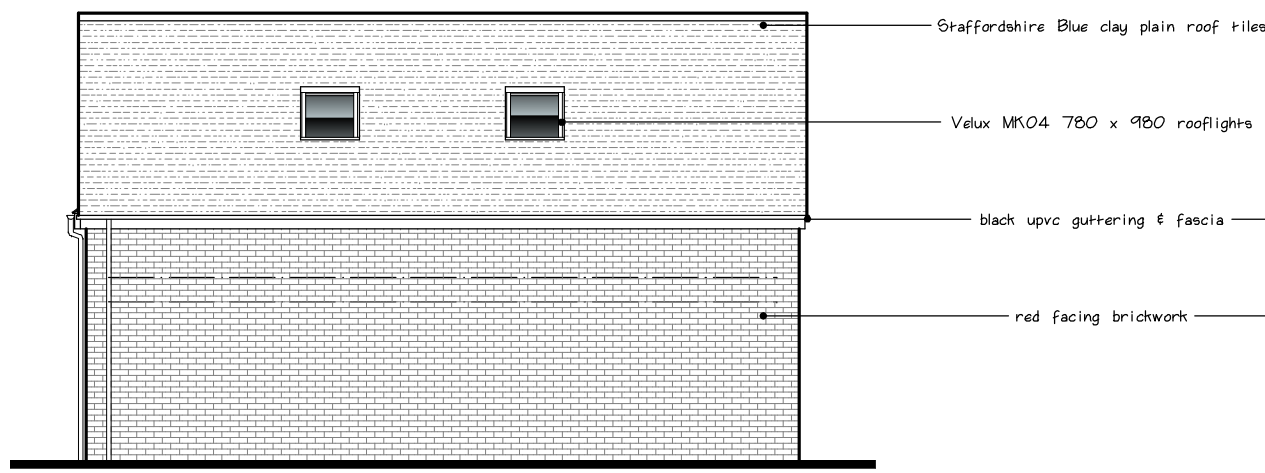

PROPOSED FRONT (N) ELEVATION
1:100

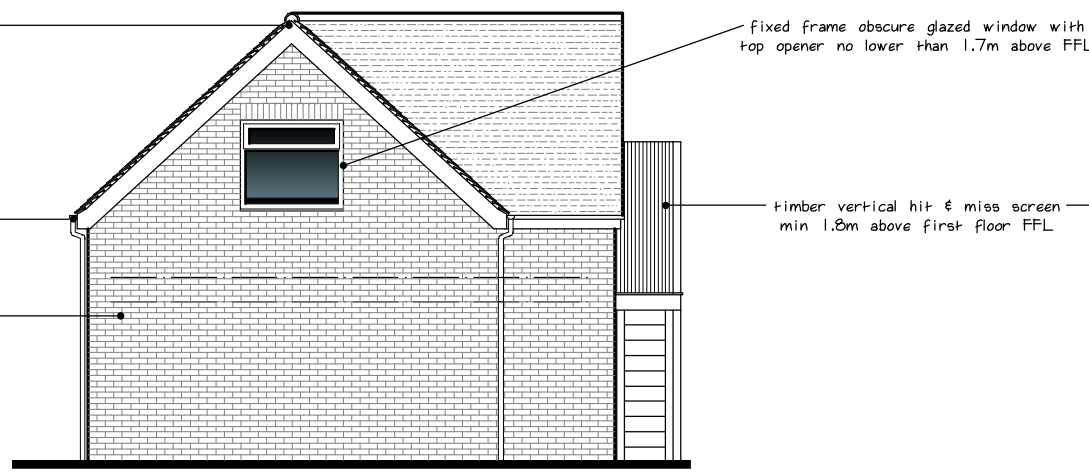


PROPOSED SIDE (W) ELEVATION
1:100




PROPOSED REAR (S) ELEVATION
1:100




PROPOSED SIDE (E) ELEVATION
1:100

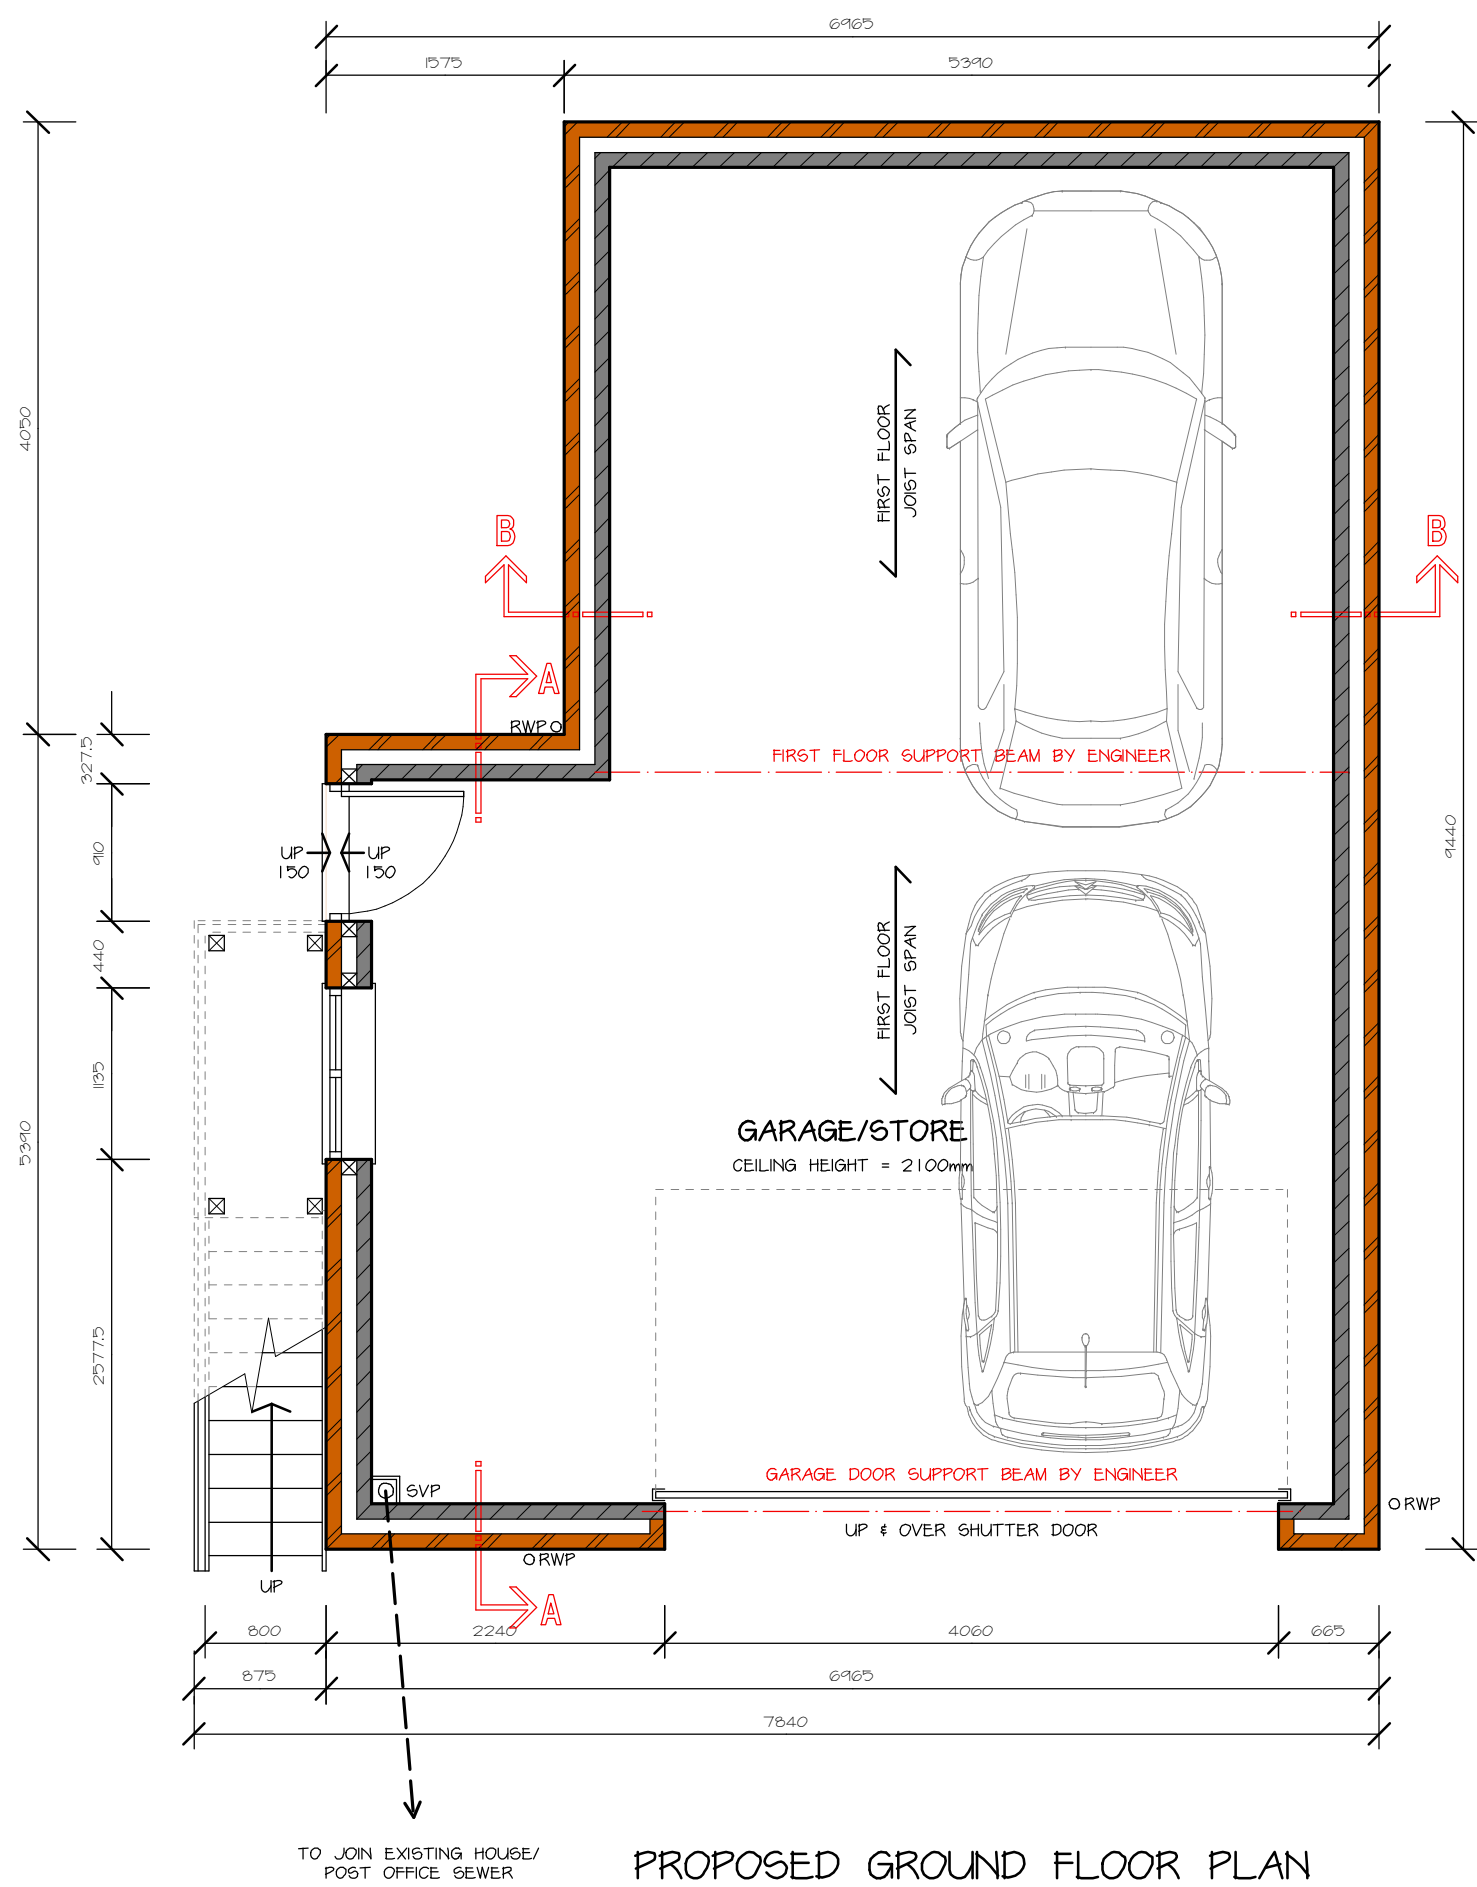


PROPOSED GROUND FLOOR PLAN
1:50

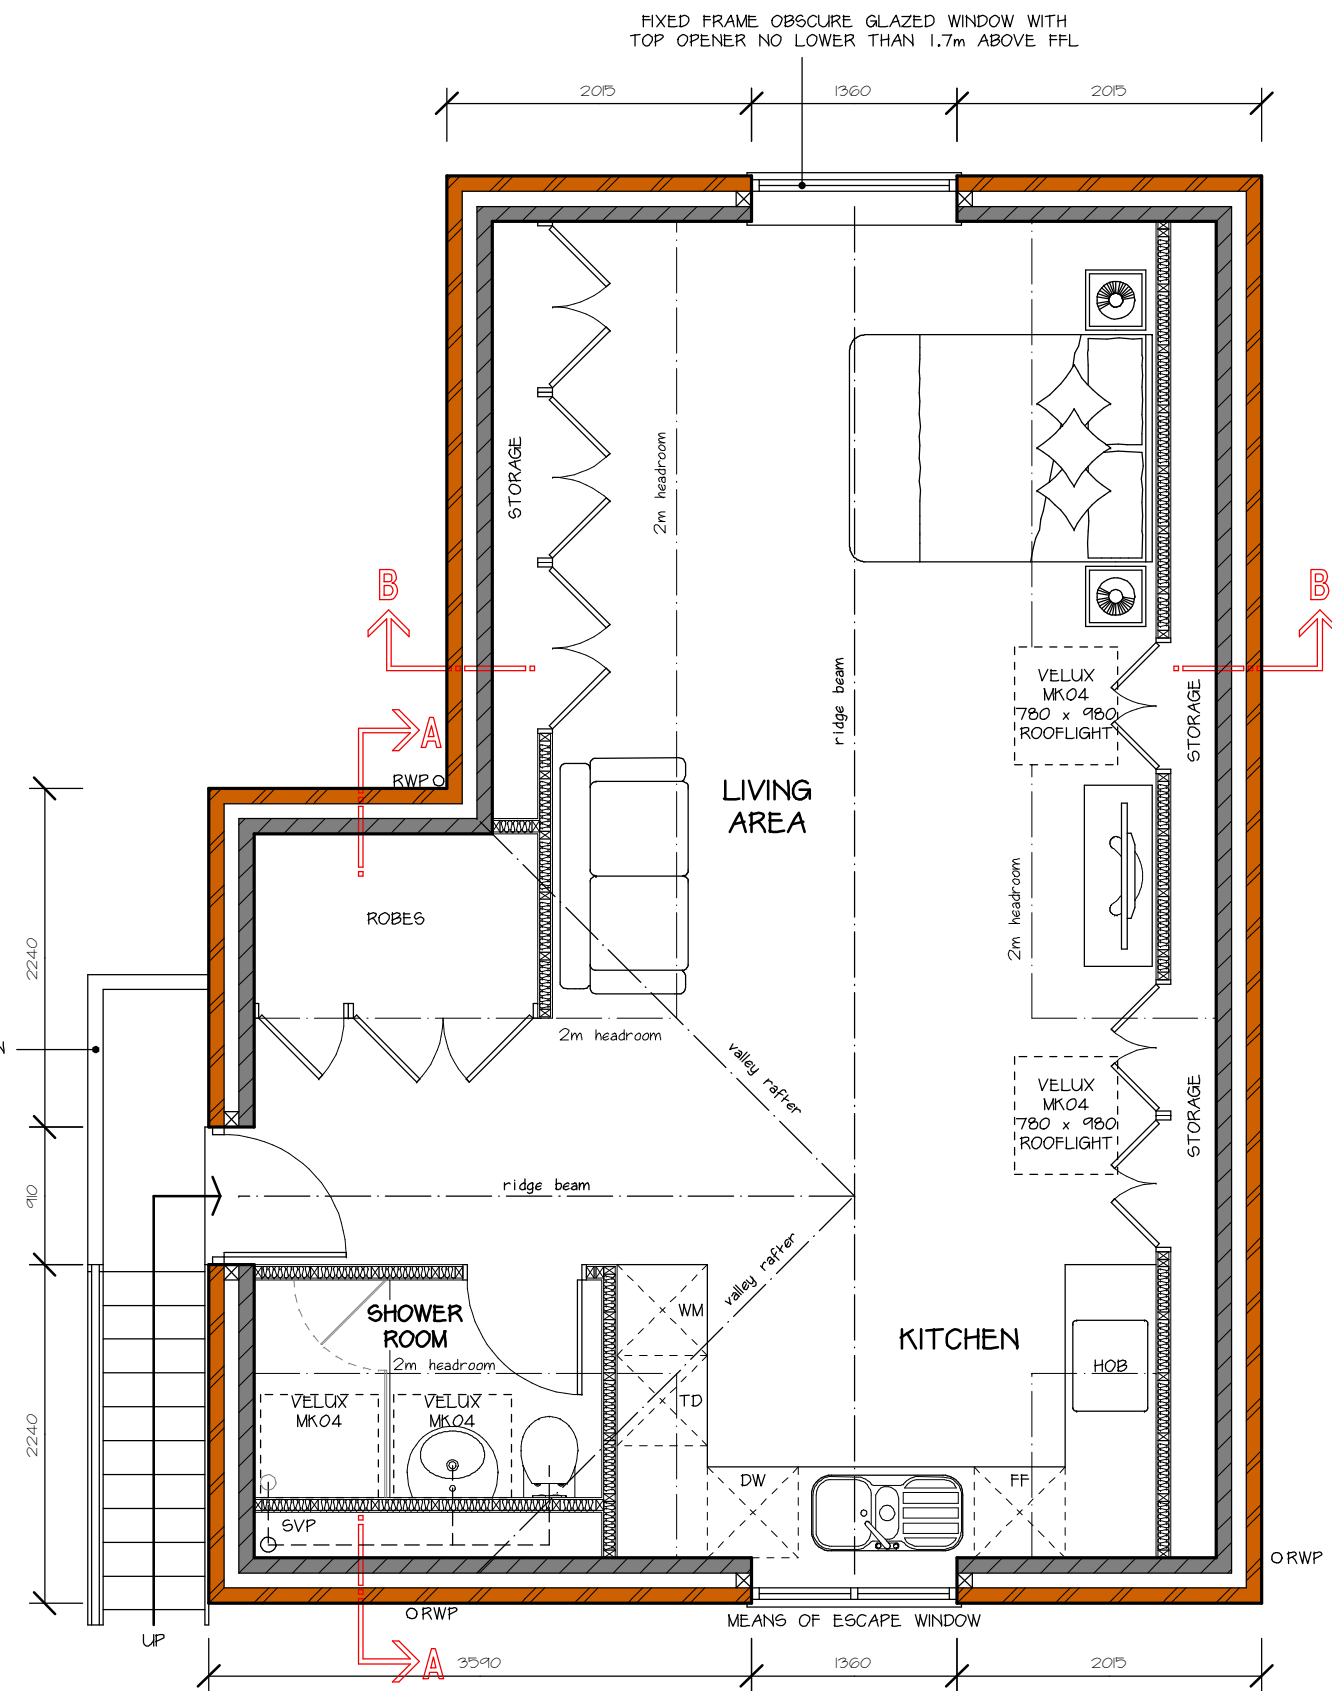


PROPOSED FIRST FLOOR PLAN
1:50

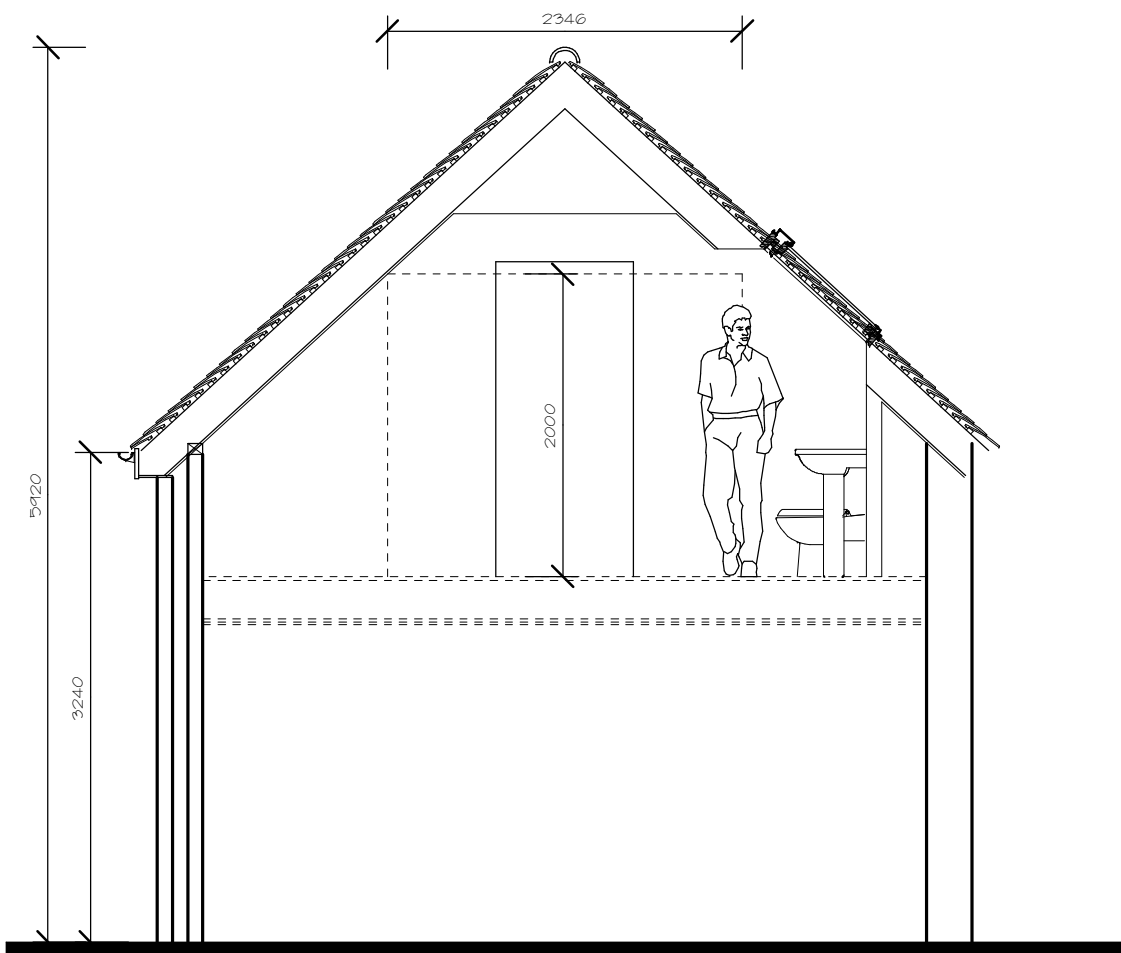

INDICATIVE SECTION A-A
1:50

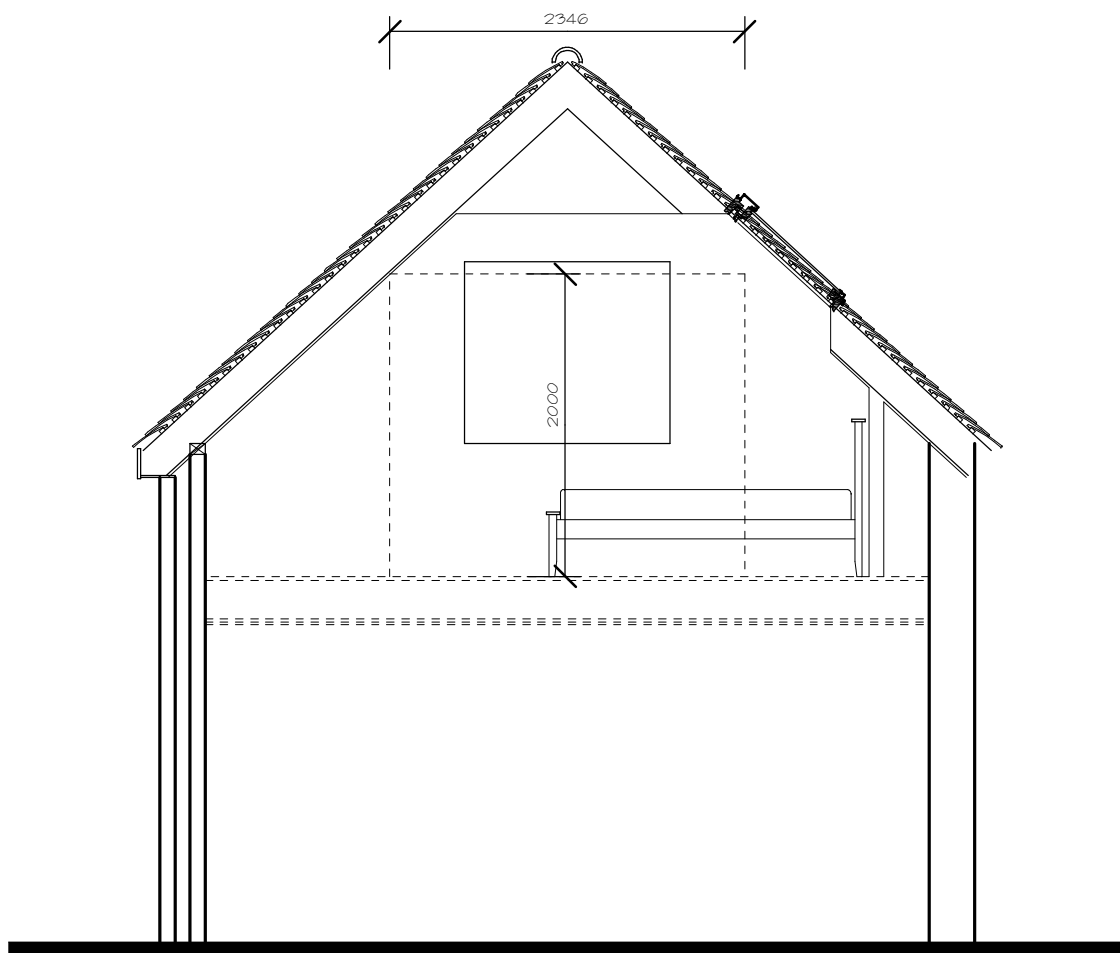



INDICATIVE SECTION B-B
1:50

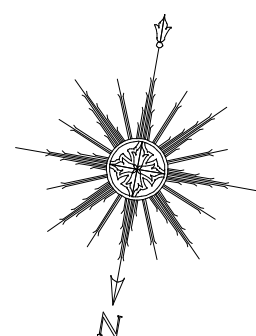

PAPER SIZE: A1

NOTES

All dimensions must be checked on site and only scaled from this drawing for planning purposes only

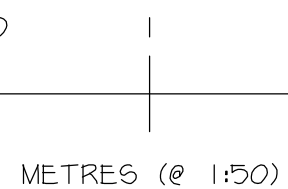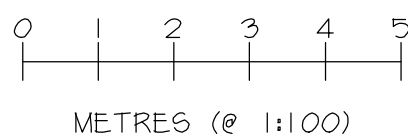

Date	Revisions

© copyright

Client
MR & MRS
SINGH

Location
23-25 MAIN STREET
HILTON
DERBYSHIRE
DE65 5GG

Proposal
PROPOSED NEW COMMERCIAL UNIT
WITH 2 BED APARTMENT ABOVE
& NEW DETACHED GARAGE
WITH STUDIO APARTMENT ABOVE

Drawing Title
PROPOSED FLOOR PLANS,
ELEVATIONS & SECTIONS
OF DETACHED GARAGE/STORE

Scale
1:50 & 1:100

Date	Drawn by
AUG 2021	MRP
Drg No.	Revision
J3299-08	DRAFT 03



MAKING PLANS
architecture

Ivy Lodge, Twyford Road, Willington, Derby, DE65 6DE
T/F 01283 703160 E info@makingplans-architecture.co.uk
W www.makingplans-architecture.co.uk