



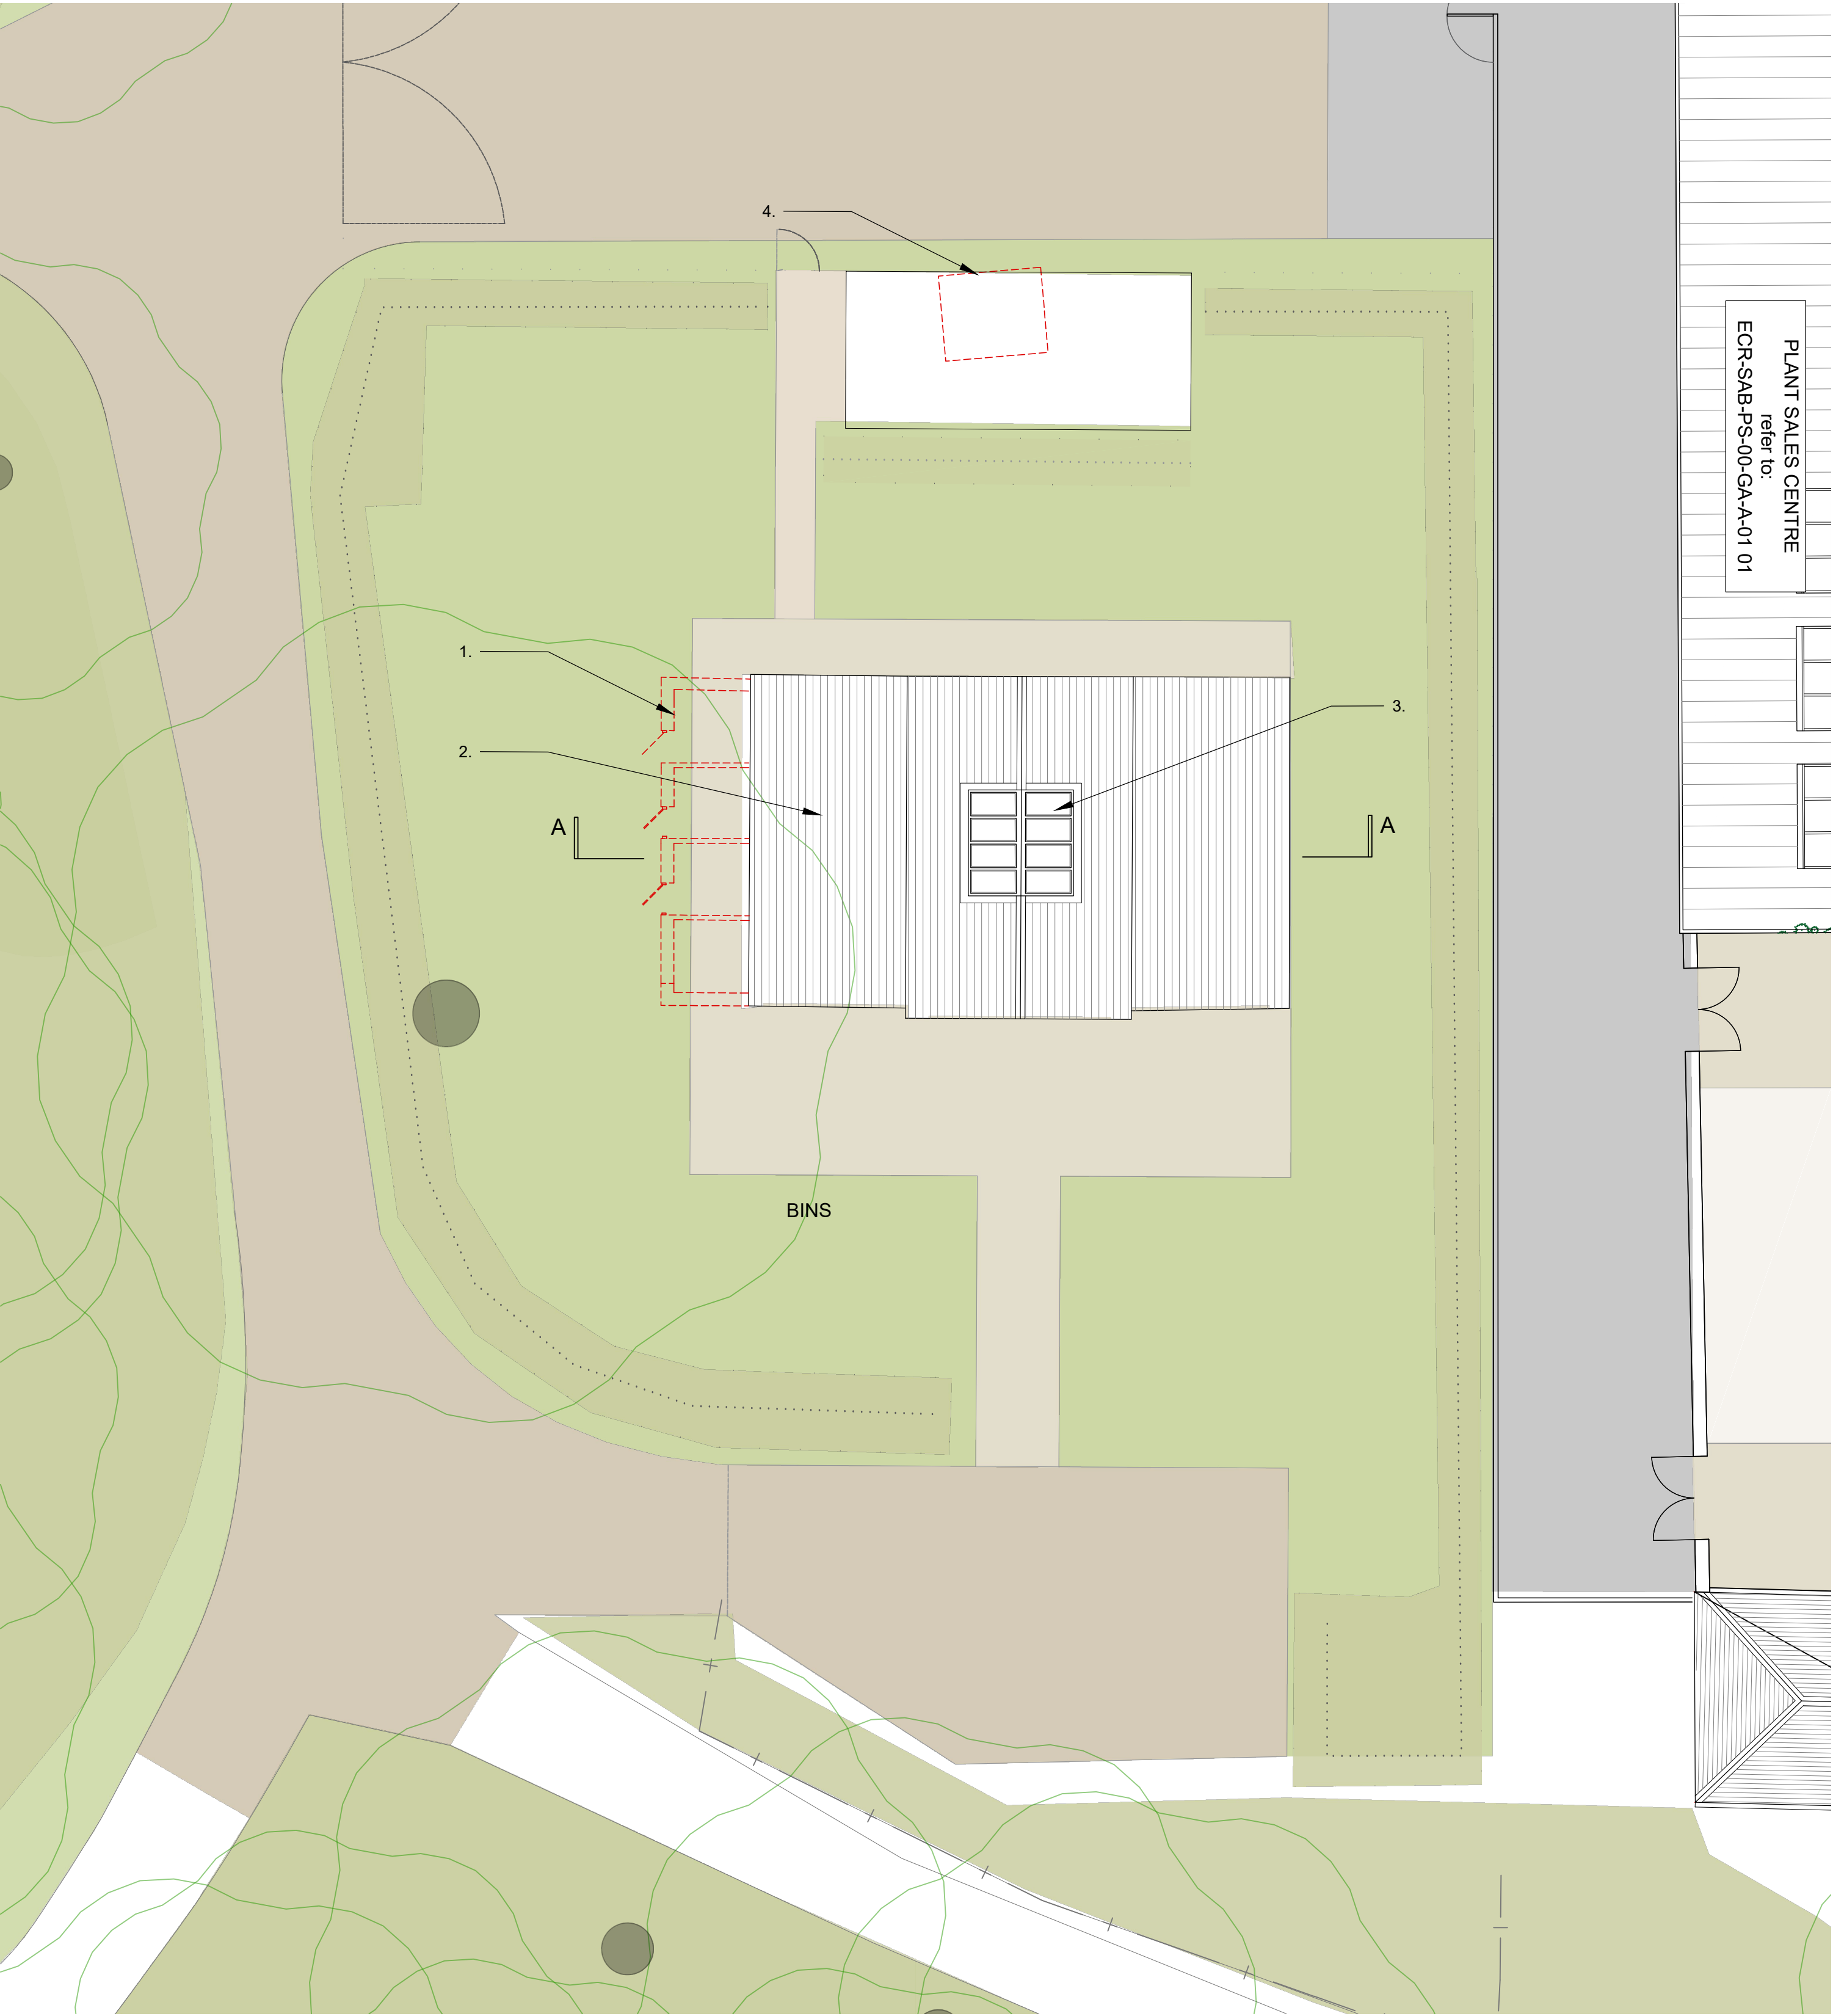

Do not scale from this drawing - all dimensions should be checked on site by the contractor prior to construction and discrepancies notified to the architect immediately.

This drawing should be read in conjunction with the architect's drawings, specification and schedules, and those provided by the other consultants.

For information on known hazards and general health & safety issues prior to work on site, reference should be made to the Pre-Construction Health & Safety Pack.

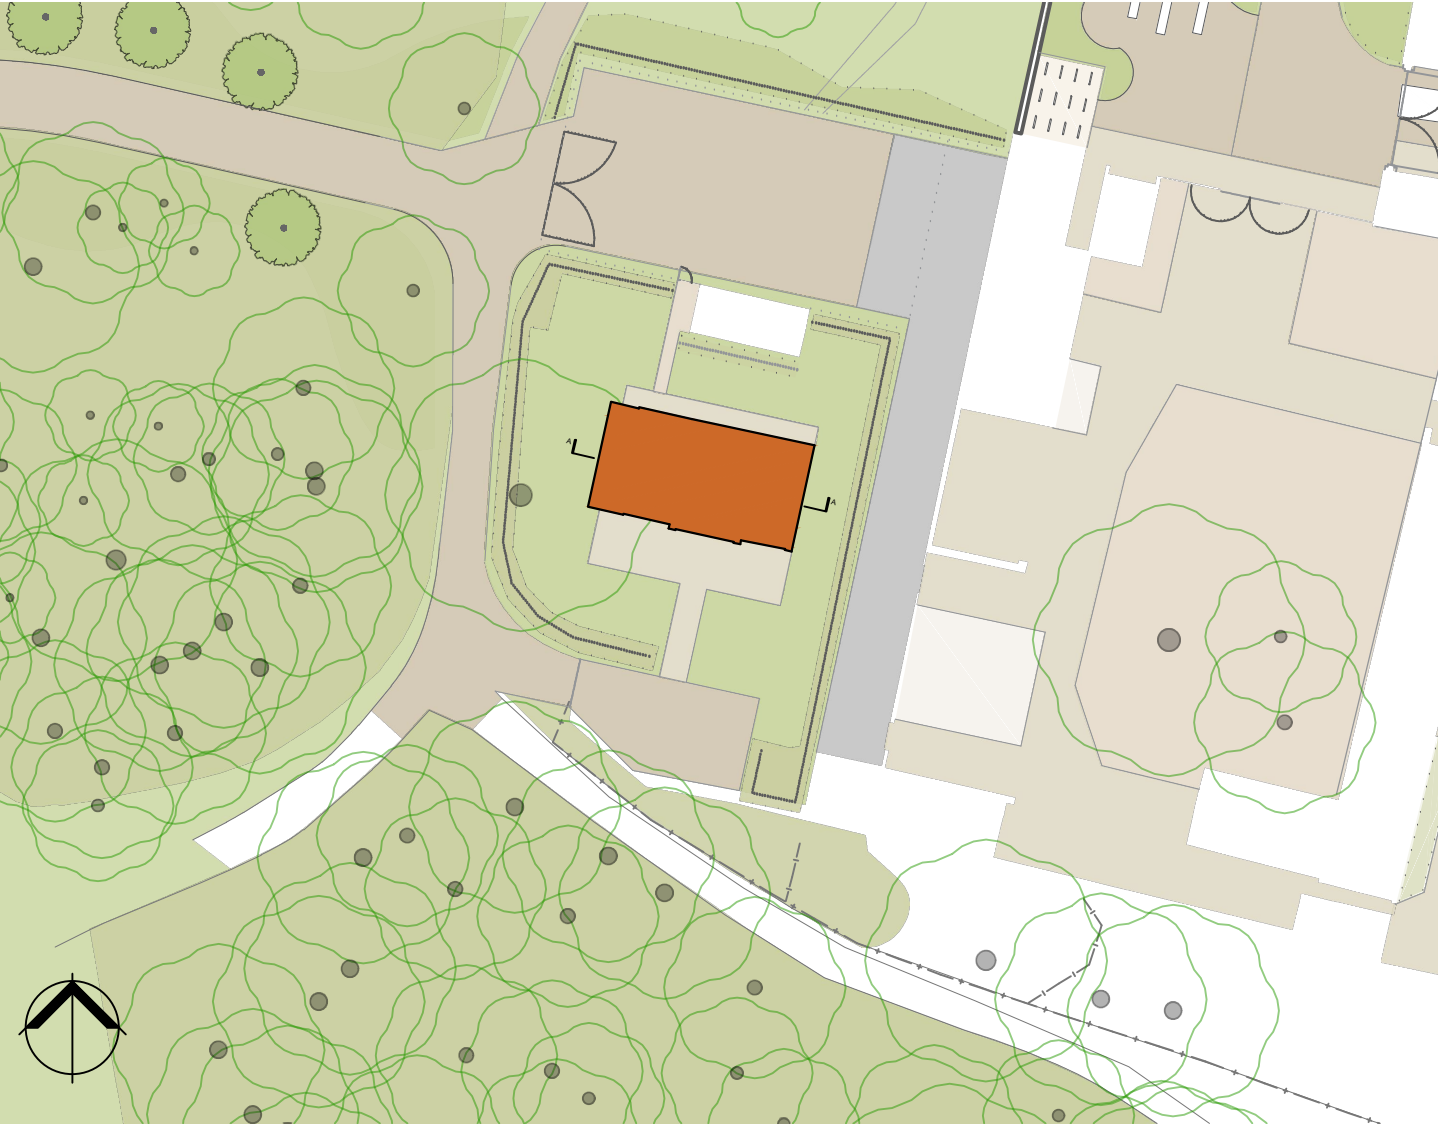


KEY

Dontakings - - - - -
New work ■■■■■

KEY NOTES

- Existing derelict 'lean-to' removed and adjacent brickwork made good.
- Derelict roof structure to replaced. Roof to be reslated.
- New metal framed ridge roof light.
- Derelict timber shed removed.

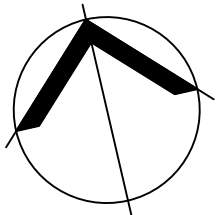

Scale:
0 1 2 3 4 5m

Simpson & Brown
www.simpsonandbrown.co.uk

The Old Printworks, 77a Brunswick Street, Edinburgh, EH7 5HS
admin@simpsonandbrown.co.uk 0131 555 4678

Architecture Heritage Consultancy Archaeology

JOB TITLE Elvaston Castle Regeneration
CLIENT Mace / Derbyshire County Council
DWG TITLE GAS HOUSE

Proposed Roof Plan

JOB NO. A1 SCALE STATUS
1810.03 1:100 PLANNING / LBC

PROJECT	ORIGIN	ZONE	LEVEL	TYPE	ROLE	DRG NO.	REV
ECR	-	SAB	-	GH	-	RP	-
		GA	-	A	-	-	01 01
							P03