




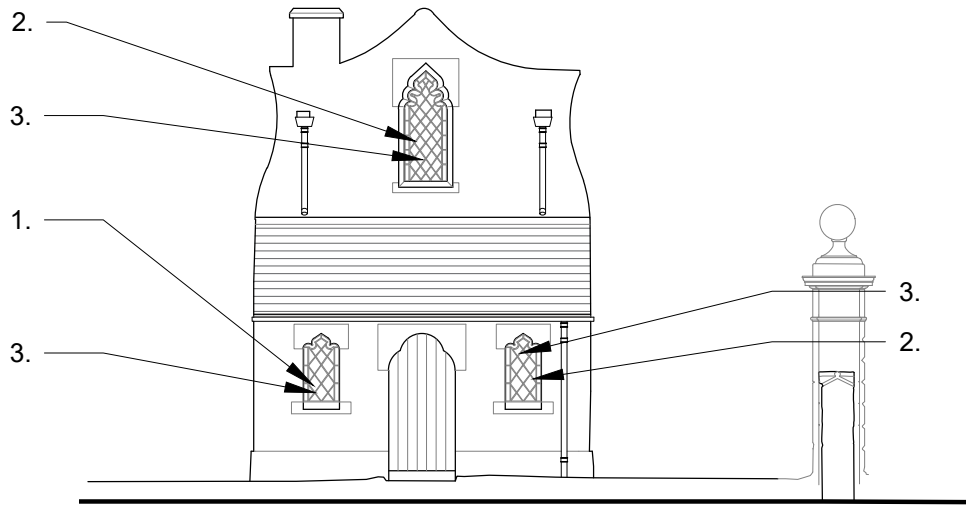


NORTH ELEVATION

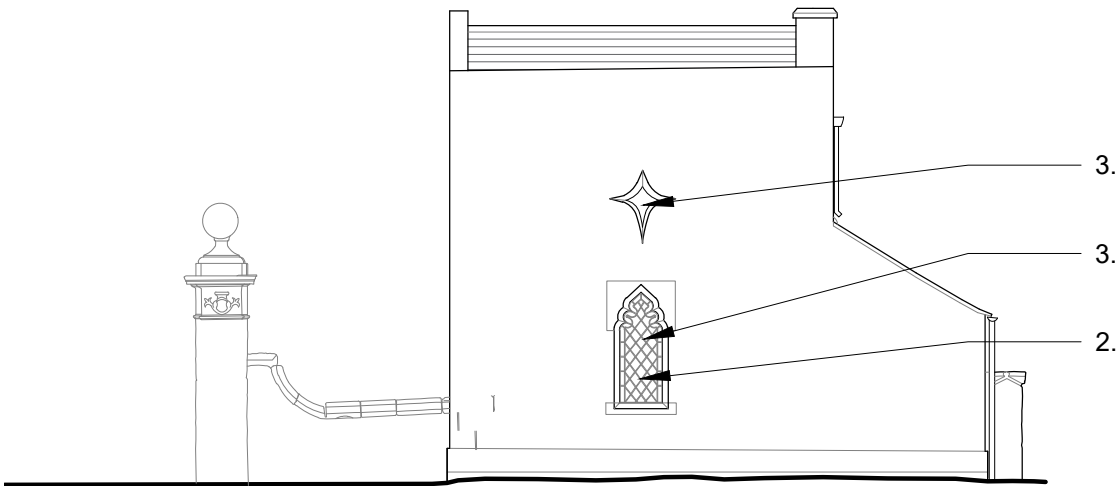


EAST ELEVATION

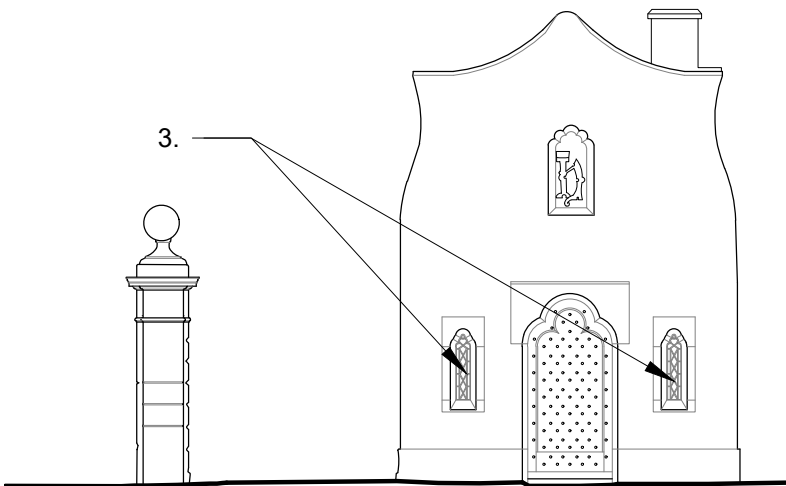

SOUTH ELEVATION

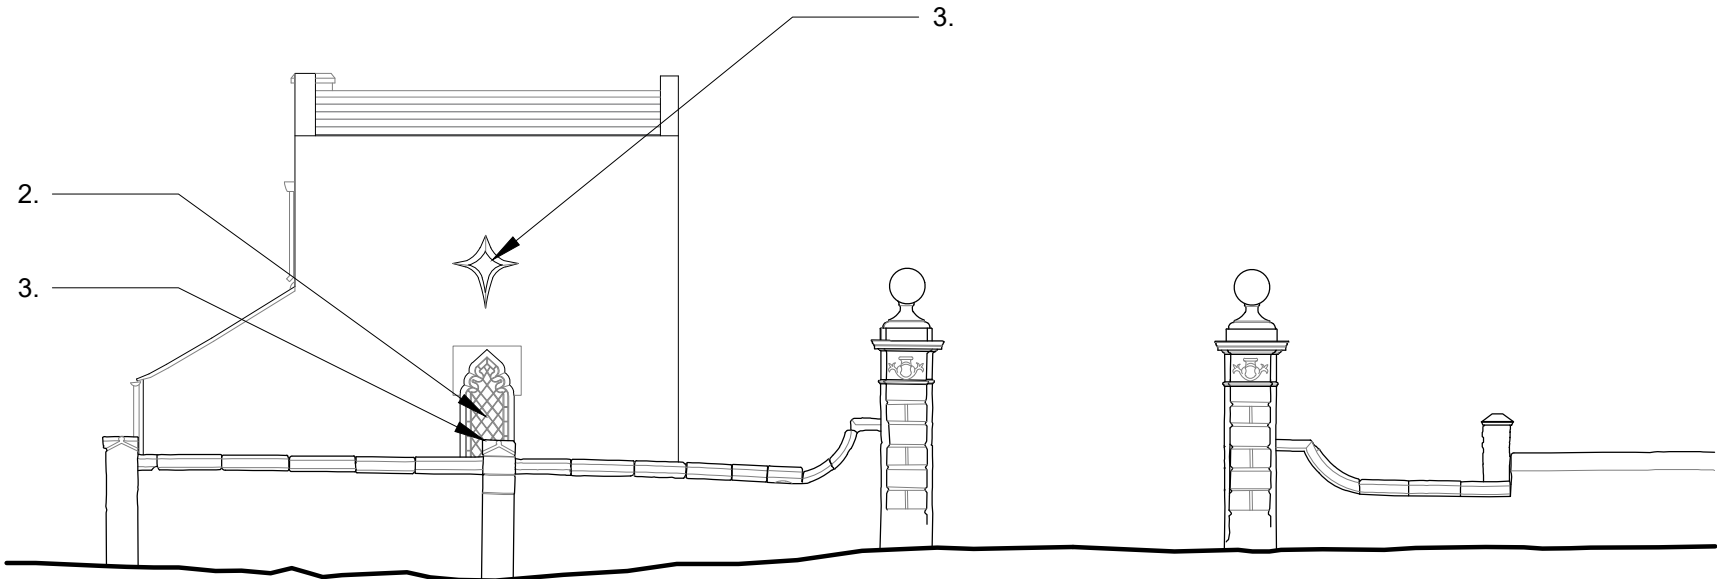

WEST ELEVATION (W1)

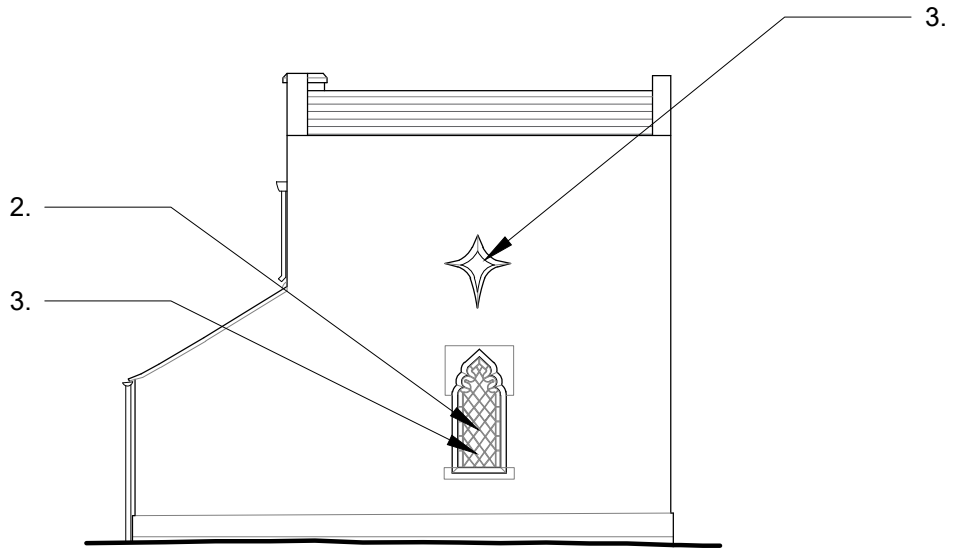

WEST ELEVATION (W2)

NOTE
Do not scale from this drawing - all dimensions should be checked on site by the contractor prior to construction and discrepancies notified to the architect immediately.

This drawing should be read in conjunction with the architect's drawings, specification and schedules, and those provided by the other consultants.

For information on known hazards and general health & safety issues prior to work on site, reference should be made to the Pre-Construction Health & Safety Pack.



NOTE
Do not scale from this drawing - all dimensions should be checked on site by the contractor prior to construction and discrepancies notified to the architect immediately.

This drawing should be read in conjunction with the architect's drawings, specification and schedules, and those provided by the other consultants.

For information on known hazards and general health & safety issues prior to work on site, reference should be made to the Pre-Construction Health & Safety Pack.

- KEY NOTES
- Existing decorative metal window grille to be repaired and redecorated.
 - Missing decorative metal window grille to be replaced to match existing.
 - New metal framed slim profile glazing fitted behind existing opening.

Simpson & Brown

www.simpsonandbrown.co.uk

The Old Printworks, 77a Brunswick Street, Edinburgh, EH7 5HS

admin@simpsonandbrown.co.uk

0131 555 4678

JOB TITLE Elvaston Castle Regeneration
CLIENT Mace / Derbyshire County Council
DWG TITLE SPRINGTHORPE COTTAGE
Proposed Elevations

JOB NO. 1810.03
A2 SCALE 1:100
STATUS PLANNING / LBC

PROJECT	ORIGIN	ZONE	LEVEL	TYPE	ROLE	DRG NO.	REV							
ECR	-	SAB	-	SC	-	XX	-	GA	-	A	-	02	01	P01