


NOTE
Do not scale from this drawing - all dimensions should be checked on site by the contractor prior to construction and discrepancies notified to the architect immediately.

This drawing should be read in conjunction with the architect's drawings, specification and schedules, and those provided by the other consultants.

For information on known hazards and general health & safety issues prior to work on site, reference should be made to the Pre-Construction Health & Safety Pack.

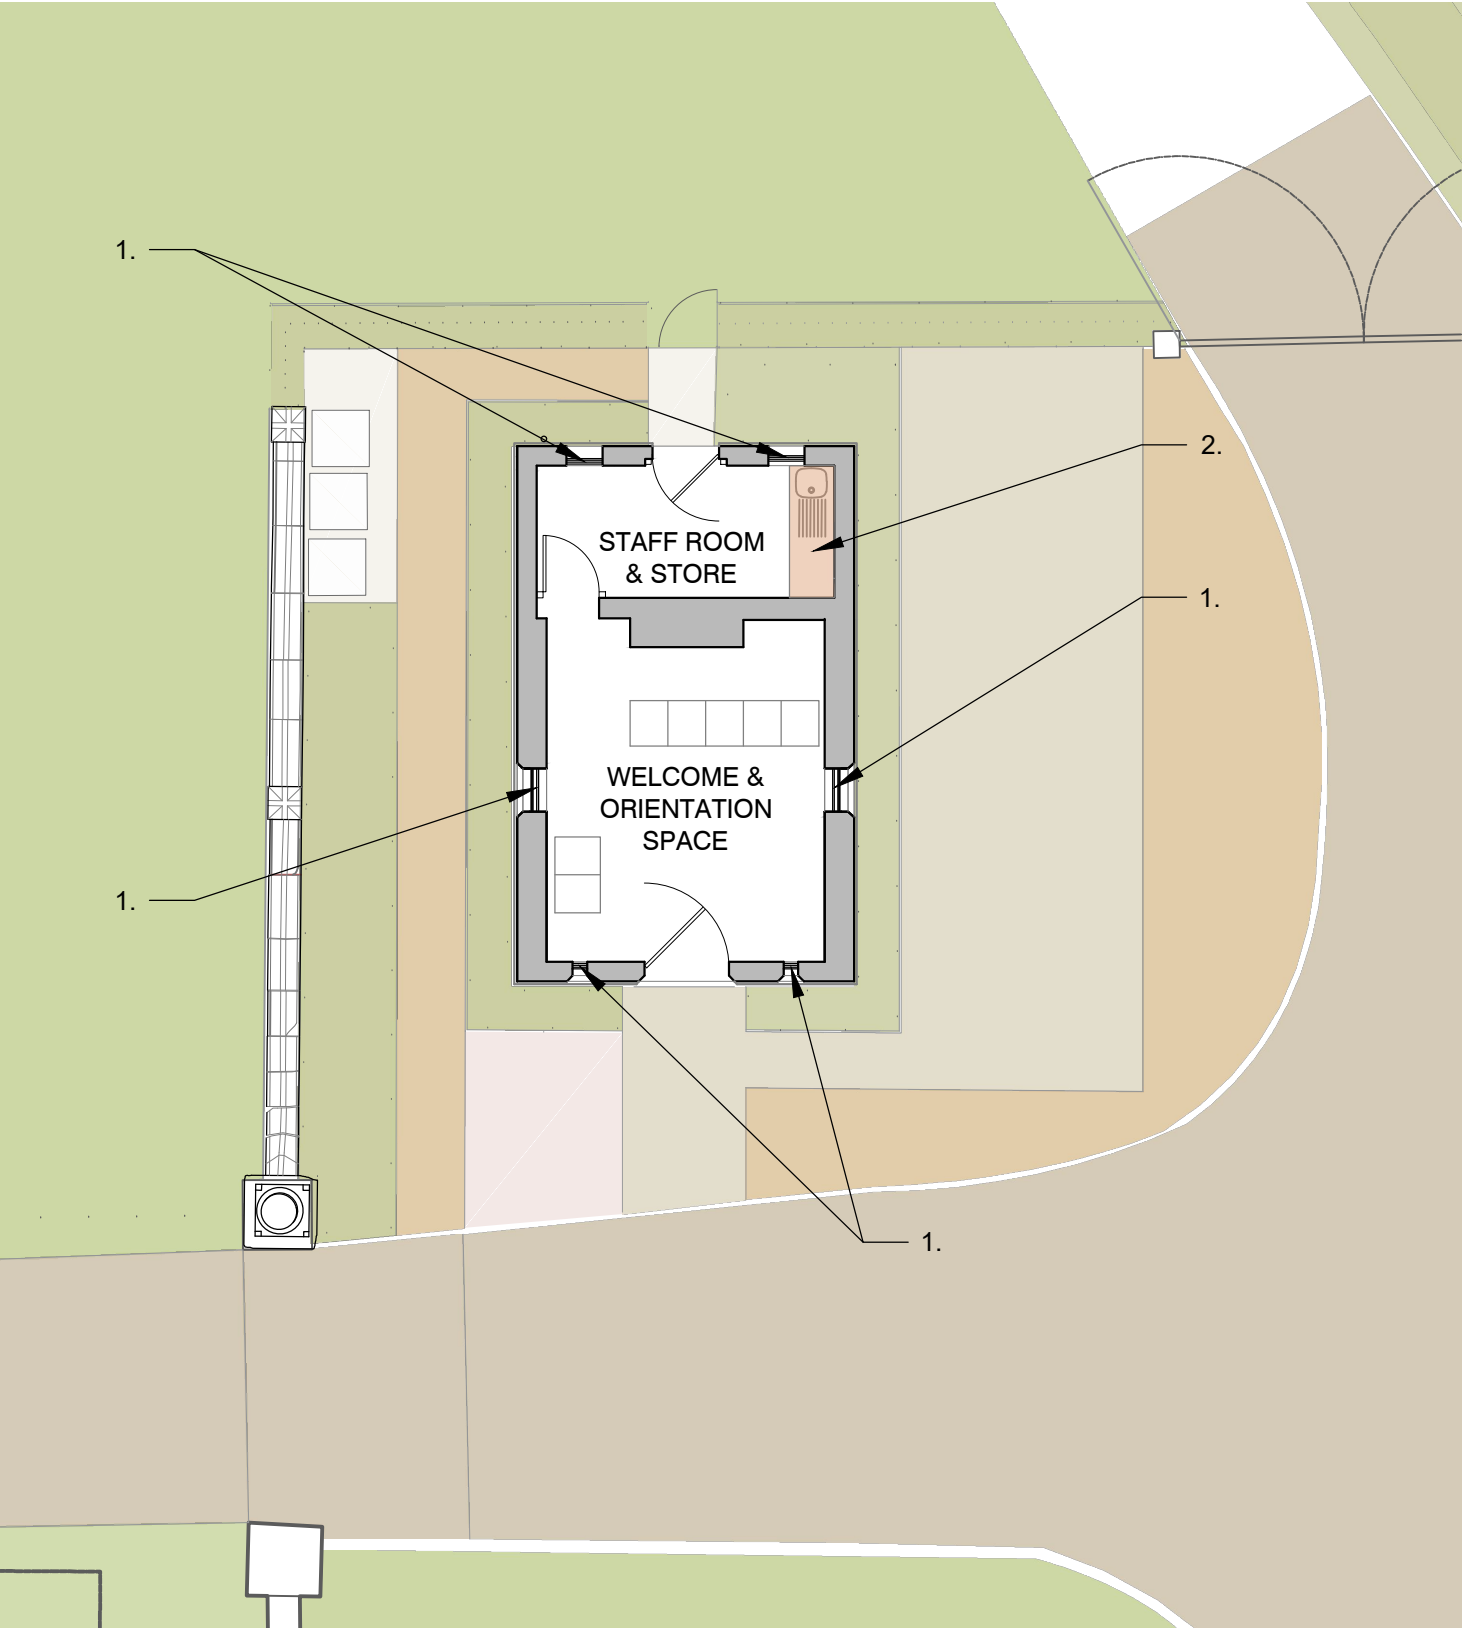

- KEY
- Downtakings
- New work

- KEY NOTES
- 1. New metal framed slim profile glazing fitted behind existing decorative grilles.
 - 2. New worktop and sink.

Simpson & Brown

www.simpsonandbrown.co.uk

The Old Printworks, 77a Brunswick Street, Edinburgh, EH7 5HS

admin@simpsonandbrown.co.uk

0131 555 4678

Architecture Heritage Consultancy Archaeology

JOB TITLE	Elvaston Castle Regeneration						
CLIENT	Mace / Derbyshire County Council						
DWG TITLE	SPRINGTHORPE COTTAGE Proposed Ground Floor Plan						
JOB NO.	A3 SCALE	STATUS					
1810.03	1:100	PLANNING / LBC					
PROJECT	ORIGIN	ZONE	LEVEL	TYPE	ROLE	DRG NO.	REV
ECR -	SAB -	SC -	00 -	GA -	A -	01 01	P02