


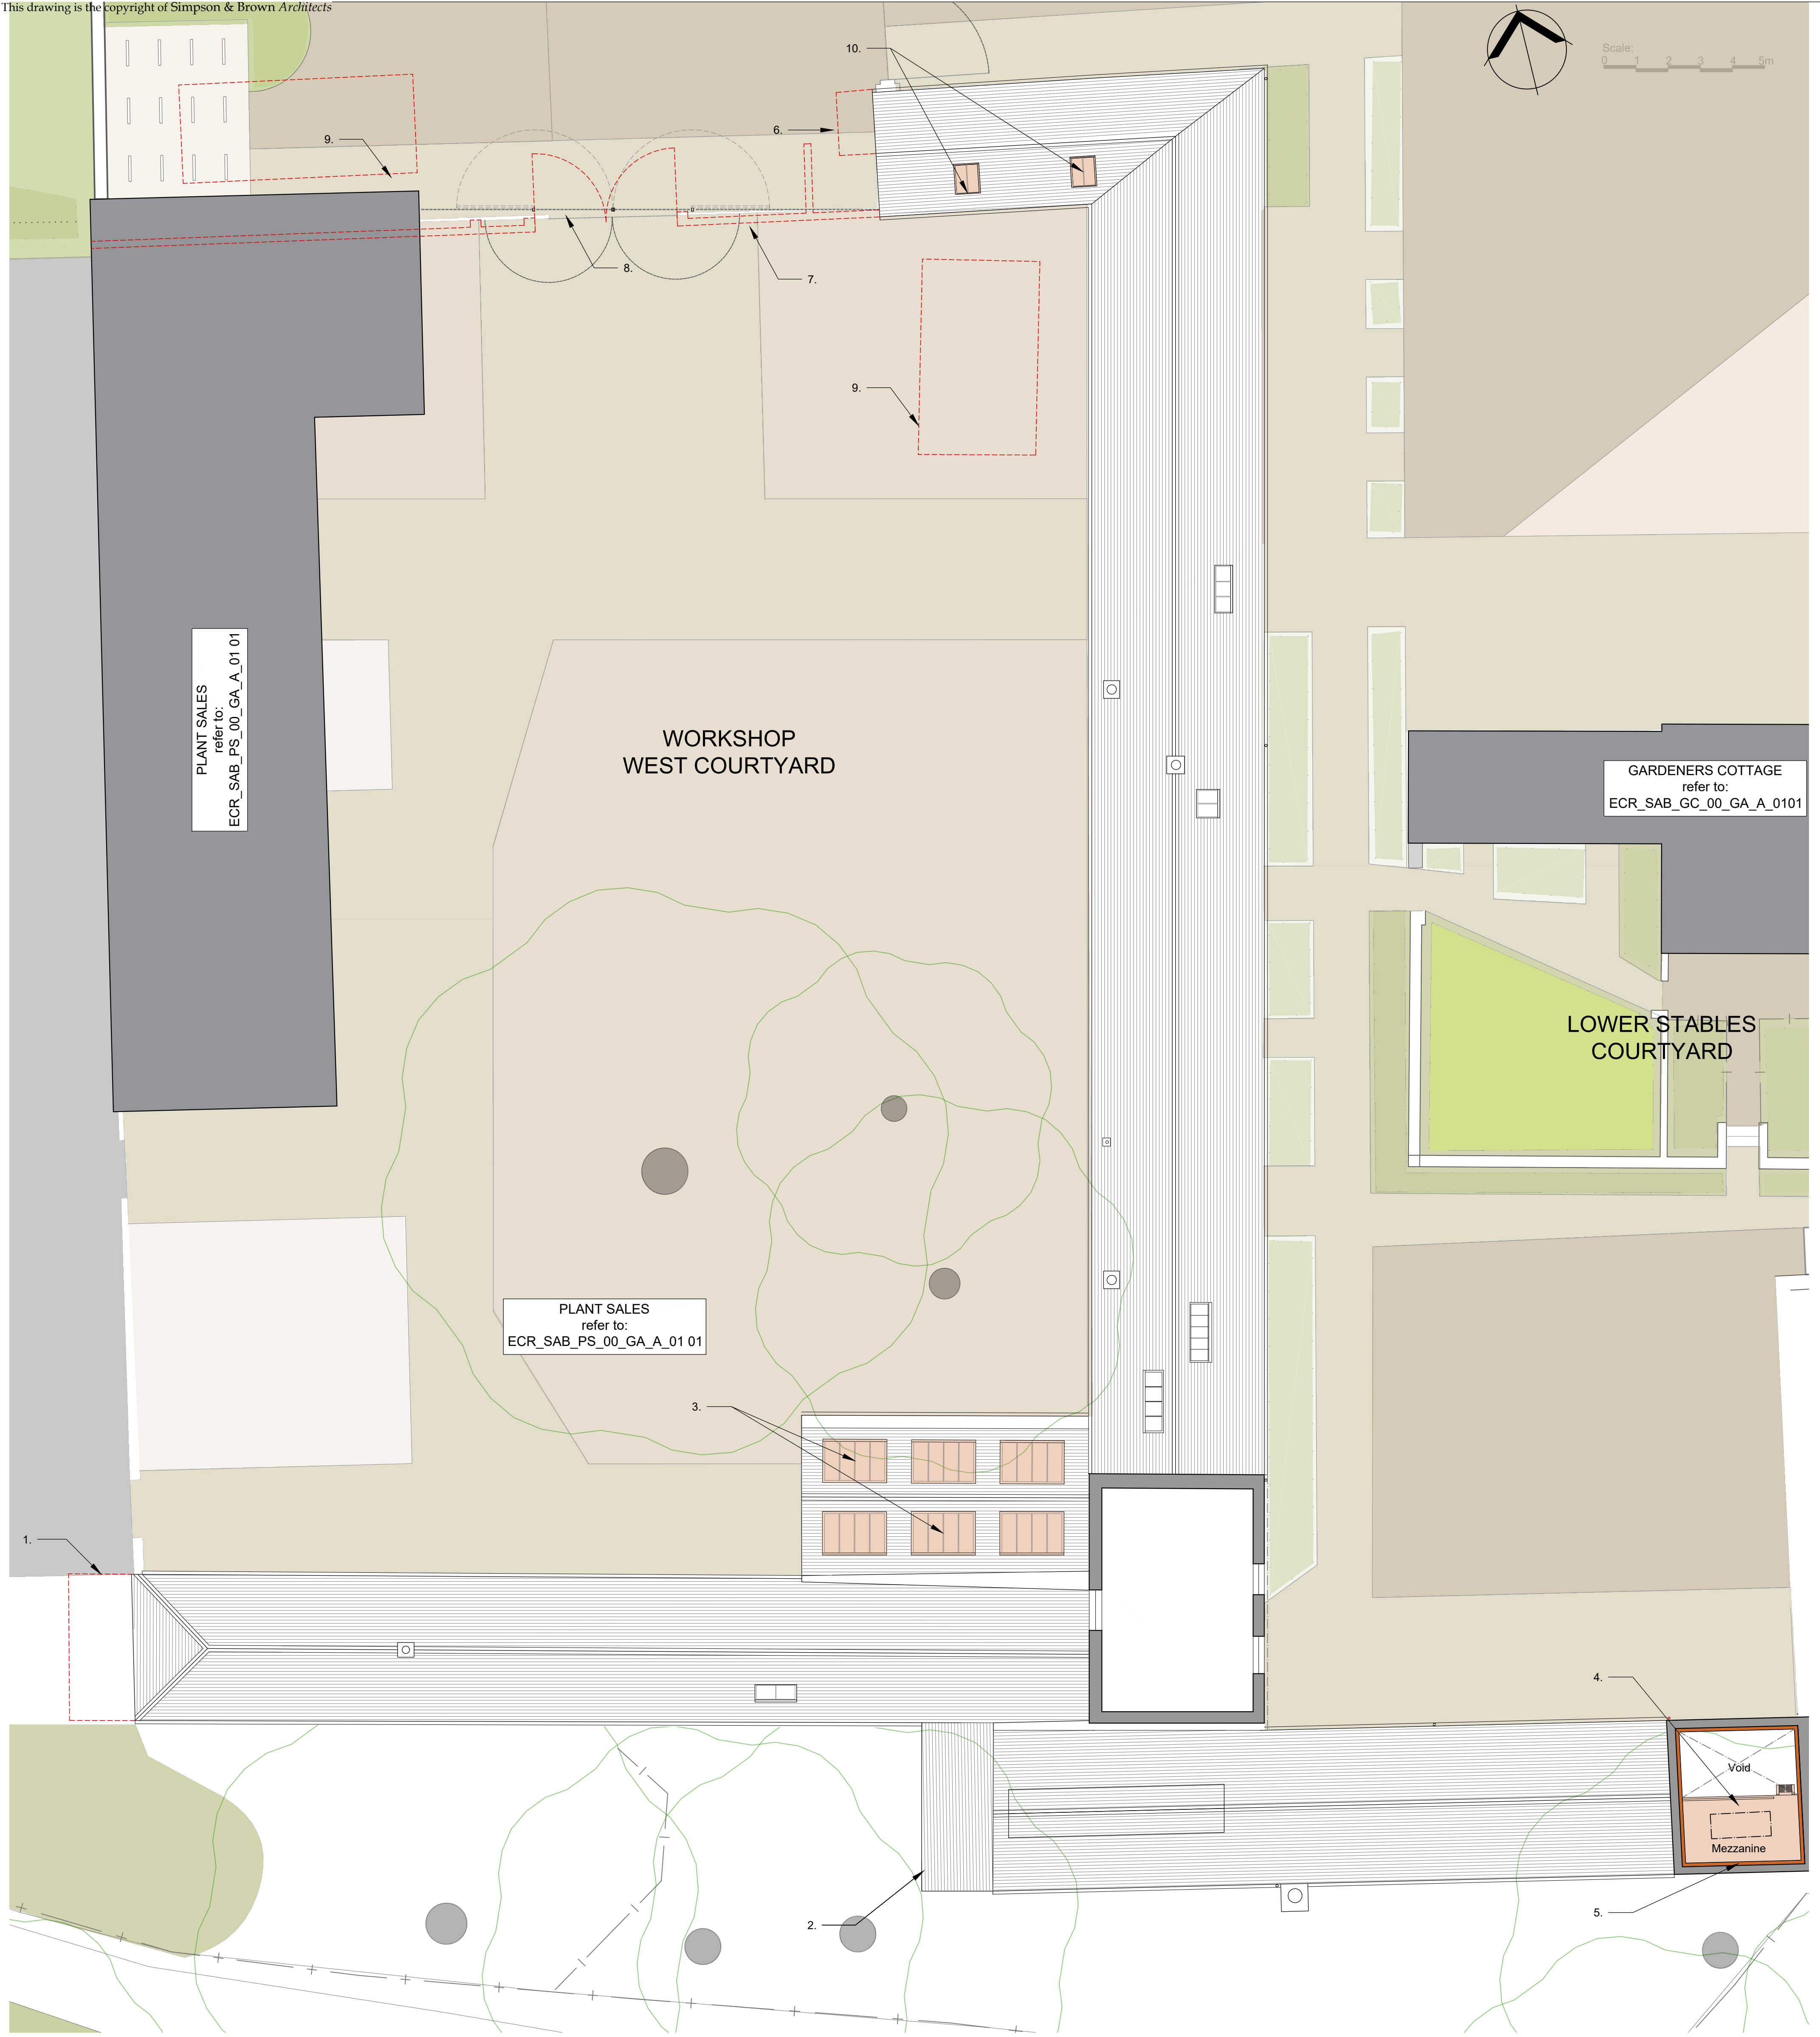

NOTE
Do not scale from this drawing - all dimensions should be checked on site by the contractor prior to construction and discrepancies notified to the architect immediately.

This drawing should be read in conjunction with the architect's drawings, specification and schedules, and those provided by the other consultants.

For information on known hazards and general health & safety issues prior to work on site, reference should be made to the Pre-Construction Health & Safety Pack

- KEY NOTES**
1. Derelict non-original pigsty to be demolished and adjacent brickwork made good.
 2. Dilapidated lean-to building consolidated and wallheads rebuilt in brick. New roof, finished with plain tiles to match existing, added.
 3. New patent glazing style roof lights.
 4. Existing dilapidated first floor removed and structure altered to form new mezzanine storage area.
 5. Insulation added to inner face of existing external brick walls, lined out and finished with plaster.
 6. Existing non-original WC building to be demolished and adjacent brickwork made good.
 7. Existing brick wall and timber double gates to be removed.
 8. Timber fence formed in vertical timber slats with galvanised steel sub frame.
 9. Timber shed to be removed.
 10. New conservation style rooflight.



KEY

Downtakings

New work

Simpson & Brown

The Old Printworks, 77a Brunswick Street, Edinburgh, EH7 5HS

admin@simpsonandbrown.co.uk 0131 555 4678

Architecture Heritage Consultancy Archaeology

JOB TITLE Elvaston Castle Regeneration
CLIENT Mace / Derbyshire County Council
DWG TITLE WORKSHOP BUILDING
Proposed First Floor Plan

JOB NO. 1810.03 **A1 SCALE** 1:100 **STATUS** PLANNING / LBC

PROJECT ECR **ORIGIN** SAB **ZONE** WB **LEVEL** -01 **TYPE** GA **ROLE** A **DRG NO.** 0101 **REV** P02