




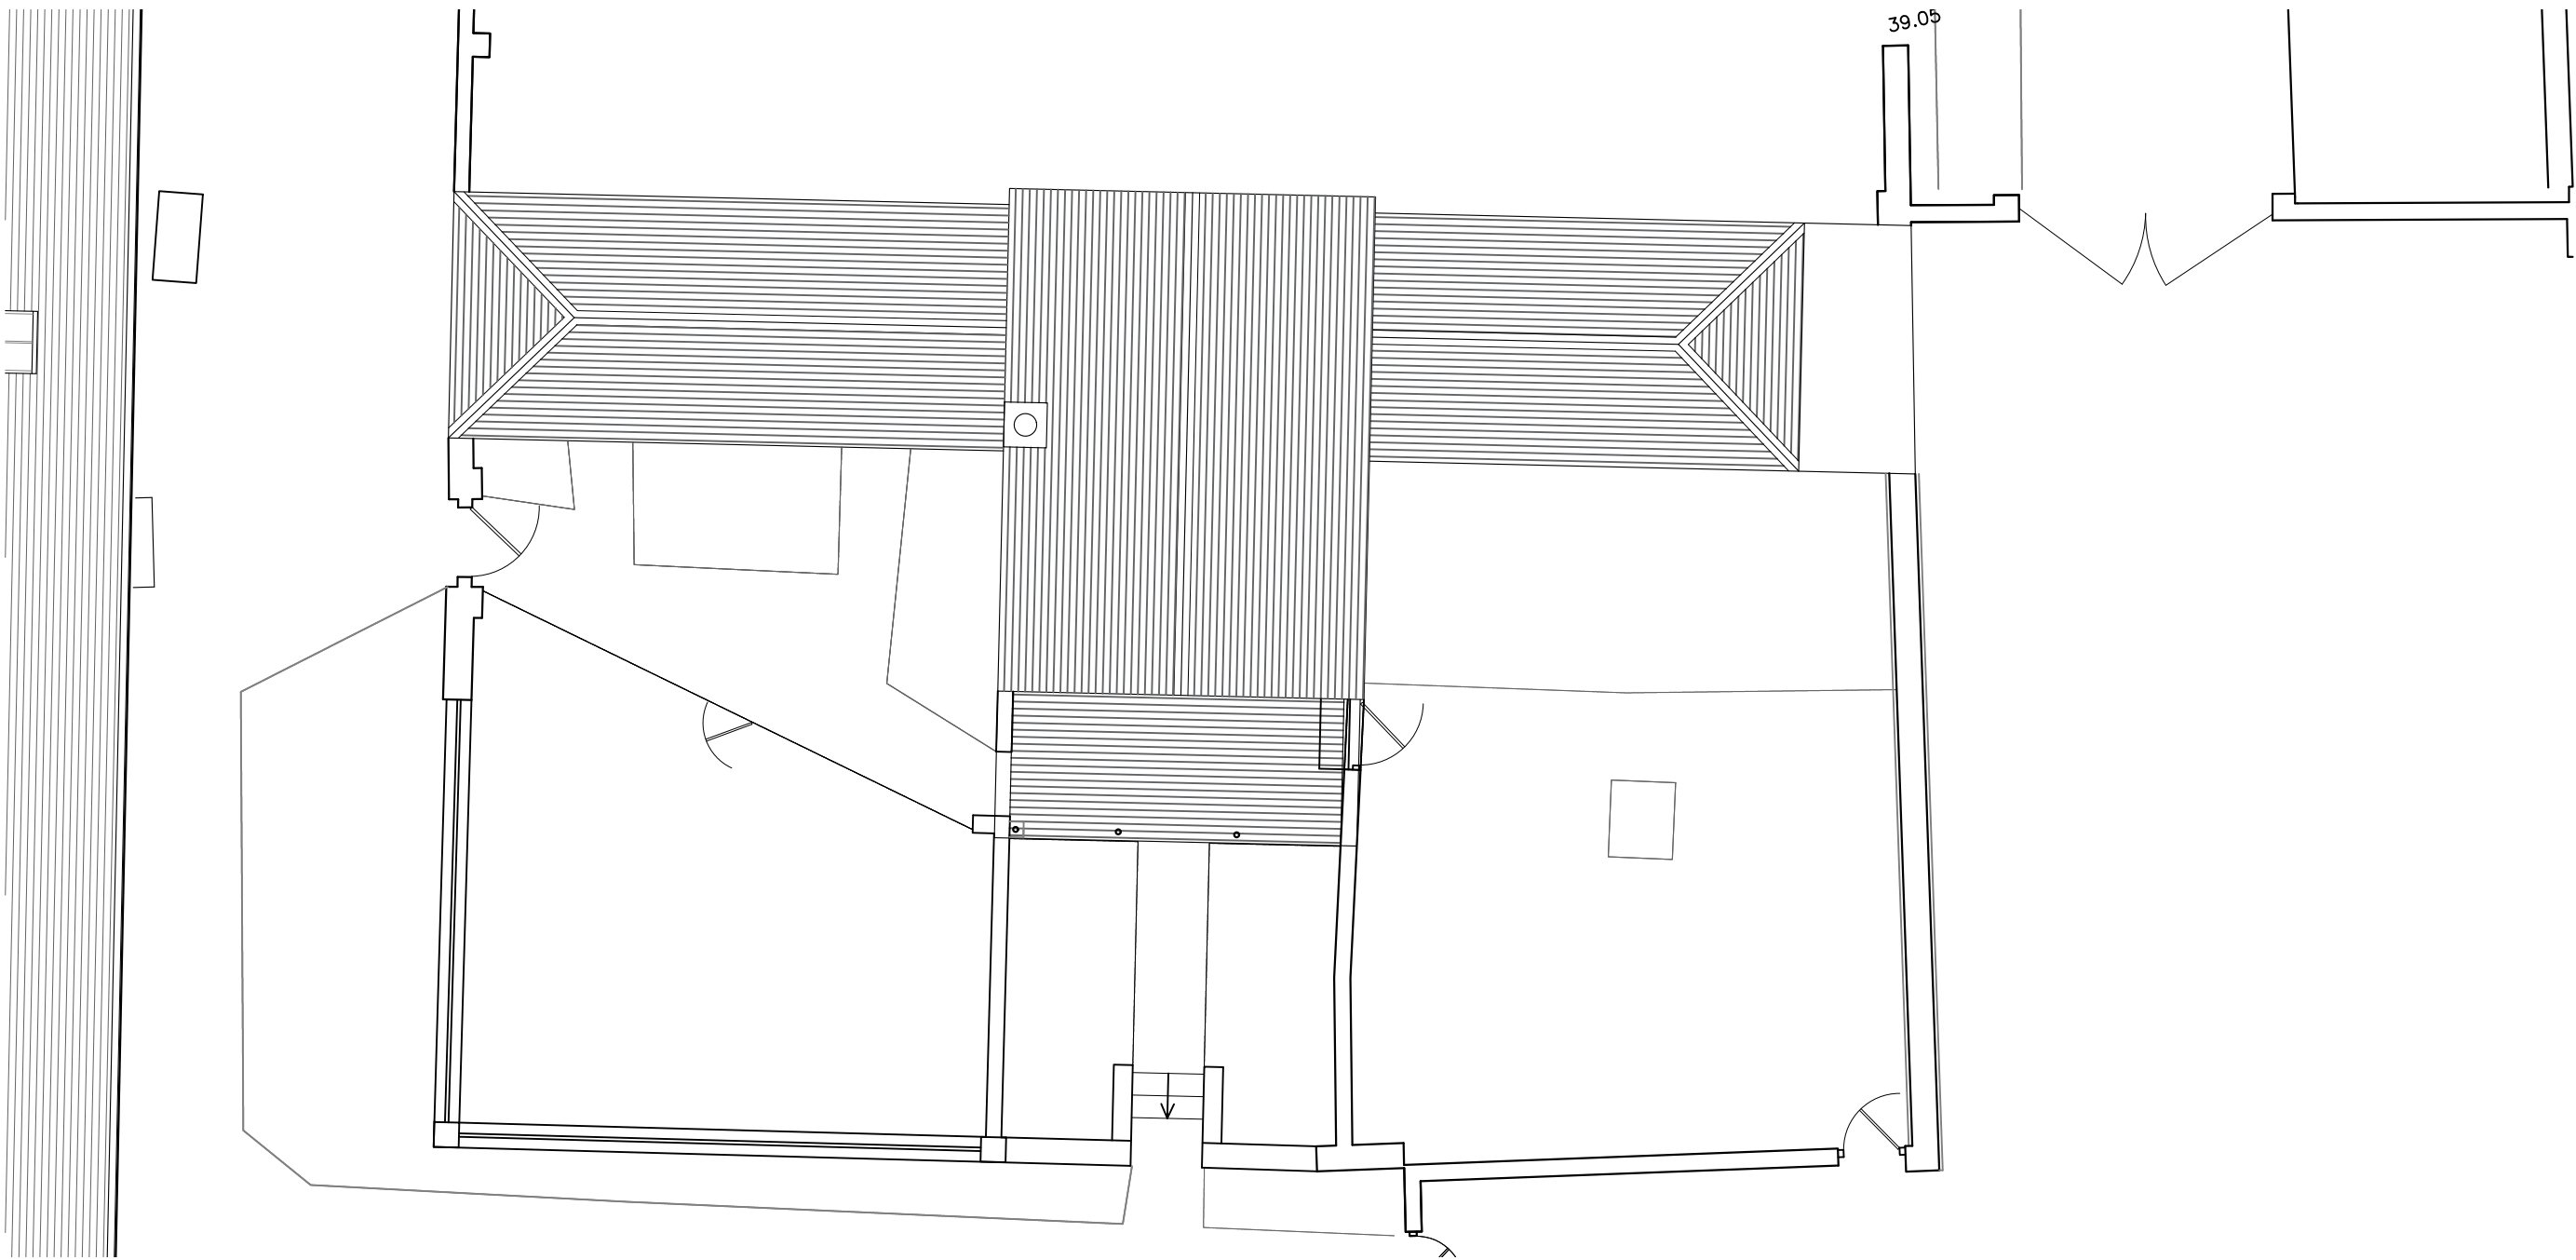

ROOF PLAN

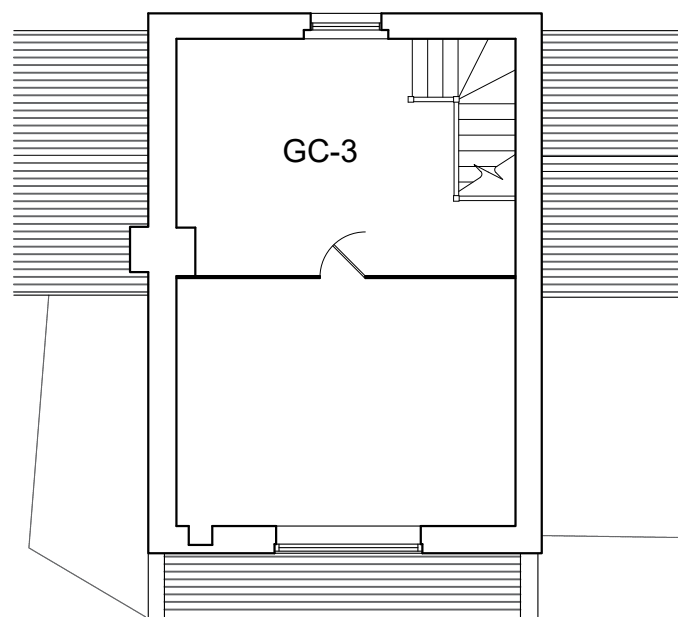

FIRST FLOOR PLAN

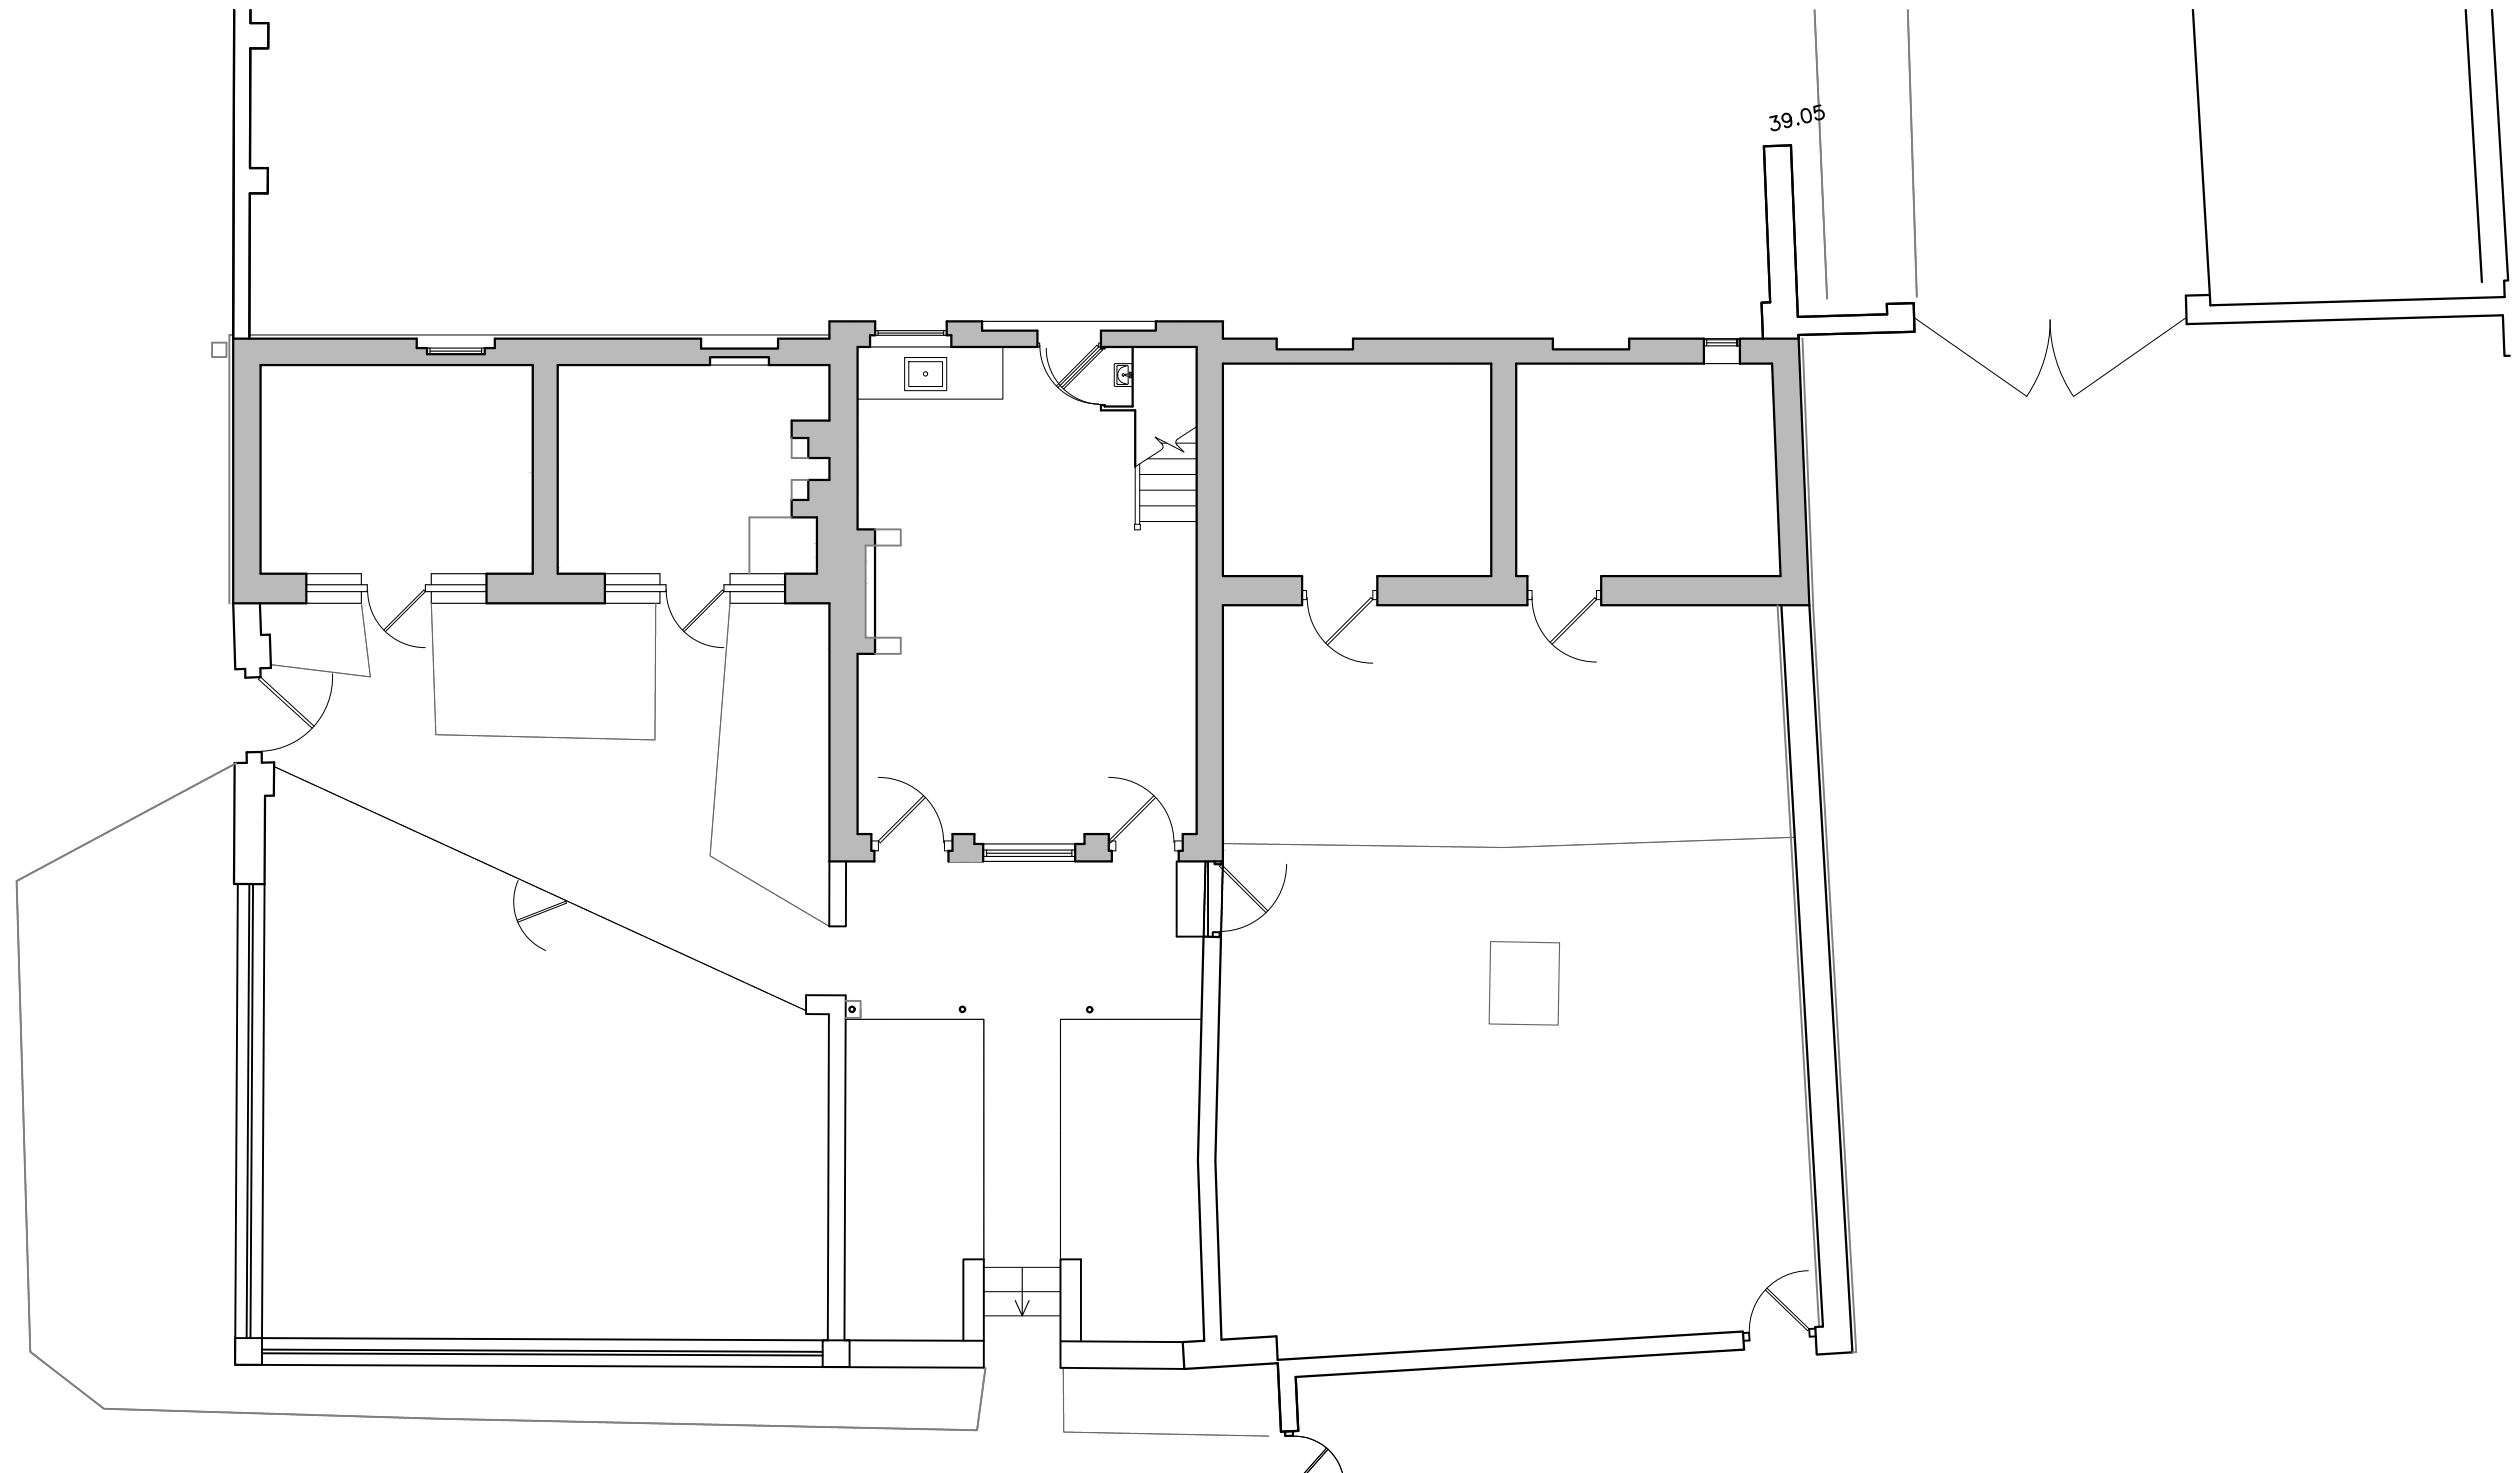

GROUND FLOOR PLAN



Do not scale from this drawing - all dimensions should be checked on site by the contractor prior to construction and discrepancies notified to the architect immediately.

This drawing should be read in conjunction with the architect's drawings, specification and schedules, and those provided by the other consultants.

For information on known hazards and general health & safety issues prior to work on site, reference should be made to the Pre-Construction Health & Safety Pack.



Scale:
0 1 2 3 4 5m

P01 First issue. LS/JKS 08.10.21

Simpson & Brown
www.simpsonandbrown.co.uk

The Old Printworks, 77a Brunswick Street, Edinburgh, EH7 5HS

admin@simpsonandbrown.co.uk

0131 555 4678

JOB TITLE **Elvaston Castle Regeneration**
CLIENT **Mace / Derbyshire County Council**
DWG TITLE **GARDENER'S COTTAGE**
Existing Plans

JOB NO. **1810.03** A1 SCALE **1:100** STATUS **PLANNING / LBC**

PROJECT	ORIGIN	ZONE	LEVEL	TYPE	ROLE	DRG NO.	REV
ECR	-	SAB	-	GC	-	XX - SU - A - 01 01	P01