



THIS DRAWING IS COPYRIGHT DIMENSIONS ARE NOT TO BE SCALED FROM THIS DRAWING
ELECTRONIC DATA IS NOT TO BE AMENDED / DELETED WITHOUT ISHERWOOD McCANN PERMISSION
ALL FIXINGS TO BE DESIGNED BY APPROPRIATE SPECIALIST SUB-CONTRACTOR
DETAIL DRAWINGS AT LARGER SCALE TAKE PRECEDENCE OVER GENERAL ARRANGEMENT DRAWINGS


A 28/07/21 JM Double dock door added and cladding amended to suit
B 10/03/22 NA Prowall added around docks

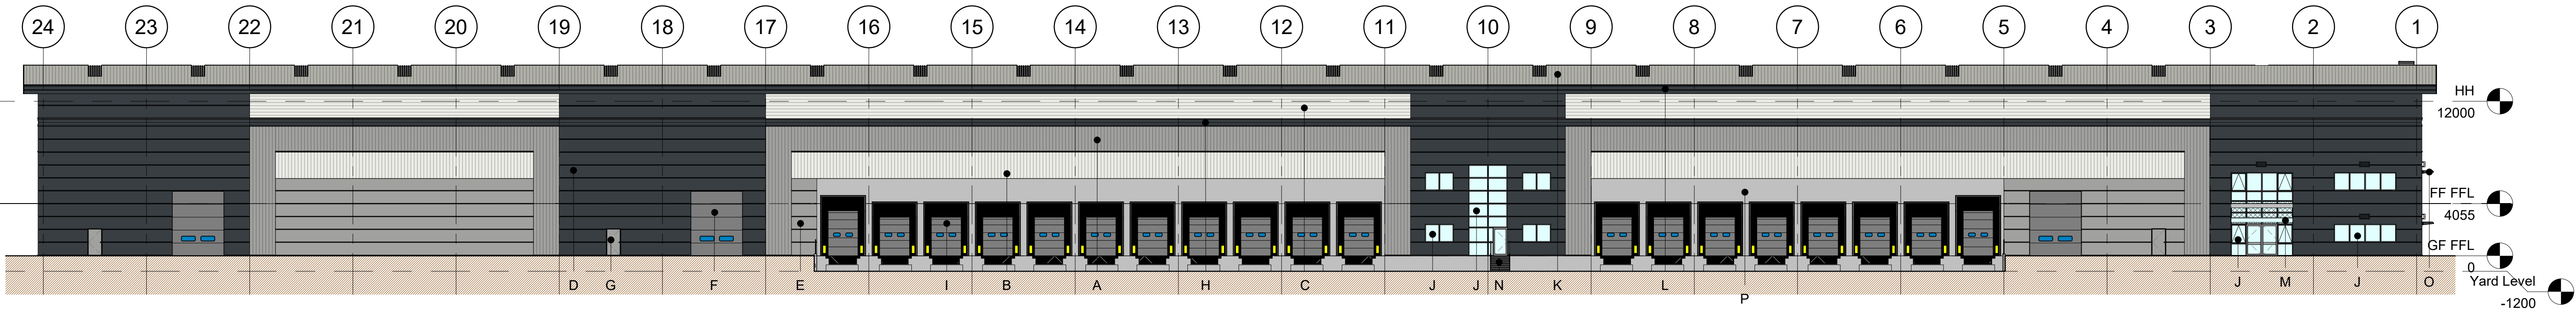


3 Proposed West Elevation
1 : 250

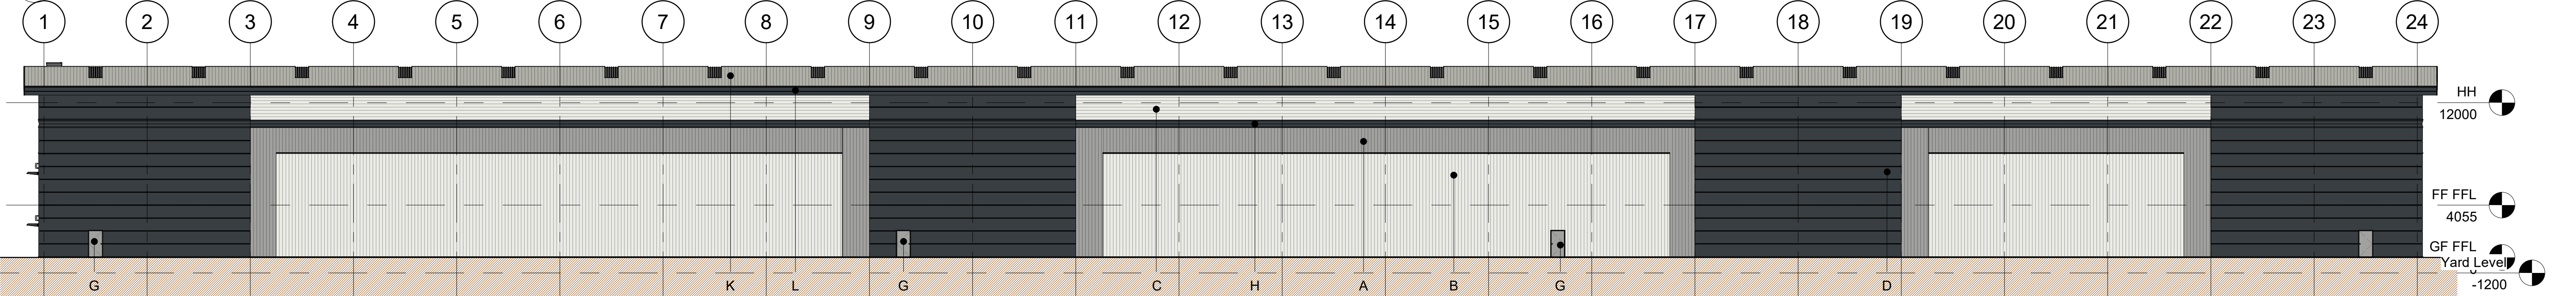

4 Proposed East Elevation
1 : 250

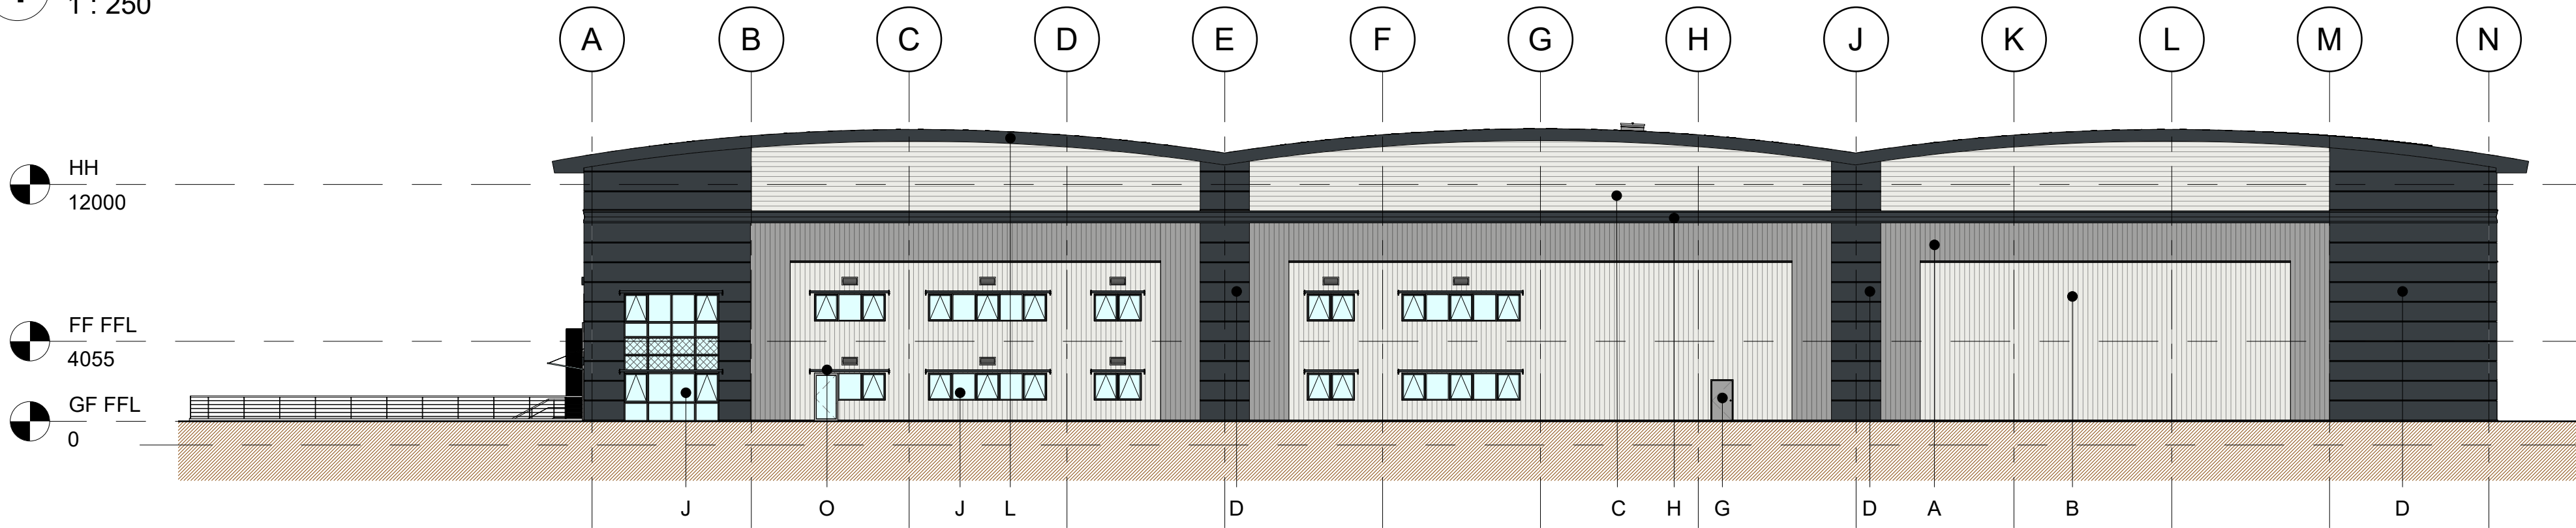

1 Proposed South Elevation
1 : 250

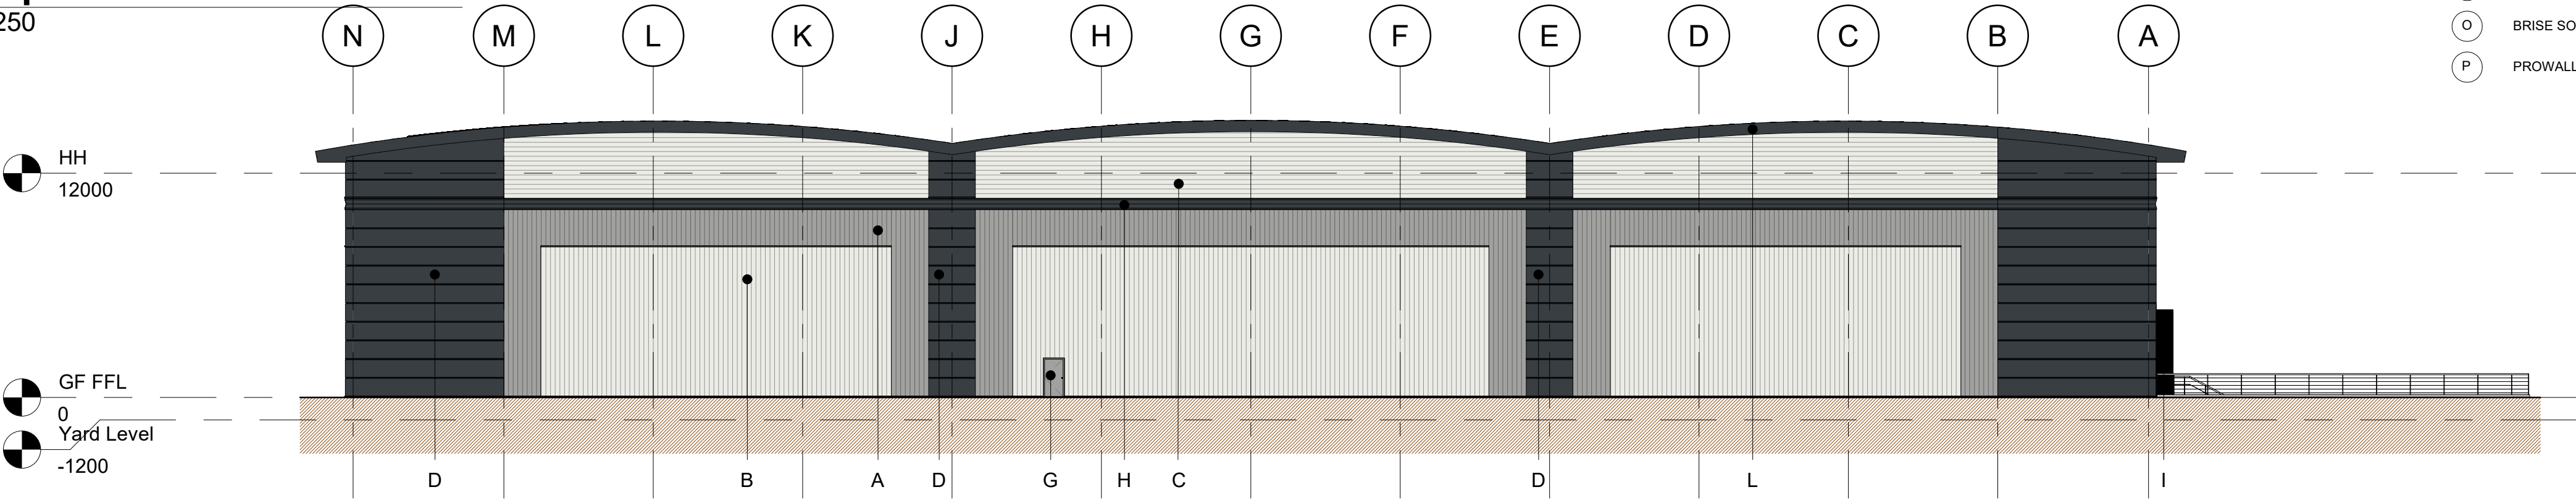

2 Proposed North Elevation
1 : 250

EXTERNAL BUILDING MATERIALS KEY

- (A) VERTICALLY PROFILED BUILT UP CLADDING - COLOUR SILVER RAL 9006
- (B) VERTICALLY PROFILED BUILT UP CLADDING - COLOUR WHITE RAL 9003
- (C) HORIZONTALLY PROFILED BUILT UP CLADDING - COLOUR WHITE RAL 9003
- (D) HORIZONTALLY PROFILED MICRORIB COMPOSITE CLADDING PANELS - COLOUR ANTHRACITE RAL 7016
- (E) HORIZONTALLY PROFILED MICRORIB COMPOSITE CLADDING PANELS - COLOUR SILVER RAL 9006
- (F) LEVEL ACCESS DOOR - COLOUR RAL 9006 SILVER (INTERNAL FINISH WHITE RAL 9002)
- (G) STEEL EXTERNAL DOORSETS COMPLETE WITH PANIC BAR & LATCH - COLOUR RAL 9006 SILVER
- (H) HIGH LEVEL ALUMINIUM FEATURE CLADDING PANEL - COLOUR ANTHRACITE RAL 7016
- (I) DOCK DOOR AND SHELTER ARRANGEMENT - COLOUR RAL 9006 SILVER (INTERNAL FINISH WHITE RAL 9002), DOCK SHELTER COLOUR BLACK RAL 9005
- (J) PPC ALUMINIUM CURTAIN WALLING, WINDOW & DOOR FRAMES - FRAME COLOUR RAL 7016 ANTHRACITE
- (K) ROOF - VERTICALLY PROFILED BUILT UP CLADDING - COLOUR GOOSEWING GREY RAL 7038
- (L) RW/P'S, SOFFITS & FASCIAS TO BE PPC ALUMINIUM - COLOUR ANTHRACITE RAL 7016
- (M) GLAZED CANOPY ABOVE MAIN ENTRANCE SUPPORTED FROM CURTAIN WALLING
- (N) EXTERNAL STEEL STAIRCASE
- (O) BRISE SOLEIL TO BE PPC ALUMINIUM - COLOUR ANTHRACITE RAL 7016
- (P) PROWALL TO HOST DOCK DOORS AND SHELTERS

Clowes
DEVELOPMENTS

PROJECT: Dove Valley Park Limited
Plot 4 Dove Valley Park
Foston, Derbyshire

STATUS: Planning

DRAWING TITLE: Phase 2 - Proposed Elevations

DATE: 11/12/2020

DRAWN BY: JM

SCALE: As indicated at A1

CHECKED BY: APD

ima ARCHITECTS

6 Rose Way, Blaby Business Park,
Lutterworth Road, Blaby, Leicester, LE8 4BY
0116 2781200
www.ima-architects.co.uk

DRAWING NO: 220001-PL07

REVISION: B