




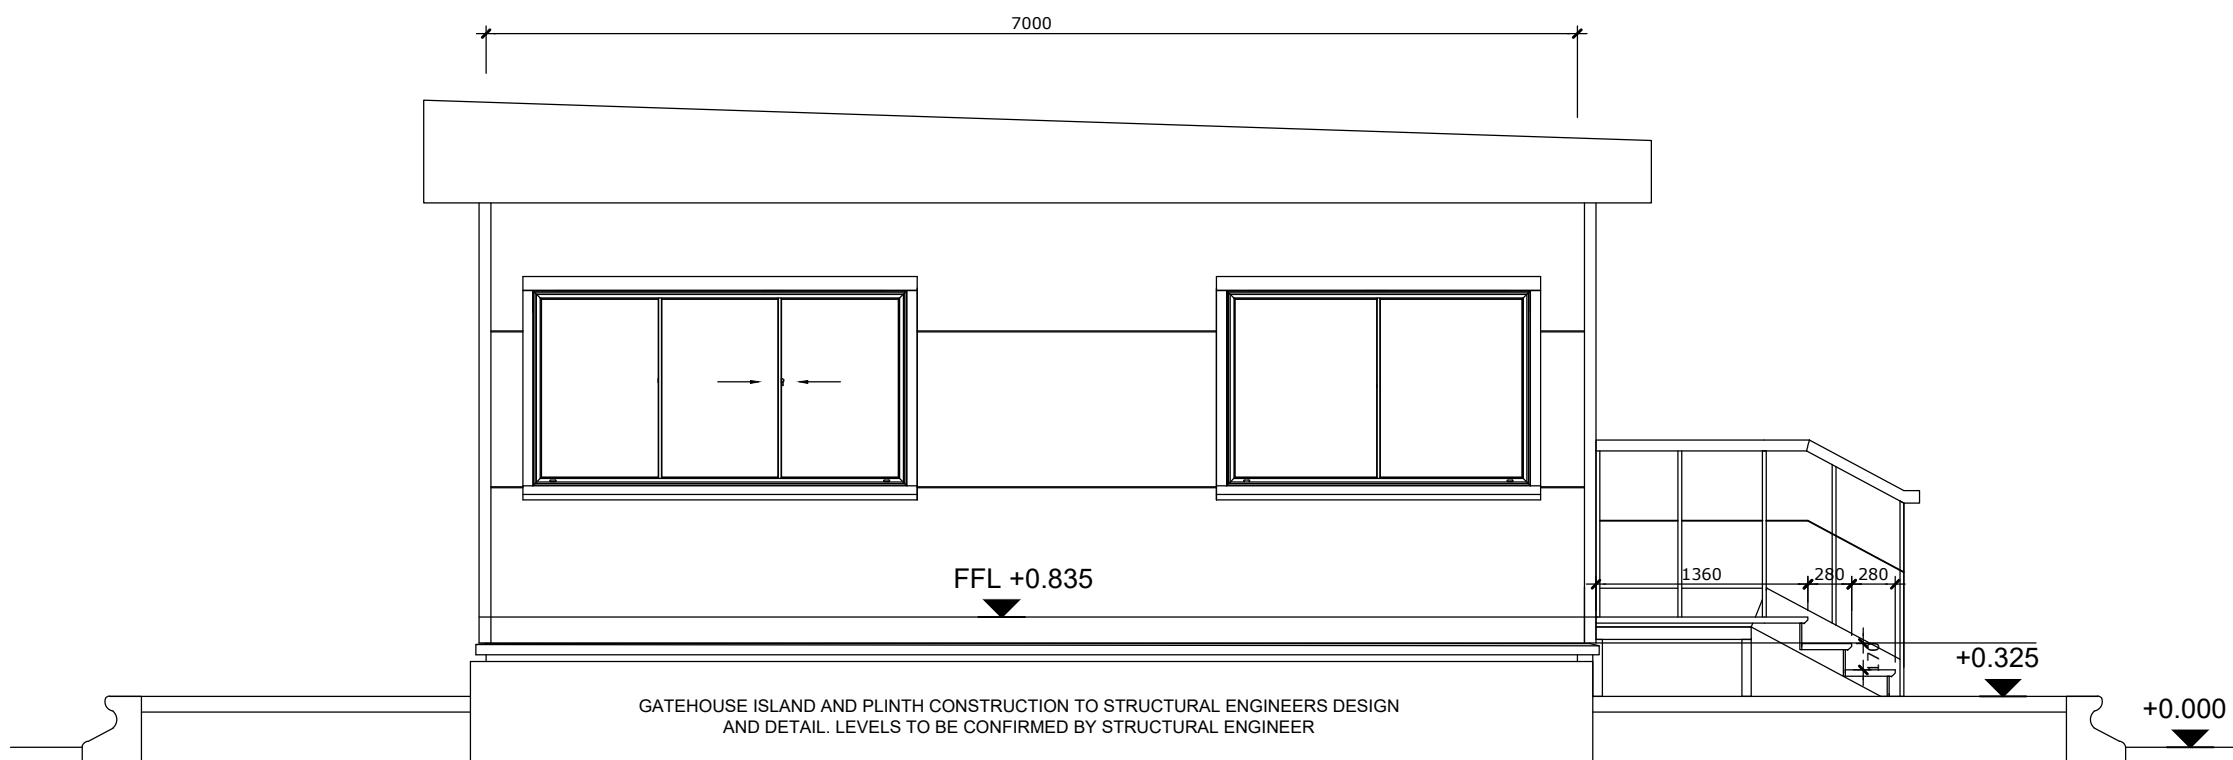

West Elevation

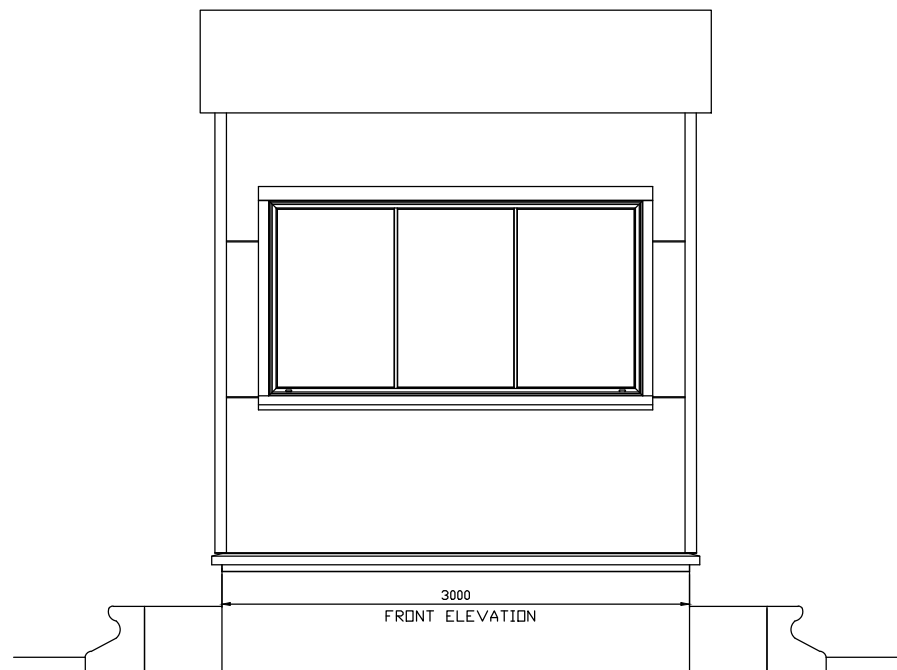


South Elevation

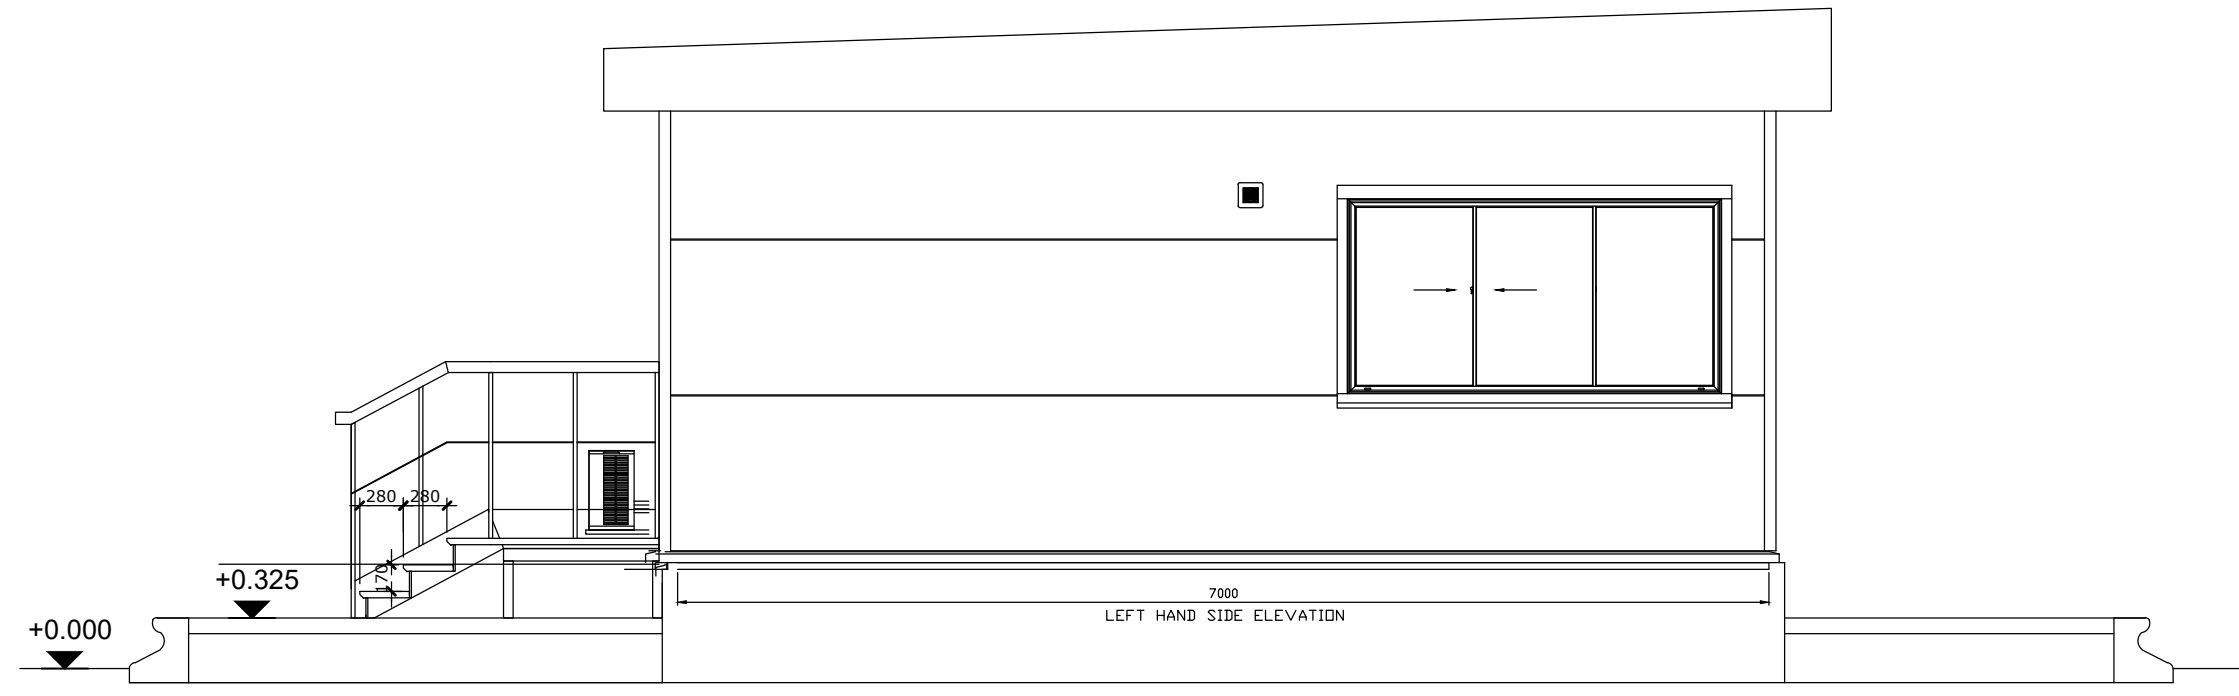

East Elevation


1 Proposed Gatehouse Elevations

1 : 50

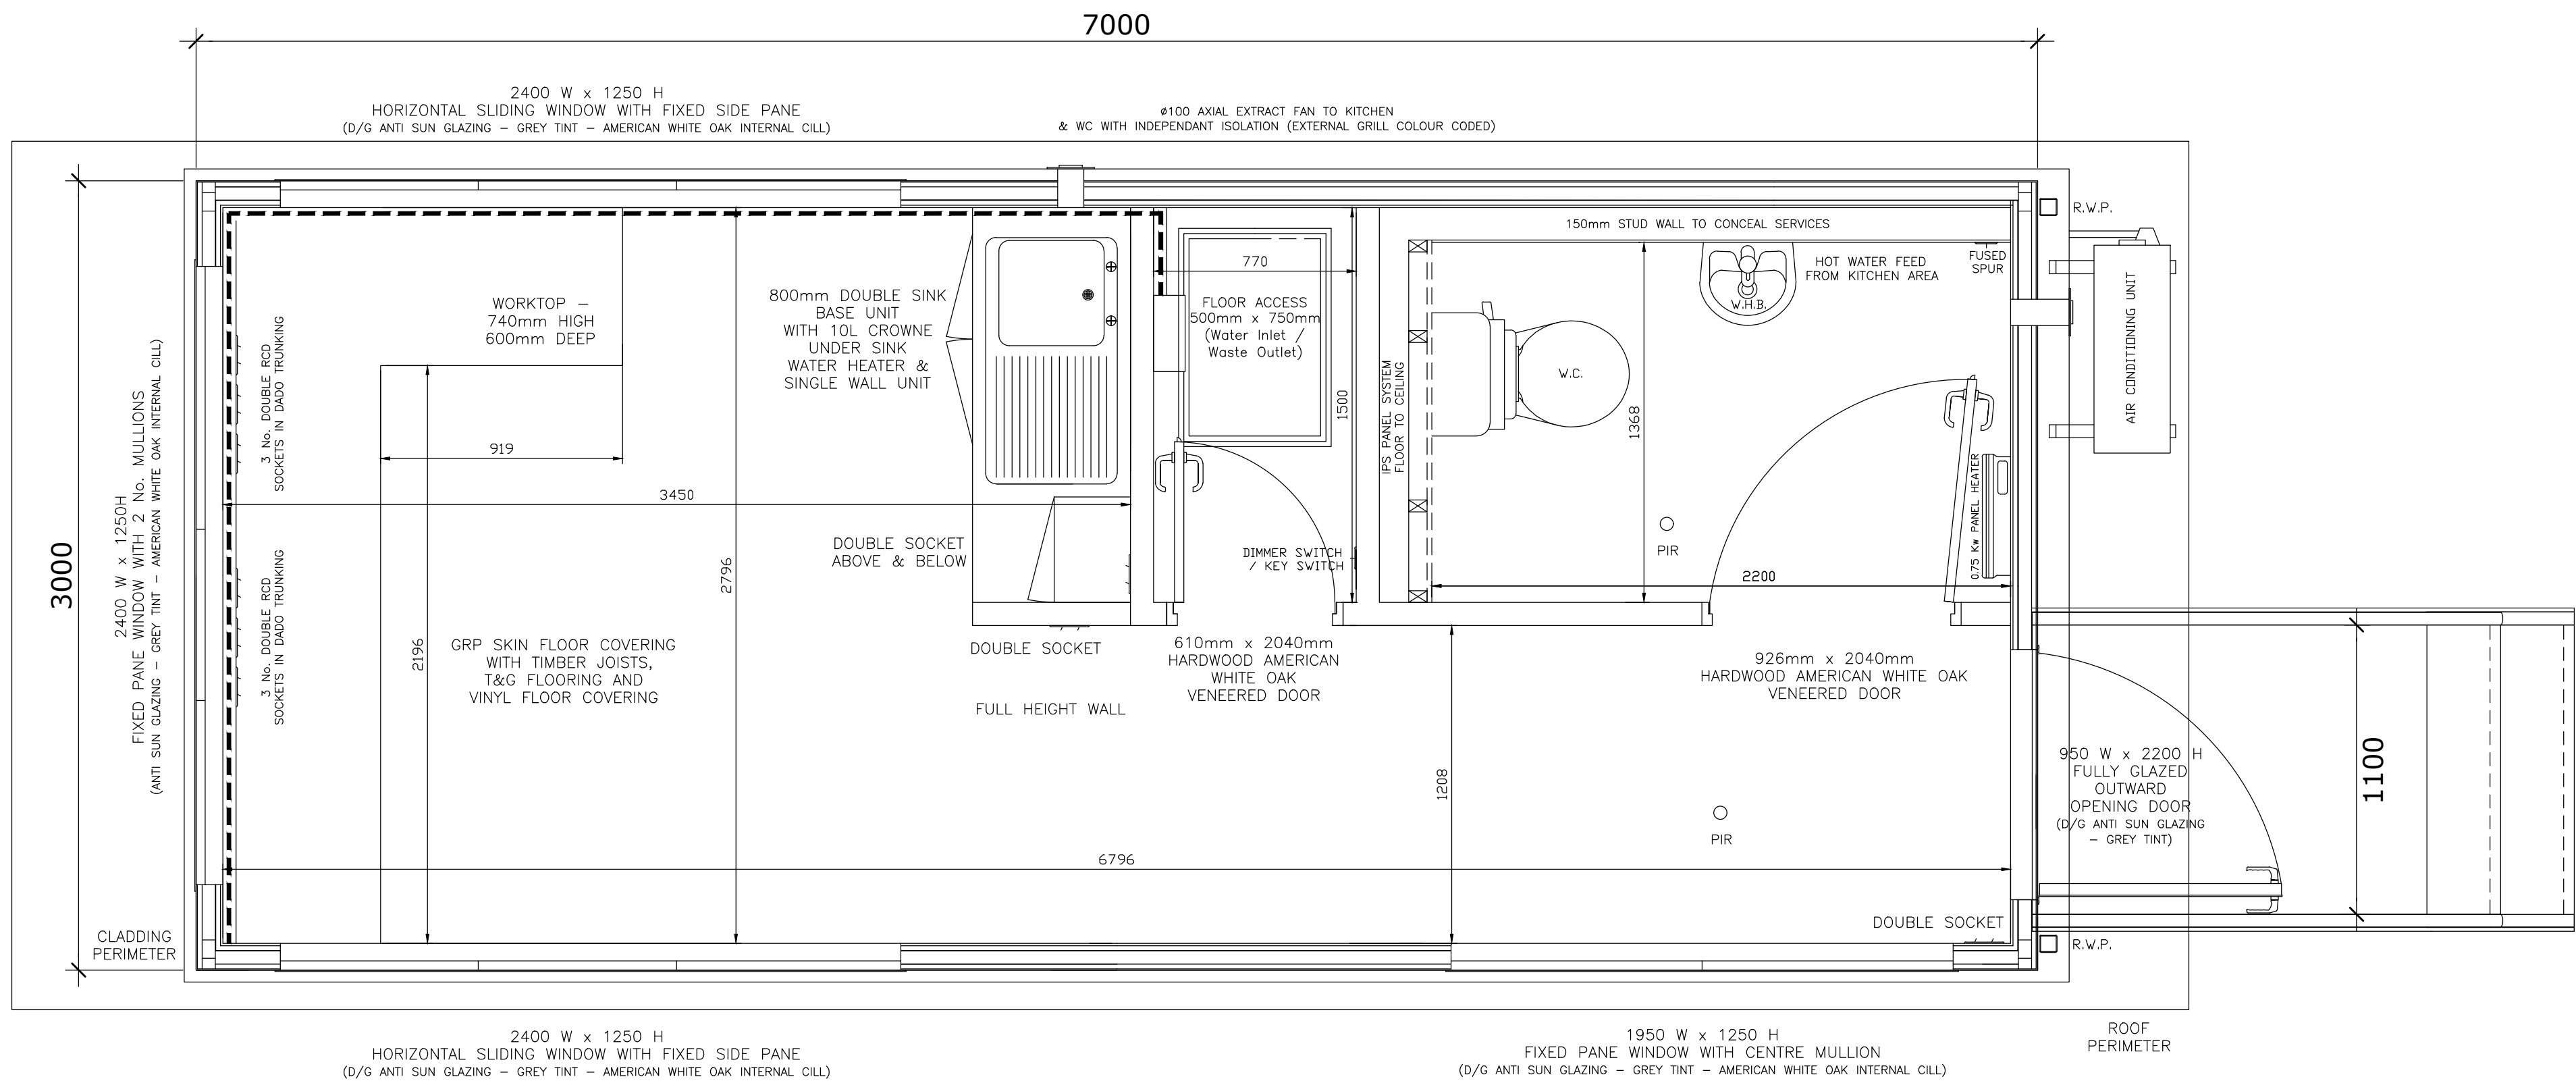

INTERNAL FINISHES:

- * FLOOR - POLYFLOR -STANDARD XL - 9120 GREY
- * CEILING - ARMSTRONG SUSPENDED CEILING - REGULAR TILES
- * WALLS - 9mm MFC BOARDING - WHITE TEXTURED FINISH
- * INTERNAL DOORS - AMERICAN WHITE OAK
- * WORKTOPS - PATMOS (TANDEM WORKTOPS)
- * WINDOW CILLS - AMERICAN WHITE OAK

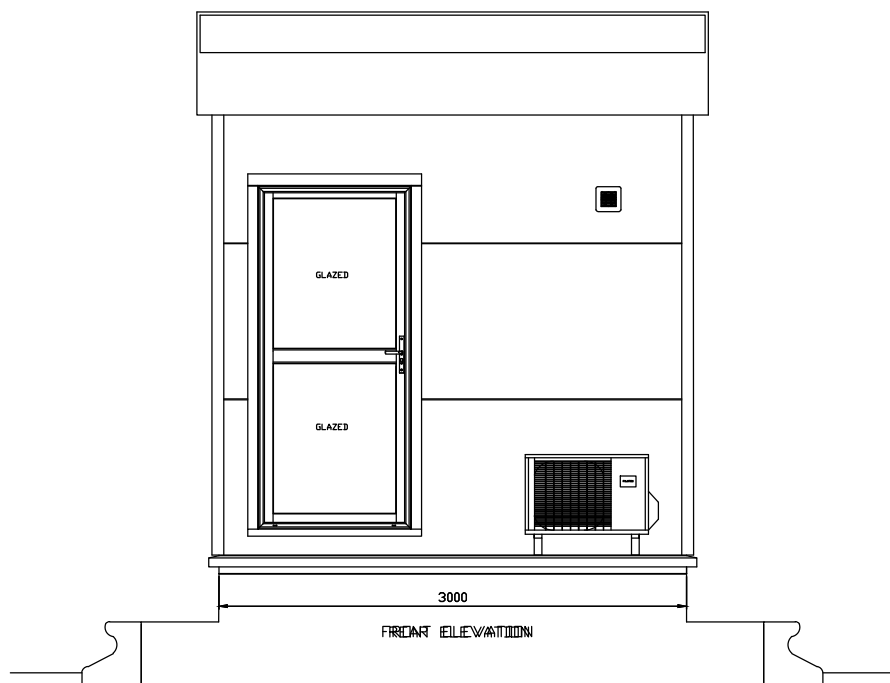

North Elevation

- EXTERNAL FINISHES:
- GRP WALL FINISH - RAL 7012 MID GREY
 - FASCIA - LIGHT GREY - (TO BE OVERCLAD RAL 9003 WHITE)
 - WINDOWS FRAMES - POWDER COATED - RAL 7012 MID GREY
 - DOOR FRAMES - POWDER COATED - RAL 7012 MID GREY
 - GLAZING - GREY TINTED ANTI SUN

2 Proposed Gatehouse Floor Plan

1 : 20

Clowes*
DEVELOPMENTS

PROJECT: Dove Valley Park Limited
Plot 4 Dove Valley Park
Foston, Derbyshire

STATUS: Planning

DRAWING TITLE: Proposed Gatehouse Floor Plan and Elevations

DATE: 22/02/2022

DRAWN BY: NA

SCALE: As indicated at A1

CHECKED BY: JM

ima ARCHITECTS

6 Rose Way, Blaby Business Park,
Lutterworth Road, Blaby, Leicester, LE8 4BY

0116 2781200
www.ima-architects.co.uk

DRAWING NO: 220001-PL09

REVISION: A