



1 Proposed Site Plan - Substation Location
1 : 500

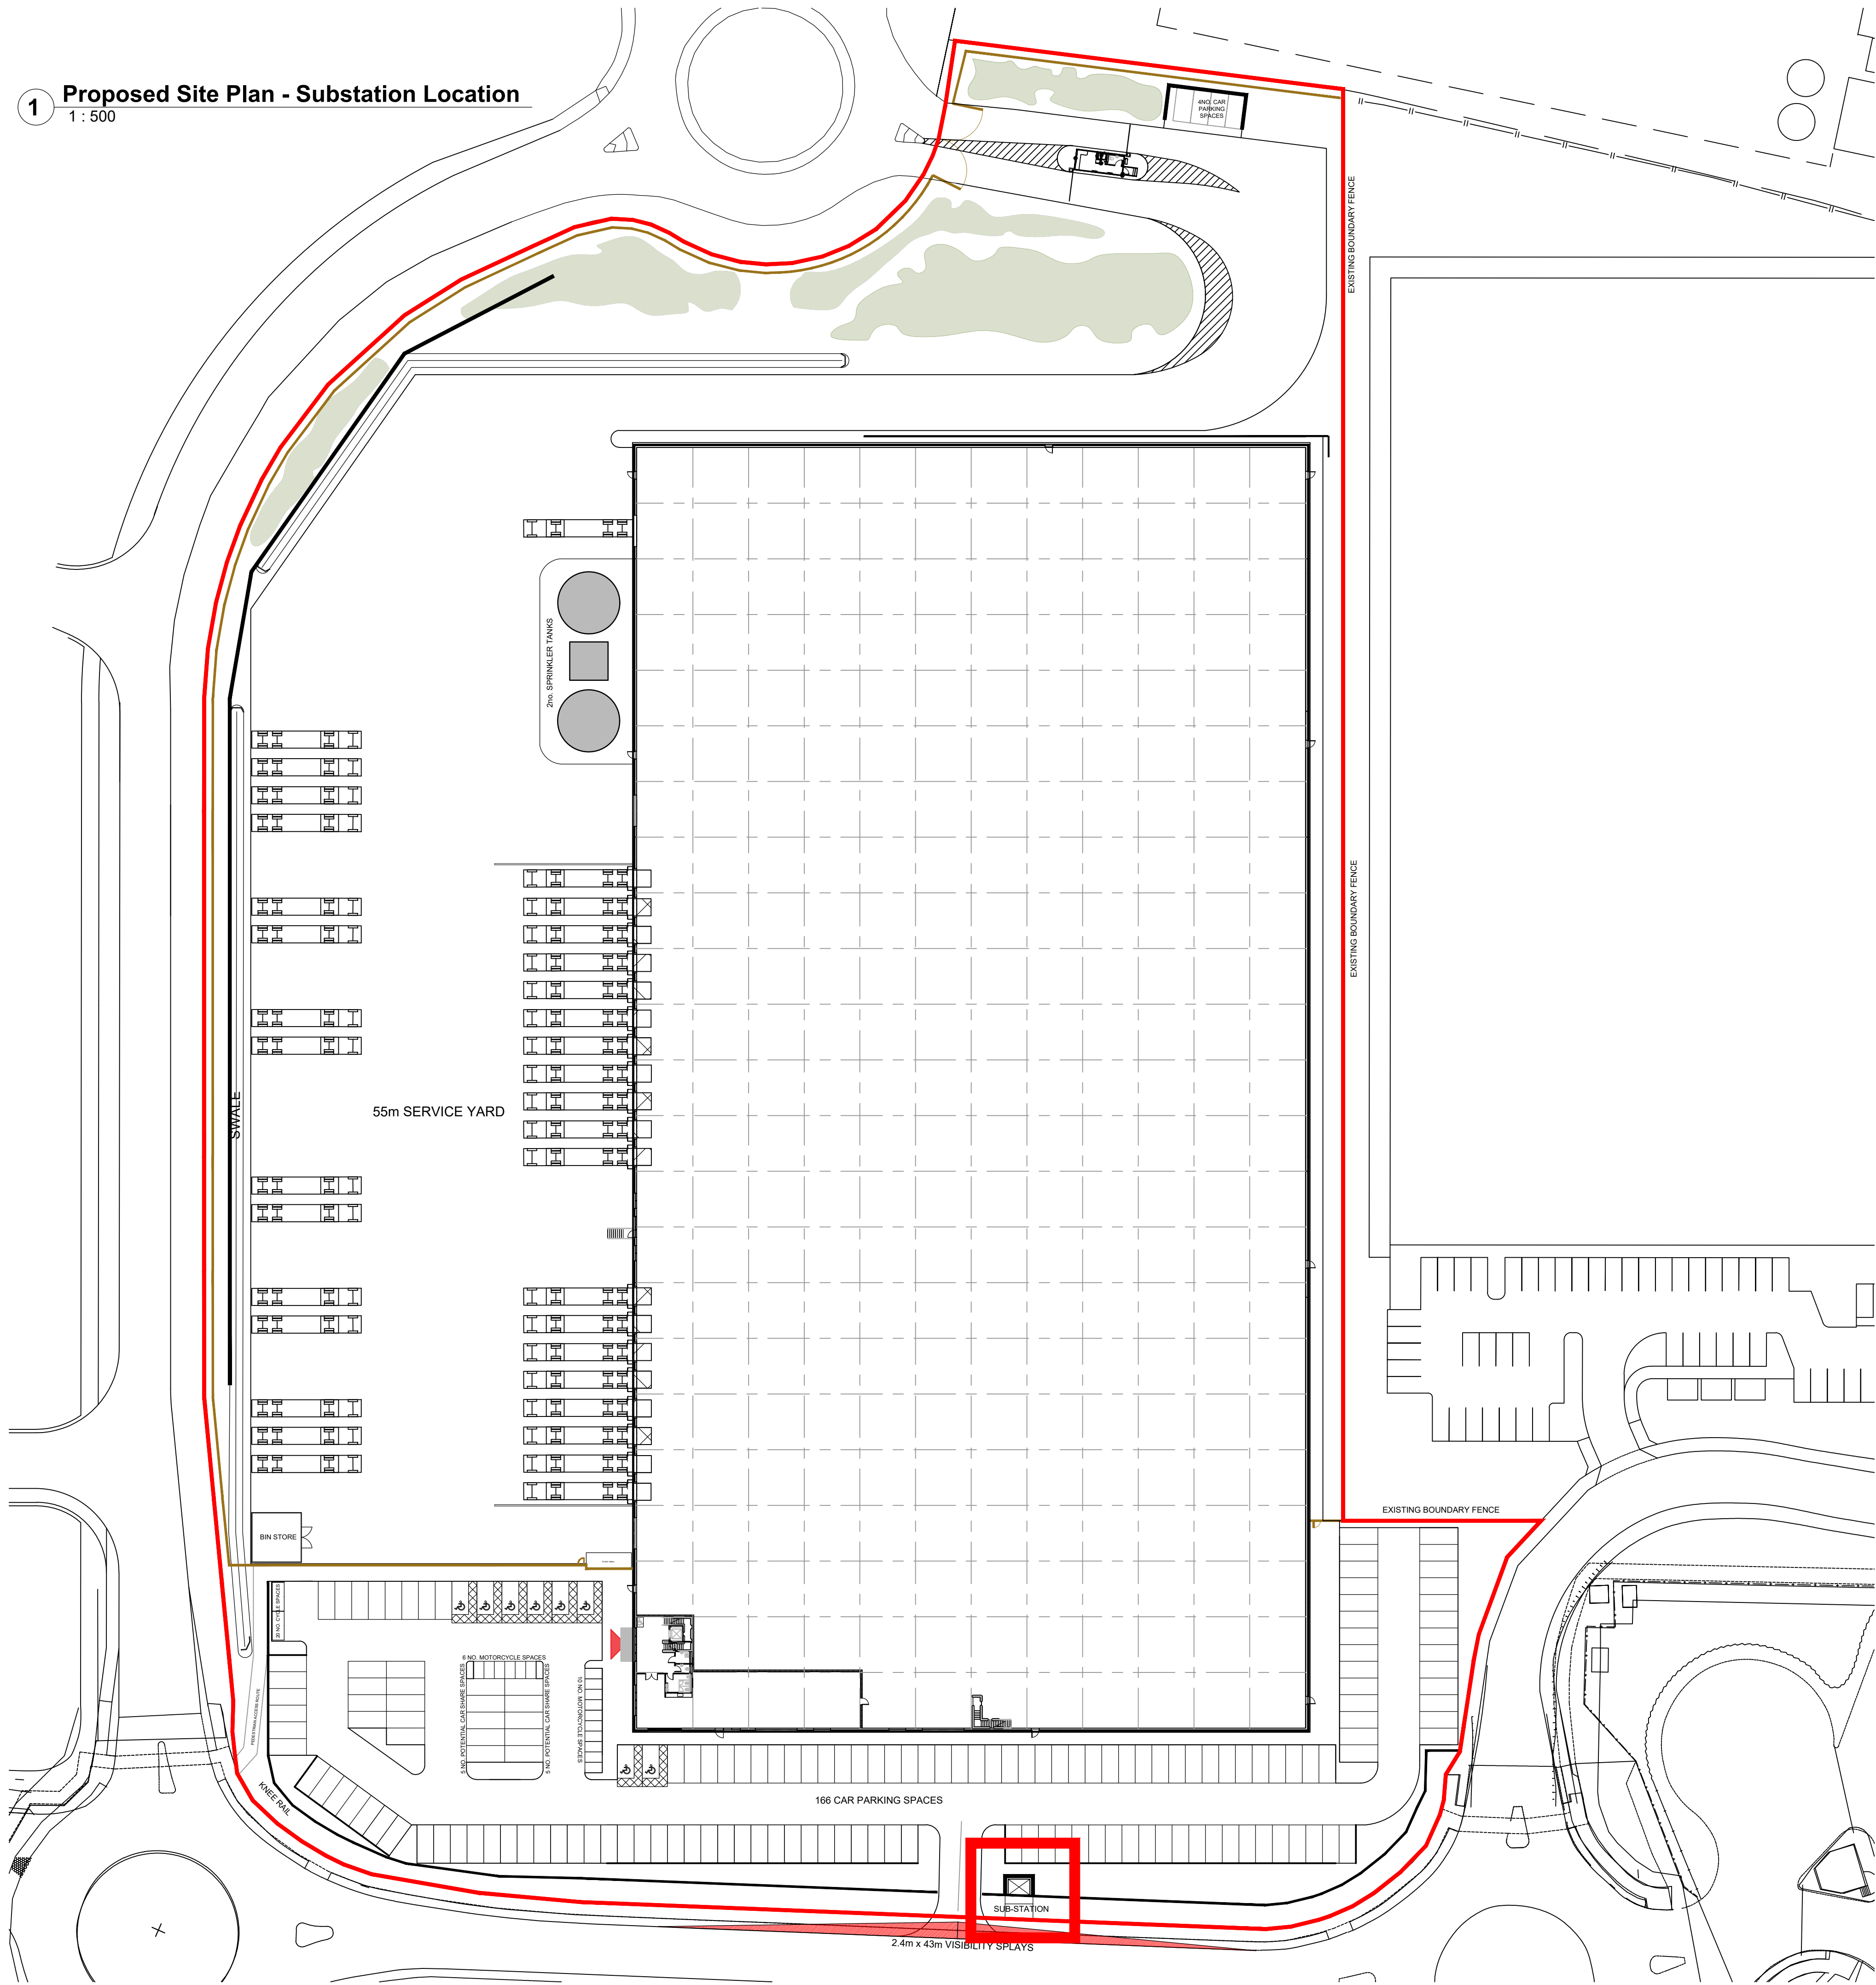

THIS DRAWING IS COPYRIGHT DIMENSIONS ARE NOT TO BE SCALED FROM THIS DRAWING
ELECTRONIC DATA IS NOT TO BE AMENDED / DELETED WITHOUT ISHERWOOD MCCANN PERMISSION
ALL FIXINGS TO BE DESIGNED BY APPROPRIATE SPECIALIST SUB-CONTRACTOR
DETAIL DRAWINGS AT LARGER SCALE TAKE PRECEDENCE OVER GENERAL ARRANGEMENT DRAWINGS

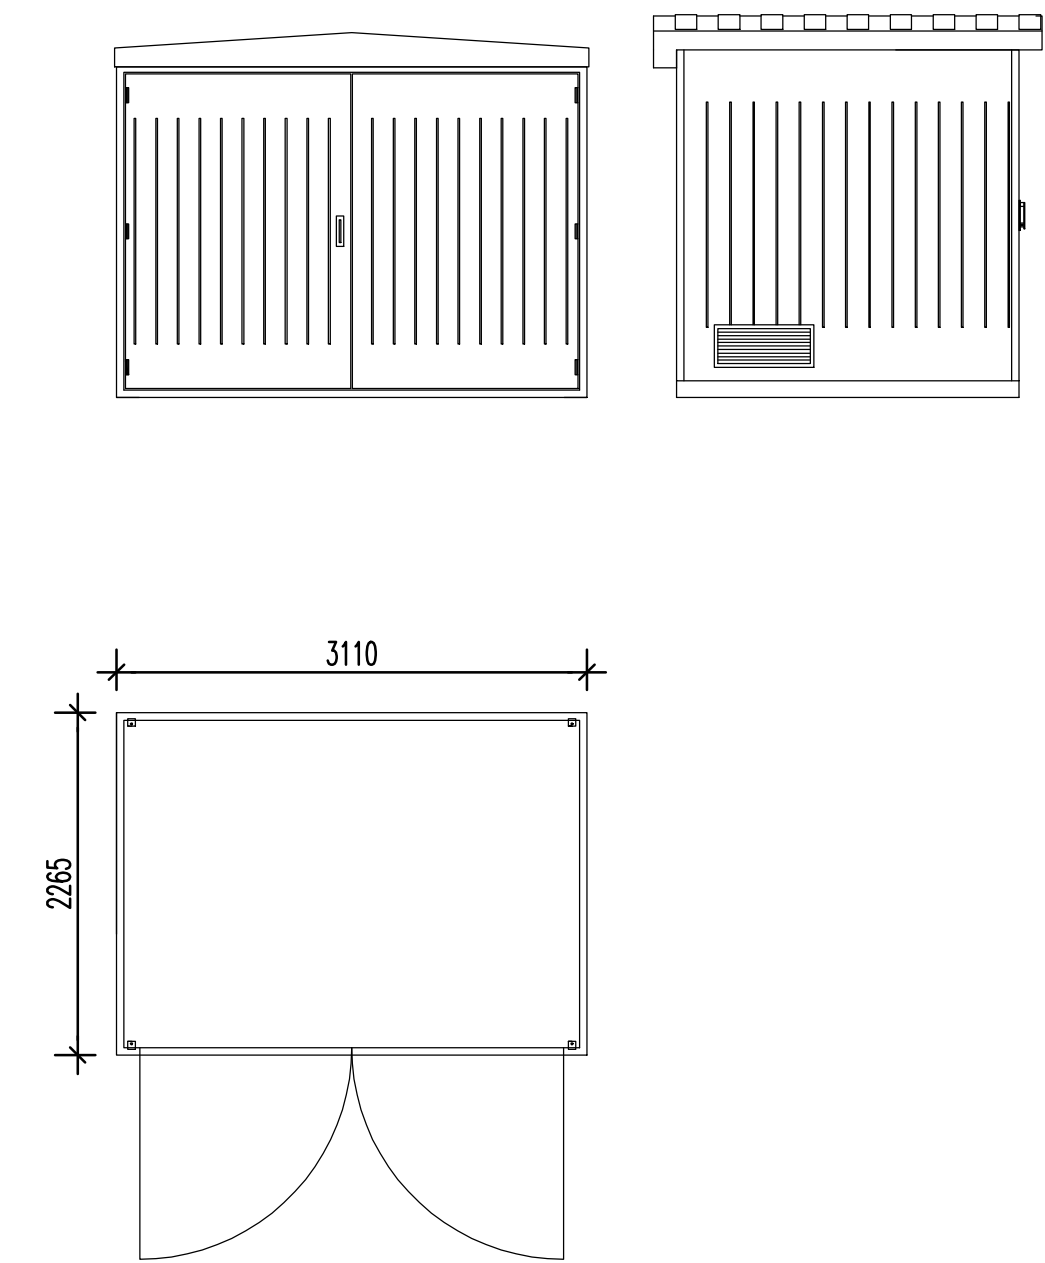

2 Proposed Substation Plan & Elevations
1 : 500



PROJECT:	Dove Valley Park Limited Plot 4 Dove Valley Park Foston, Derbyshire		
STATUS:	Planning		
DRAWING TITLE:	Proposed Substation Details		
DATE:	10/03/2022	DRAWN BY:	NA
SCALE:	As indicated at A1	CHECKED BY:	JM



6 Rose Way, Blaby Business Park,
Lutterworth Road, Blaby, Leicester, LE8 4BY
0116 2781200
www.ima-architects.co.uk