
 
 


22 Stafford Close - Site Plan

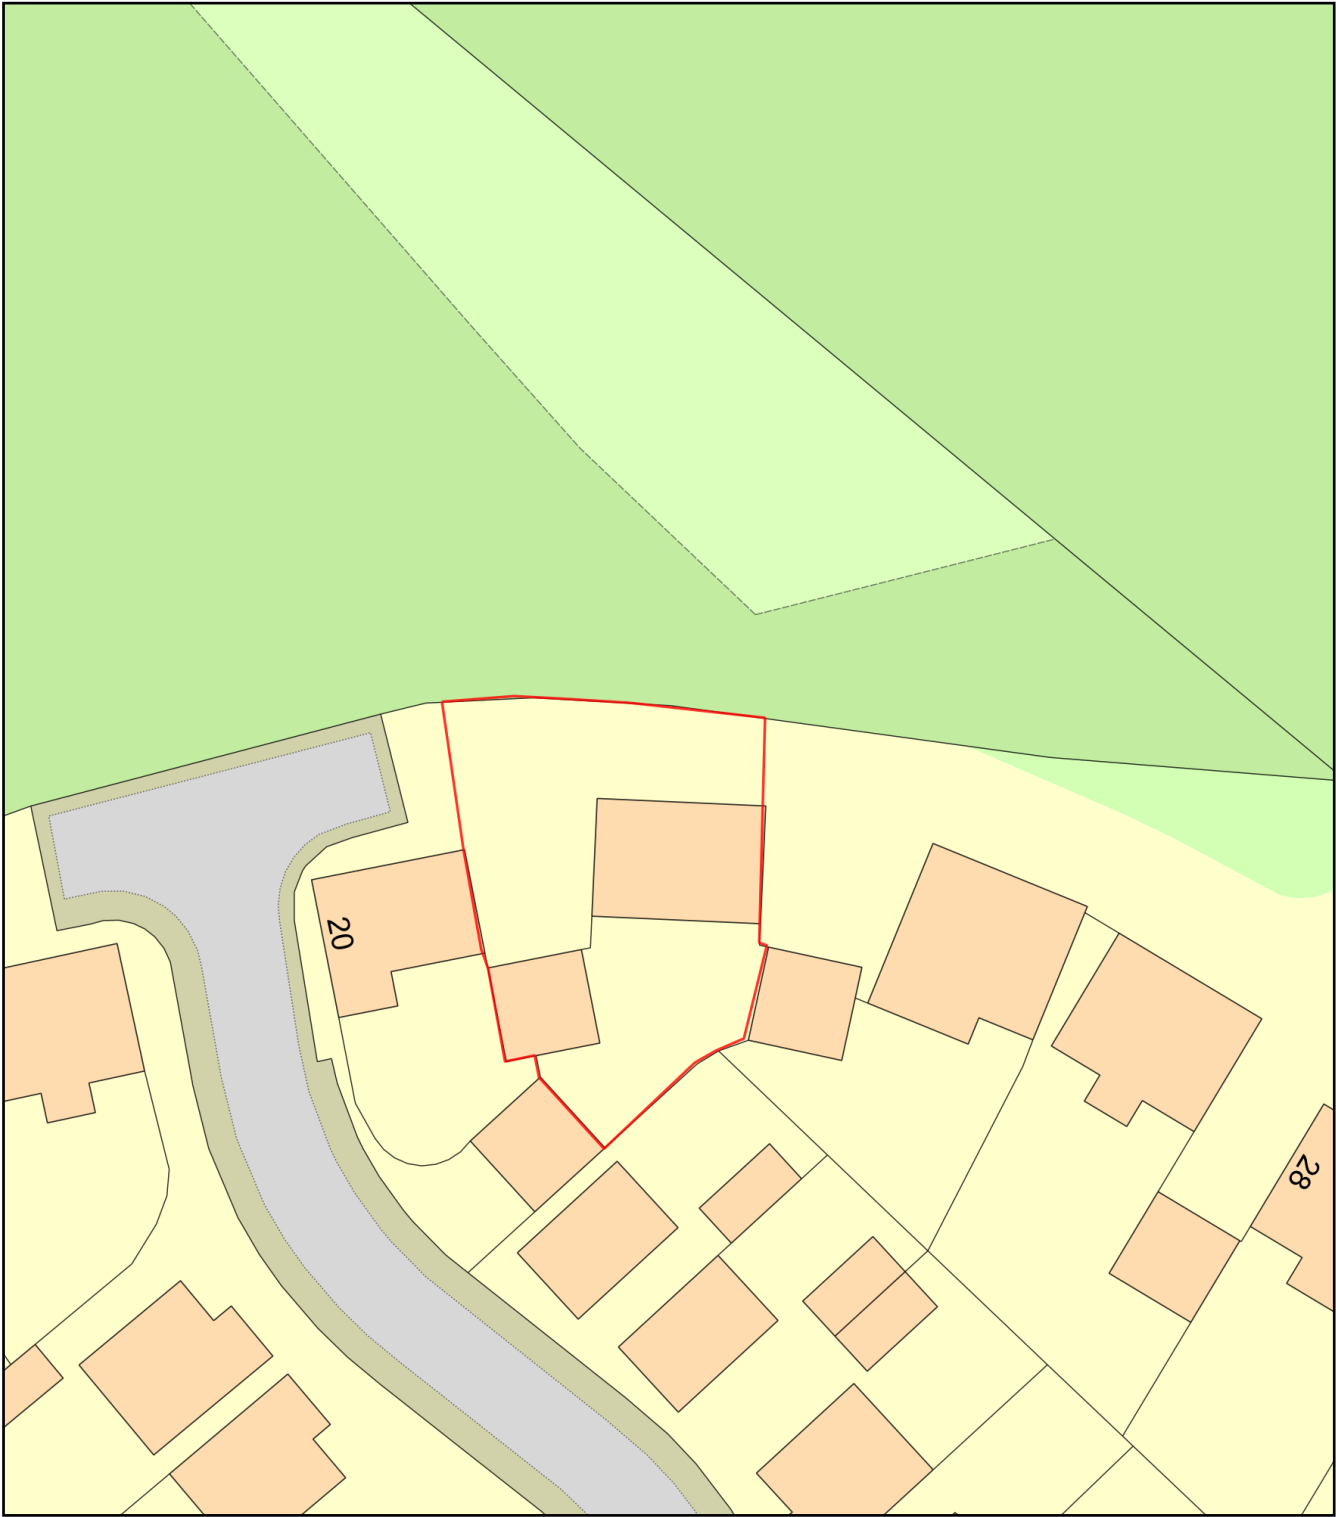

Plan Produced for: Nicola Dobbs
Date Produced: 10 Mar 2022
Plan Reference Number: TQRQM22059163011719
Scale: 1:500 @ A4