




1 GROUND FLOOR

Scale: 1:100

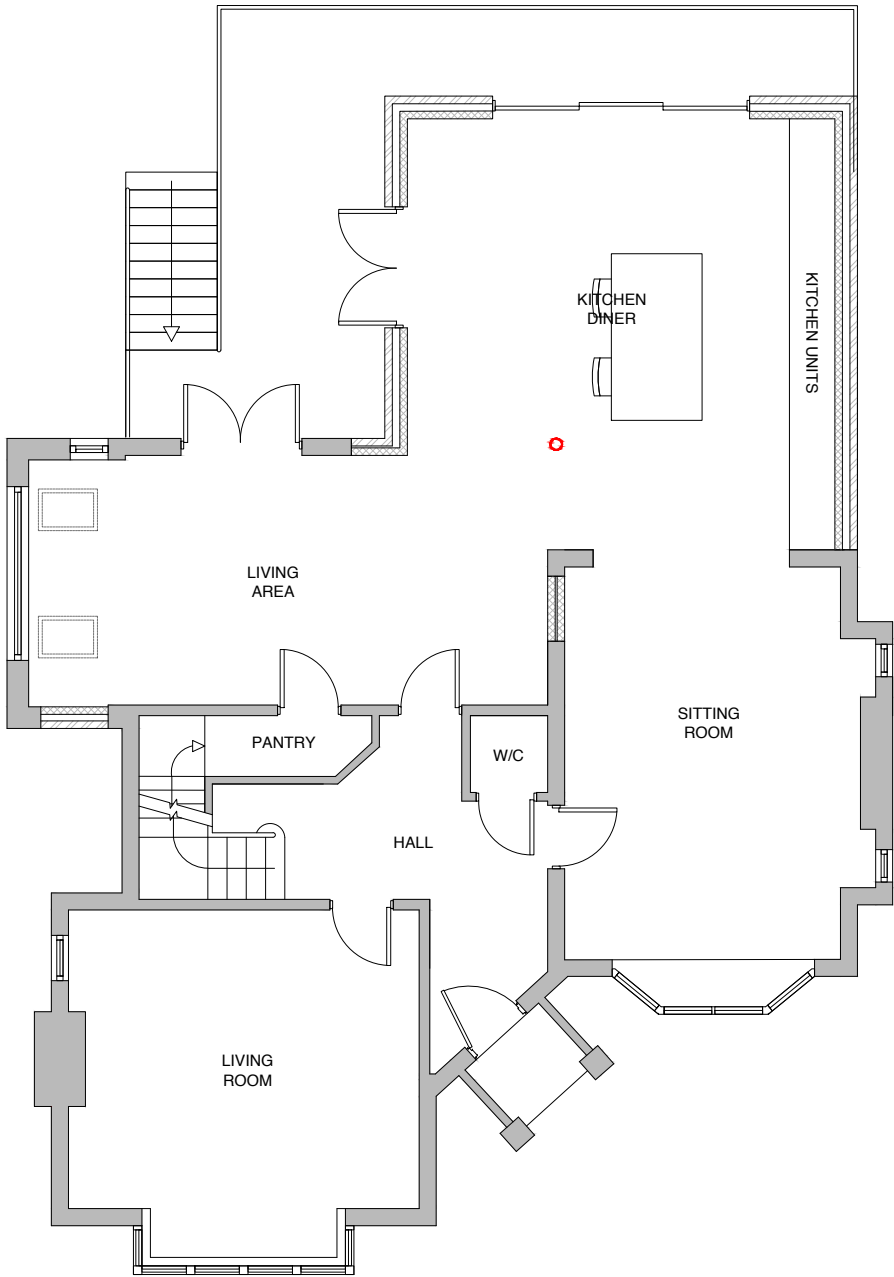

2 FIRST FLOOR

Scale: 1:100

 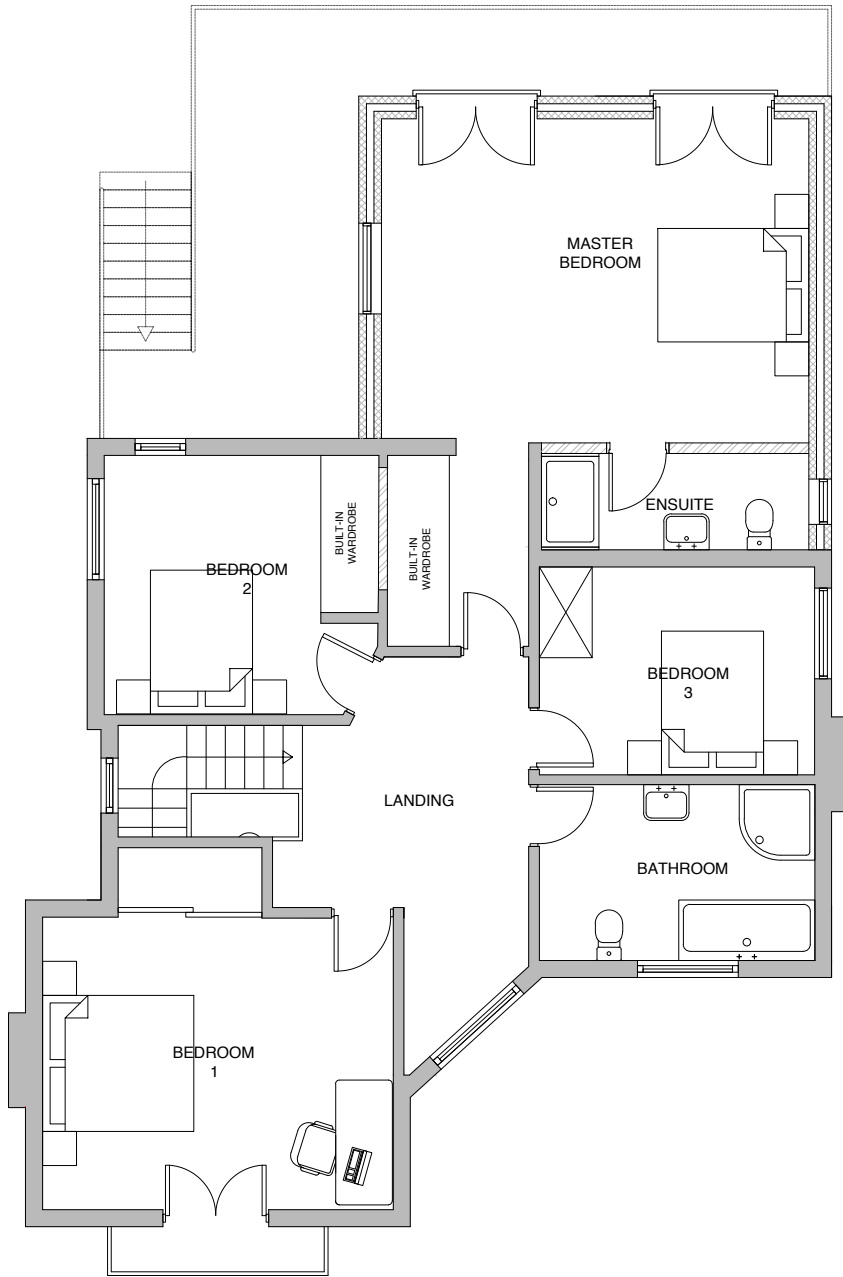

PLANNING

CLIENT/SITE
MR & MRS BILLINGTON
230 STATION ROAD, MELBOURNE

PROJECT TITLE
PROPOSED REAR EXTENSION

DRAWING TITLE
P01 - REVISED SCHEME - PROPOSED
GROUND AND FIRST FLOOR PLANS