



1 GARAGE FLOOR PLAN

Scale: 1:50

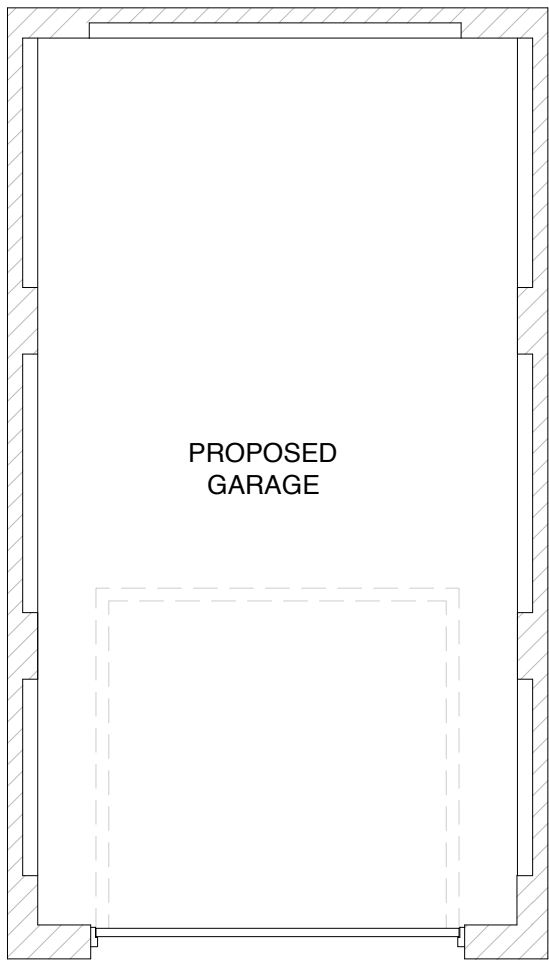


2 FRONT ELEVATION

Scale: 1:50

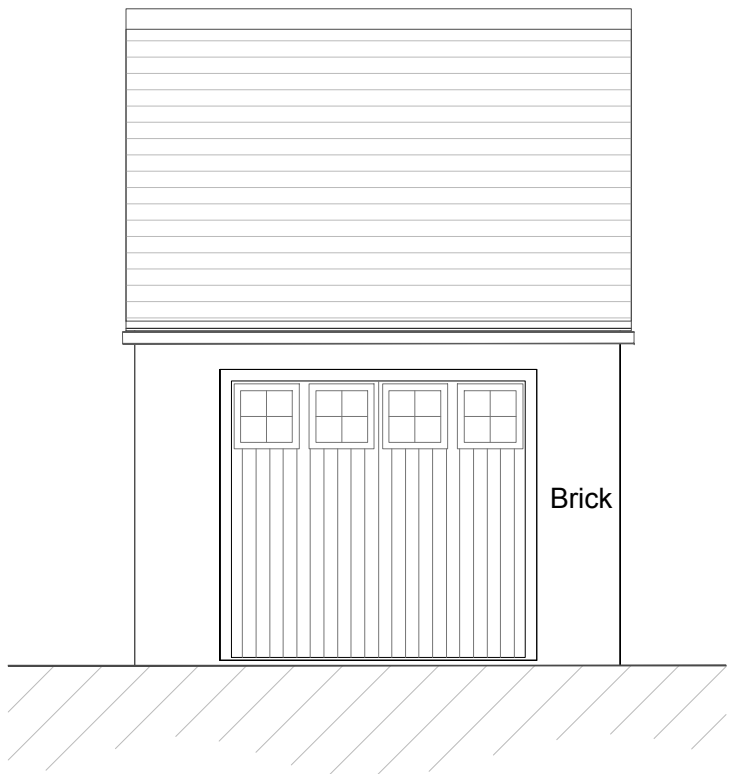


3 REAR ELEVATION

Scale: 1:50

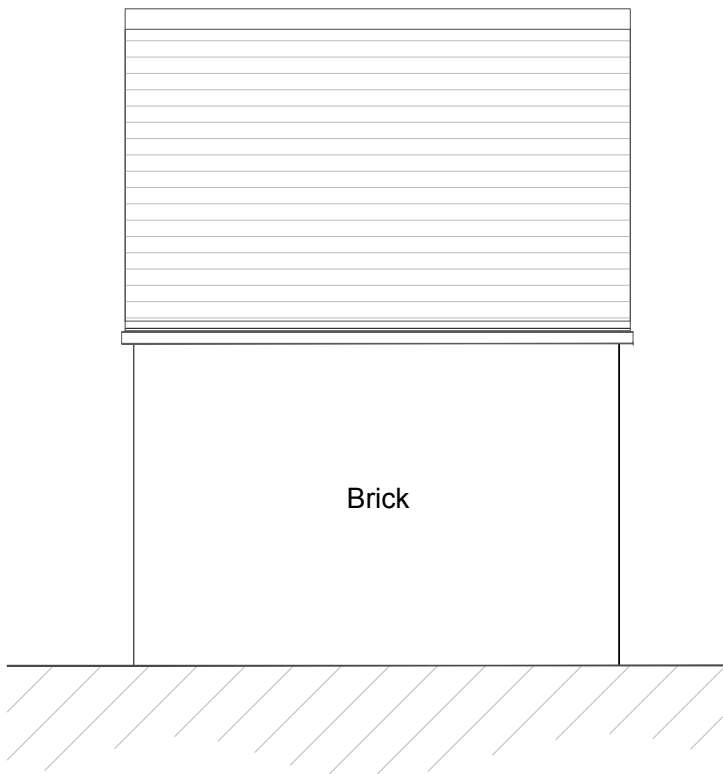


4 SIDE ELEVATION

Scale: 1:50

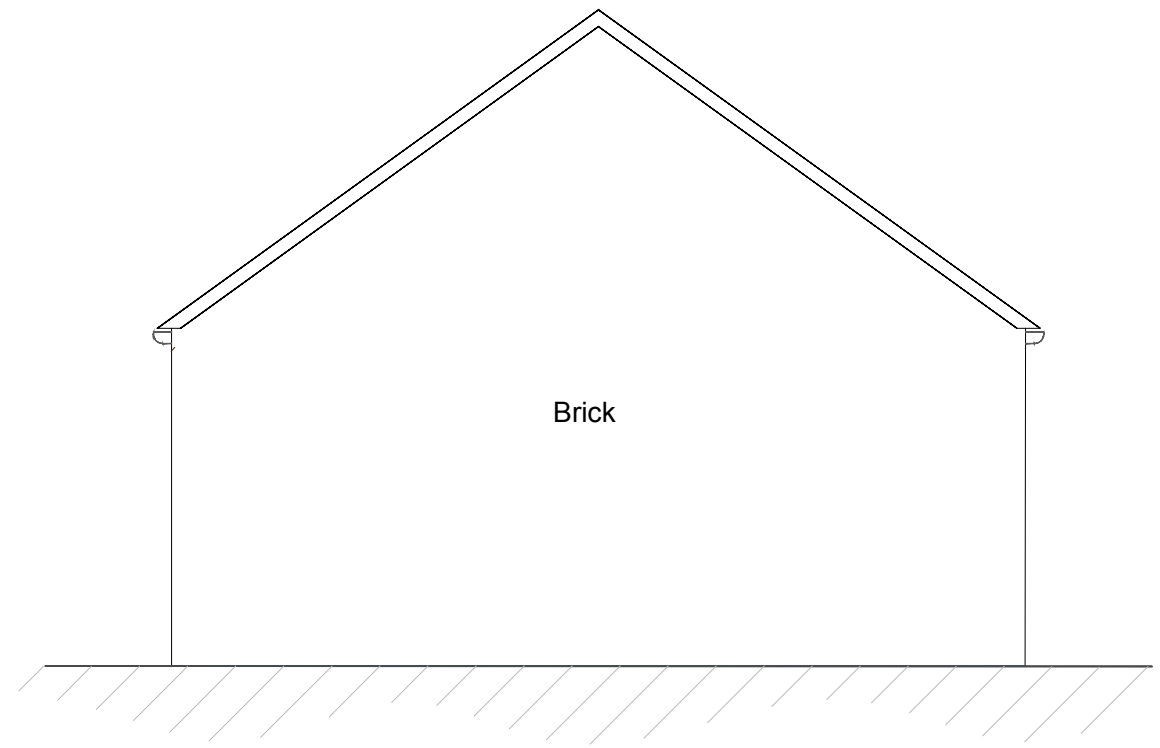

5 VIEW FROM DRIVE

Scale: 1:50

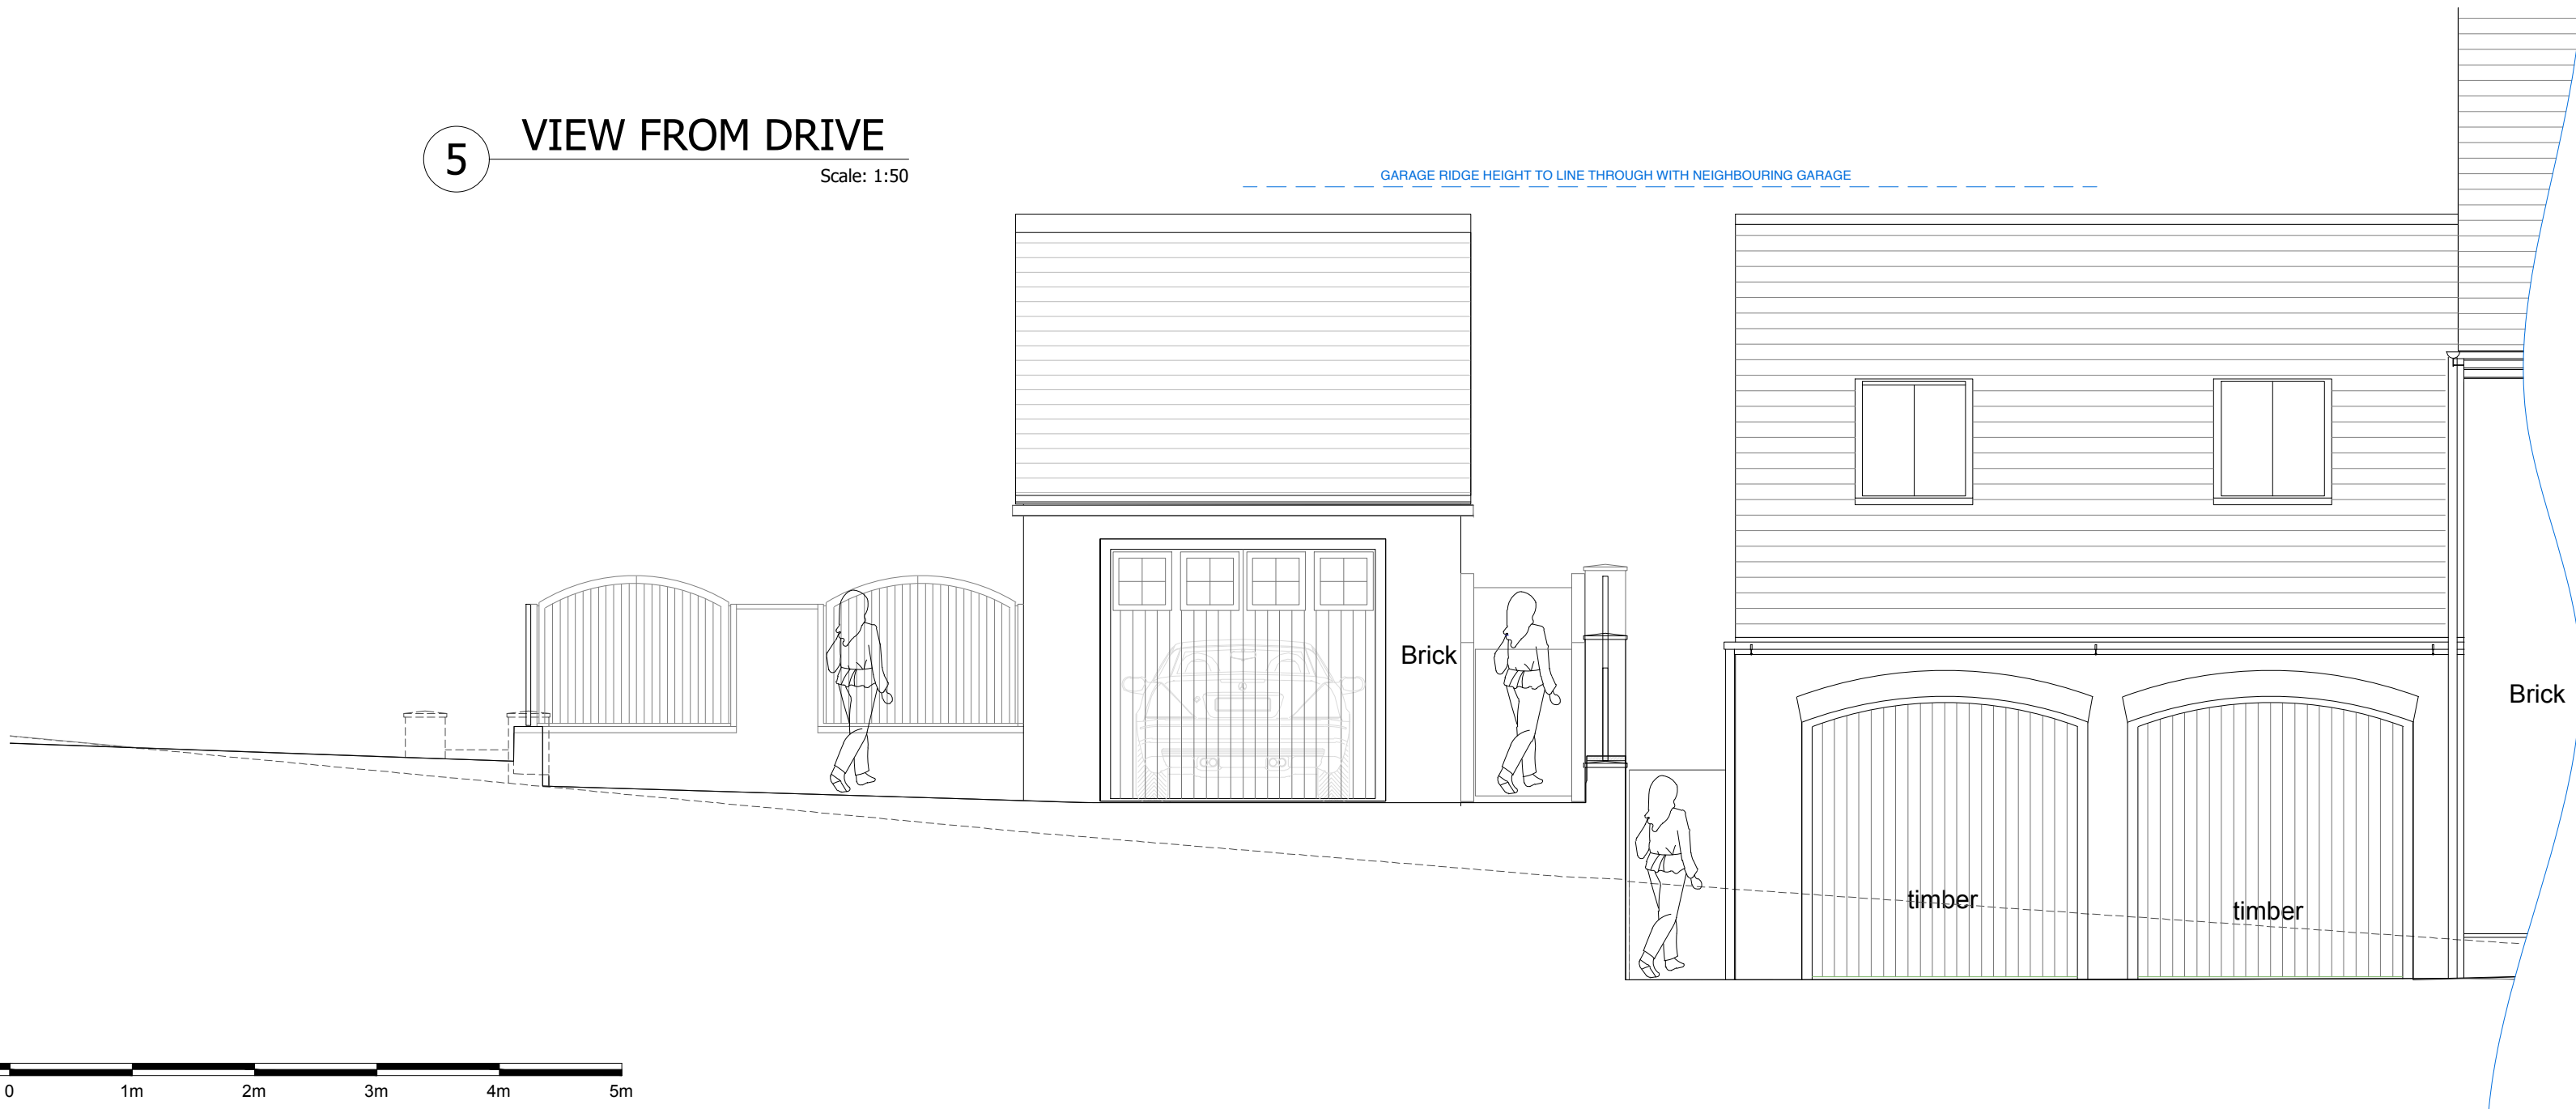

1:50
1m 0 1m 2m 3m 4m 5m

PLANNING

CLIENT/SITE
MR & MRS BILLINGTON
230 STATION ROAD, MELBOURNE

PROJECT TITLE
PROPOSED SINGLE CAR GARAGE

DRAWING TITLE
P05 - REVISED SCHEME - PROPOSED
ELEVATIONS & FLOOR PLAN