


- Materials Schedule:
- Plain tiles
 - Red facing brickwork
 - Painted timber doors




Proposed Garage/Carport Front Elevation - Plots 1, 2, 6, and 7

Scale 1:50

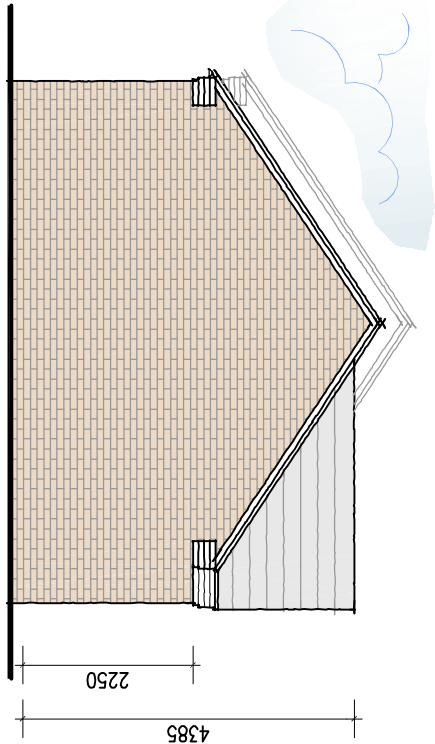


Proposed Garage/Carport Side Elevation - Plots 1, 2, 6 and 7

Scale 1:100

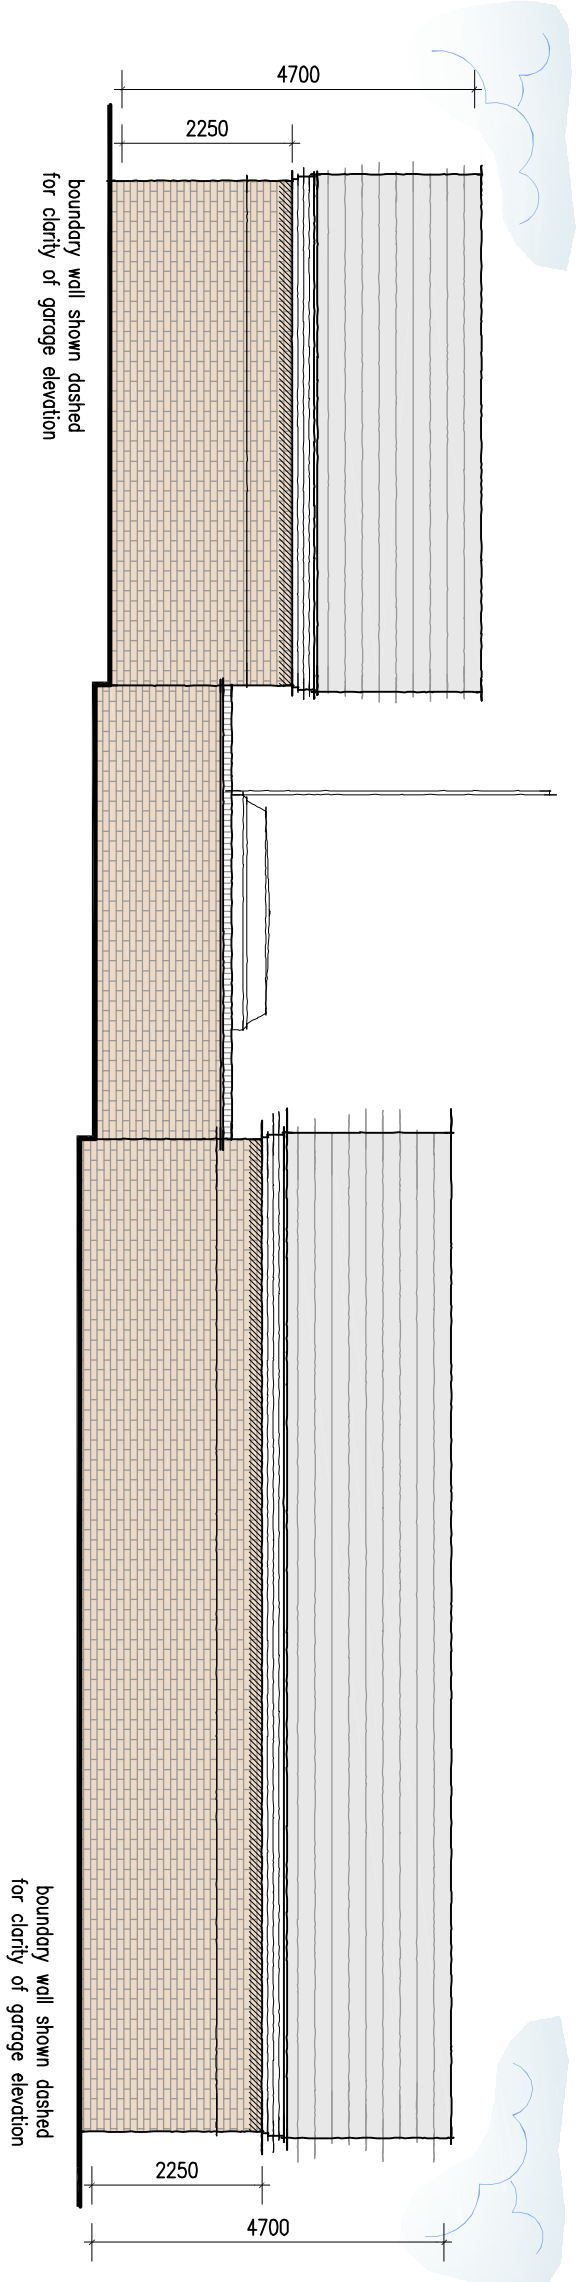

Proposed Garage/Carport Rear Elevation - Plots 1, 2, 6 and 7

Scale 1:100

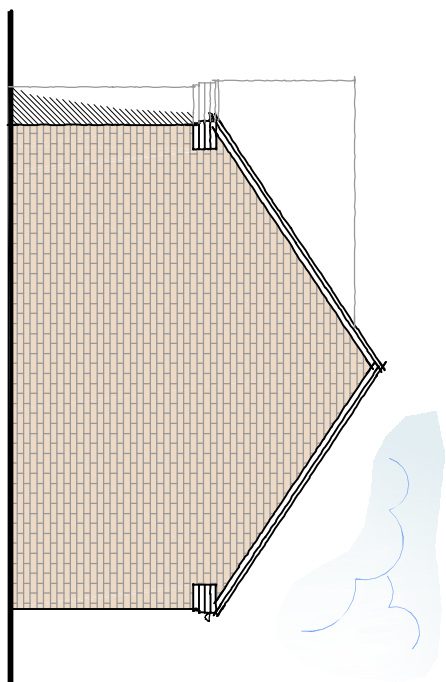

Proposed Garage/Carport Side Elevation - Plots 1, 2, 6 and 7

Scale 1:100



DETAILED PLANNING PROPOSALS ~ GARAGES/CARPORTS PLOTS 1, 2, 6 AND 7

PROPOSED RESIDENTIAL DEVELOPMENT ~ INDUSTRIAL BUILDINGS ~ CHAPEL STREET ~ MELBOURNE ~ DERBYSHIRE

Revisions :

Figured dimensions must be taken in preference to scaled dimensions and any discrepancies are to be referred to David Granger Architectural Design Limited. Gate posts, bollards etc. and suppliers must verify all dimensions and ensure they are correct before construction. All drawings are copyright of David Granger Architectural Design Limited. Ordnance Survey Data. © Crown Copyright. All rights reserved. Licence No. ARI10020447. Landmark Ref. 10050 0

DAVID GRANGER
ARCHITECTURAL DESIGN LIMITED

Project
Proposed Residential Development
Industrial Buildings
Chapel Street, Melbourne
Derbyshire

Drawing Title
Detailed Planning Proposals
Sheet 13 of 14

Client
TPBA (Melbourne) Ltd.
Drawing No.
19.3750.58

Scale (A1 Size)
As Shown
Checked by
DG

Date
March 2022
Drawn by
MS-GM

The Old Cottage Hospital, Leicester Road,
Ashby-de-la-Zouch, Leicestershire, LE65 1DB
Tel: 01530 56079
www.davidgrangerdesign.com
Company Reg. No. 553812