

Mr & Mrs De Fig
Spring View
Edwards Street
Overseal DE12 6LJ


Two Storey Side Extension over Existing Garage
and Utility room to create additional bedrooms

Existing Floor Plans and Elevations

1 : 50
2022-14-02




Existing Front Elevation
Scale 1:50

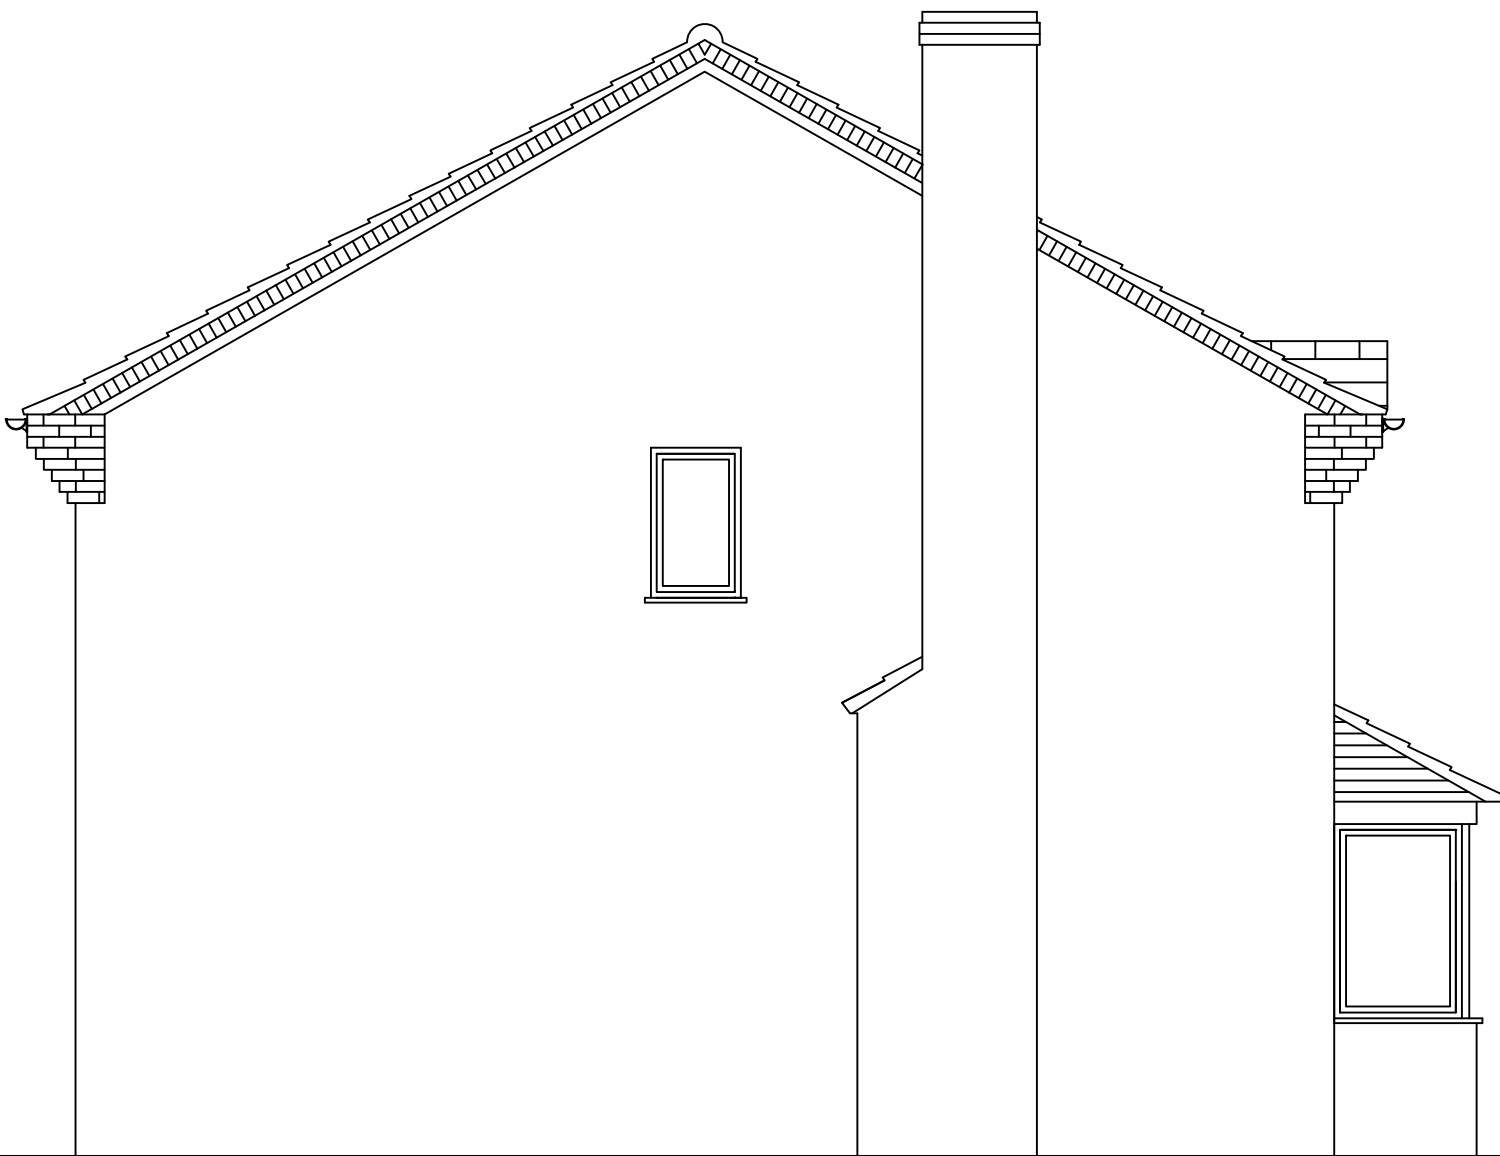


Existing Gable Elevation
Scale 1:50




Existing Rear Elevation
Scale 1:50

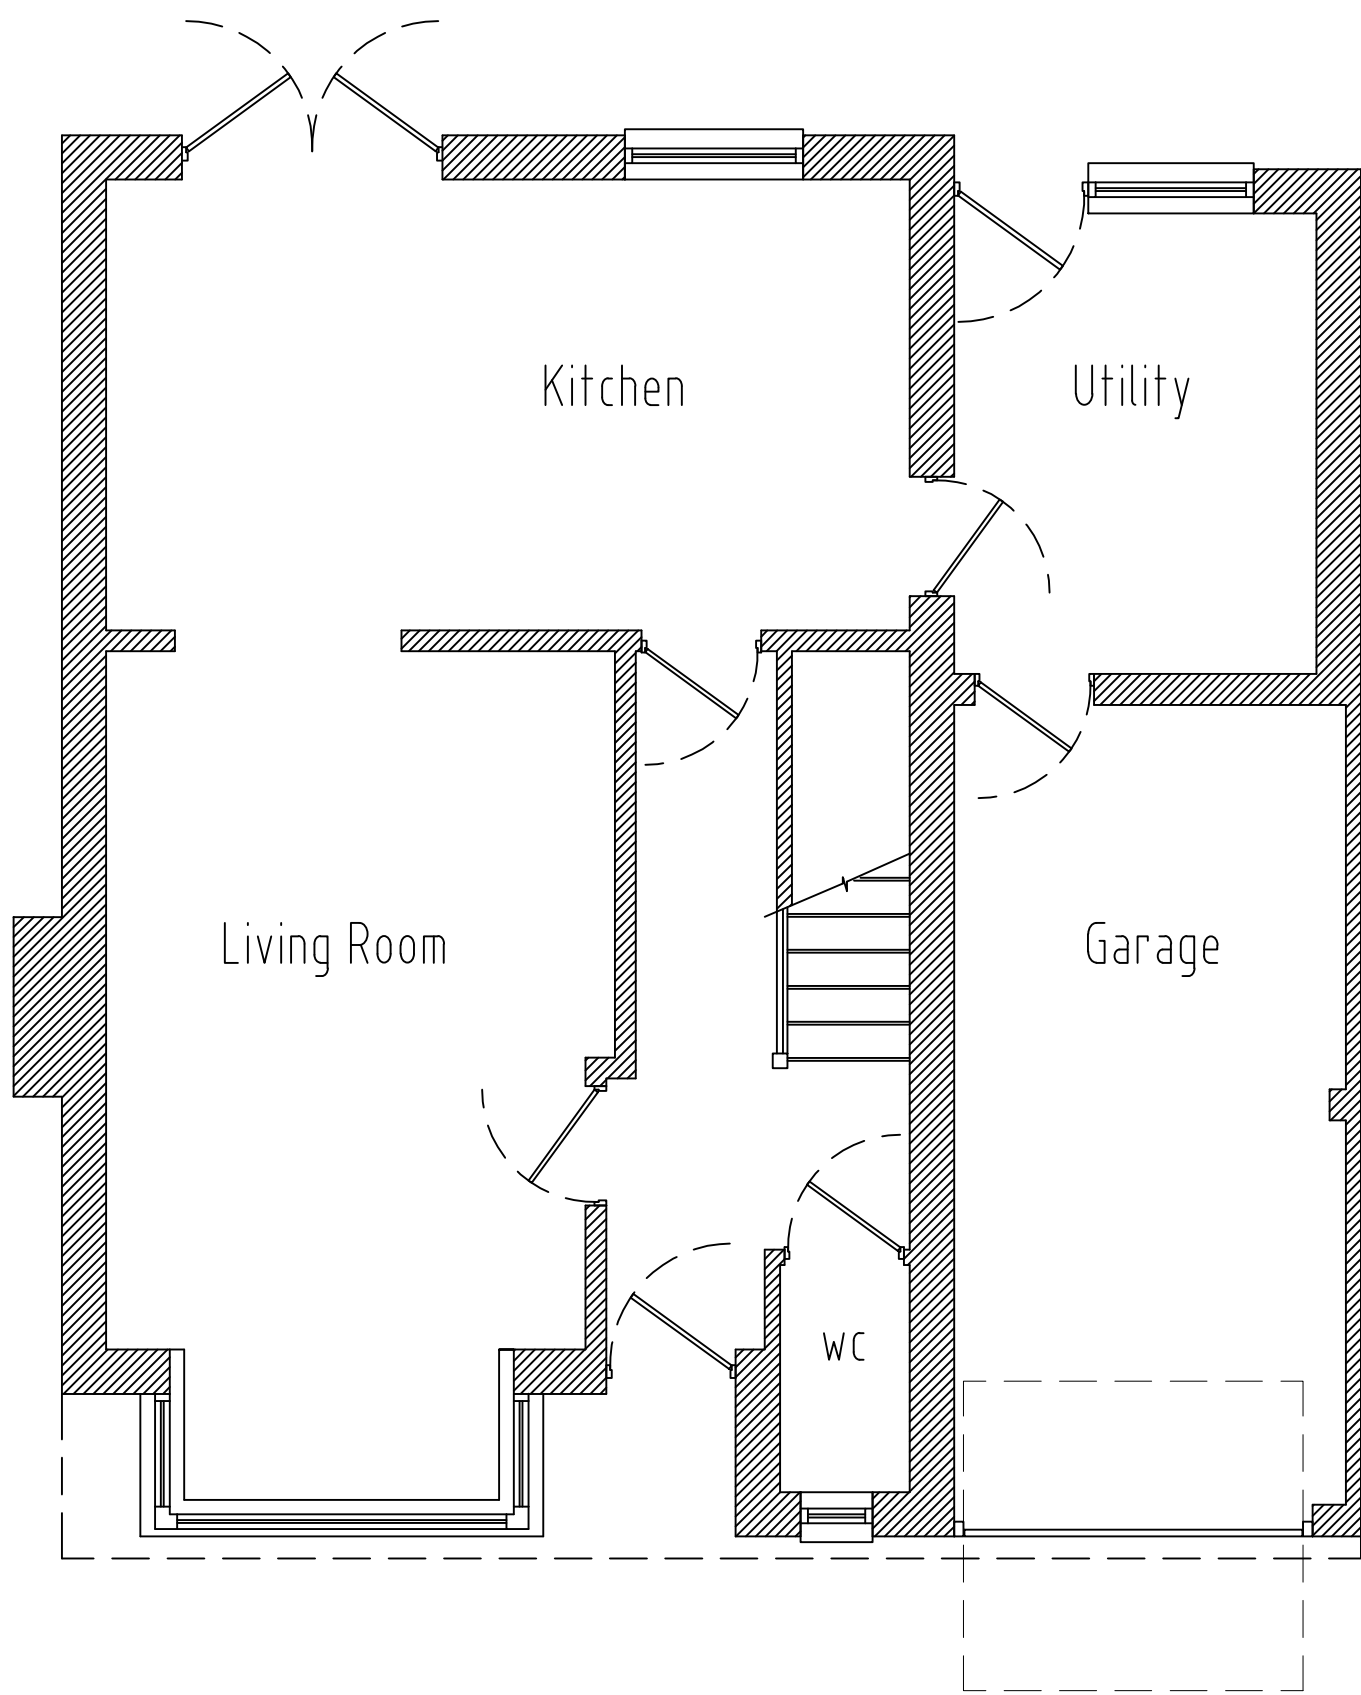

Existing Ground Floor Plan
Scale 1:50

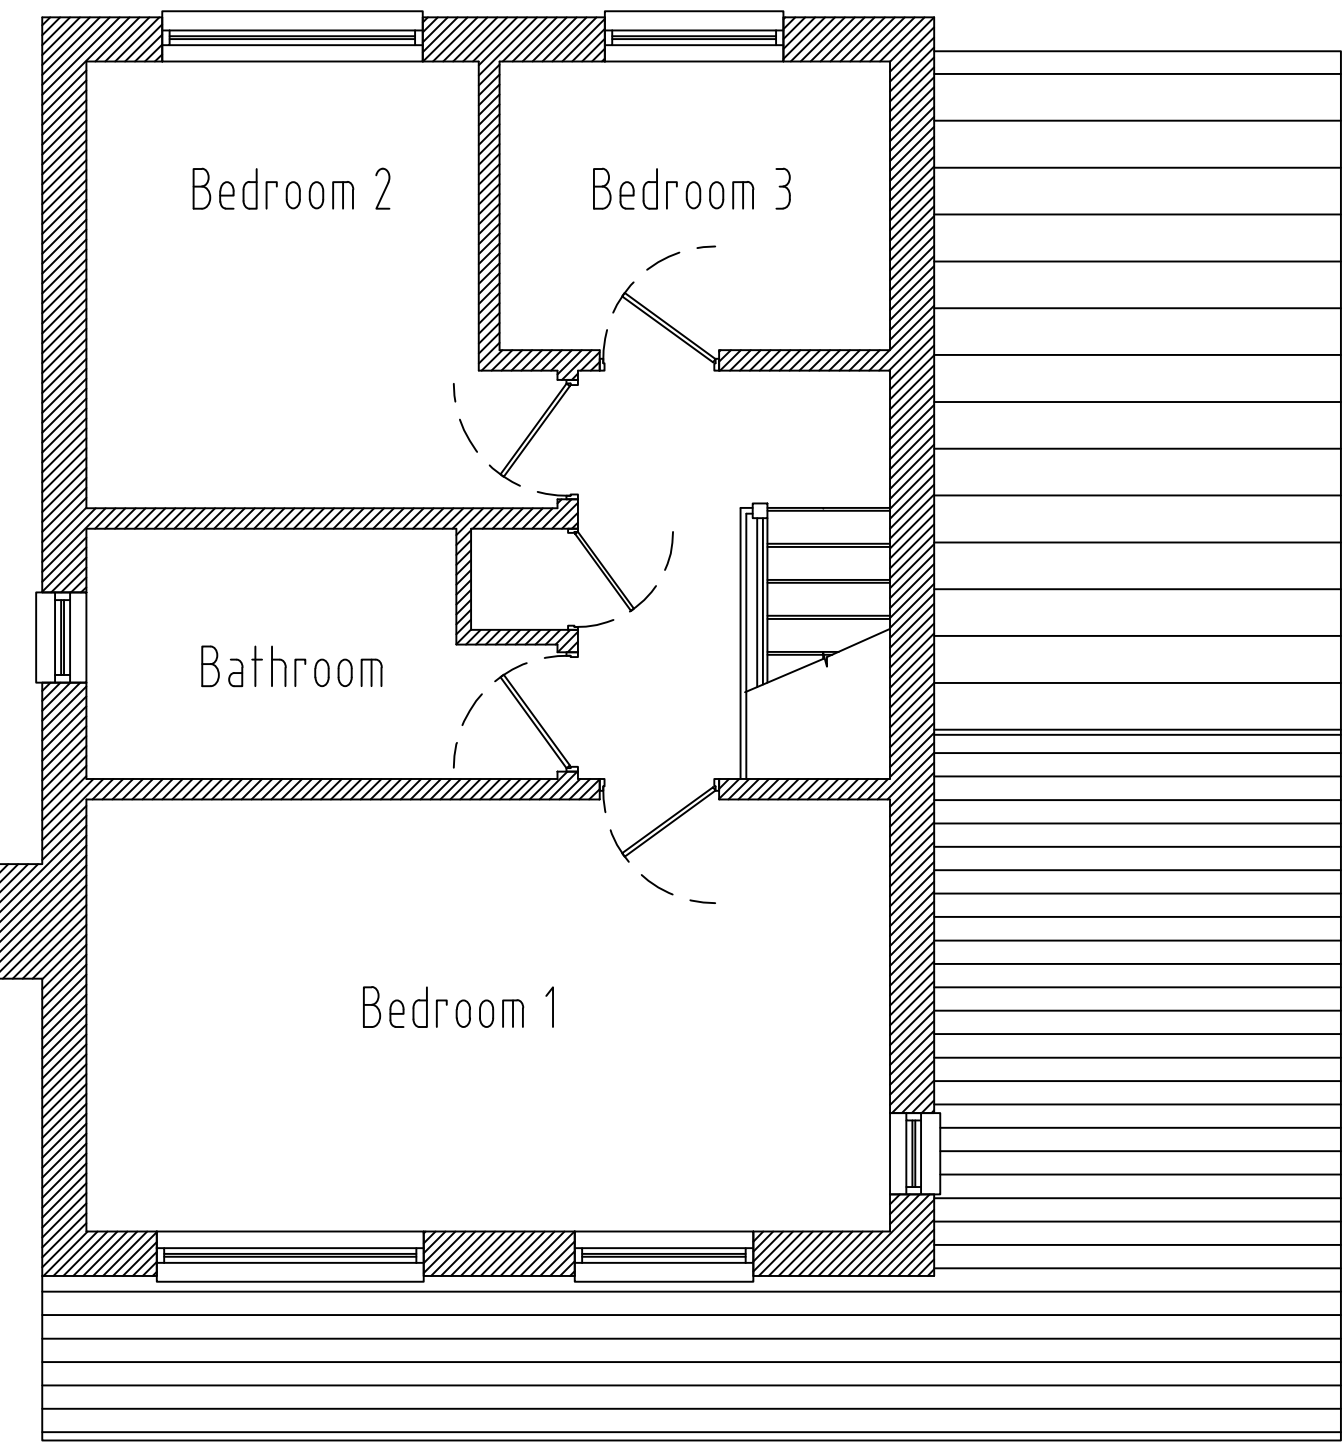

Existing First Floor Plan
Scale 1:50

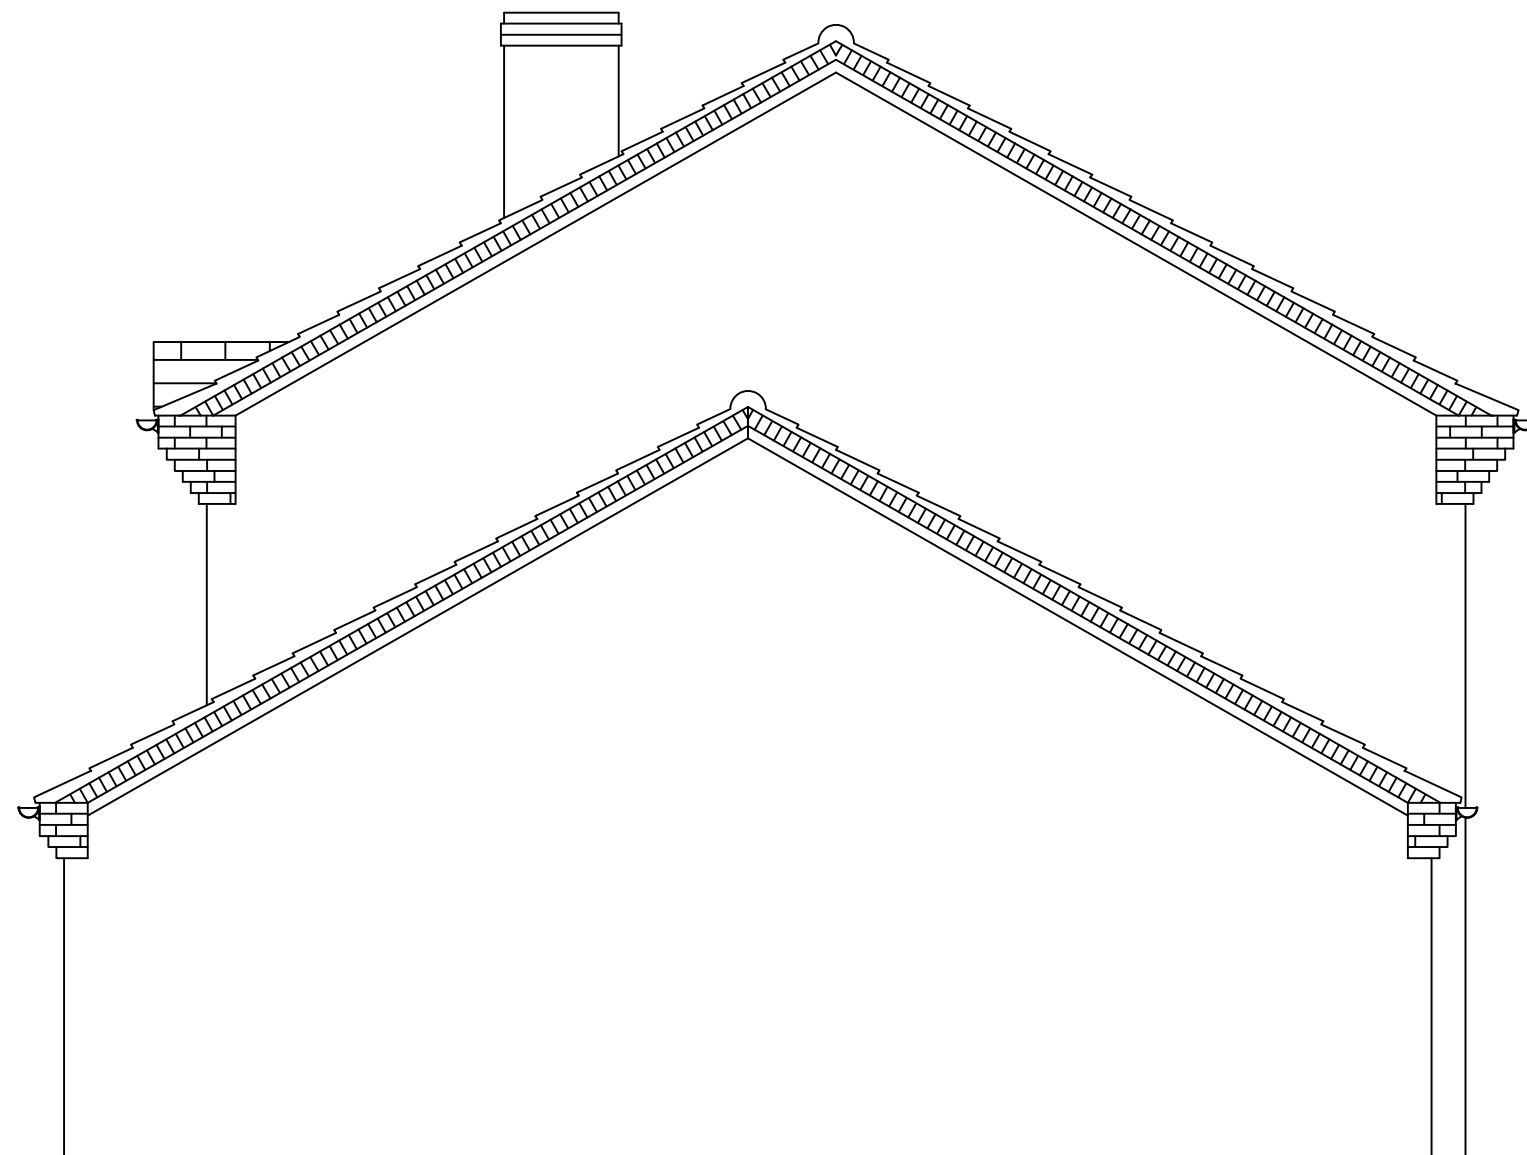

Existing Gable Elevation
Scale 1:50

