

Mr & Mrs De Fig
Spring View
Edwards Street
Overseal DE12 6LJ


Two Storey Side Extension over Existing Garage
and Utility room to create additional bedrooms

Proposed Floor Plans and Elevations

1 : 50
2022-14-03




Proposed Front Elevation
Scale 1:50

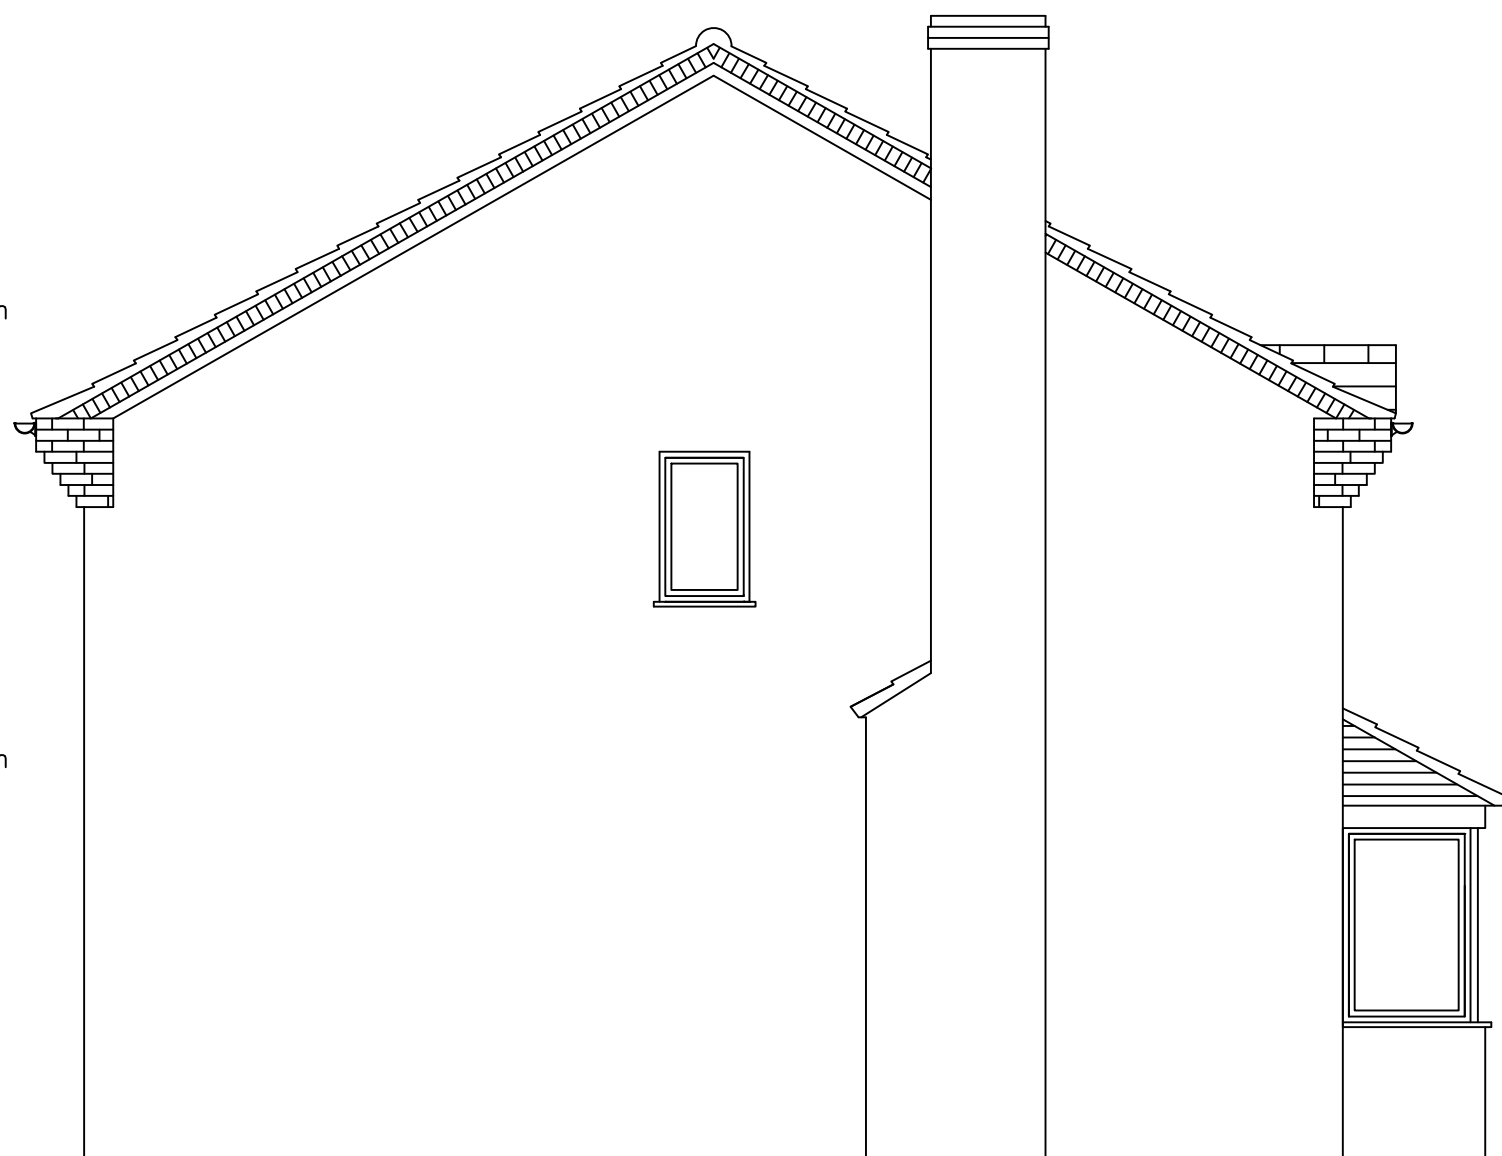


proposed / Existing Gable Elevation
Scale 1:50




Proposed Rear Elevation
Scale 1:50

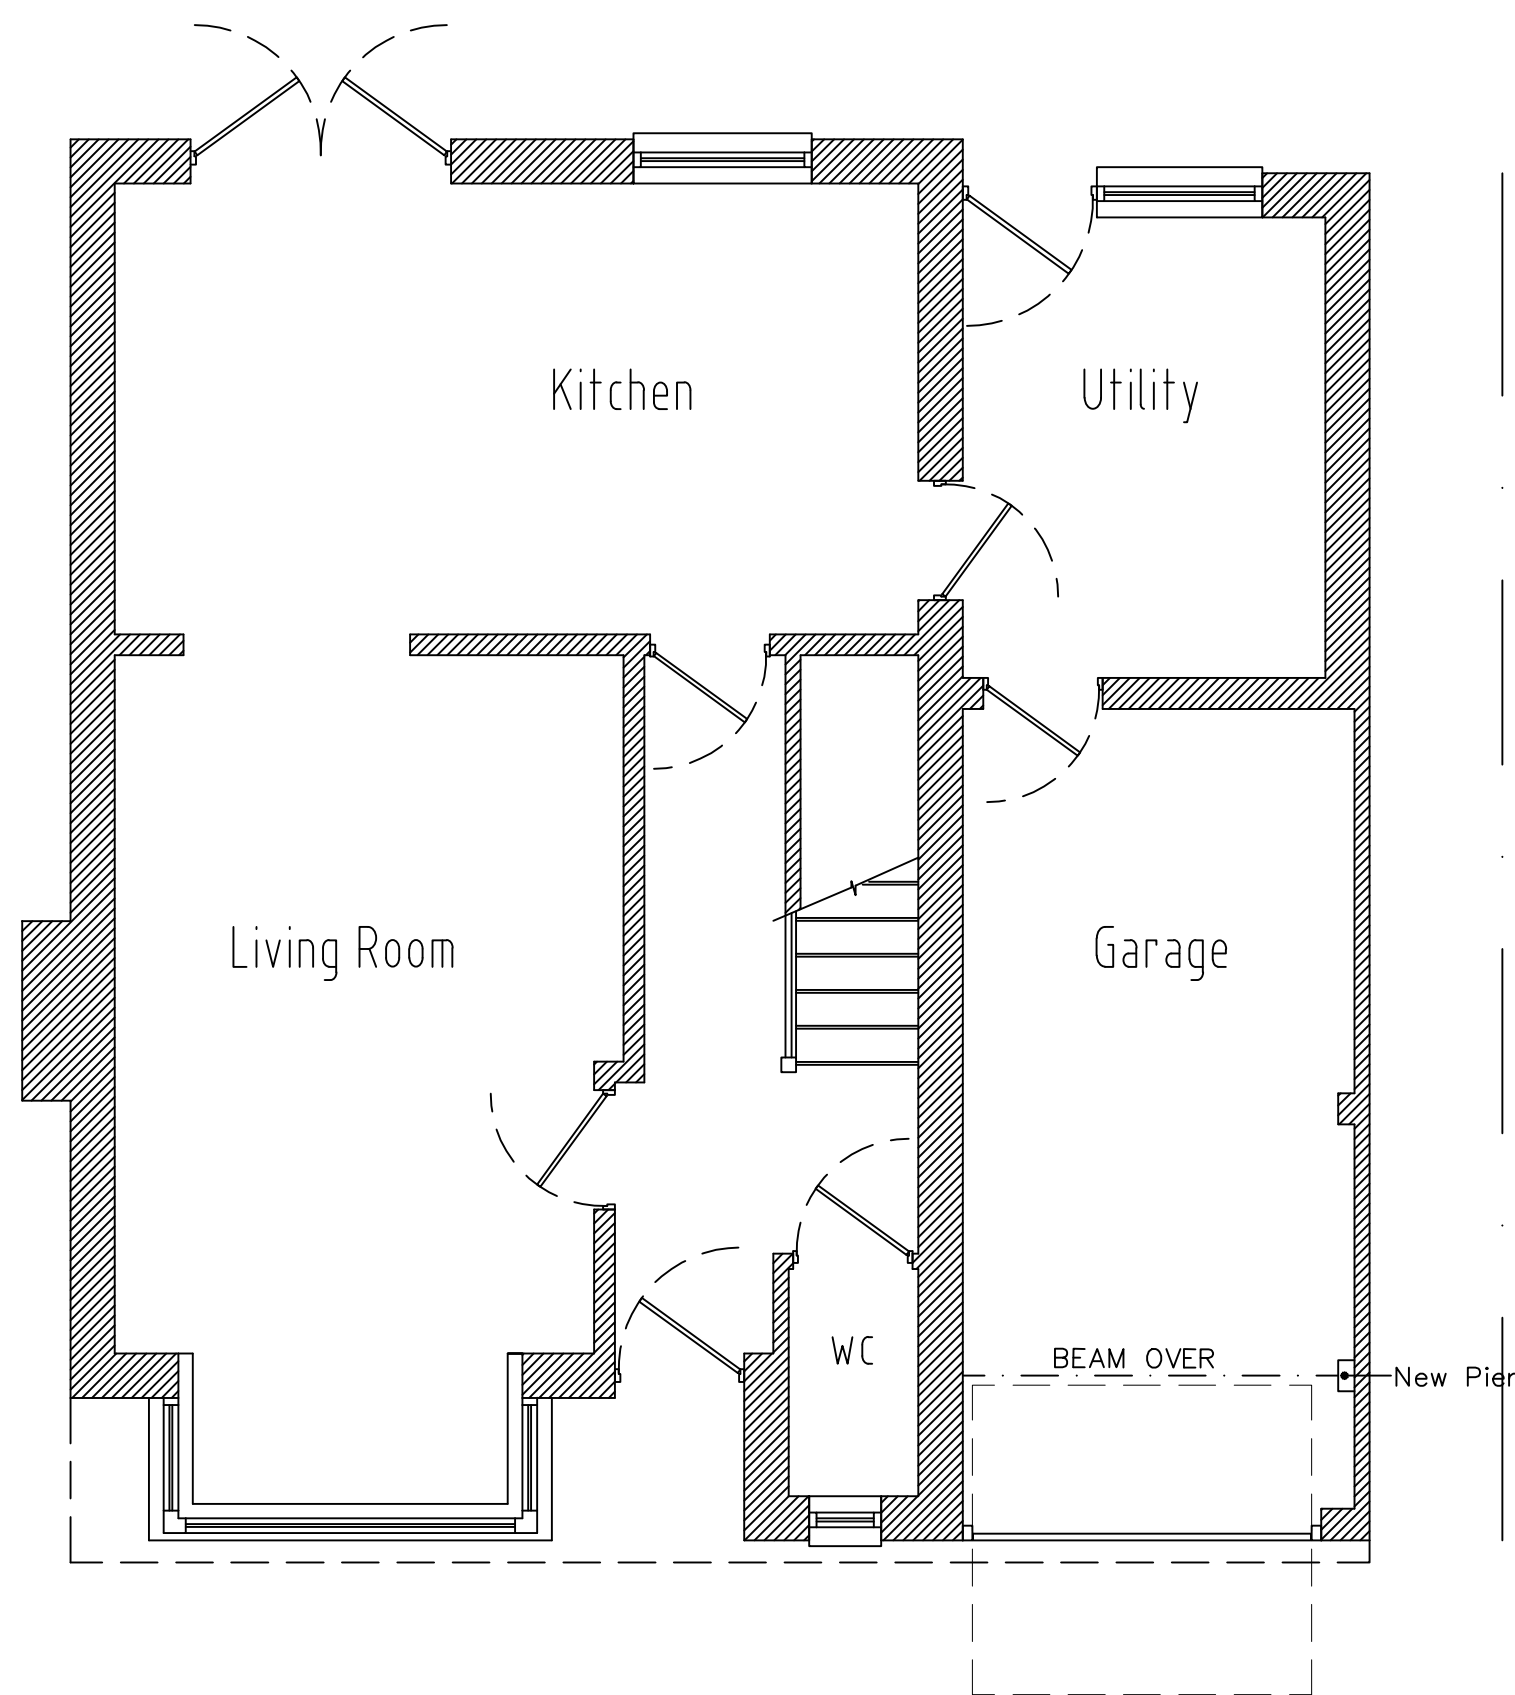

Proposed Ground Floor Plan
Scale 1:50

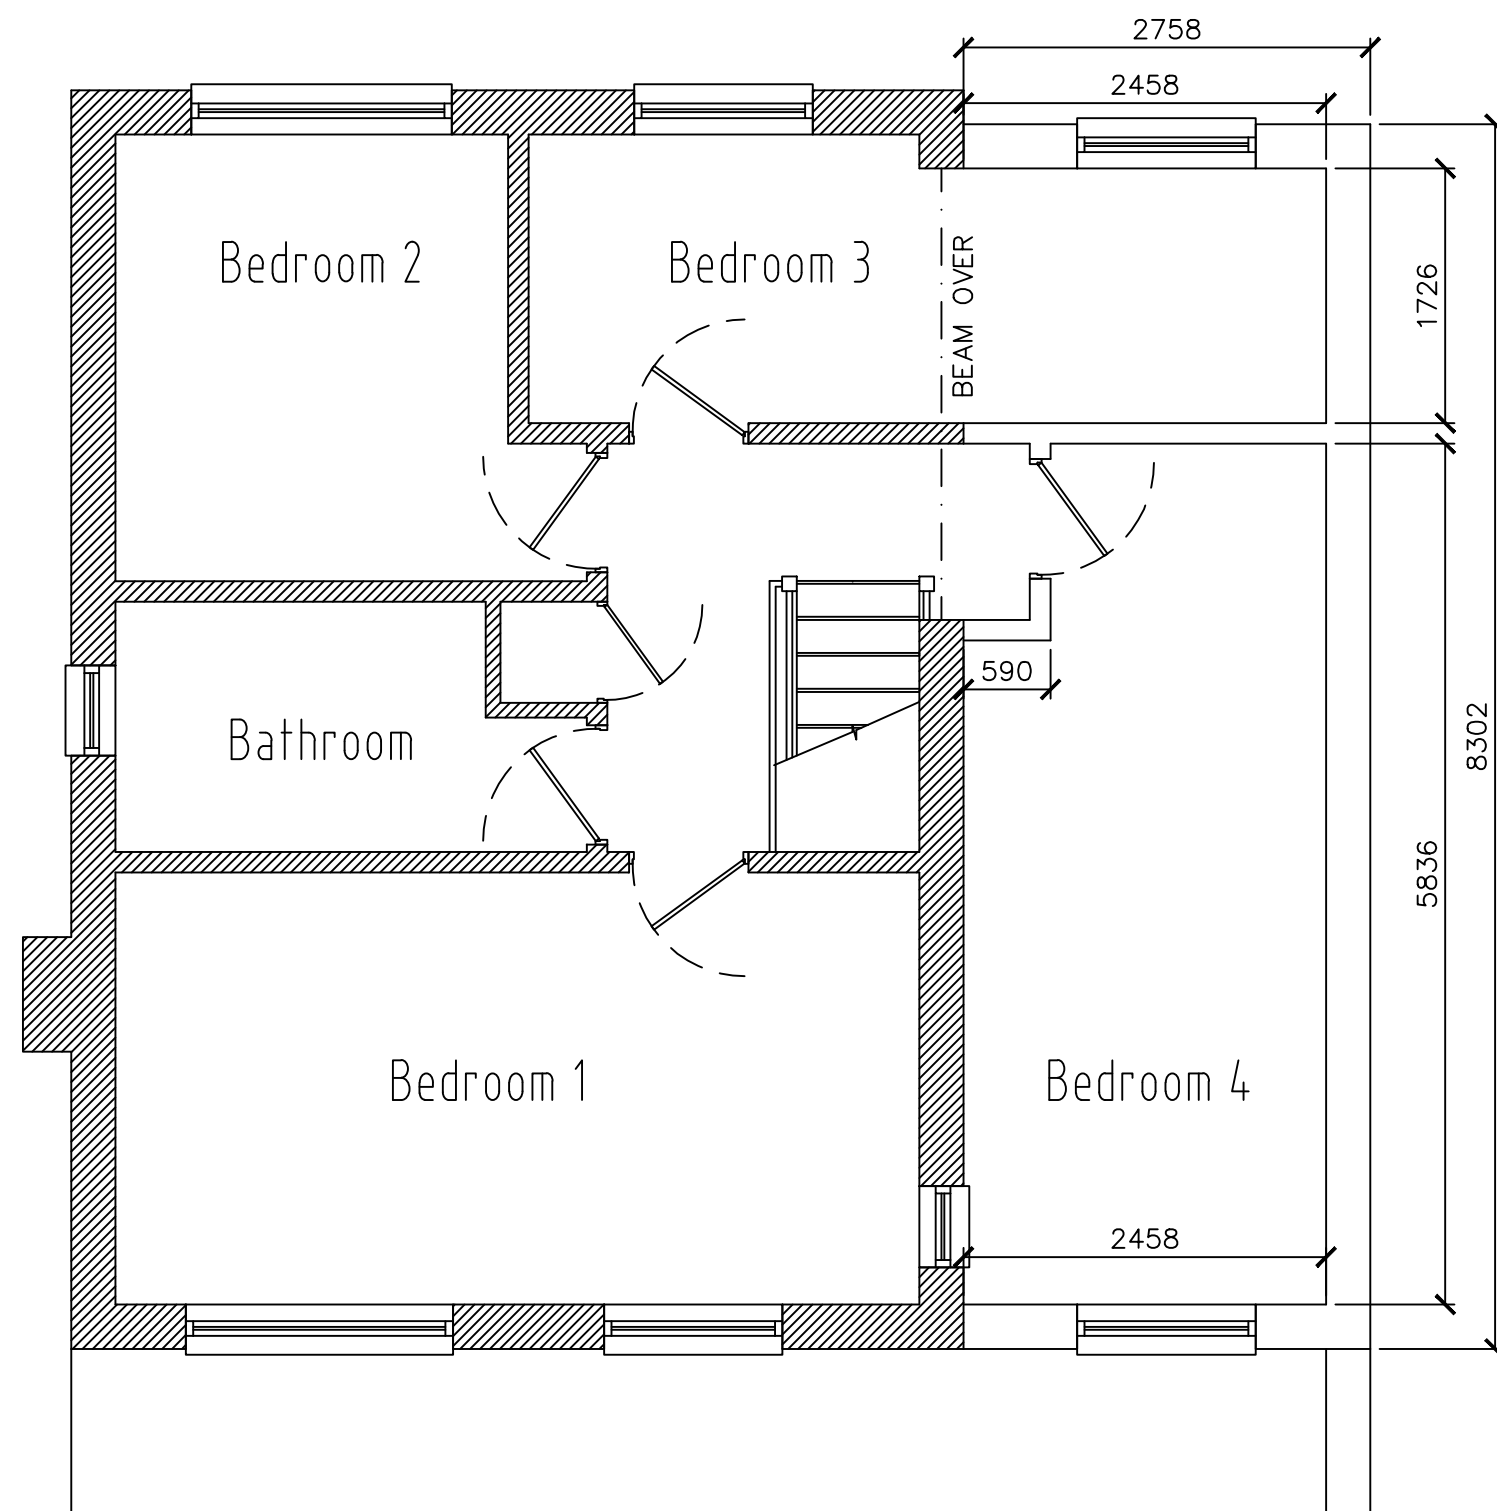

Proposed First Floor Plan
Scale 1:50

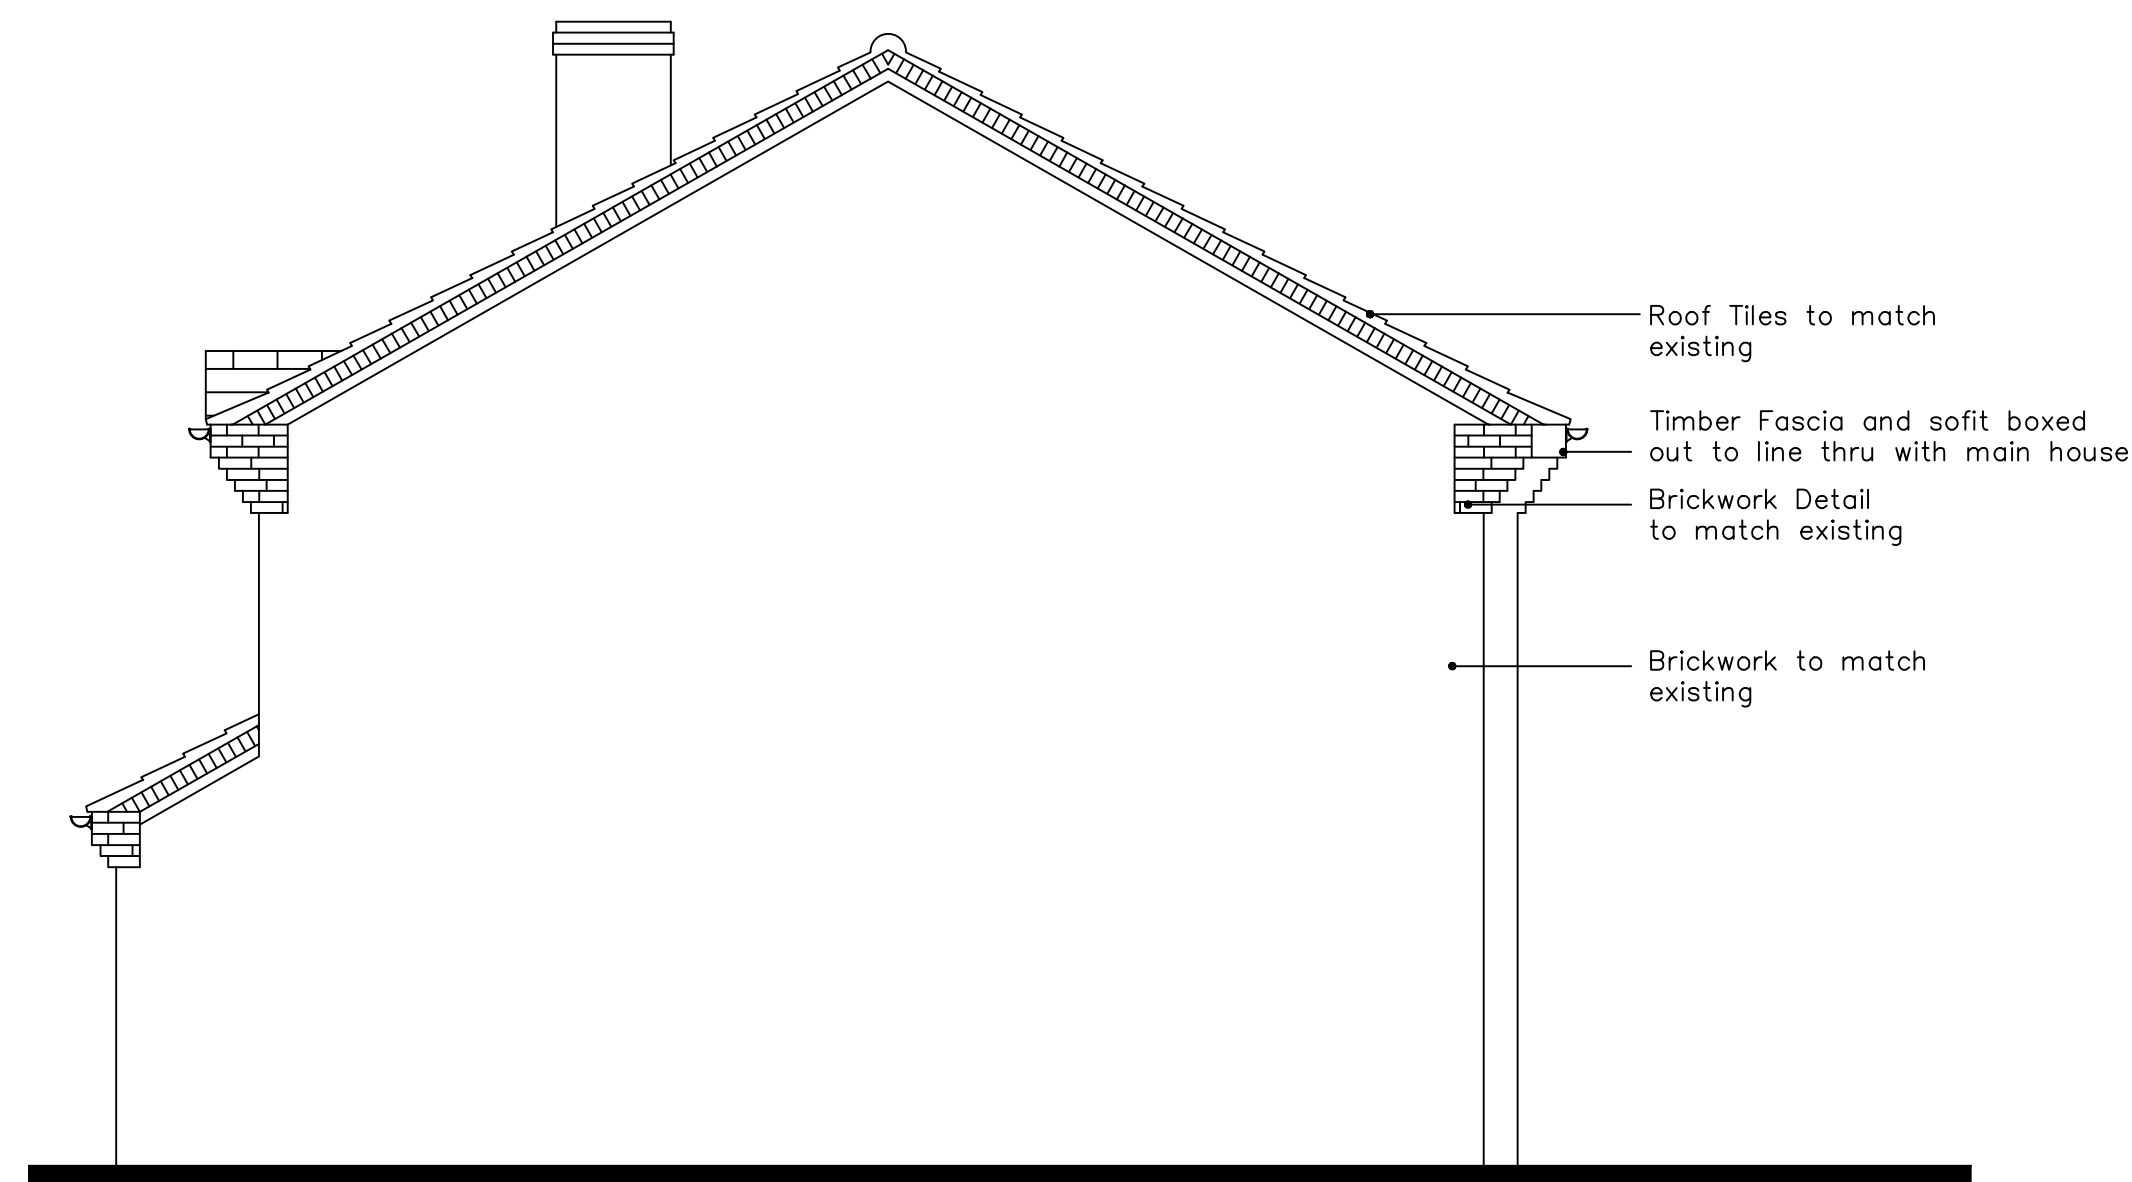

Proposed Gable Elevation
Scale 1:50

