





PRINCIPAL WESTON Rd ELEVATION



REAR ELEVATION

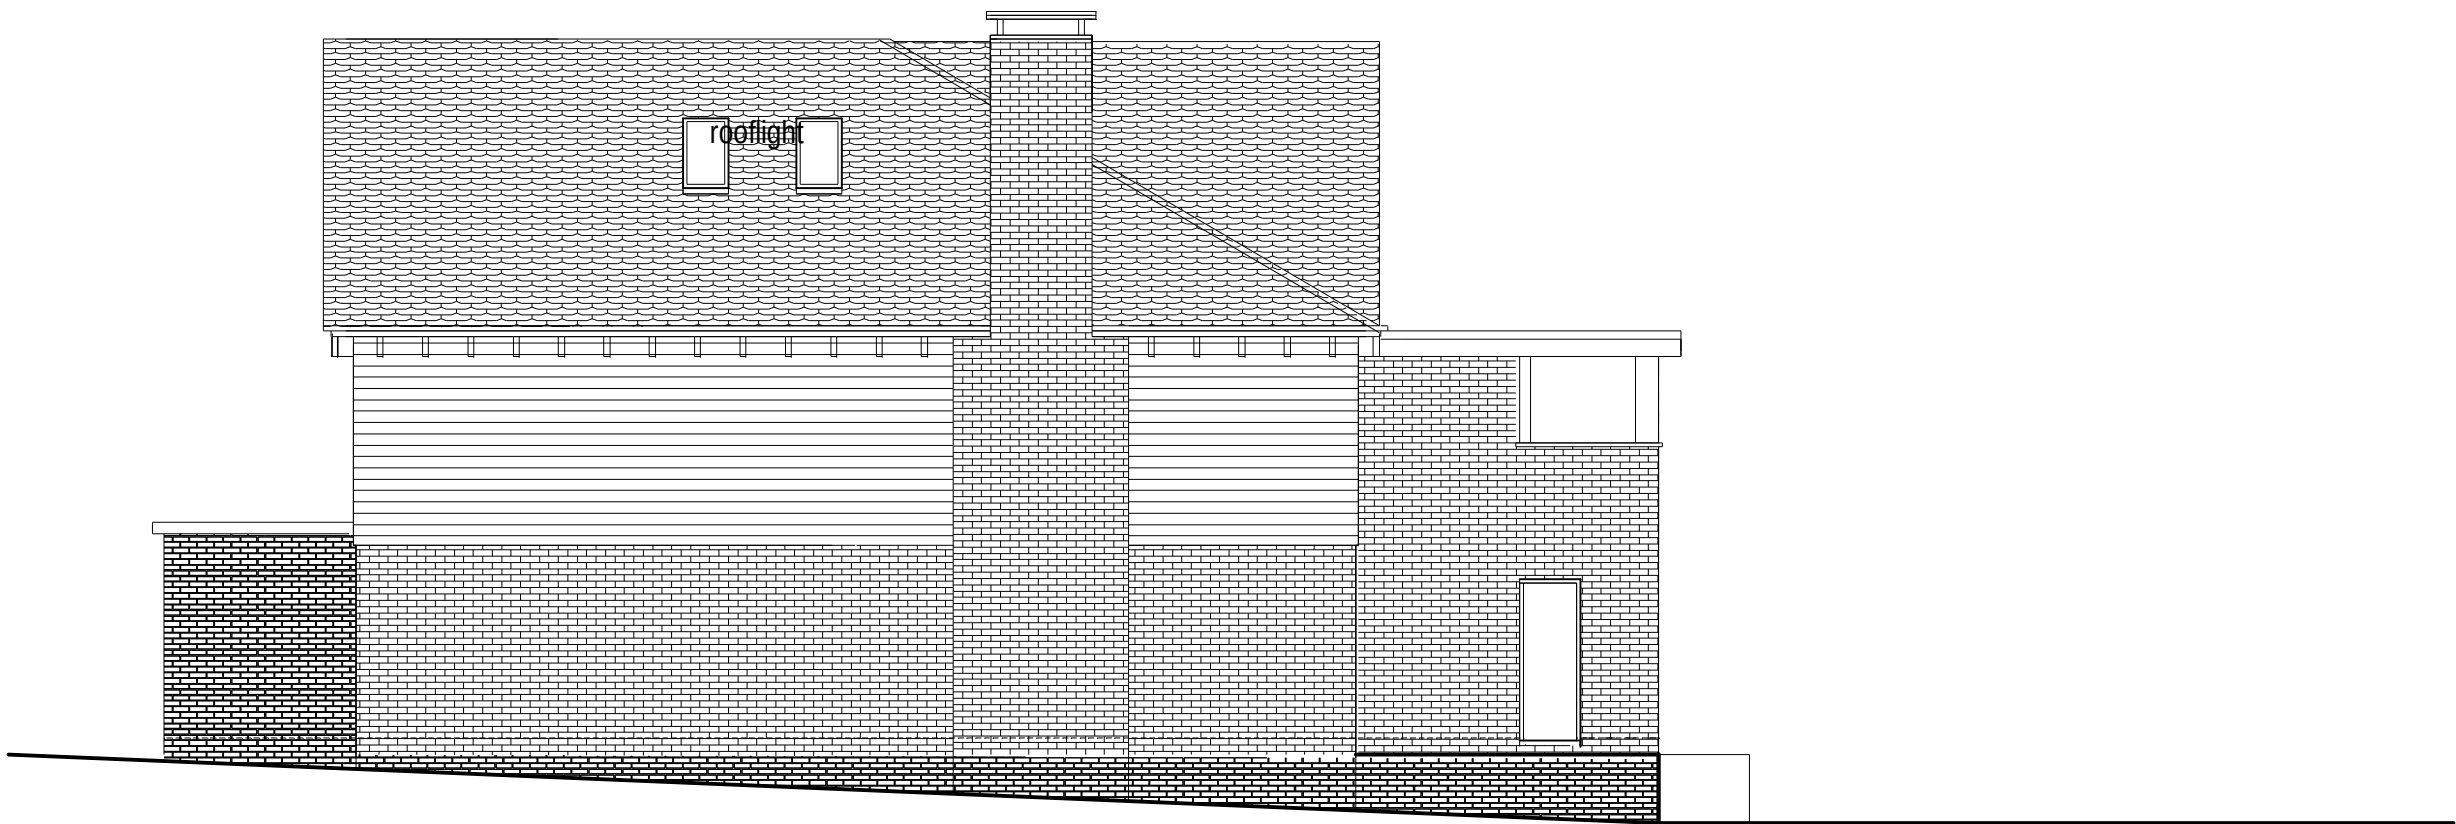

SIDE south ELEVATION

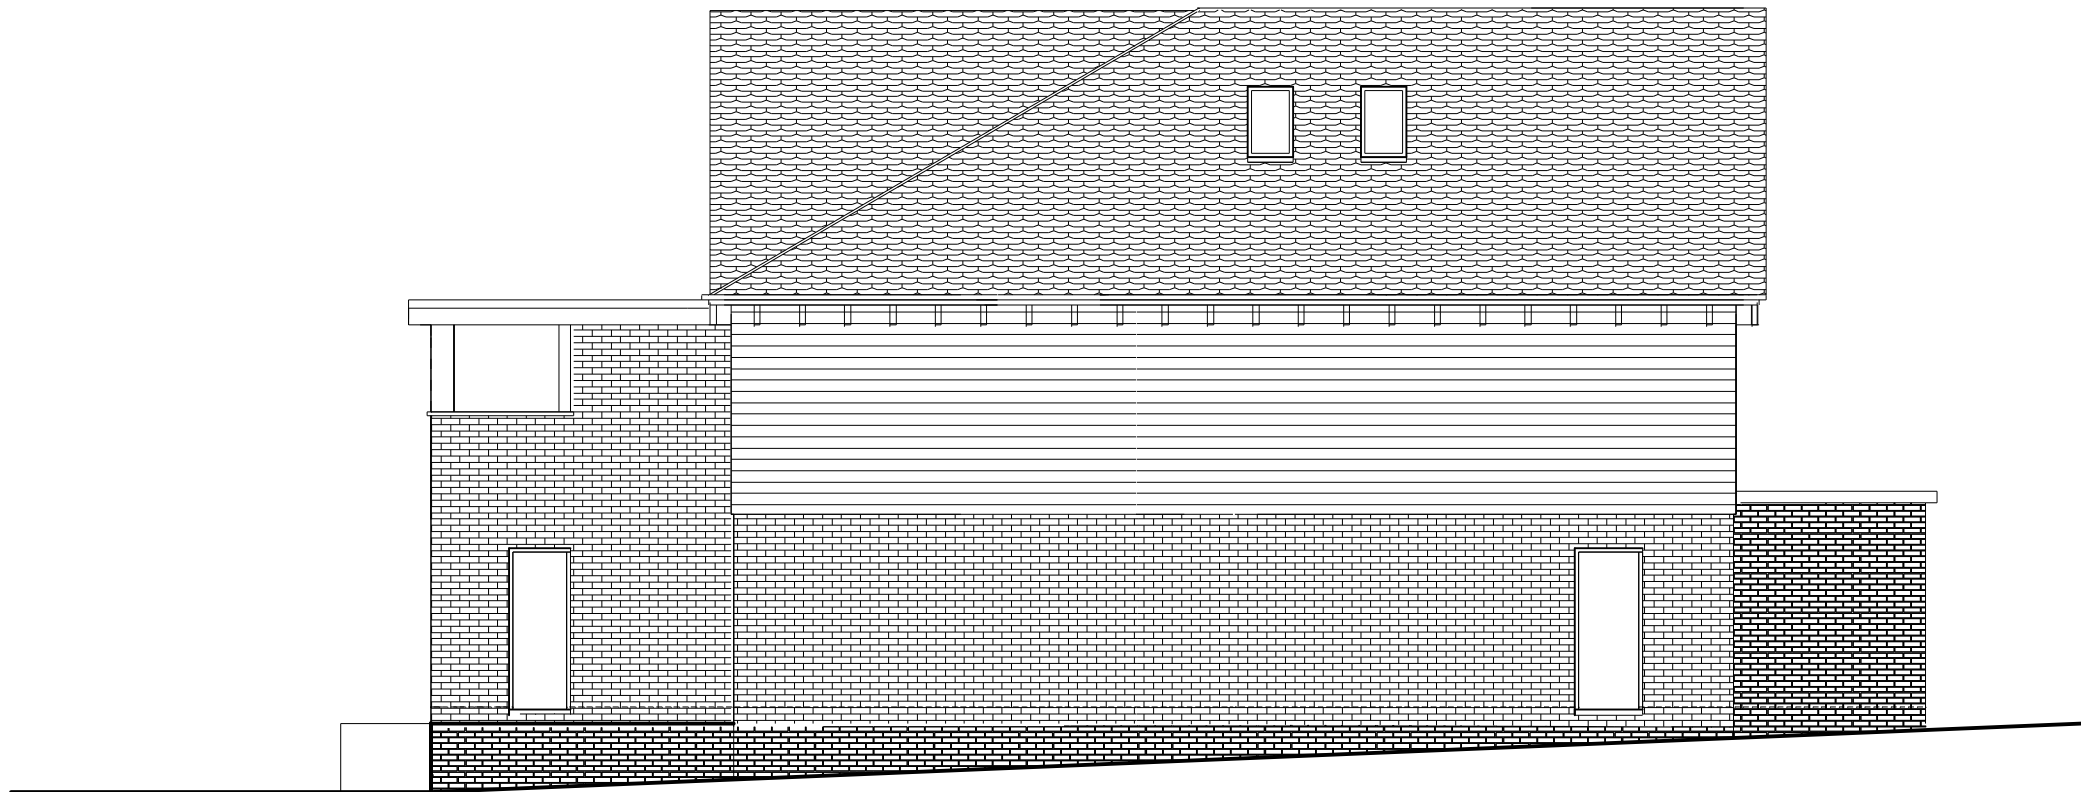

SIDE north ELEVATION

- SCHEDULE OF MATERIALS**
- 1-Brickwork colour & type to match existing & to be agreed with LPA
 - 2-Composite cladding colour & to be agreed with LPA
 - 3-Glazing-alluminium colour to be agreed with LPA
 - 4-Tiled roof at 45 & 30 degree colour to be agreed with LPA
- PRINCIPAL ELEVATIONS 1/100**

DO NOT SCALE FROM THIS DRAWING		ALL DIMENSIONS AND LEVELS TO BE CHECKED ON SITE		THIS DRAWING © ALAN MCGOWAN ARCHITECTS	
PROJECT		STATUS		DATE	
Proposed Dwelling		PLANNING APPLICATION		DEC21	
Weston Road		SCALE		1-100 @ A1	
Weston-on Trent		PROJECT NUMBER		DE722BH2-amc-3-xx-dr-A-	
DESCRIPTION		DRAWING NUMBER		0027	
Proposed Plans		Alan McGowan Architects Ltd		RIBA #	
		Chartered Architects			
		BRIDGE HOUSE LONG EATON NOTTINGHAM NG10 1NL TEL 0115 8758021 info@alanmarcgowan.co.uk			