




SIDE south ELEVATION

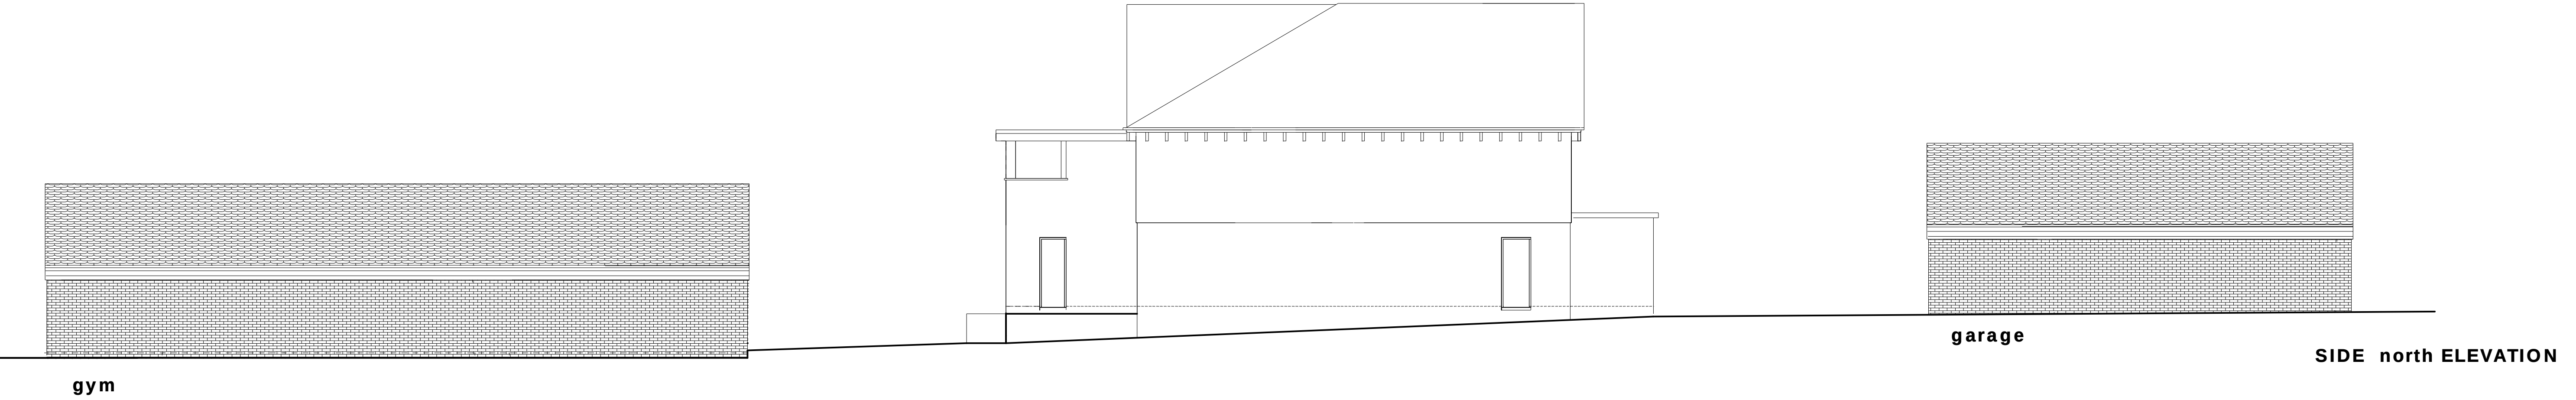

SIDE north ELEVATION

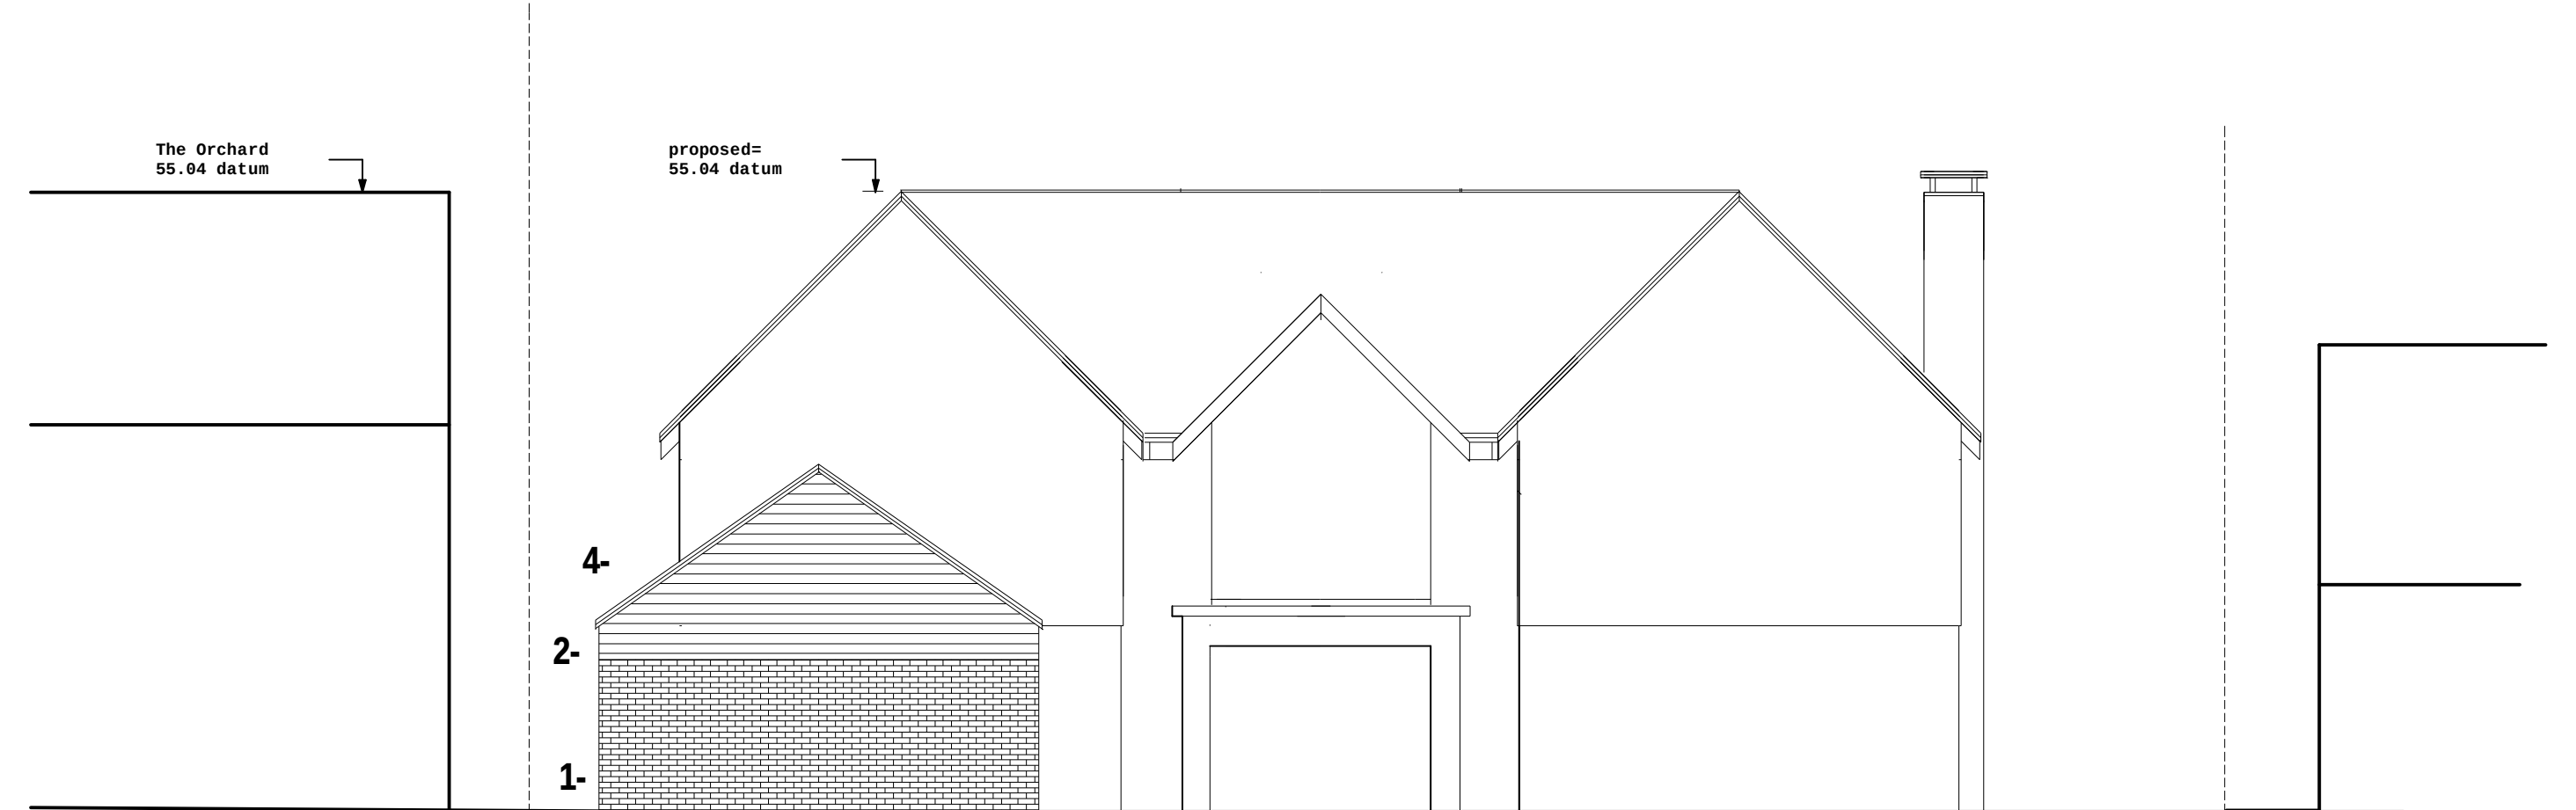

PRINCIPAL WESTON Rd ELEVATION garage elevation

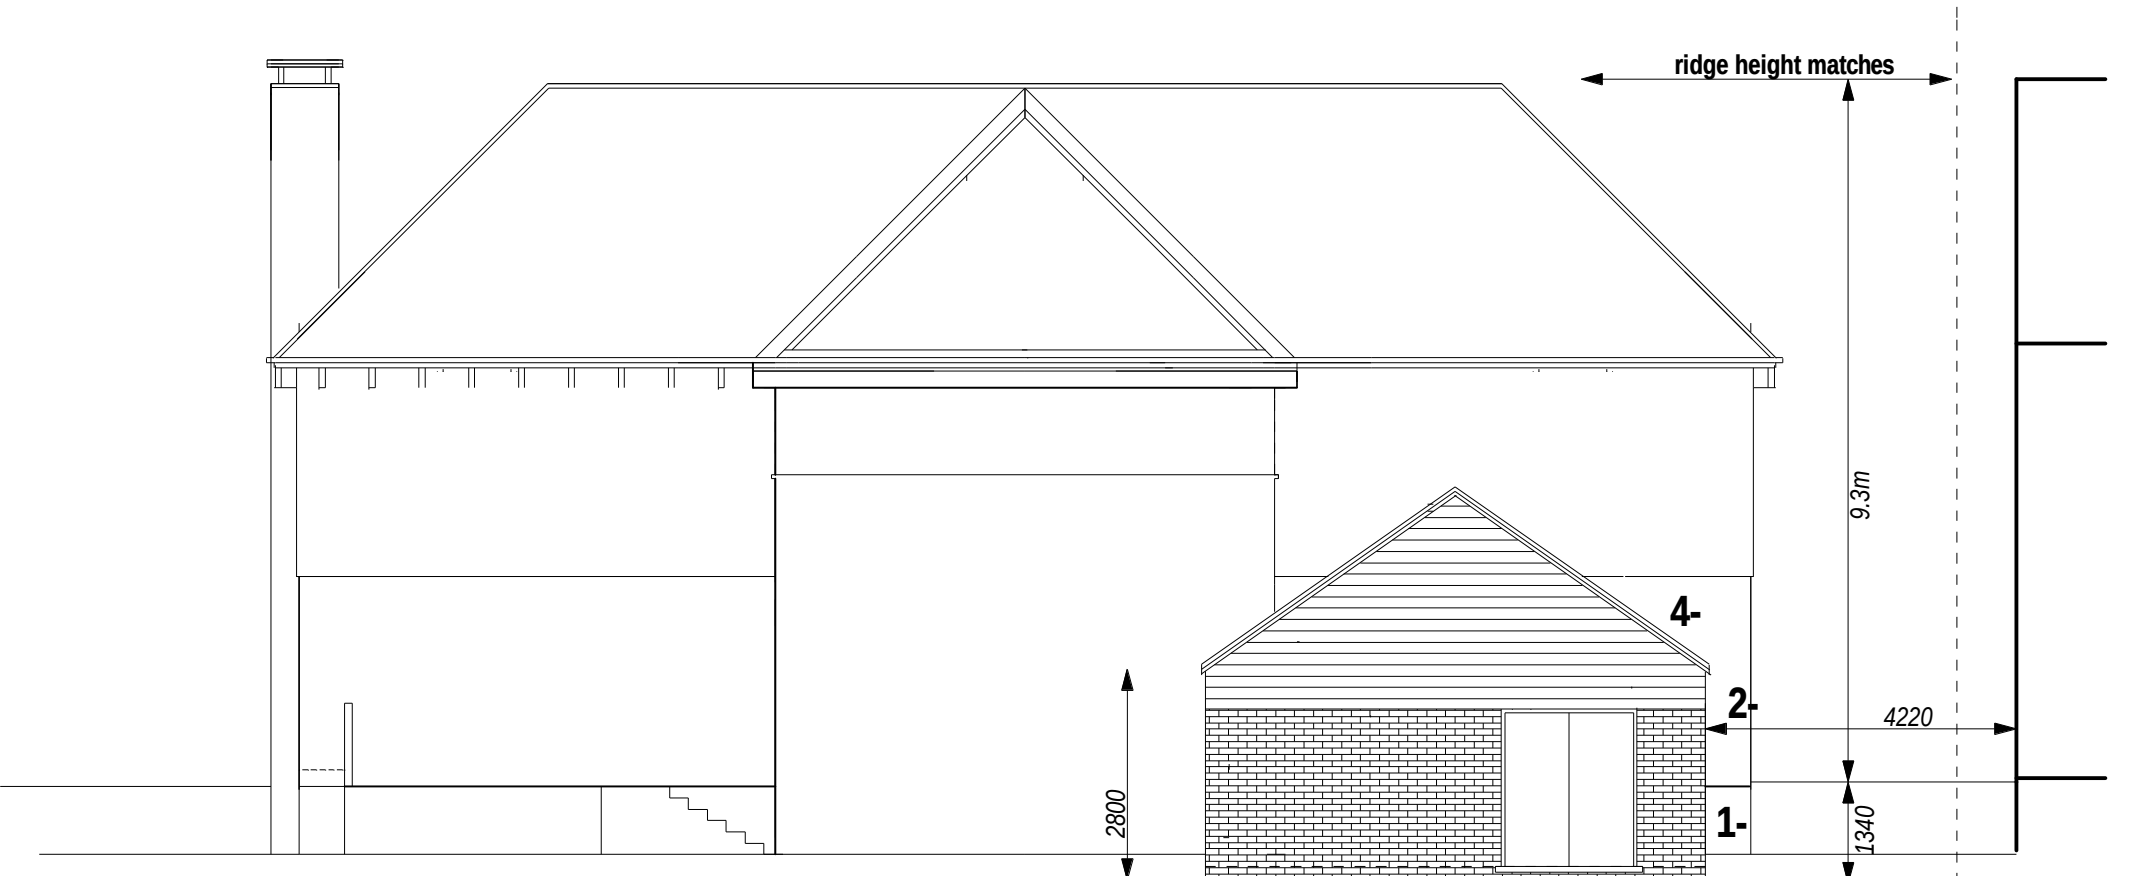


REAR ELEVATION gym elevation



PRINCIPAL WESTON Rd ELEVATION-boundary wall

Garage end (east)ELEVATION

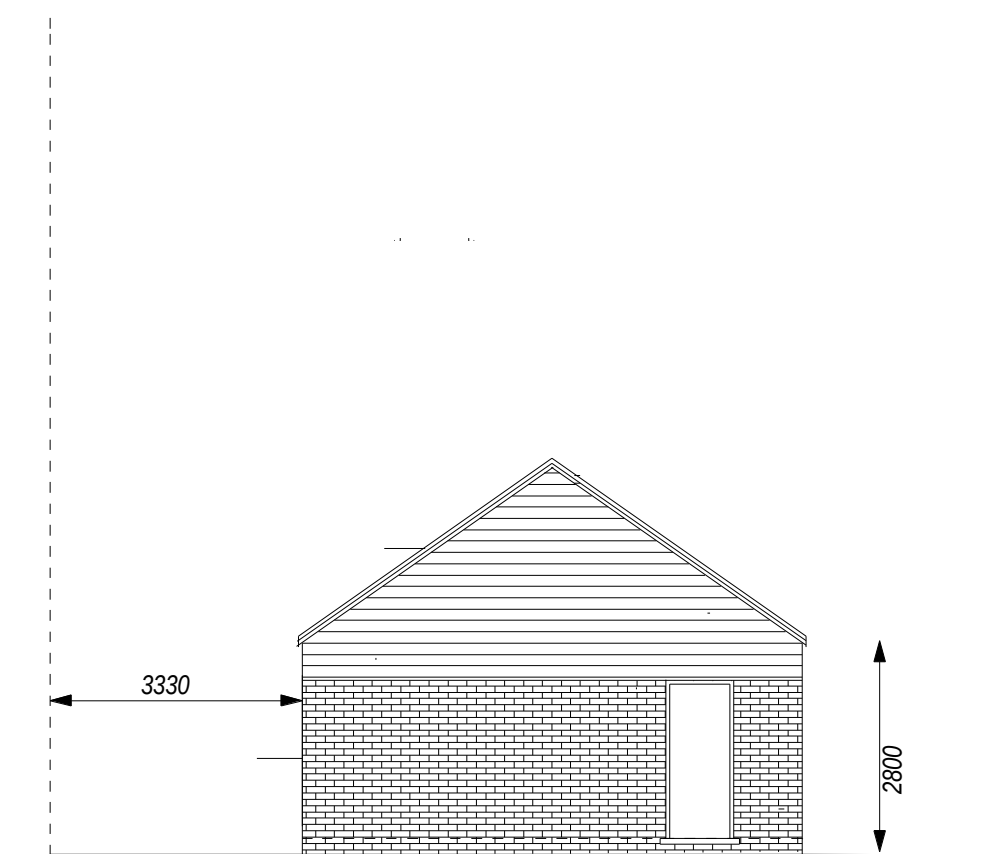

Gym end (west)ELEVATION

- SCHEDULE OF MATERIALS**
- 1-Brickwork colour & type to match existing & to be agreed with LPA
  - 2-Composite cladding colour & to be agreed with LPA
  - 3-Glazing-alluminium colour to be agreed with LPA
  - 4-Tiled roof at 45 & 30 degree colour to be agreed with LPA

SITE ELEVATIONS 1/100

| DATE                                                                                         | AMENDMENT                   | REV                         |
|----------------------------------------------------------------------------------------------|-----------------------------|-----------------------------|
|                                                                                              |                             |                             |
| DO NOT SCALE FROM THIS DRAWING                                                               |                             |                             |
| ALL DIMENSIONS AND LEVELS TO BE CHECKED ON SITE                                              |                             |                             |
| THIS DRAWING © ALAN MCGOWAN ARCHITECTS                                                       |                             |                             |
| PROJECT                                                                                      | STATUS                      | PLANNING APPLICATION        |
| Proposed Dwelling                                                                            | SCALE                       | 1-100 @ A1                  |
| Weston Road                                                                                  | DATE                        | DEC21                       |
| Weston-on Trent                                                                              | REVISION No                 | A                           |
| PROJECT NUMBER                                                                               | DRAWING NUMBER              | 0030                        |
| DE722BH2-amc-3-xx-dr-A-                                                                      | DESCRIPTION                 | Proposed Plans              |
| BRIDGE HOUSE · LONG EATON · NOTTINGHAM · NG10 1NL · TEL 0115 8758021 · info@alancgowan.co.uk | Alan McGowan Architects Ltd | Chartered Architects RIBA # |