



TOTAL FLOOR AREA : 1827 Sqft

Sales Name: EMERSON

House Type Code: H500-XB7 As Built

Spec:A1

Drawing No: 15

Date: 31.08.16

Drawn: GDT


Checked: GDT

Scale: 1:100

PLANNING 1 OF 2


|   |                     |
|---|---------------------|
| B | Refer to Data Sheet |
|---|---------------------|

July 20

 


DAVID WILSON HOMES


WHERE QUALITY LIVES

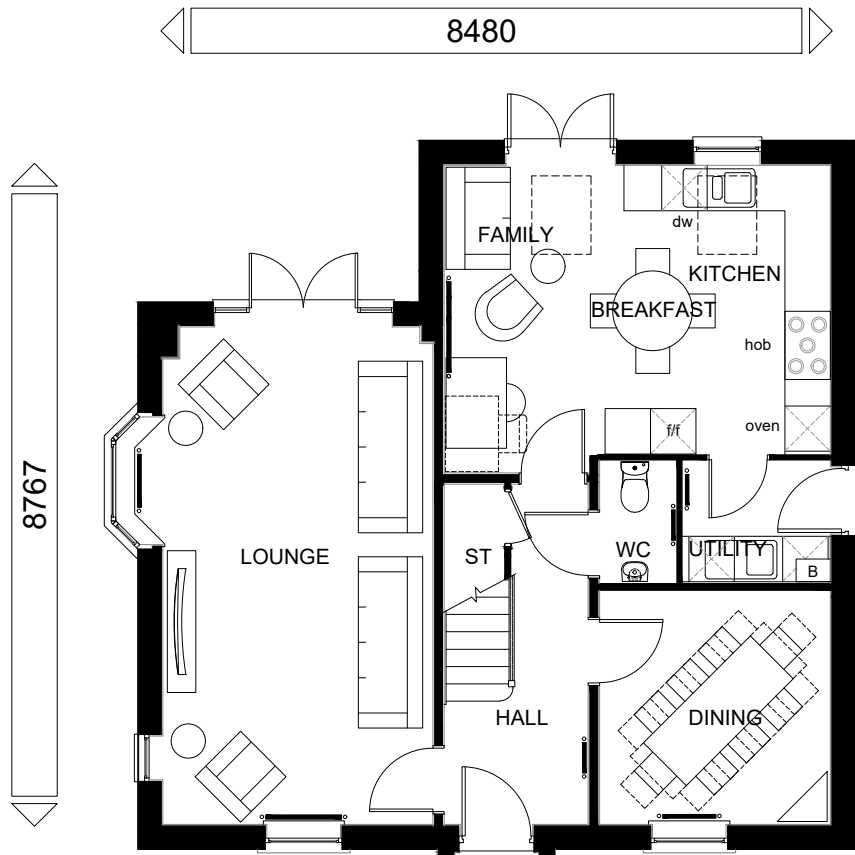

GROUND FLOOR PLAN

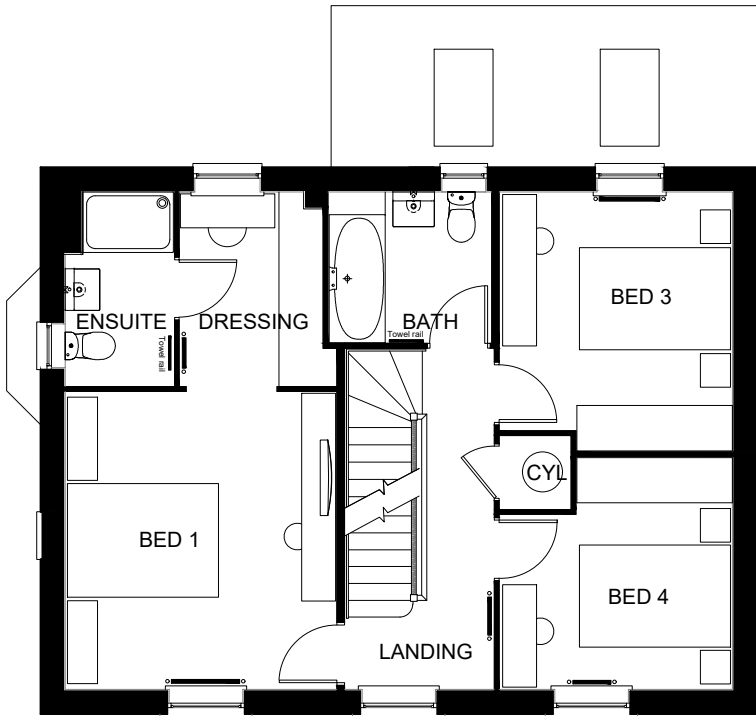

FIRST FLOOR PLAN

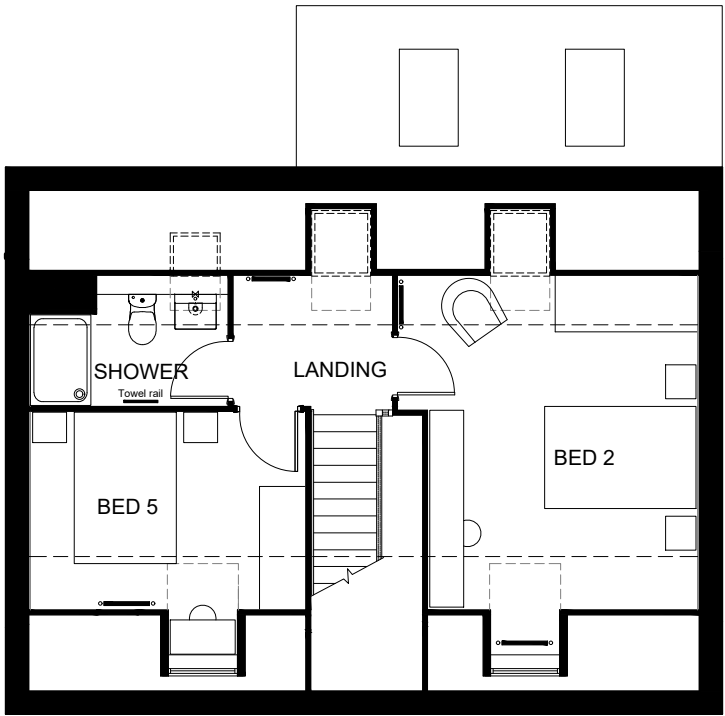

SECOND FLOOR PLAN

TOTAL FLOOR AREA : 1827 Sqft

Sales Name: EMERSON

House Type Code:H500-XB7 As Built

Spec:A1

Drawn: GDT

Drawing No: 15.1

Checked: GDT

Date: 31.08.16

Scale: 1:100

**WARNING TO HOUSE-PURCHASERS**  
Buyers are warned that this is a working drawing and the contents of this drawing may be subject to change during the progress of the build process. The layout, dimensions and specifications are included for general guidance only. The purchaser is advised to check the drawings carefully and to ensure that they are up to date. Whilst we make every effort to ensure our drawings are up to date there may be changes from time to time due to an unavoidable delay in updating these due to changes in regulations and/or re-planning. Purchasers are advised to check with the Sales Adviser whether any alterations have been made to this drawing. The contents of this drawing do not constitute a contract, part of any contract or warranty unless specifically incorporated into the contract. They should not be relied upon for the purpose of entering into a contract to purchase any property.

PLANNING 2 OF 2

E Refer to Data Sheet

June 21