



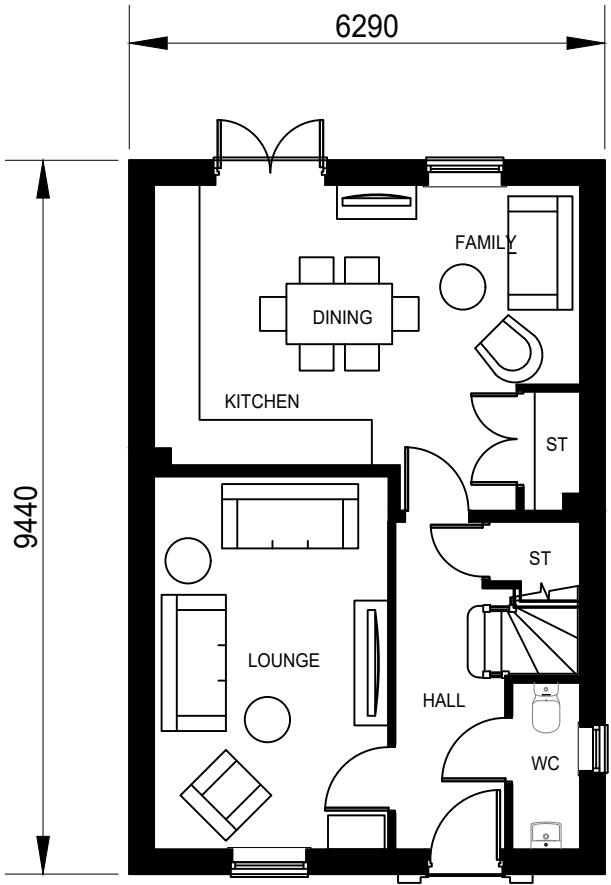


GROUND FLOOR PLAN

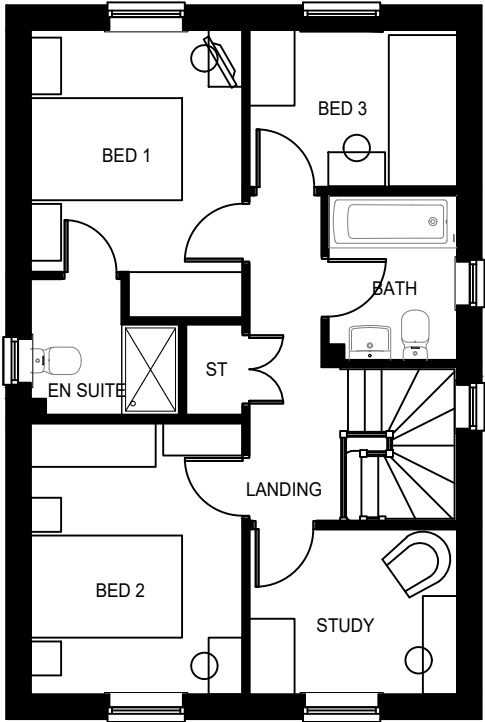


FIRST FLOOR PLAN

TOTAL FLOOR AREA : 1081 Sqft

 Dwg Title: FLOOR PLANS (AS)		WARNING TO HOUSE-PURCHASERS: Buyers are warned that this is a working drawing and the contents of this drawing may be subject to change during the progress of the build process. The layout, form, content and dimensions specified are included for general guidance only. The finishes or features shown may alter in respect of individual properties. Whilst we make every effort to ensure our drawings are up to date there may from time to time be an unavoidable delay in updating these due to changes in regulations and/or re-planning. Purchasers are advised to check with the Sales Adviser whether any alterations have been made to this drawing. The contents of this drawing do not constitute a contract, part of any contract or warranty unless specifically incorporated into the contract. They should not be relied upon for the purposes of entering into a contract to purchase any property.	
House Type Code: H303 06DF			
Drawing No: H303.01			
Drawn: RML			
Checked:		Date: 15.03.17	
		Scale: 1:100	
Planning 1 of 4		Rev:	Description:
		Date:	
		DAVID WILSON HOMES WHERE QUALITY LIVES	




FRONT ELEVATION

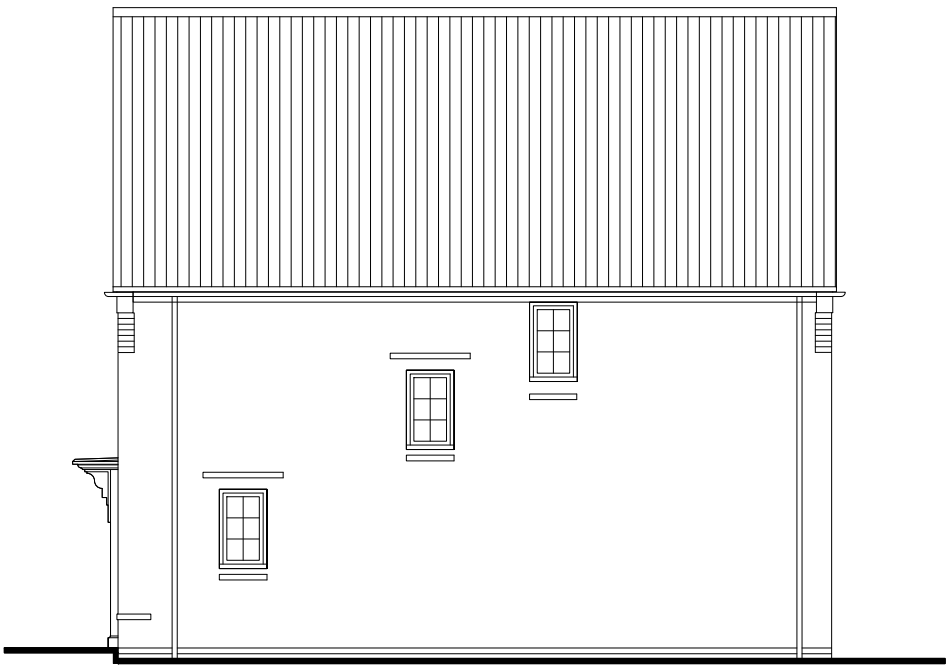

SIDE ELEVATION



REAR ELEVATION

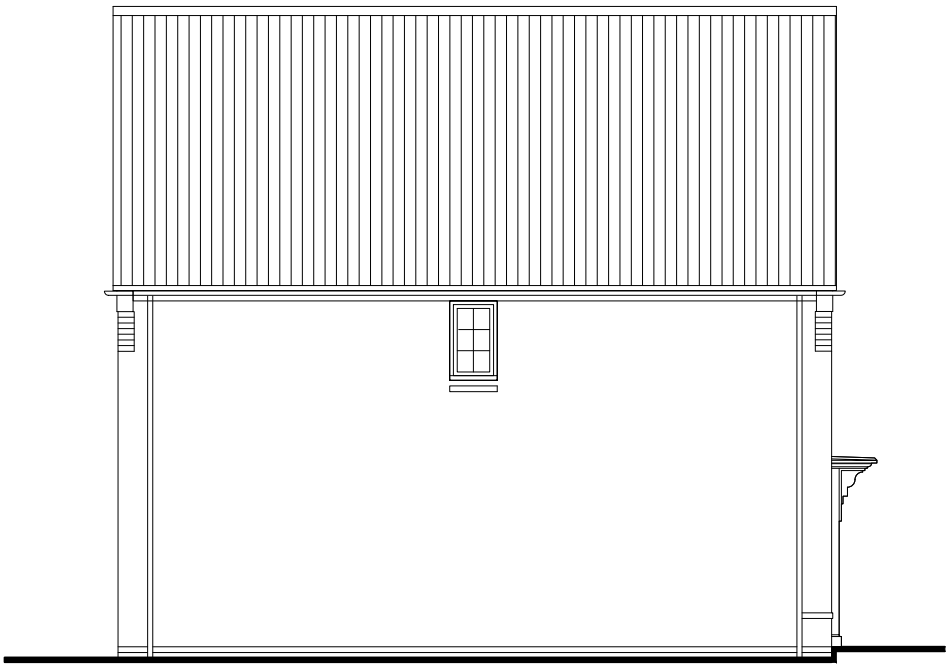


SIDE ELEVATION

TOTAL FLOOR AREA : 1081 Sqft


Dwg Title: ELEVATIONS (AS)		Date: 15.03.17	
House Type Code: H303 06DF		Scale: 1:100	
Drawing No: H303.02		Checked:	
Drawn: RML			

WARNING TO HOUSE PURCHASERS:
Buyers are warned that this is a working drawing and the contents of this drawing may be subject to change during the progress of the build process. The layout, form, content and dimensions specified are included for general guidance only. The finishes or features shown may alter in respect of individual properties. Whilst we make every effort to ensure our drawings are up to date there may be from time to time be an unavoidable delay in updating these due to changes in regulations and/or re-planning. Purchasers are advised to check with the Sales Adviser whether any alterations have been made to this drawing. The contents of this drawing do not constitute a contract, part of any contract or warranty unless specifically incorporated into the contract. They should not be relied upon for the purposes of entering into a contract to purchase any property.

Planning 2 of 4	
Rev:	Description:
Date:	

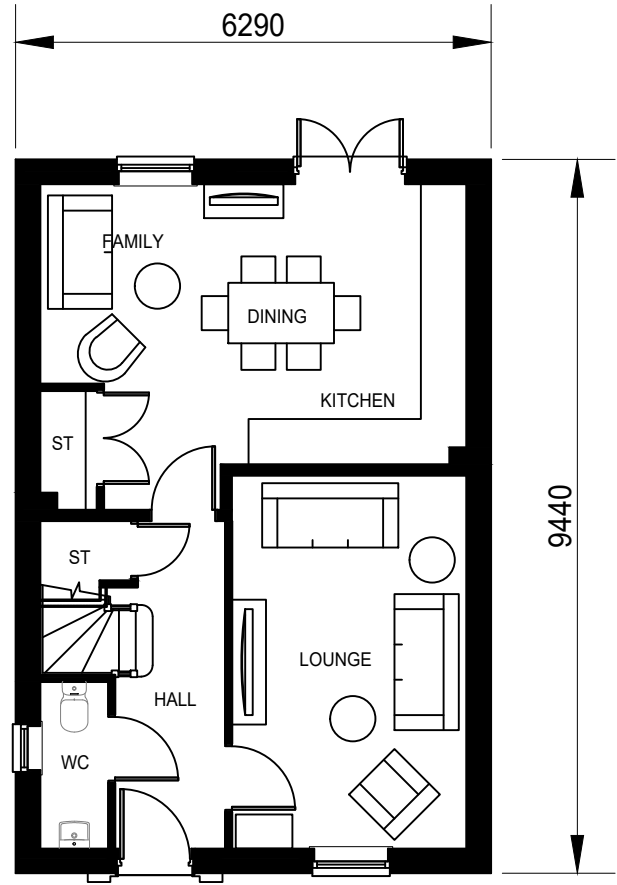


GROUND FLOOR PLAN

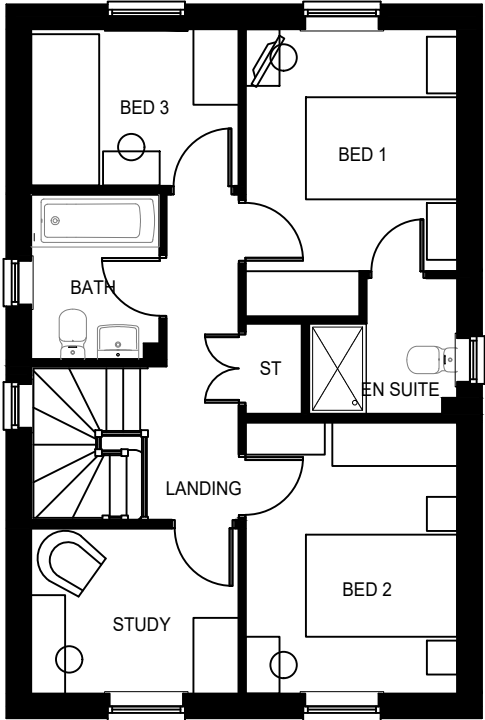

FIRST FLOOR PLAN


TOTAL FLOOR AREA : 1081 Sqft

 Dwg Title: FLOOR PLANS (OPP)		Planning 3 of 4			
House Type Code: H303 06DF		Rev: Description:		Date:	
Drawing No: H303.03		Date: 15.03.17		DAVID WILSON HOMES	
Drawn: RML		Checked:		WHERE QUALITY LIVES	

WARNING TO HOUSE PURCHASERS:
Buyers are warned that this is a working drawing and the contents of this drawing may be subject to change during the progress of the build process. The layout, form, content and dimensions specified are included for general guidance only. The finishes or features shown may alter in respect of individual properties. Whilst we make every effort to ensure our drawings are up to date there may from time to time be an unavoidable delay in updating these due to changes in regulations and/or re-planning. Purchasers are advised to check with the Sales Adviser whether any alterations have been made to this drawing. The contents of this drawing do not constitute a contract, part of any contract or warranty unless specifically incorporated into the contract. They should not be relied upon for the purposes of entering into a contract to purchase any property.




FRONT ELEVATION

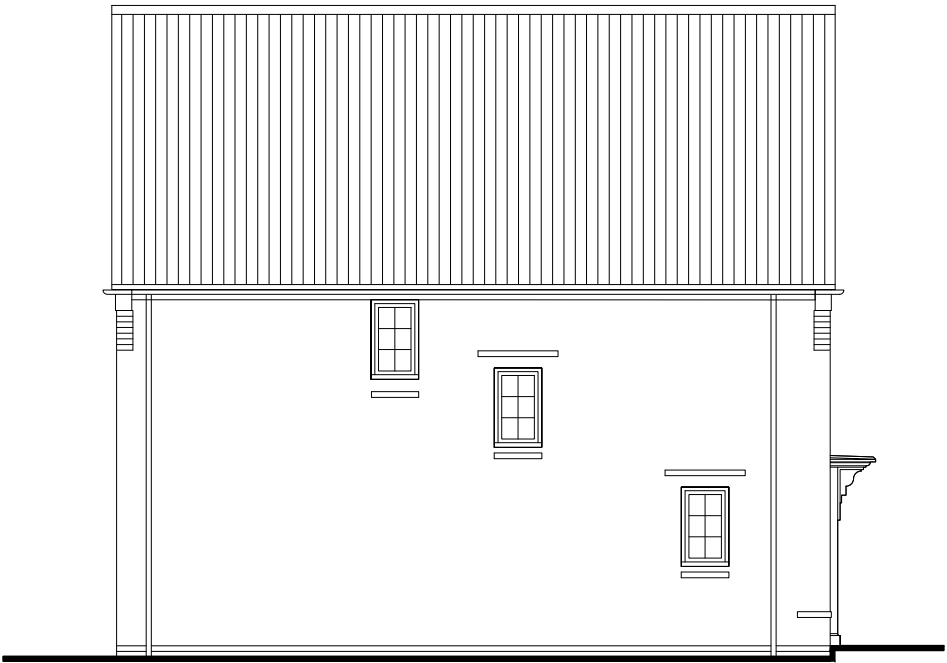

SIDE ELEVATION



REAR ELEVATION

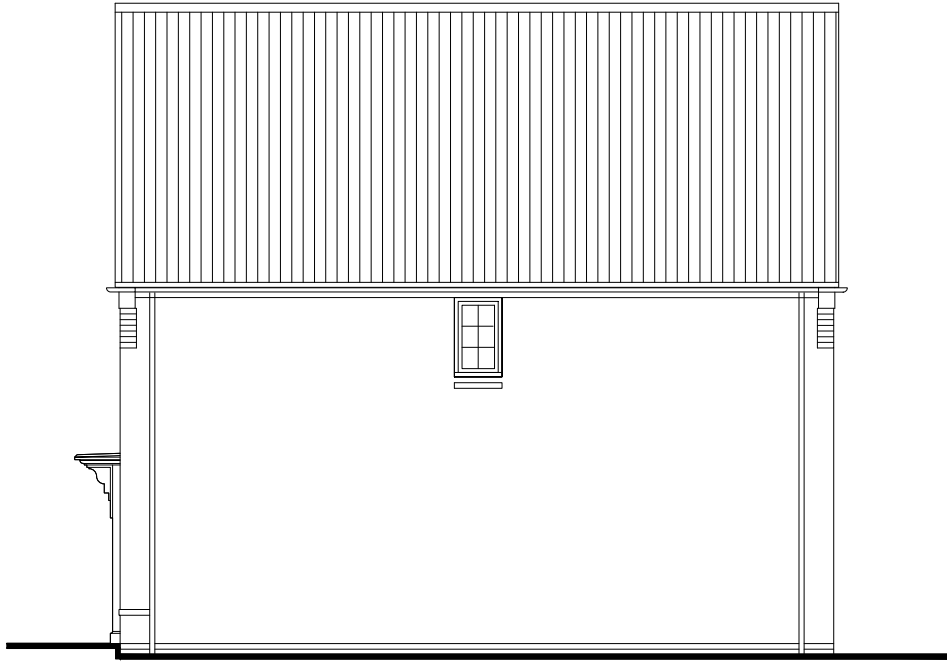

SIDE ELEVATION

TOTAL FLOOR AREA : 1081 Sqft

Dwg Title: ELEVATIONS (OPP)	WARNING TO HOUSE-PURCHASERS: Buyers are warned that this is a working drawing and the contents of this drawing may be subject to change during the progress of the build process. The layout, form, content and dimensions specified are included for general guidance only. The finishes or features shown may alter in respect of individual properties. Whilst we make every effort to ensure our drawings are up to date there may from time to time be an unavoidable delay in updating these due to changes in regulations and/or re-planning. Purchasers are advised to check with the Sales Adviser whether any alterations have been made to this drawing. The contents of this drawing do not constitute a contract, part of any contract or warranty unless specifically incorporated into the contract. They should not be relied upon for the purposes of entering into a contract to purchase any property.
House Type Code: H303 06DF	
Drawing No: H303.04	
Drawn: RML	
Checked:	

Date: 15.03.17

Scale: 1:100

Planning 4 of 4	
Rev:	Description:
Date:	