
 


1 Rear Elevation
1 : 100

2 Side Elevation
1 : 100

3 Front Elevation
1 : 100

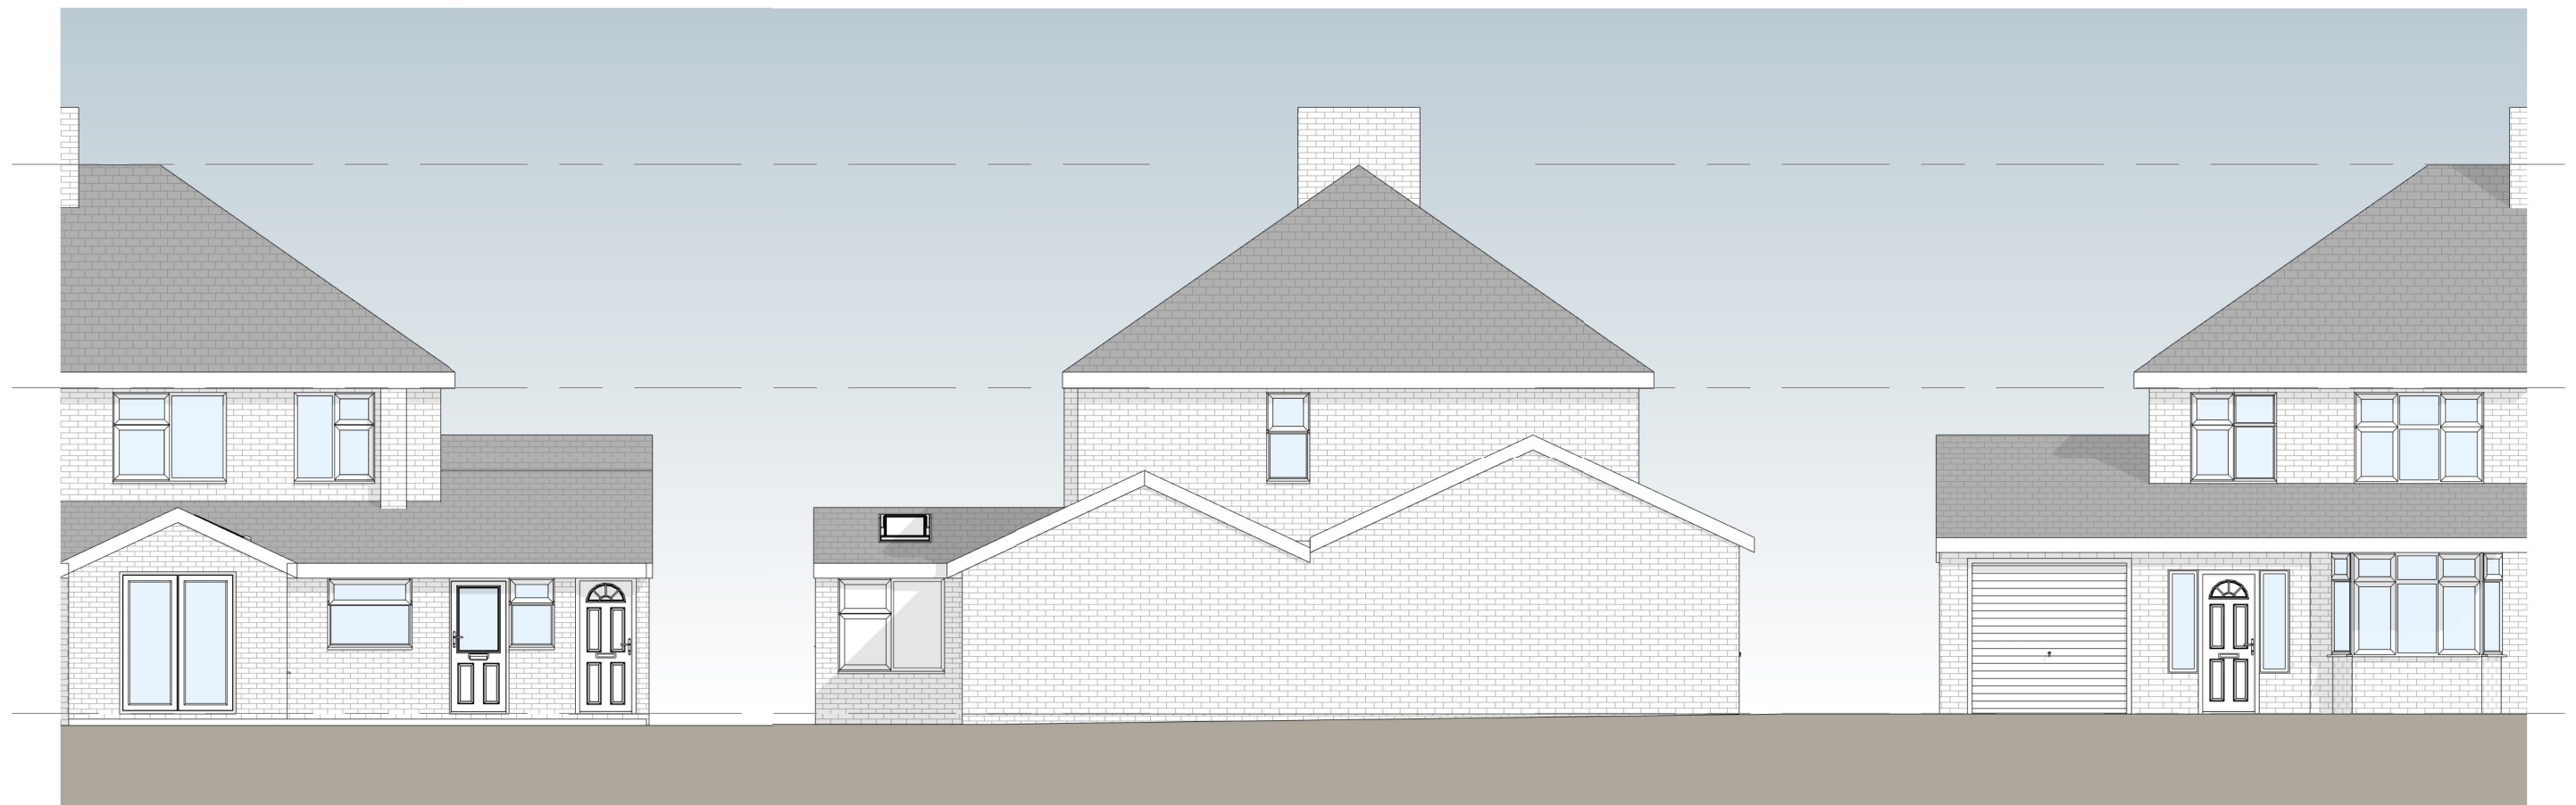

No.	Description	Date
2	Revision 2	Date 2

PROJECT	360 Burton Road			CLIENT	Patrick Wymark		
SHEET	Elevations - Proposed			Date	Project number	Scale (@ A3)	
				29/11/2021	0015	1 : 100	
				Drawn by Carl W	DRAWING NUMBER		REV
				Checked by Carl W	04A3		2