


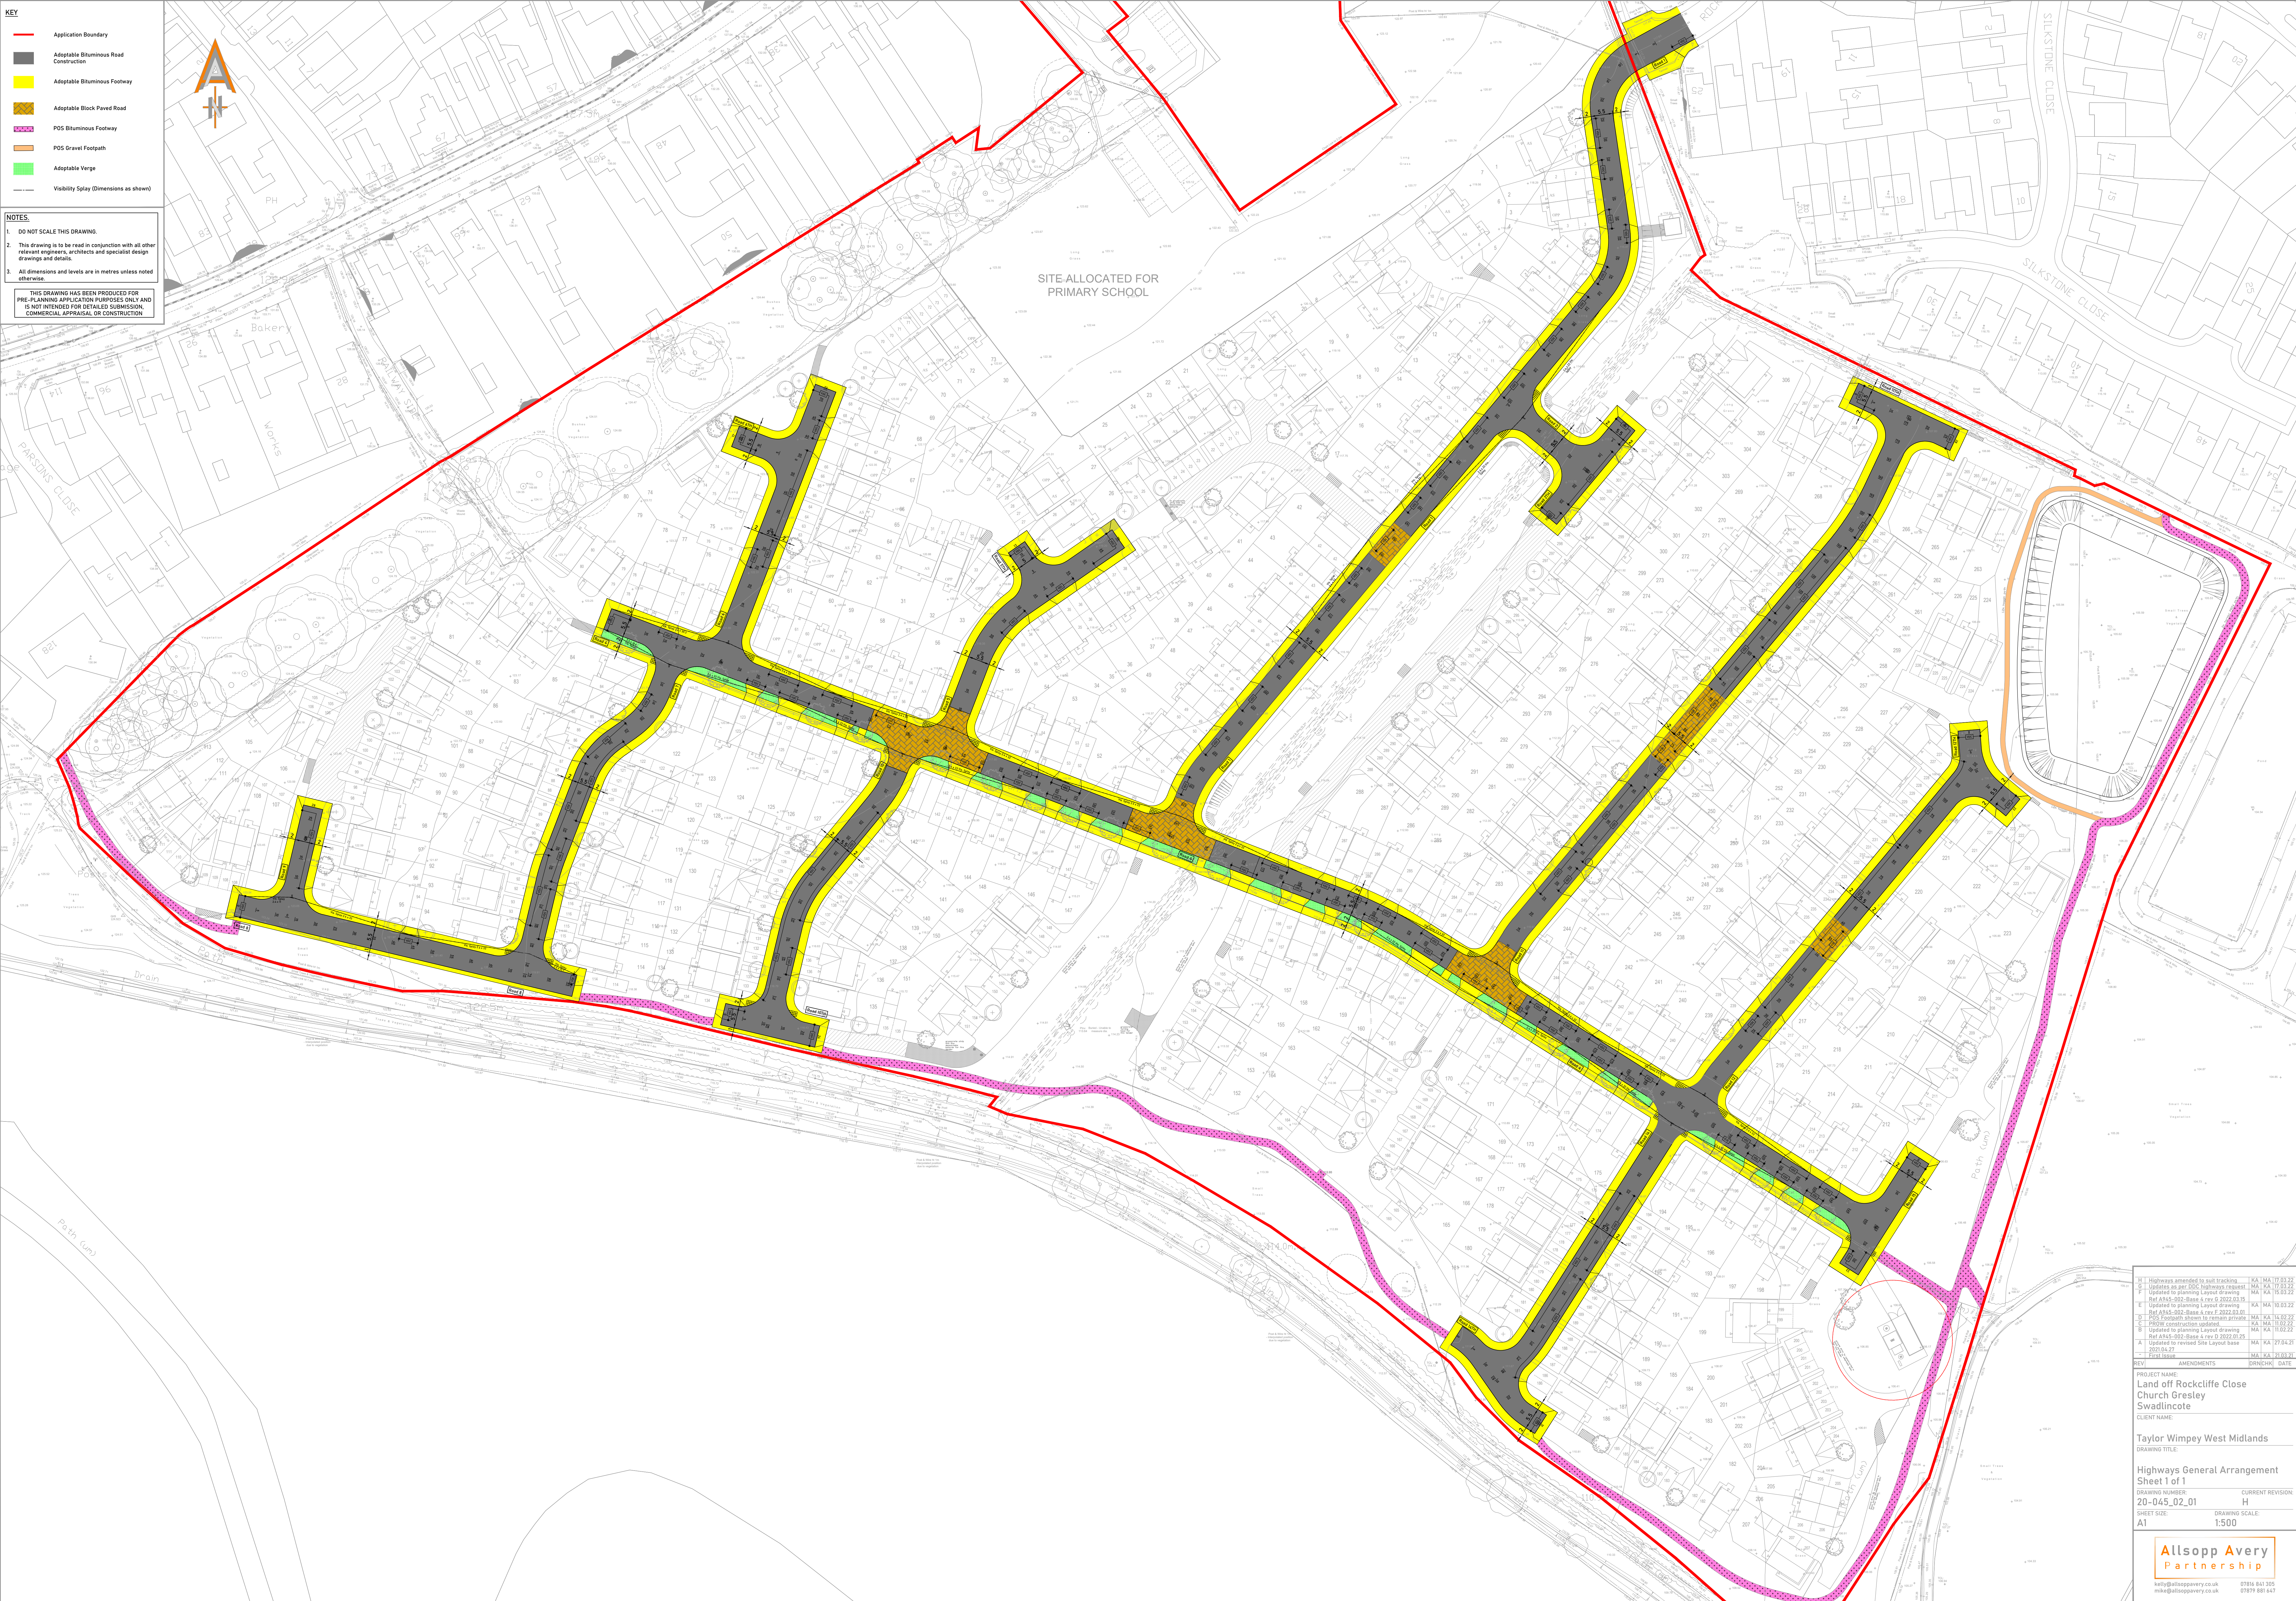

KEY

- Application Boundary
- Adoptable Bituminous Road Construction
- Adoptable Bituminous Footway
- Adoptable Block Paved Road
- POS Bituminous Footway
- POS Gravel Footpath
- Adoptable Verge
- Visibility Splay (Dimensions as shown)

NOTES

- DO NOT SCALE THIS DRAWING.
- This drawing is to be read in conjunction with all other relevant engineering, architectural and specialist design drawings and details.
- All dimensions and levels are in metres unless noted otherwise.

THIS DRAWING HAS BEEN PRODUCED FOR PRE-PLANNING APPLICATION PURPOSES ONLY AND IS NOT INTENDED FOR DETAILED SUBMISSION, COMMERCIAL APPRAISAL, OR CONSTRUCTION

H	Highways amended to suit tracking	KA	16.03.22
F	Updated as per DDC highways request	MA	16.03.22
P	Updated to planning layout drawing	MA	16.03.22
E	Ref A165-002-Base 4 rev B 2022.03.09	KA	16.03.22
C	POS Footpath shown to remain at grade	KA	16.03.22
D	POS Footpath shown to remain at grade	KA	16.03.22
B	Updated to planning layout drawing	MA	16.03.22
A	Ref A165-002-Base 4 rev B 2022.03.09	MA	16.03.22
	Updated to revised Site Layout base	MA	27.04.21
	First issue	MA	21.04.21

PROJECT NAME:
Land off Rockcliffe Close
Church Gresley
Swadlincote
CLIENT NAME:
Taylor Wimpey West Midlands
DRAWING TITLE:
Highways General Arrangement
Sheet 1 of 1
DRAWING NUMBER:
20-045_02_01
CURRENT REVISION:
H
SHEET SIZE:
A1
DRAWING SCALE:
1:500

Allsopp Avery
Partnership
kelly@allsoppavery.co.uk
07816 841 355
mike@allsoppavery.co.uk
07879 881 447