




NOTES

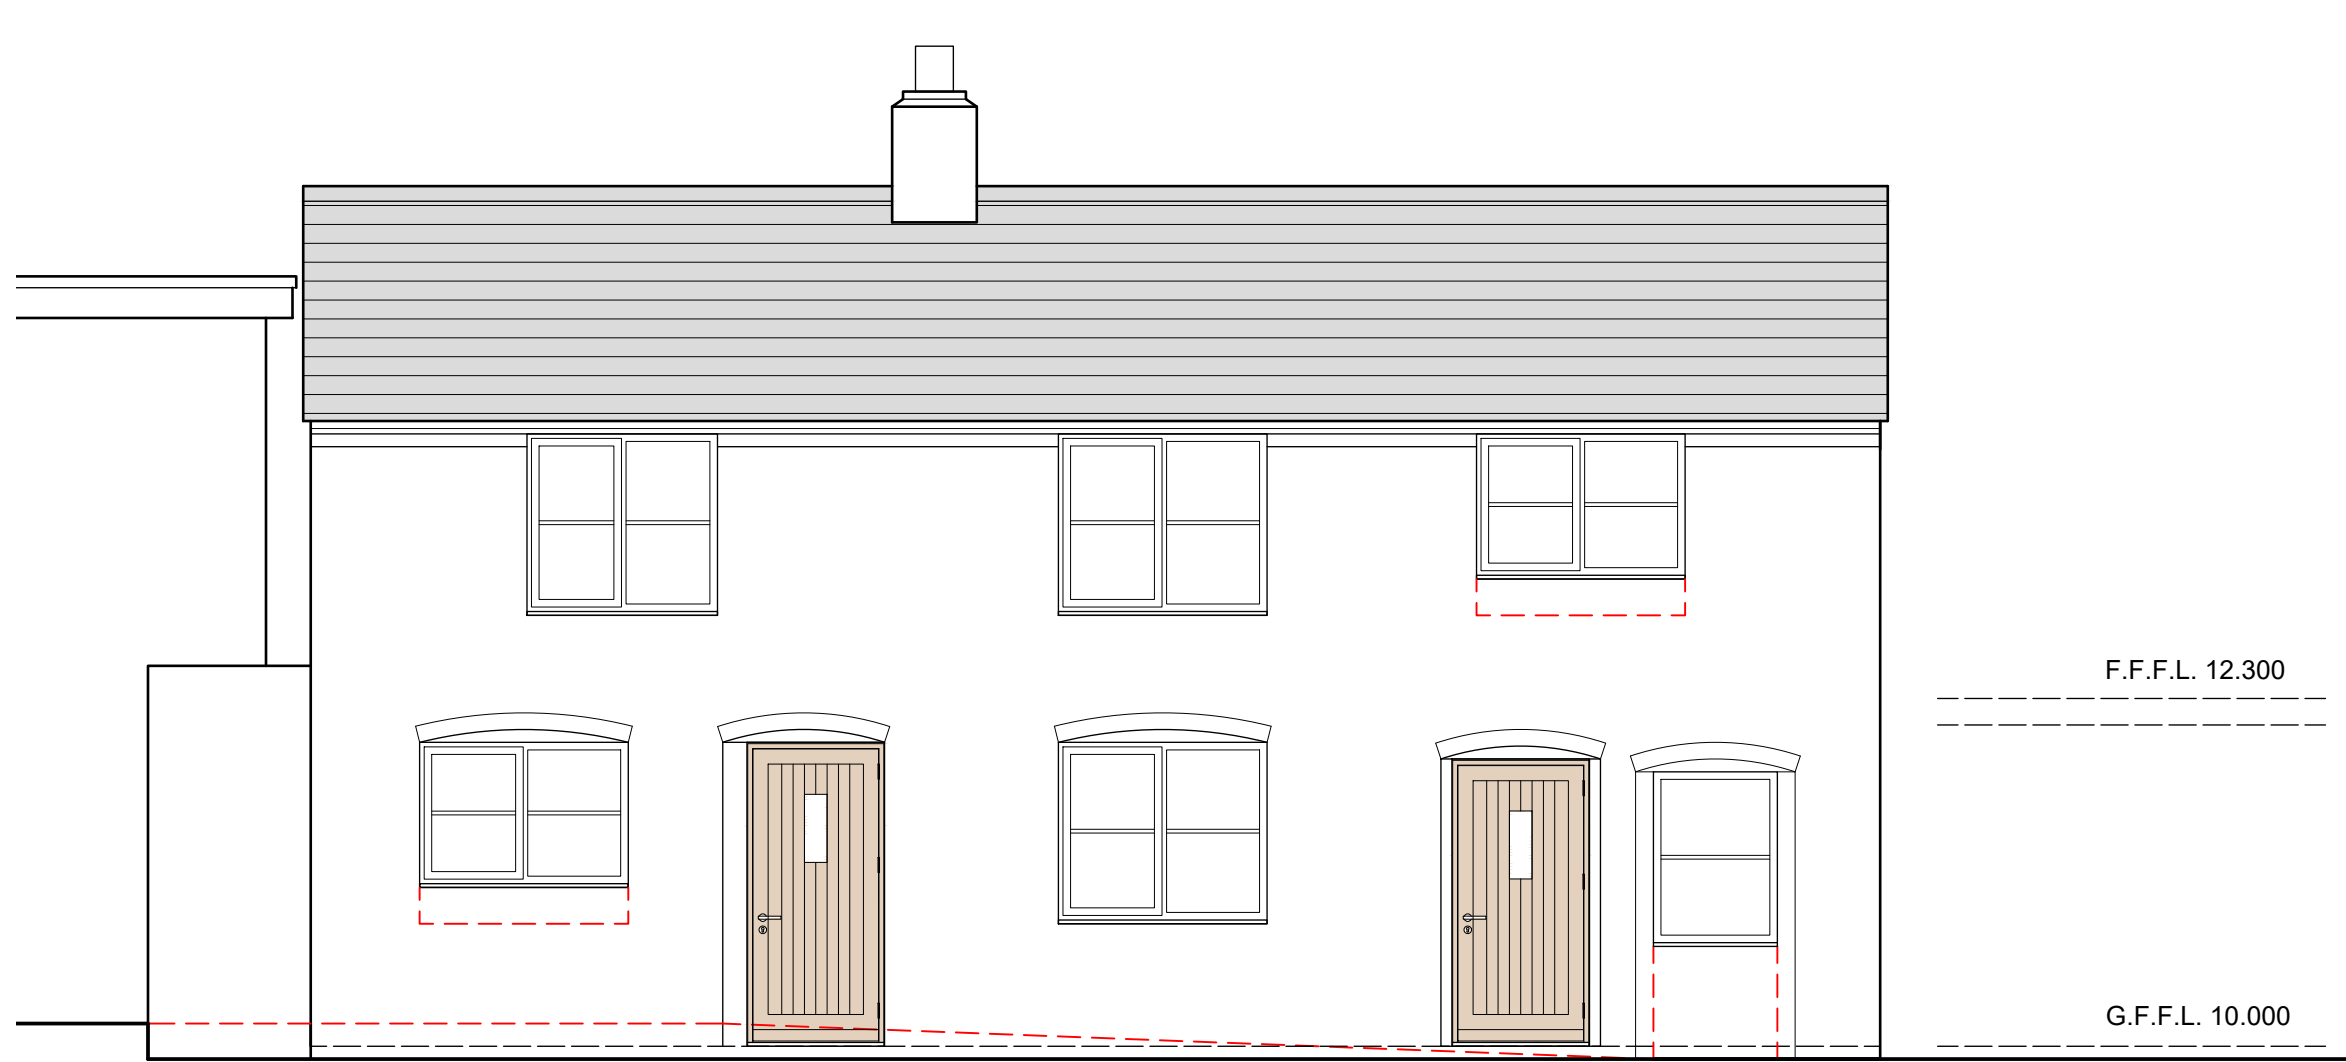


North Elevation
(Scale 1:50 @ A1)

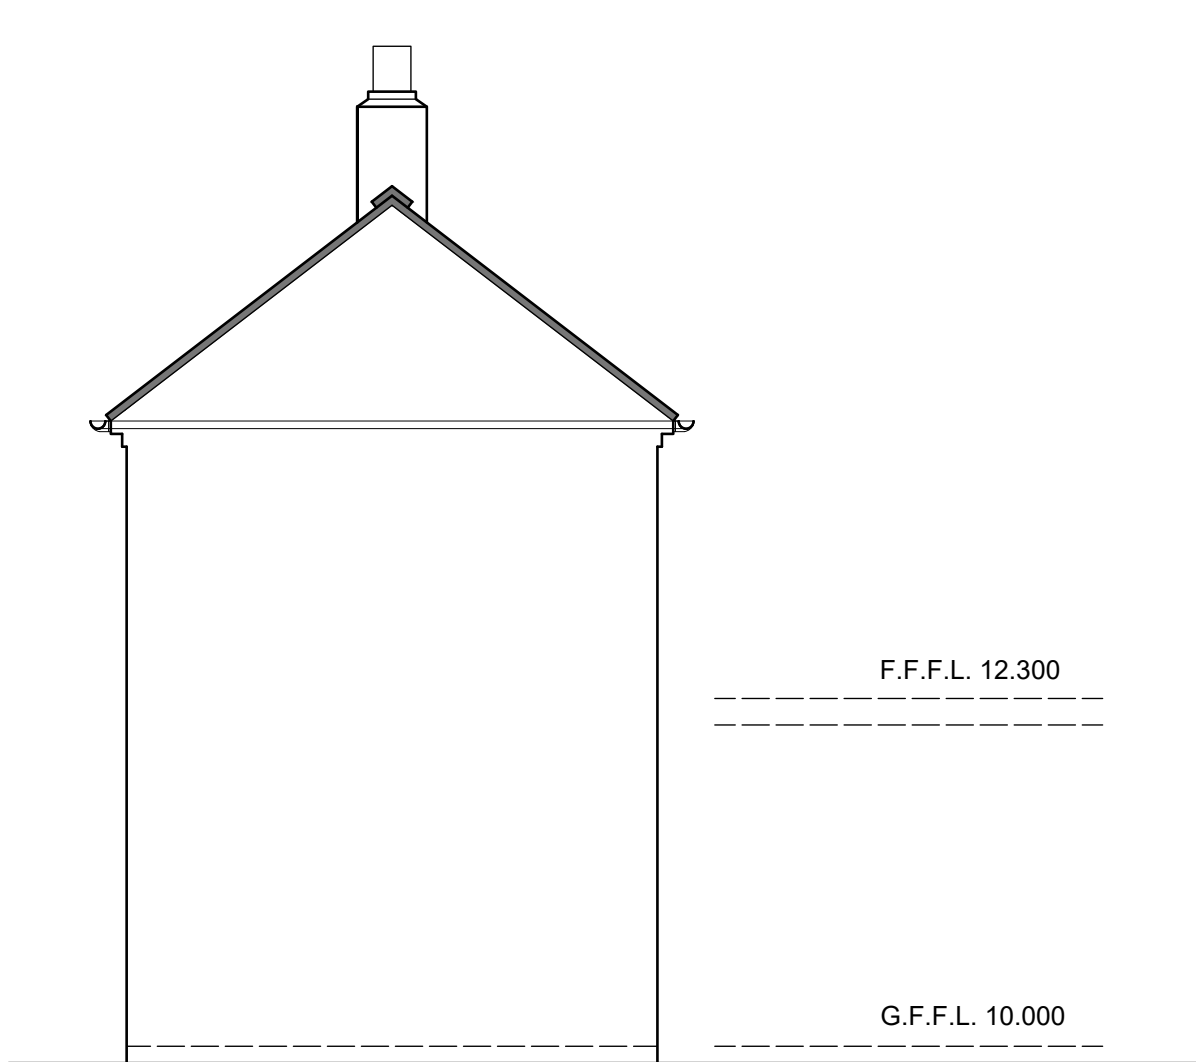


East Elevation
(Scale 1:50 @ A1)

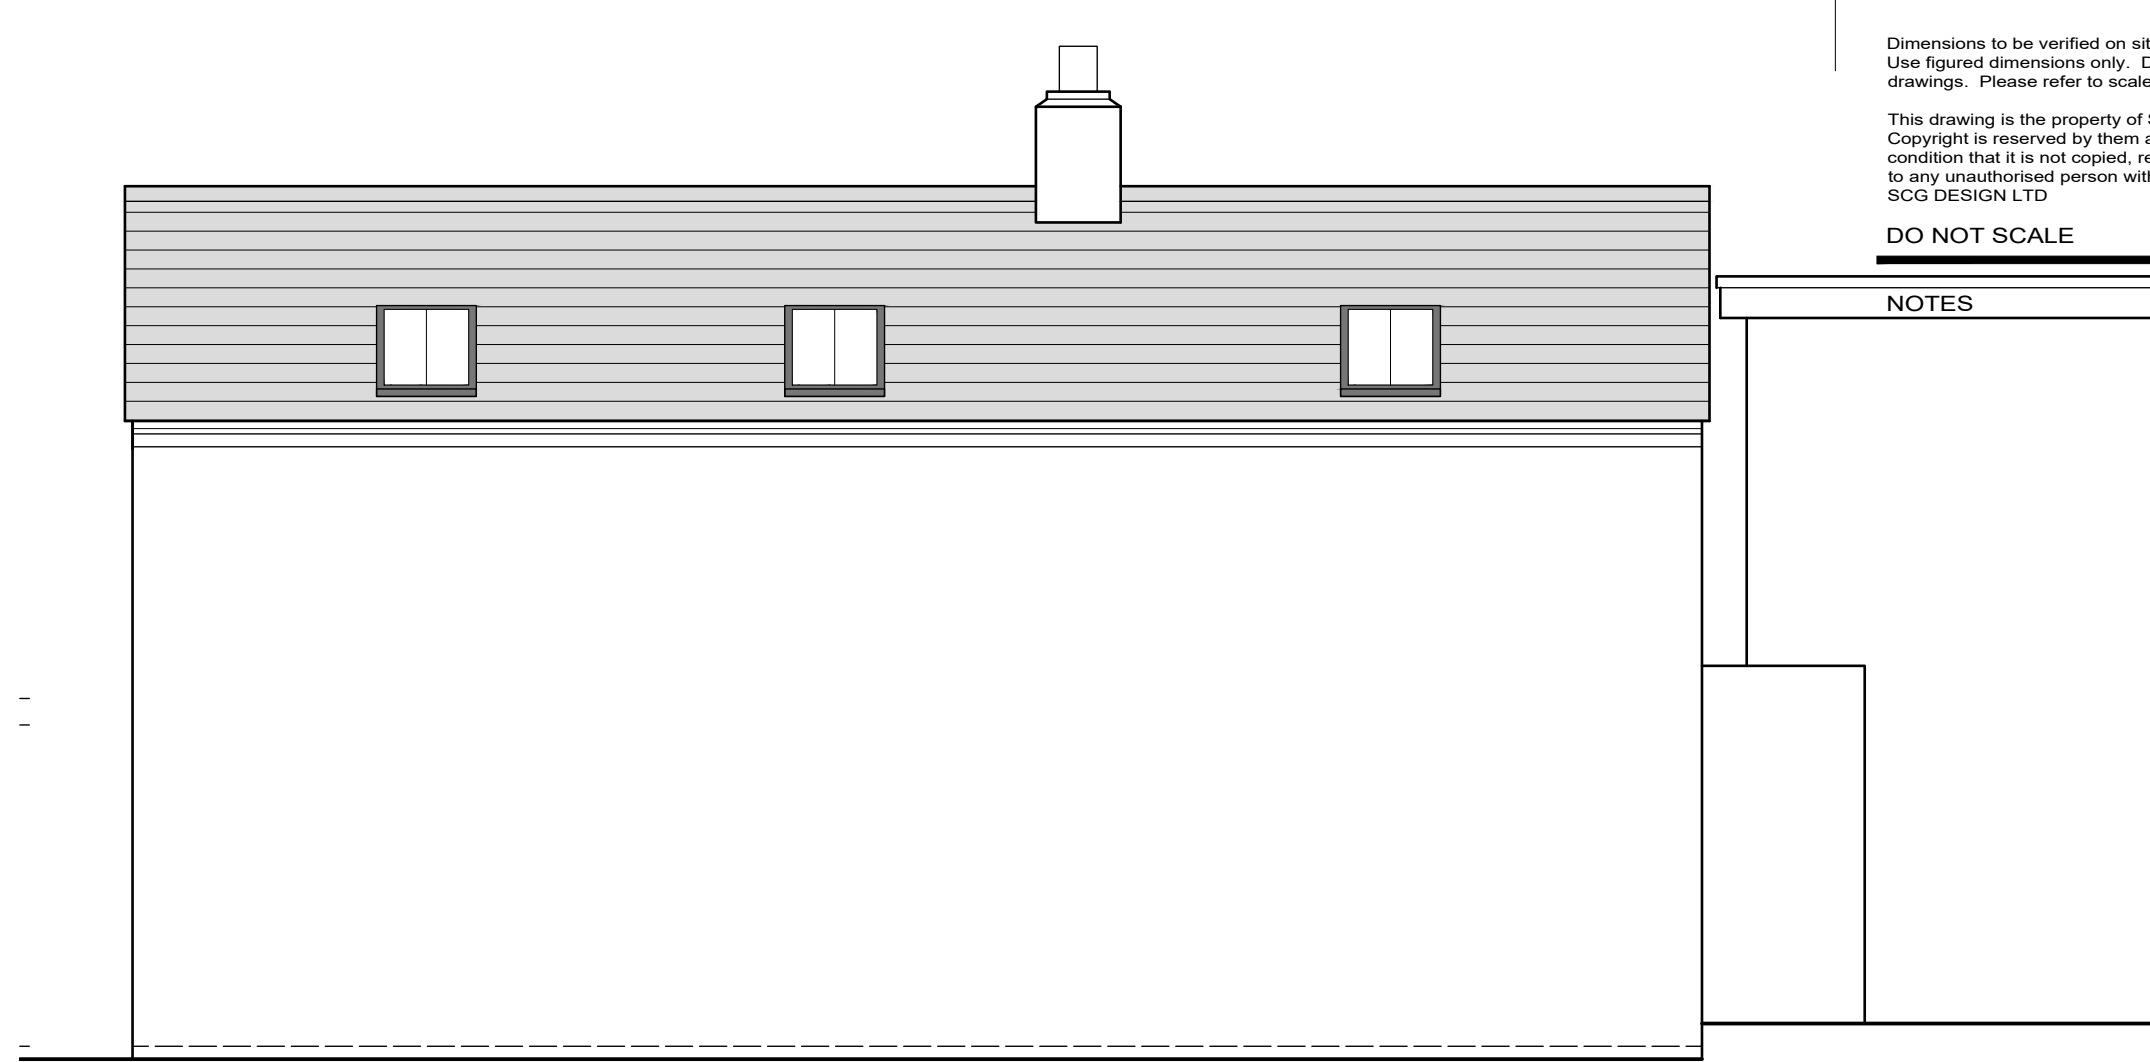


South Elevation
(Scale 1:50 @ A1)

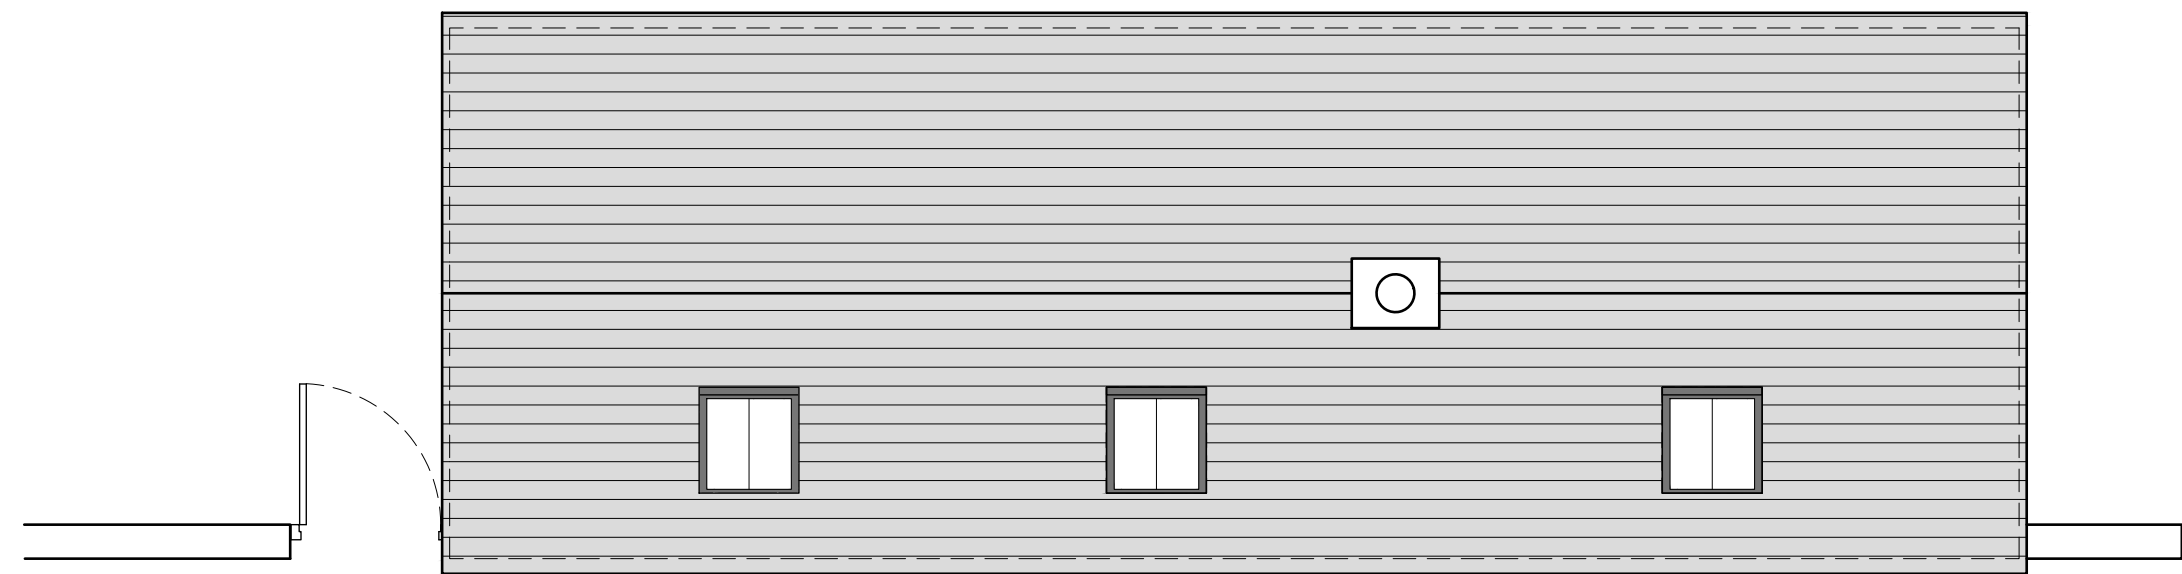


Roof Plan
(Scale 1:50 @ A1)

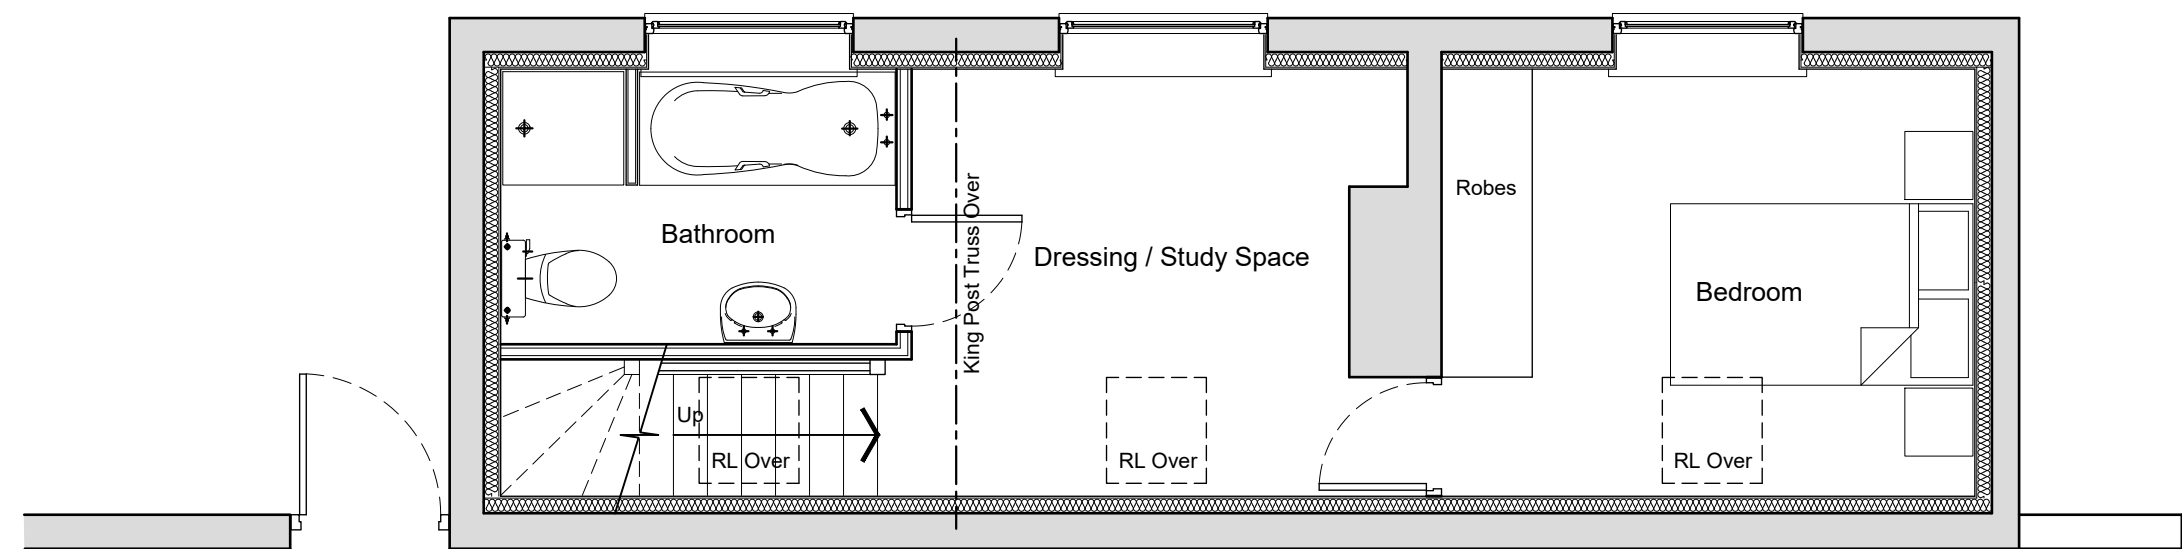


First Floor Plan
(Scale 1:50 @ A1)

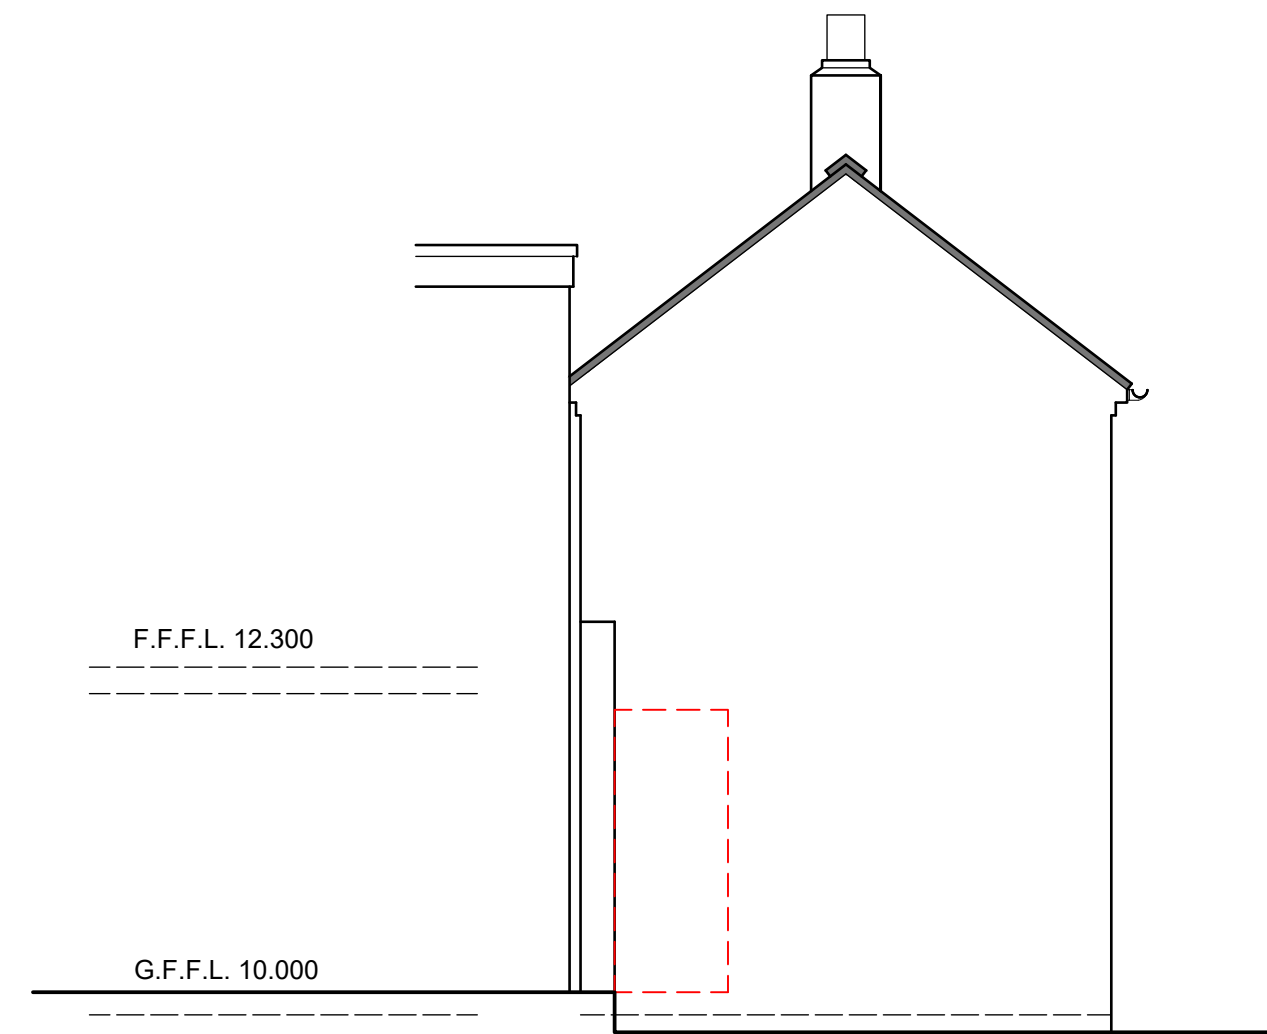

West Elevation
(Scale 1:50 @ A1)

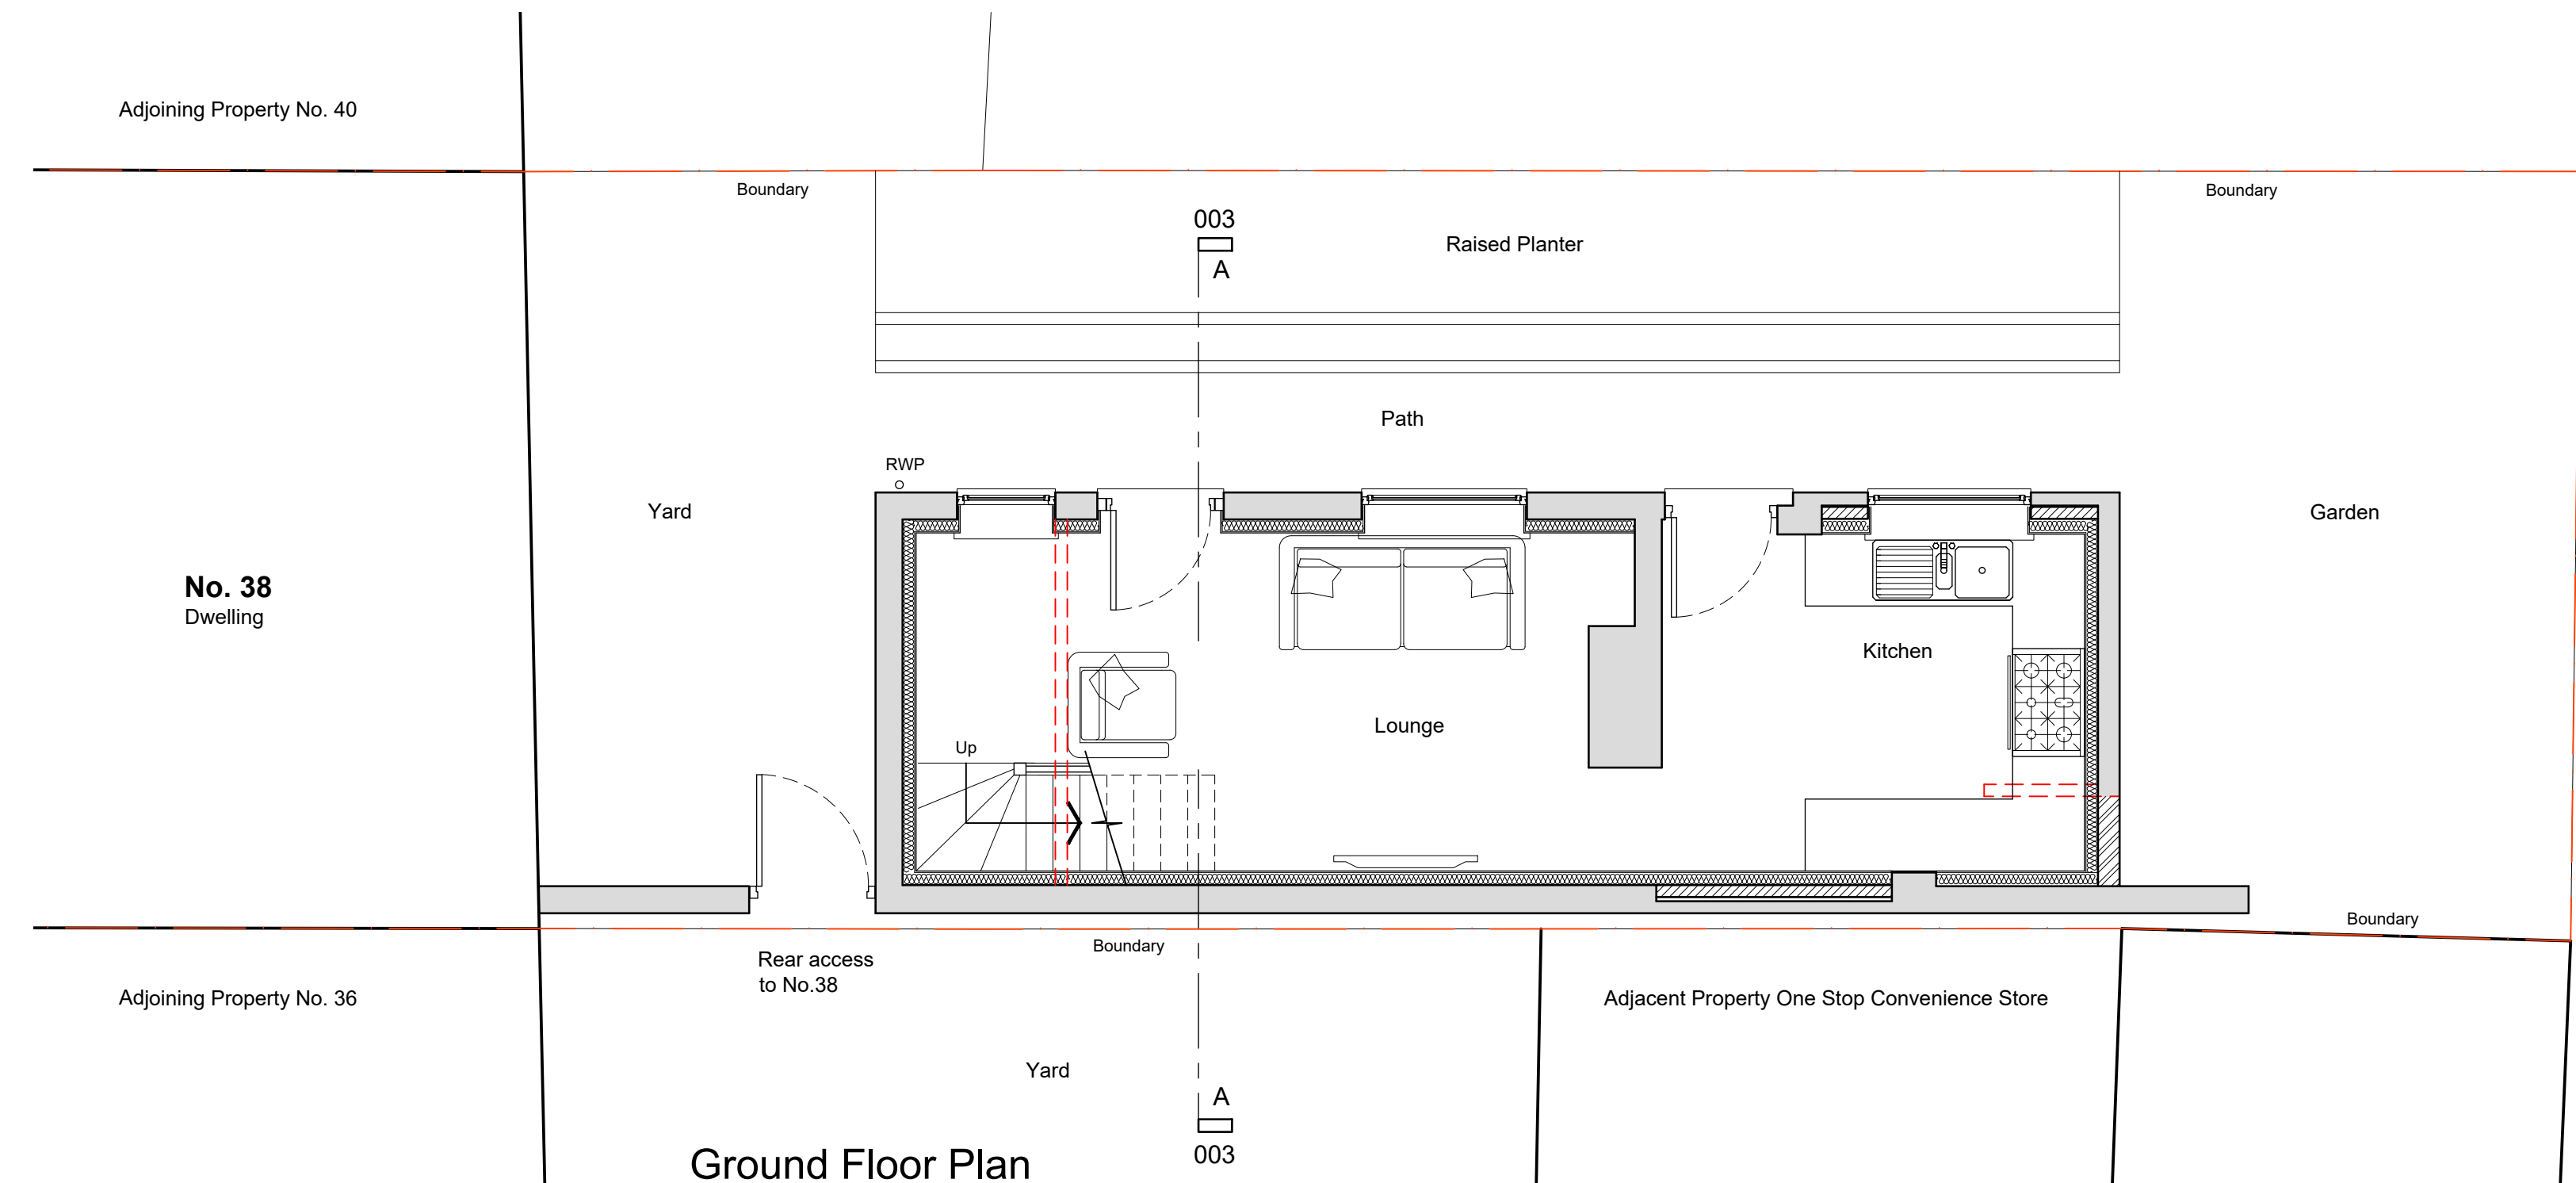

Ground Floor Plan
(Scale 1:50 @ A1)

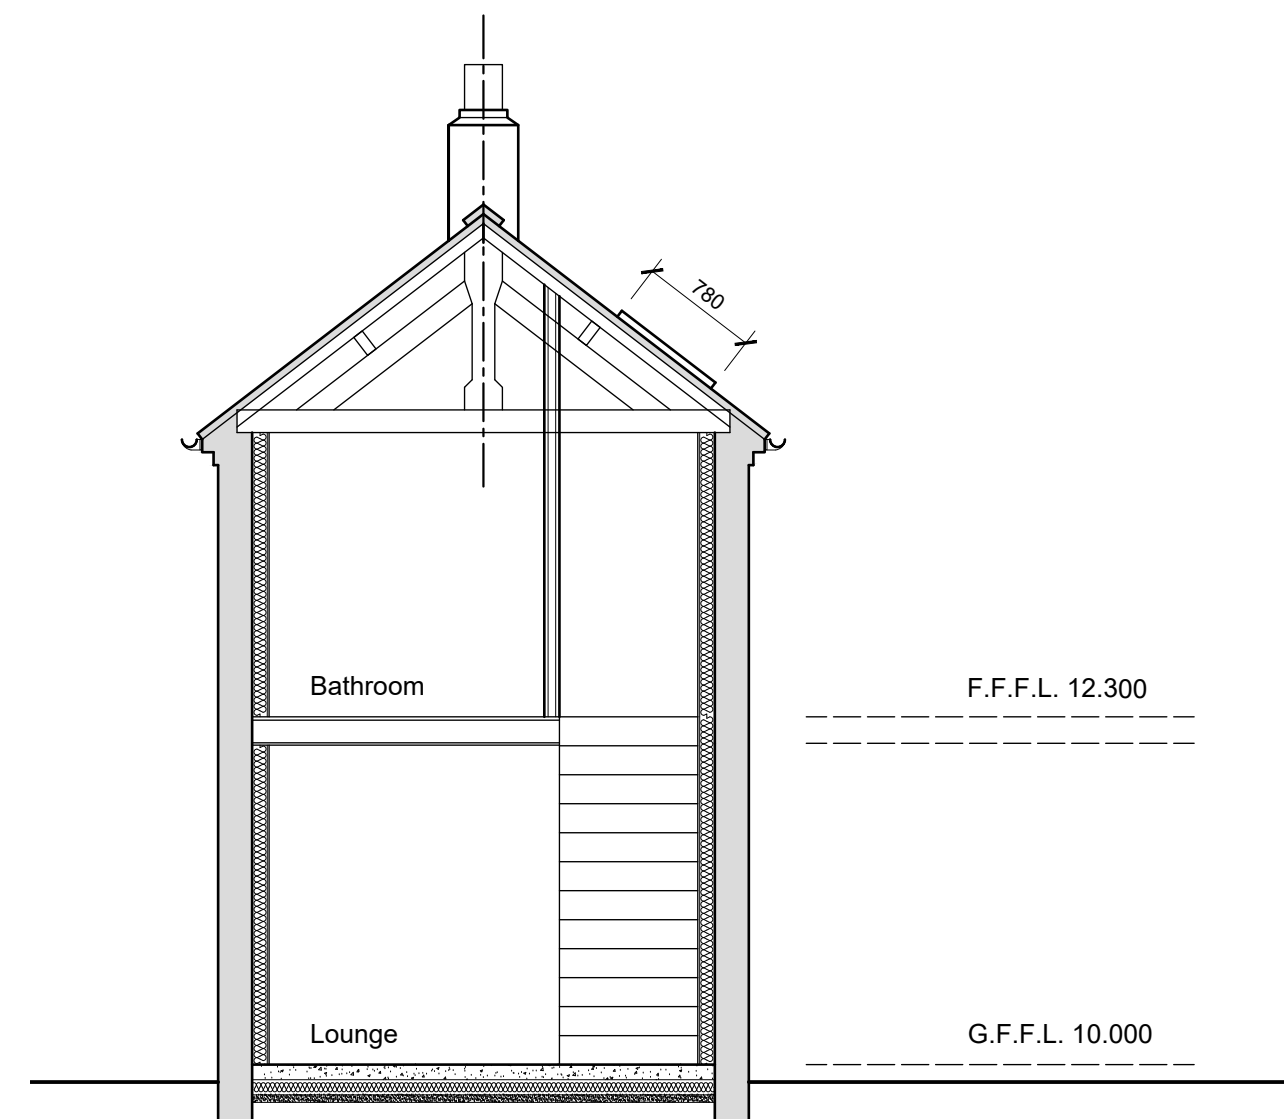

Existing Building Section
(Scale 1:50 @ A1)

Rev.	Date	Revision	By	Checked
SCGDESIGNLTD Architectural Services SCG Design Ltd. Registration Number: 13154614 Registered in England and Wales 4 Dahlia Drive, Oakwood, Derby, DE21 2XJ Telephone - 07825 814804 Email - scgdesign@outlook.com				
Client John Mears				
Project Proposed Self Cotained annex at: 38 Main Street, Etwall, DE65 6LP				
Drawing Title Proposed Plans, and Elevations				
Drawn by SCG				
Checked by SCG				
Scale As Shown @ A1				
Date April, 2022				
File Identifier SCGD 521				
Revision 003				
Purpose of Issue B				