



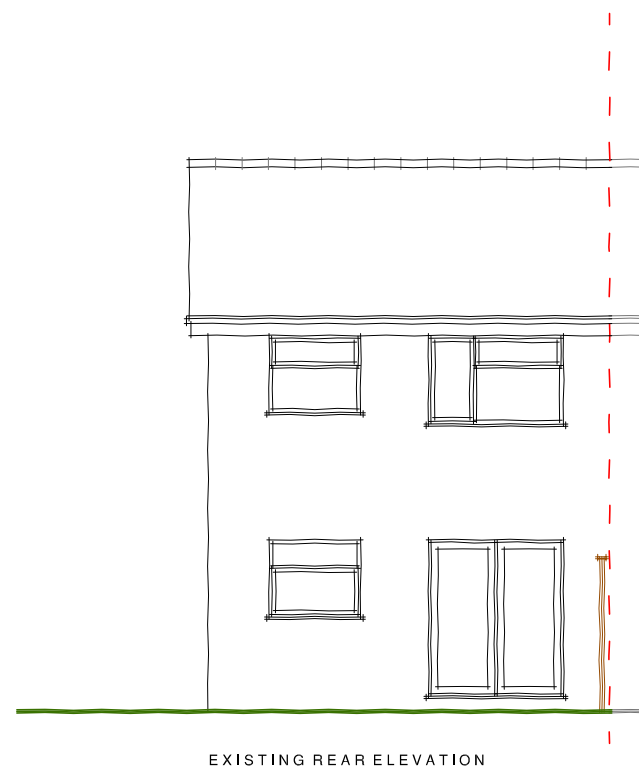


EXISTING REAR ELEVATION



EXISTING SIDE ELEVATION

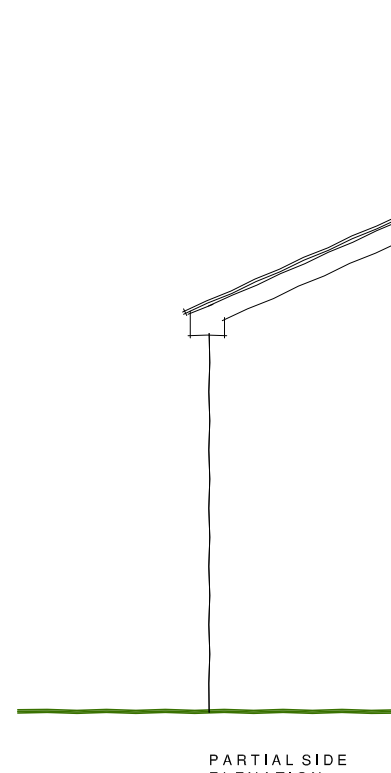

PARTIAL SIDE ELEVATION

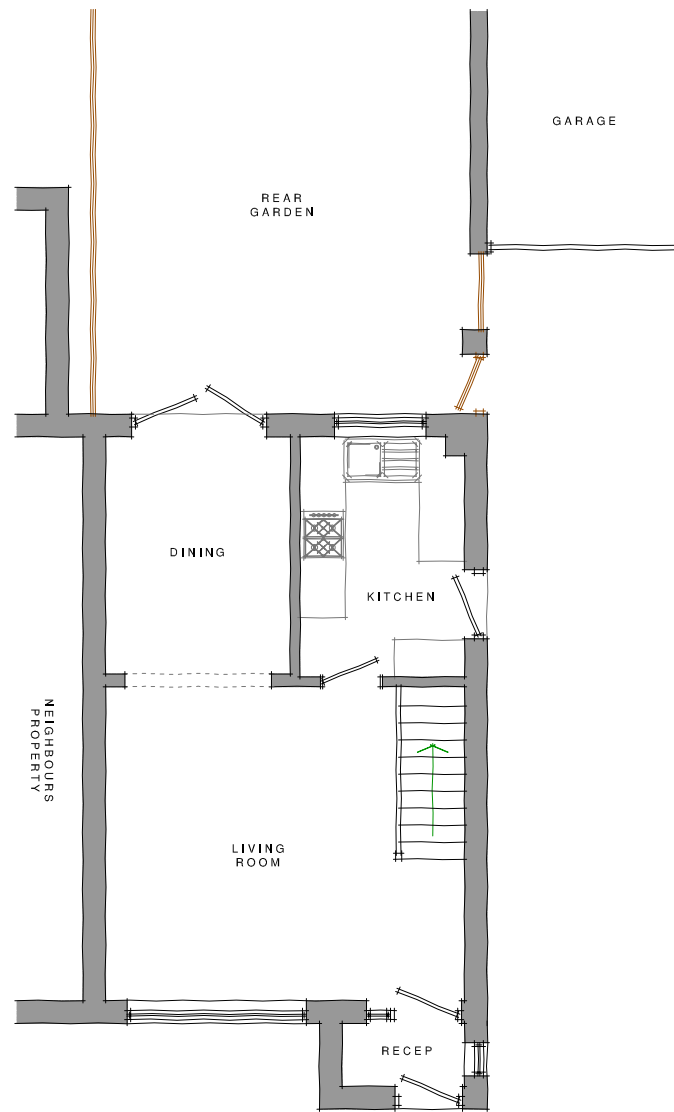

EXISTING GROUND FLOOR PLAN

NOTES
Do not scale off drawing. Use figure dimensions only. Contractor to check all levels and dimensions on site prior to works commencing and report any discrepancies
© Design Copyright



PROJECT TITLE:
Proposed Extension & Alteration of

PROJECT ADDRESS:
6 Wren Park Close, Findern, Derby. DE65 6QQ

CLIENT:
Mrs S. Griffiths

DRAWING TITLE:
EXISTING SURVEY DRAWING

SCALE: 1:100 @ A3 **DRAWN BY:** GLB

DATE:	DWG. REF:	DWG NO:	REVISION:
APRIL 2022	184SG	01	

6 WREN PARK CLOSE, FINDERN

