


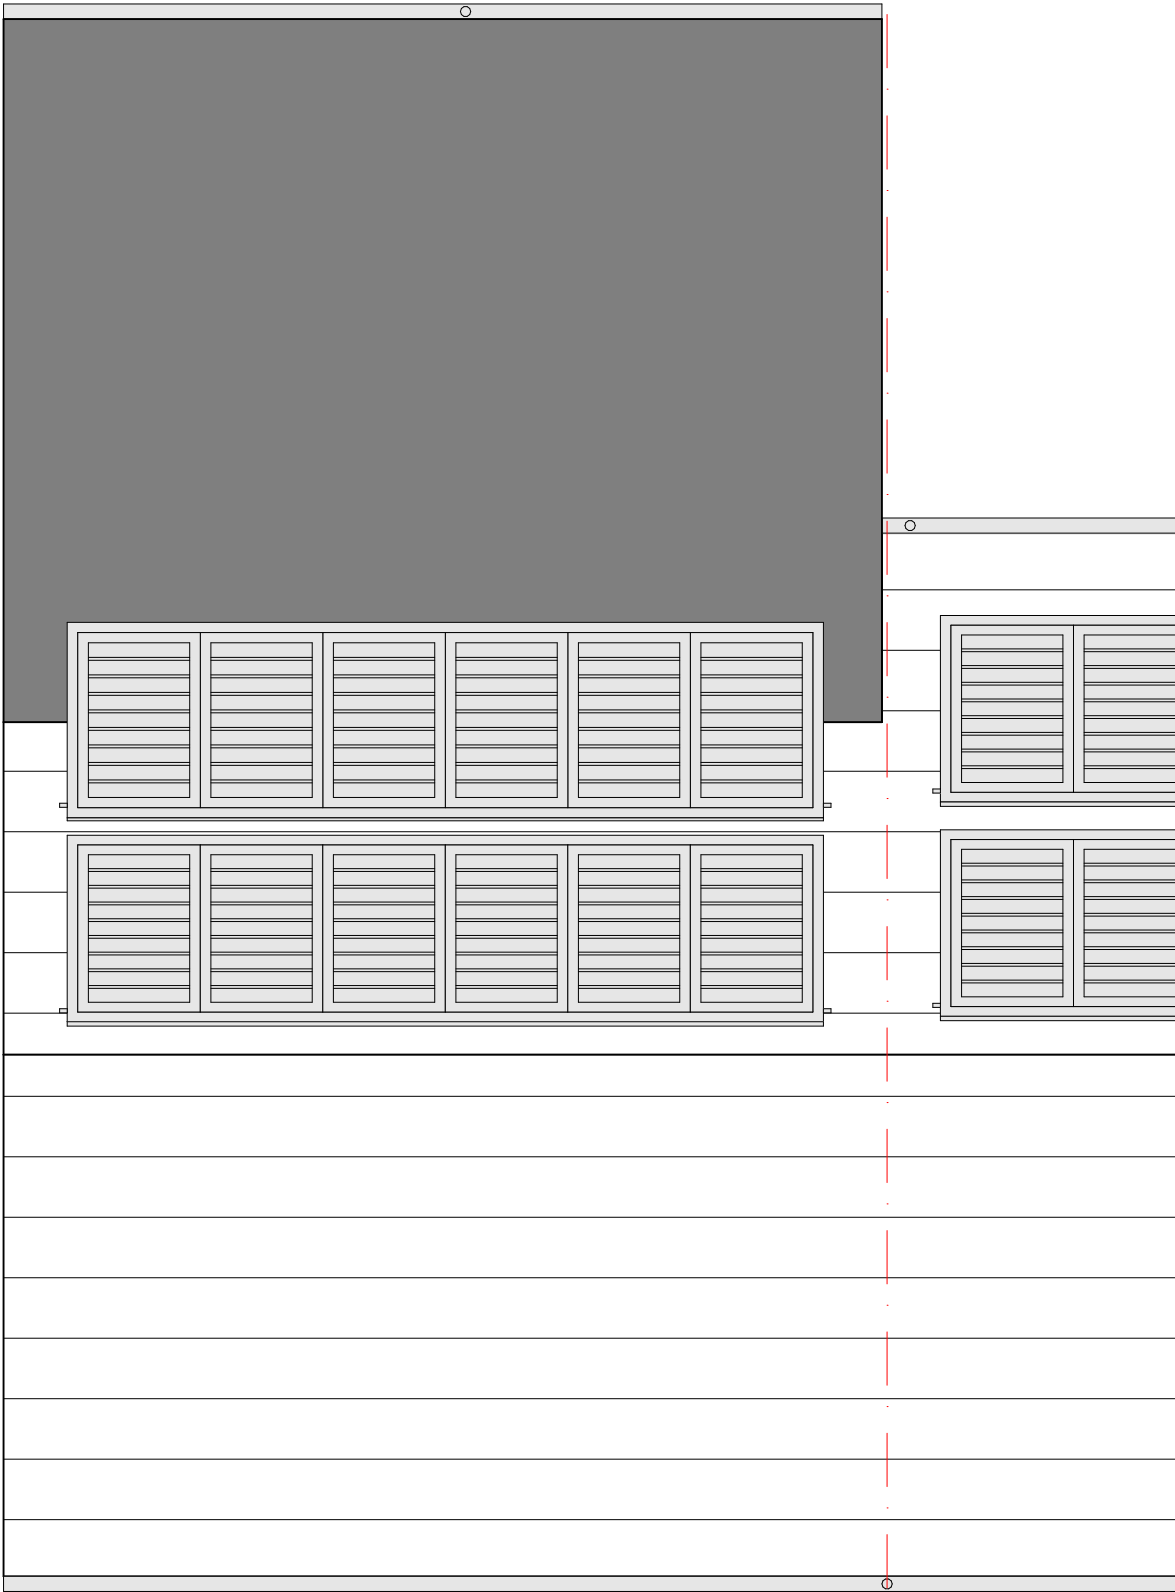

Client	Mr T. Giblin		Dwg. Title Roof Plan As Proposed					SAs Architectural Design Services I Holby Close Nottingham NG5 9AL T: 0115 955 3954 M: 07960 872572 steve.scrimshaw@SAS-ADS.com
	Job.	8 Mercia Drive, Willington, Derby, DE65 6DA	Dwg. Status PLANNING					
			Job No.	Drwg No.	Rev.	Scale @A3	Date	
			14/0505	203	-	1:50	07/04/22	
This drawing is protected by the copyright of sAs Architectural Design Services								