



Existing Front Elevation



Existing Side Elevation
(View from White Swan Pub)



Existing Rear Elevation



Existing Side Elevation
(View from No.19)




Proposed Front Elevation




Proposed Side Elevation
(View from White Swan Pub)




Proposed Rear Elevation

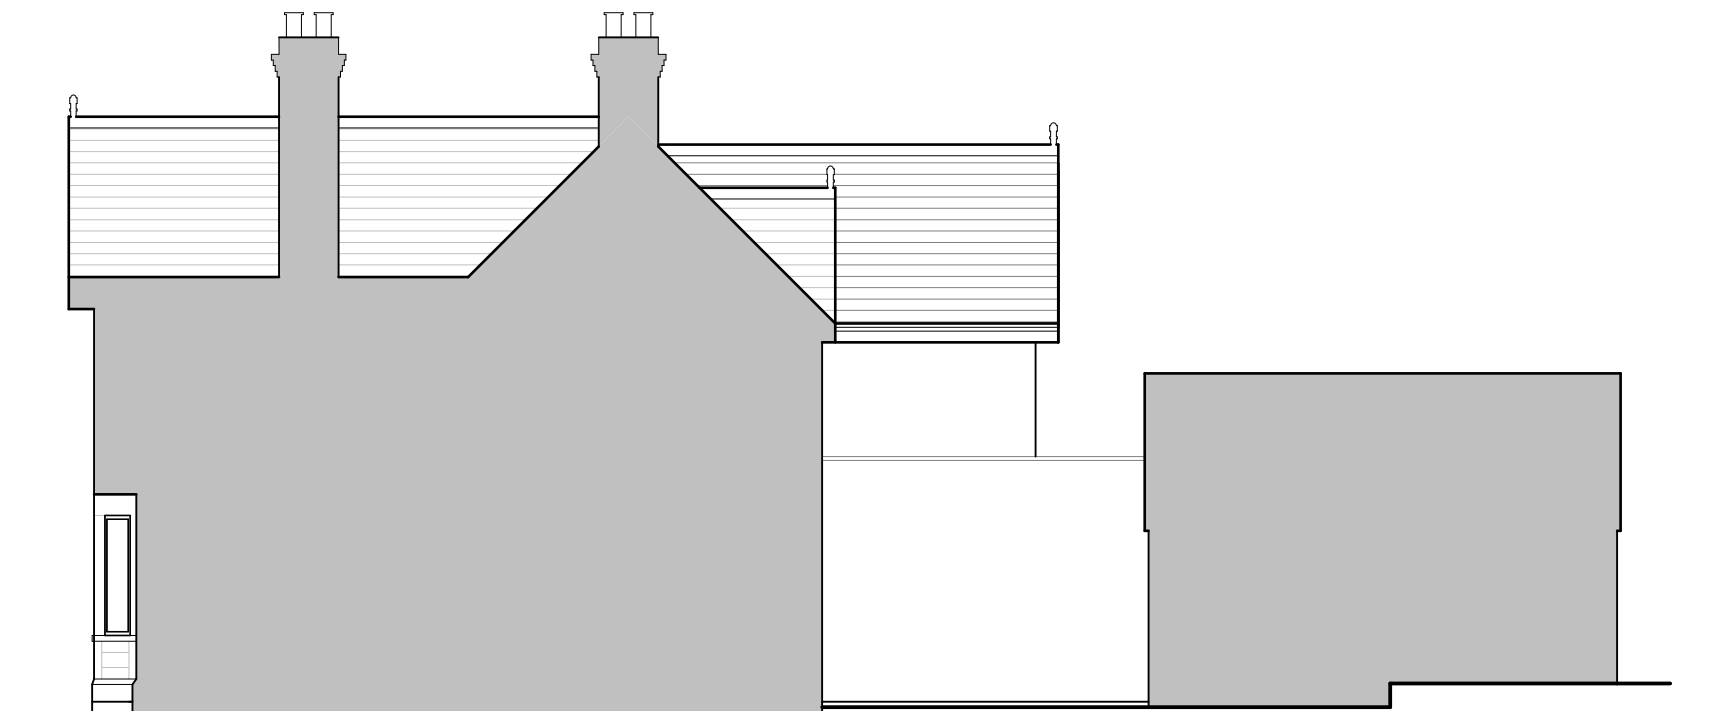


Proposed Side Elevation
(View from No.19)

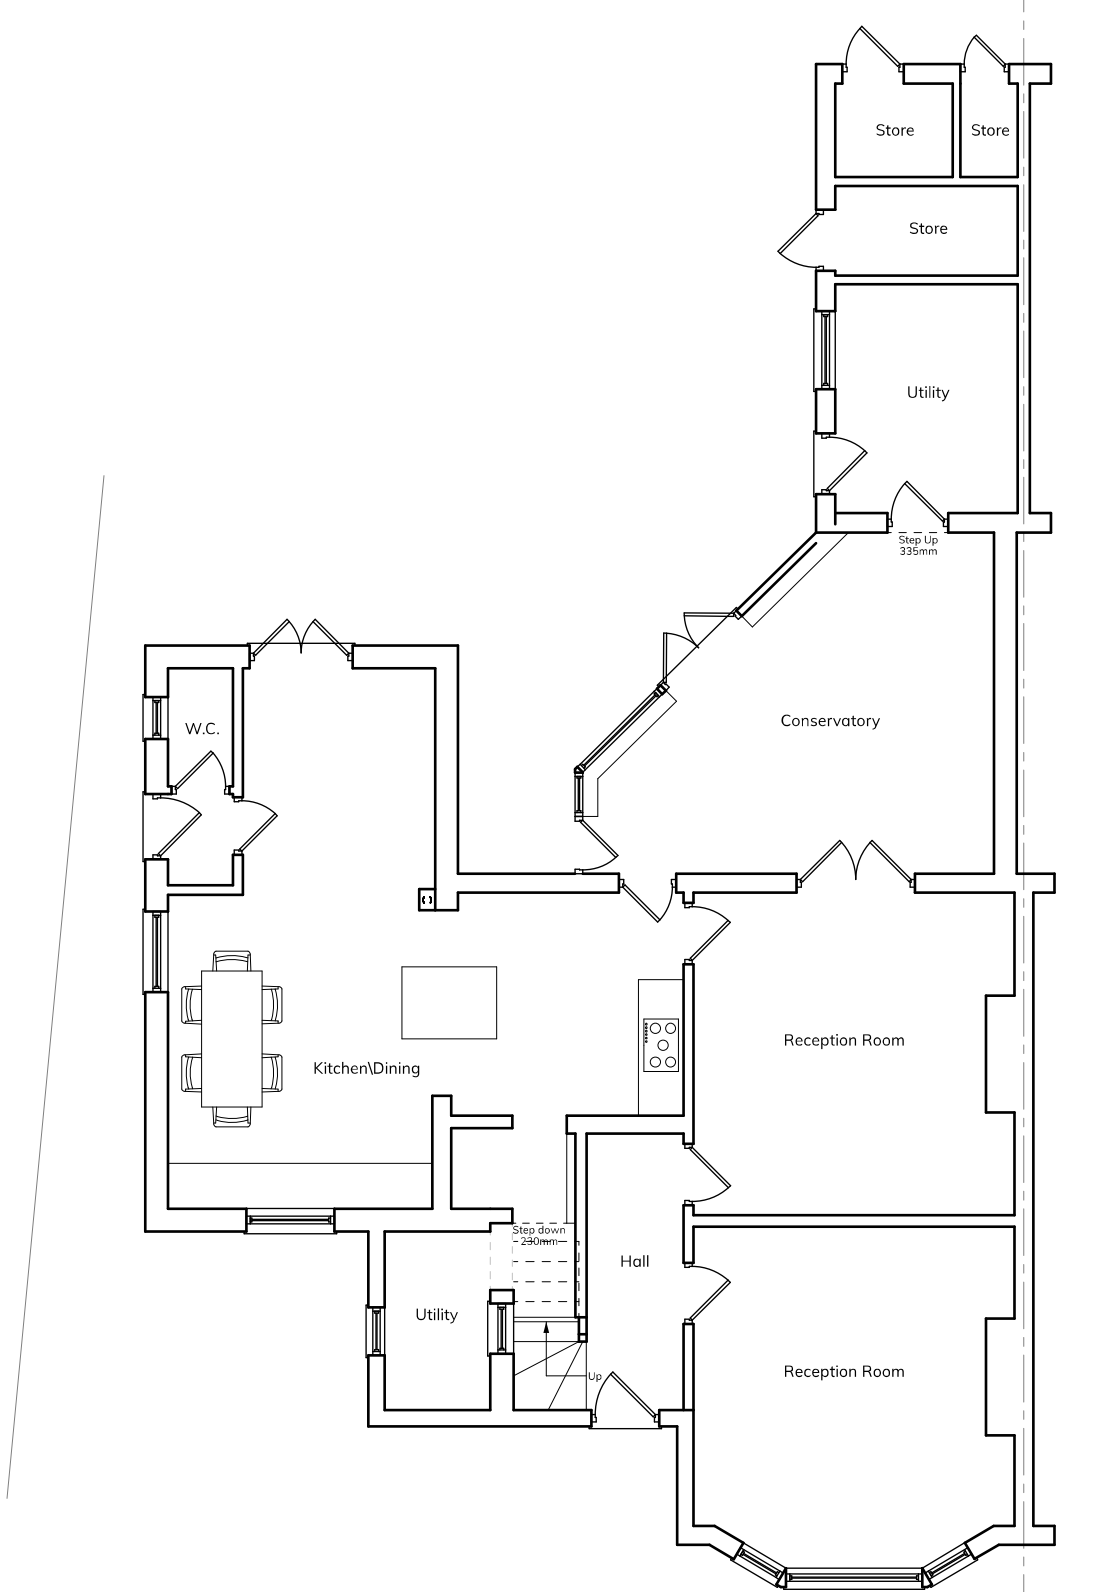


Existing Ground Floor Plan

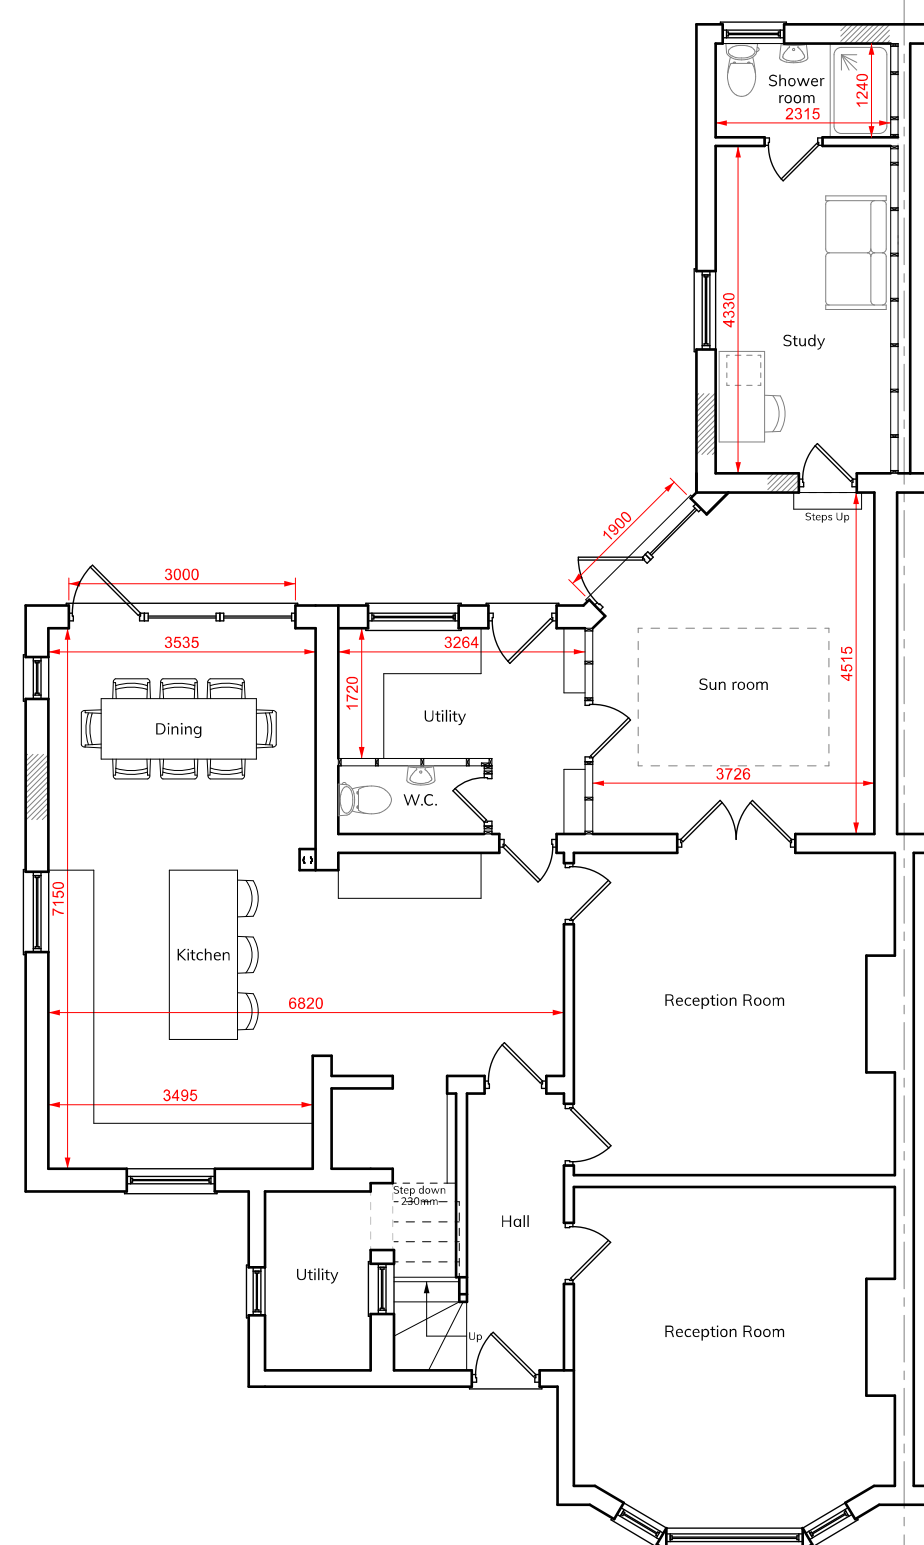

Proposed Ground Floor Plan

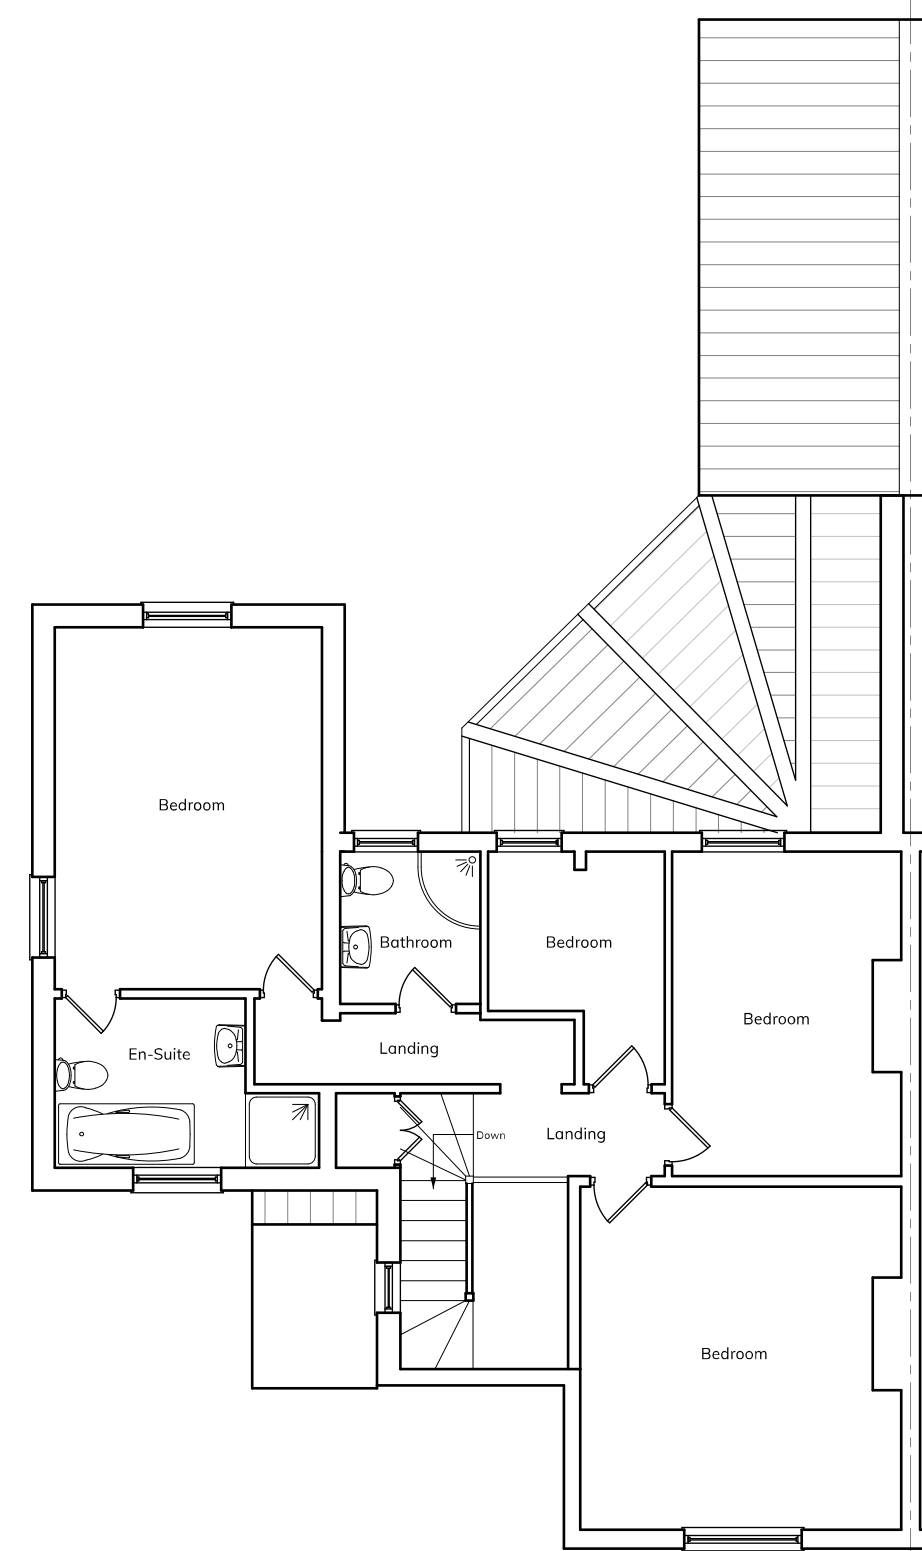

Existing First Floor Plan

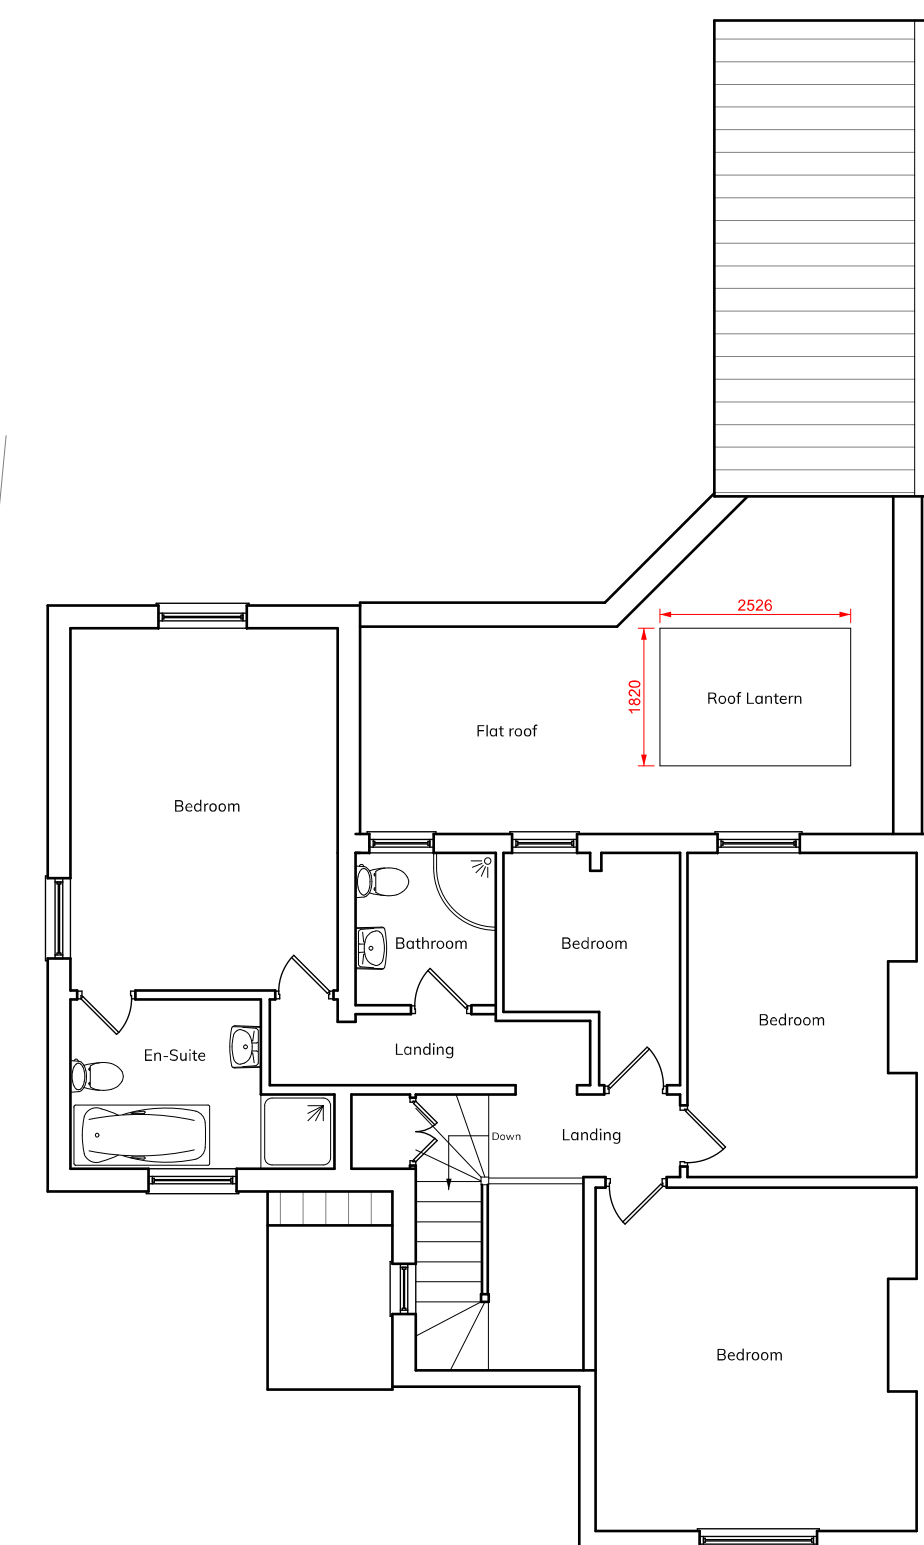

Proposed First Floor Plan

NOTES:
Drawings produced are for planning consent and building regulation approval only and may not cover all elements required to ensure project completion.
All dimensions to be checked on site by contractor.
All discrepancies with the drawings/specifications to be raised and clarified with Elsigood Associates Limited.
All workmanship and materials to comply with current British/European standards, codes of practice & manufacturers instructions.
Do not scale from drawing.
Drawings remain the property of Elsigood Associates Limited and can not be photocopied (copyright law) or used in any way without the permission of Elsigood Associates Limited.

Elsigood Associates
BUILDING SURVEYING & ARCHITECTURAL DESIGN

21 Main Street
Barton under Needwood
Staffordshire
DE13 8AA
Chislehurst Bus. Centre
1 Bromley Lane
Chislehurst, Kent
BR7 6LH

Tel: 01283 617 612 Tel: 020 8191 7612

PROJECT:
Proposed Single Storey Rear
Extension & Internal Alterations

SITE:
No.17 Main Street
Walton on trent
Derbyshire
DE12 8LZ

TITLE:
Existing & Proposed
Plans & Elevations

DATE: 23/04/2022 **SCALE:** 1:100

DRAWING No.: 20-017-EPPE **DRAWN:** PME **REV:** D