


Scale 1:50

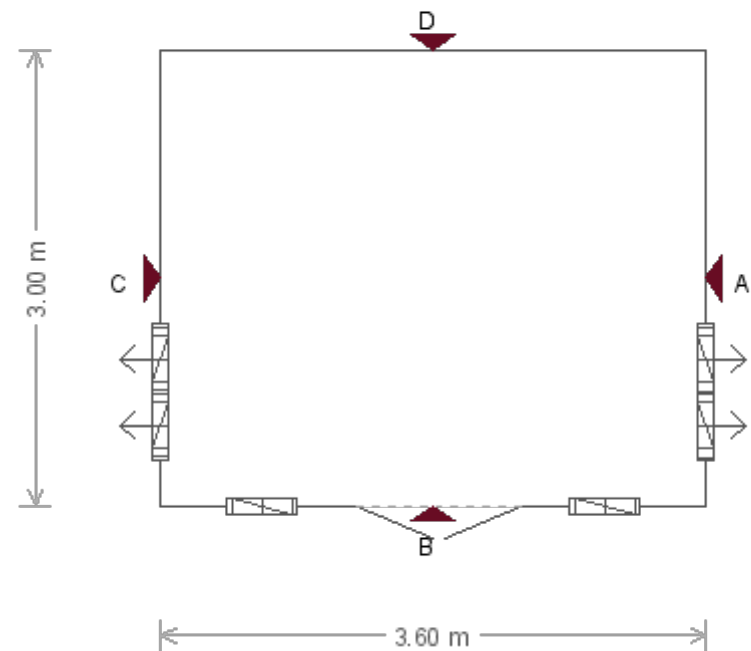

Customer Name	Jan Zehr	Building	3.0 x 3.6m Cley		
Customer Address	29 Lawn Avenue, Etwall, Derby, Derbyshire, DE65 6JB	Drawing Date	24th May 2022		
		Drawing Title	Floor Plan	Sheet	1/6