


Material Key

- | | |
|---|--|
| 1 | Dark Grey Plain Roof Tiles |
| 2 | White Monocouche Render |
| 3 | Dark Grey Aluminium trim |
| 4 | Dark Grey Aluminium Cladding |
| 5 | Dark Grey Aluminium Windows/Doors/Bifold |
| 6 | Roof Lights |
| 7 | Glazed Handrail |

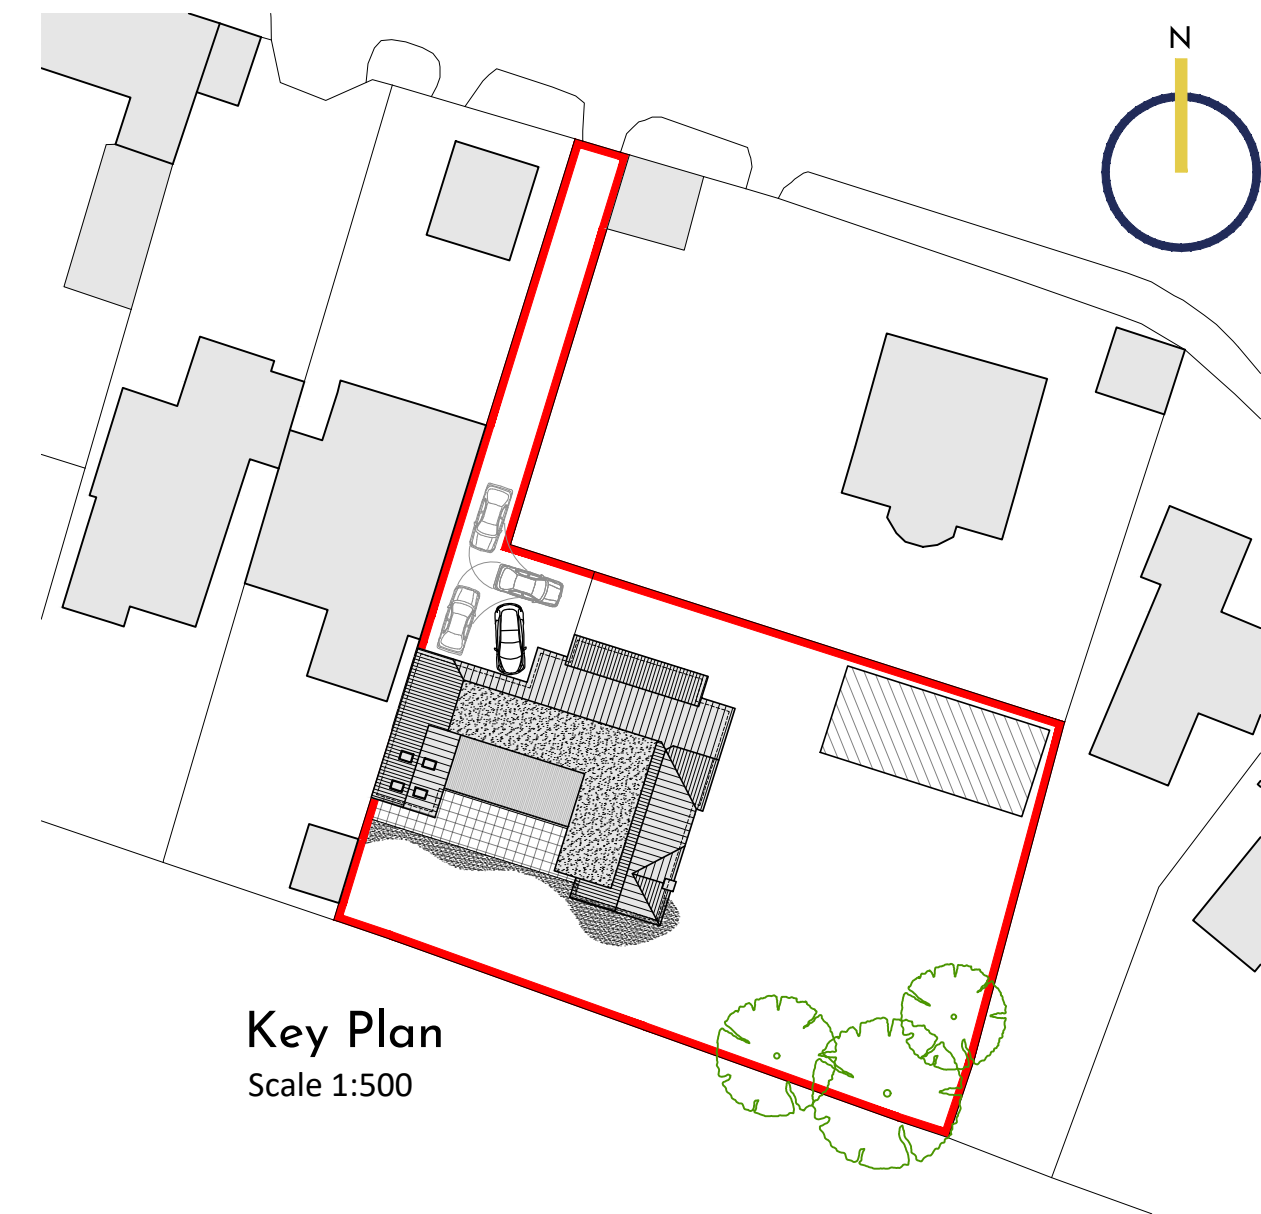


Key Plan
Scale 1:500



Primary Elevation [North]
Scale 1:50




Side Elevation [East]
Scale 1:50

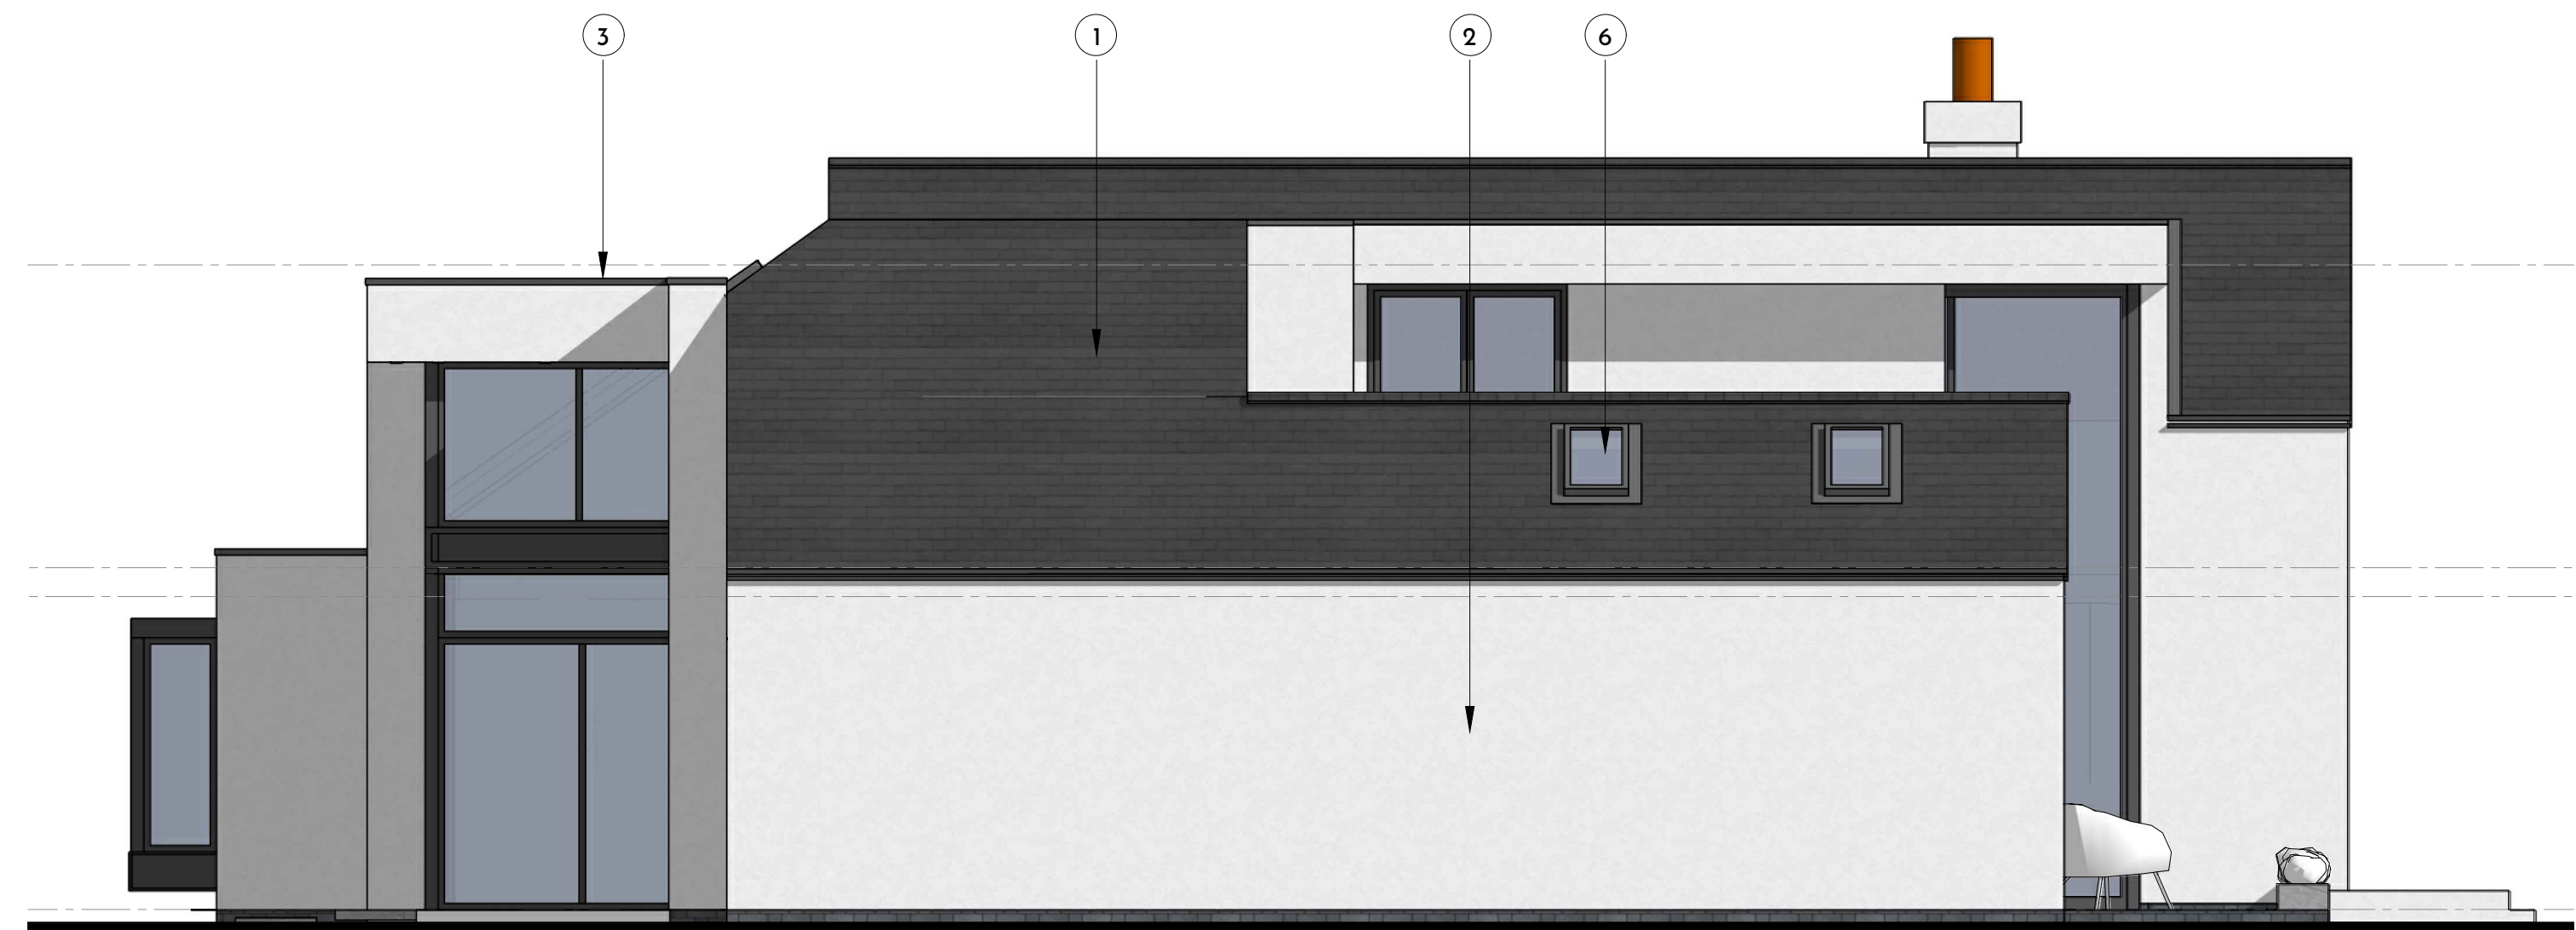


Side Elevation [West]
Scale 1:50



Rear Elevation [South]
Scale 1:50

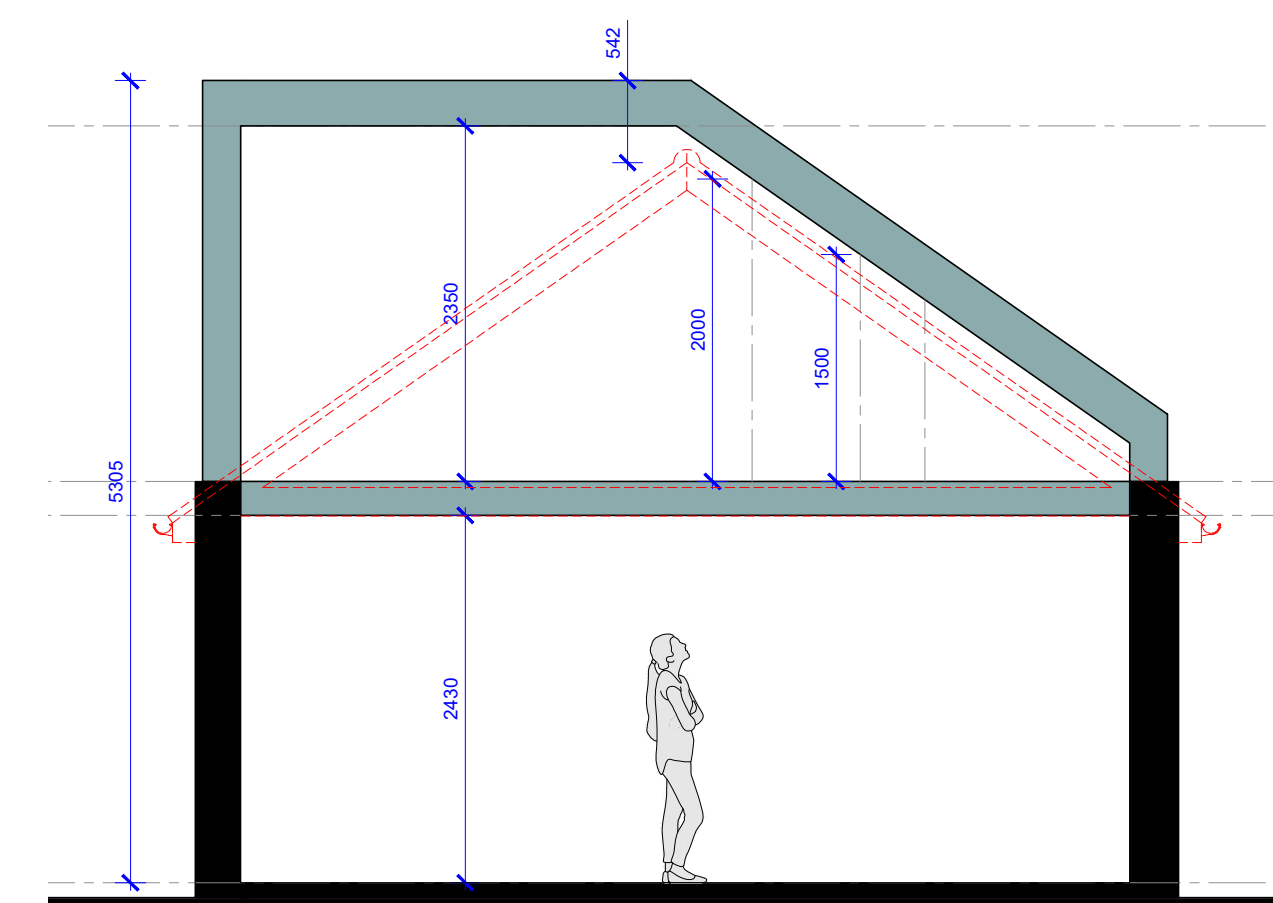

Typical Section
Scale 1:50

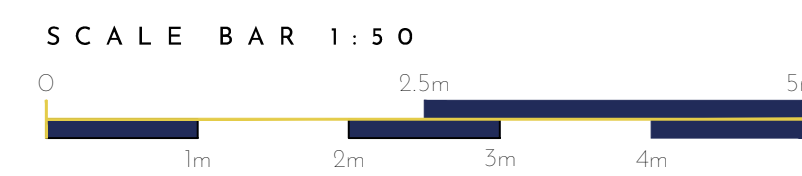

PLANNING

22,031-P-105

PROJECT / Proposed works to 3
Fishpond Lane
Egginton

TITLE / Proposed Elevations

SCALE / 1:50 @ A1 DRAWN BY / JA

This drawing is Copyright of Wilson Architects Ltd.
This drawing not to be used other than the purpose for which it was
prepared and is to be read in conjunction with all other project documentation.
All dimensions are to be checked onsite by the Main Contractor prior to work
commencing. The Architect is to be informed immediately of any discrepancies
and where in doubt - ask.

