



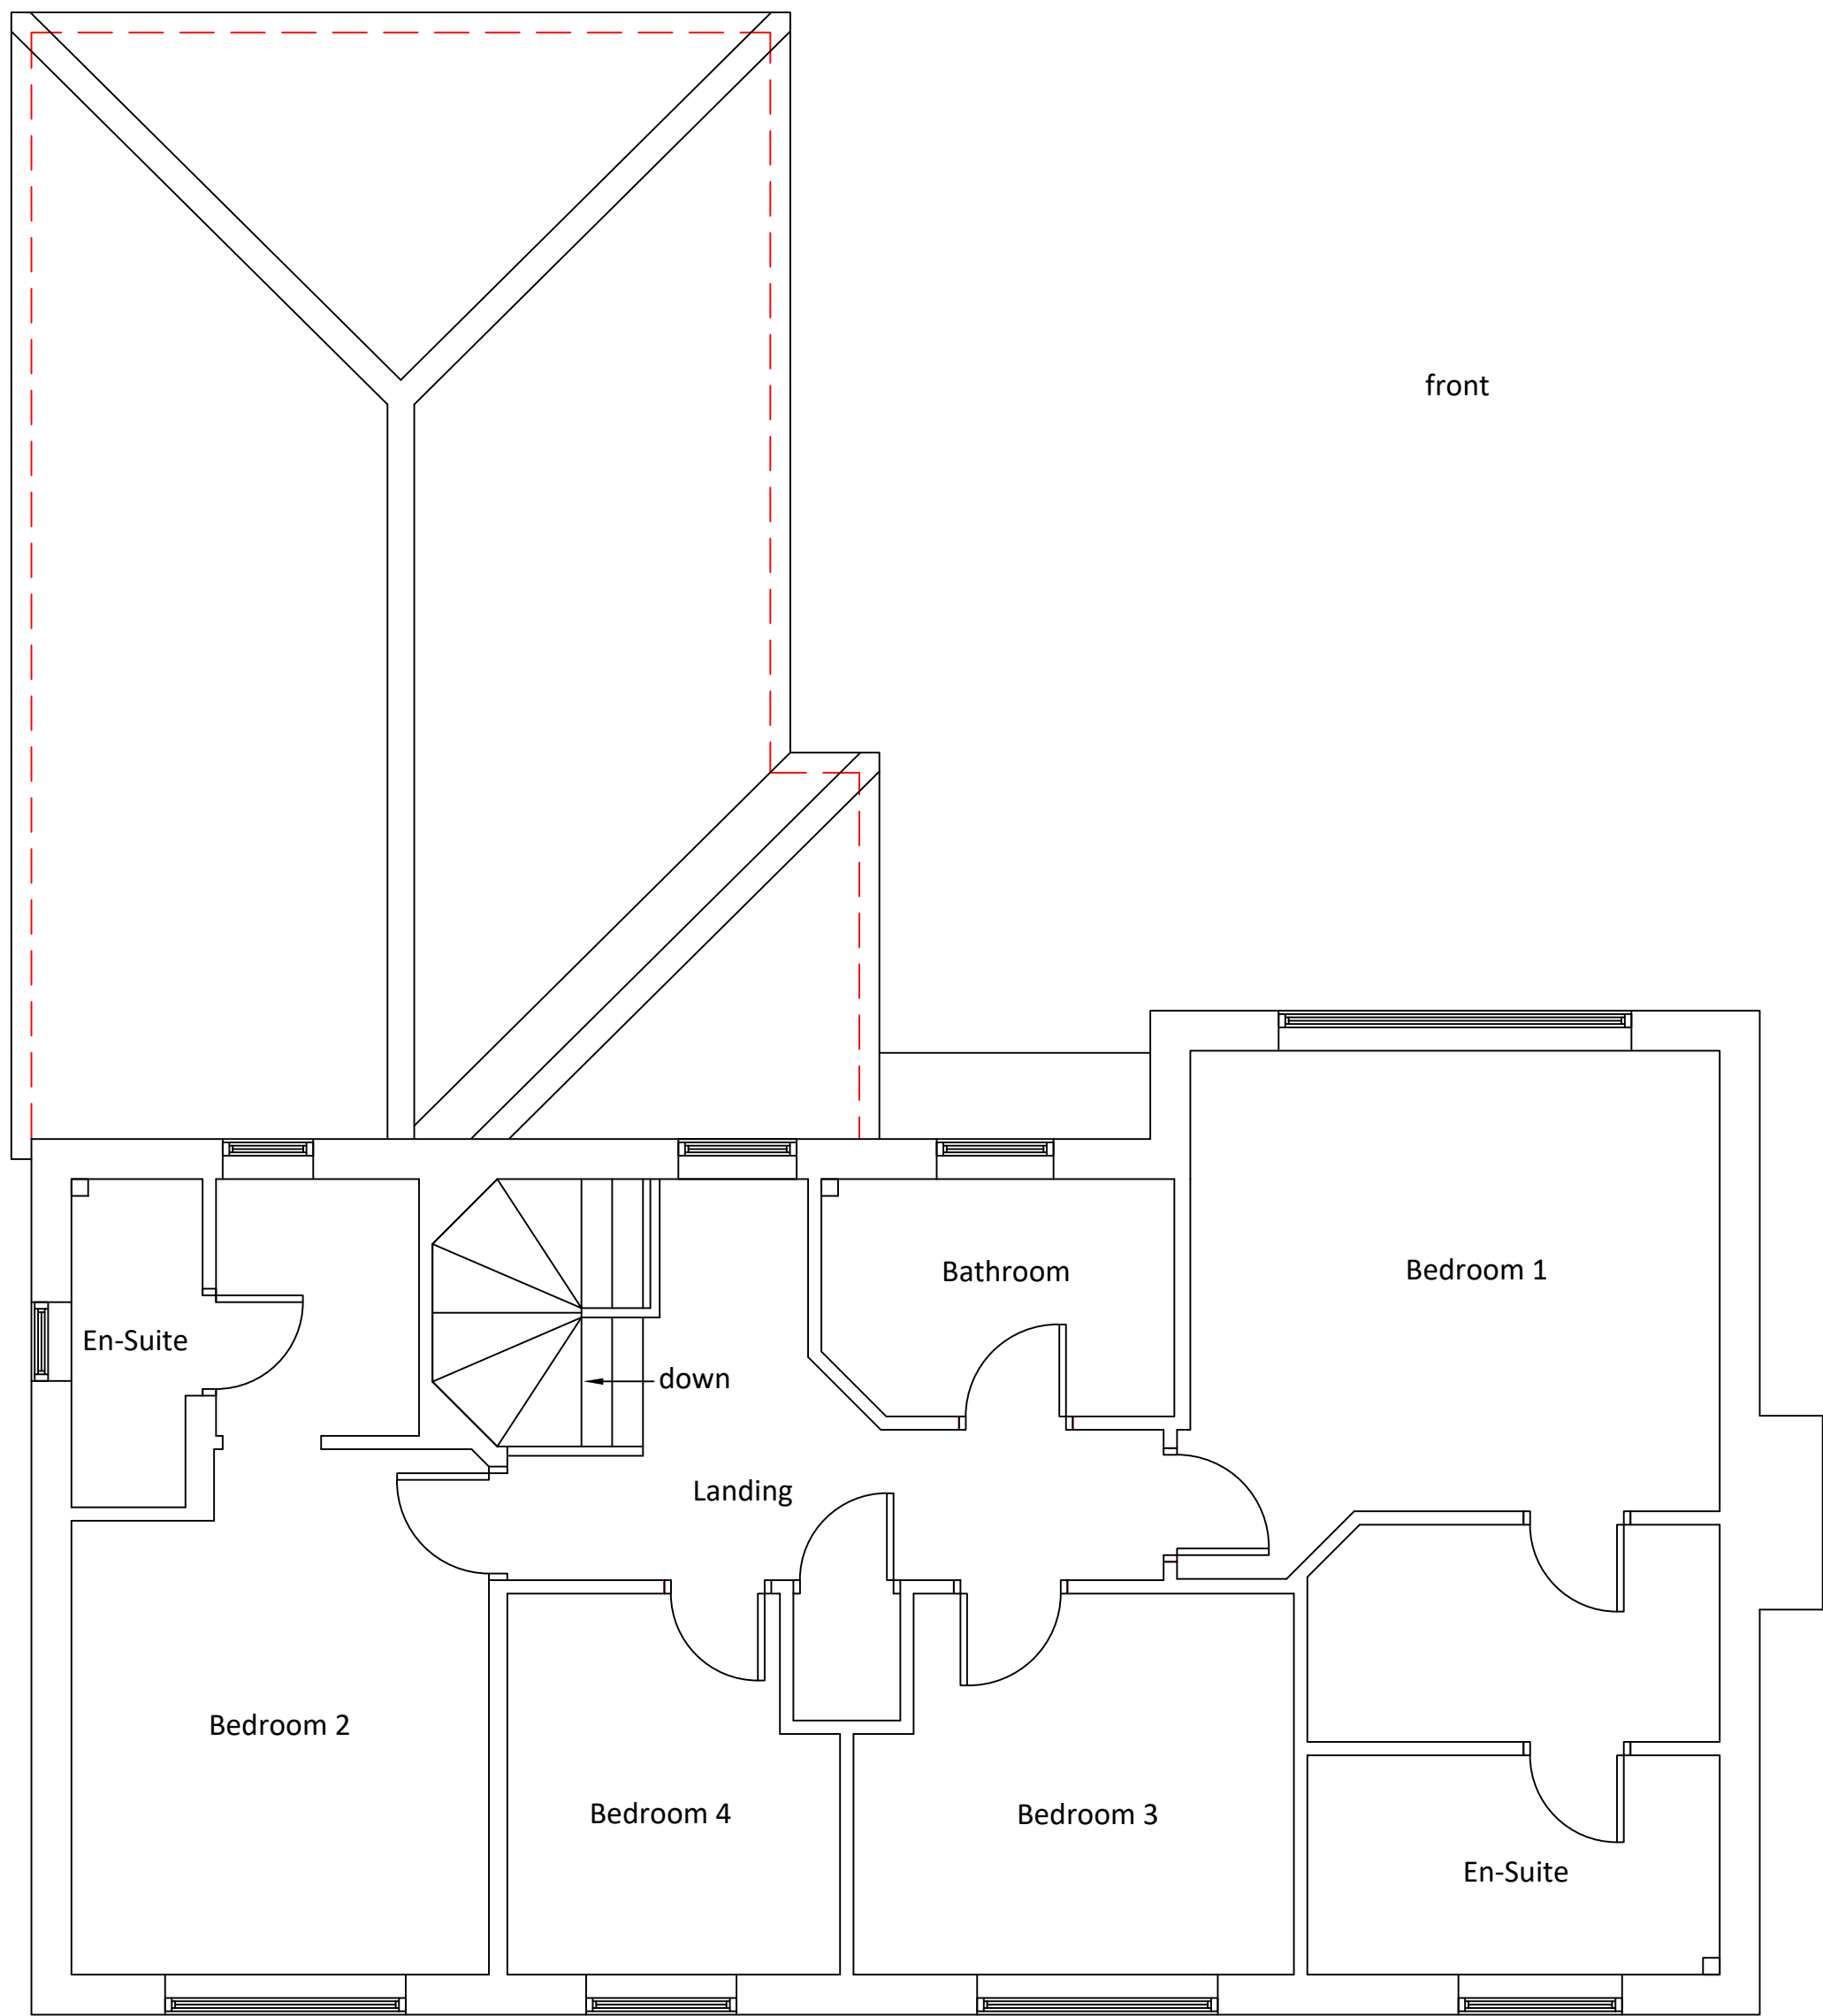

Existing First Floor Plan

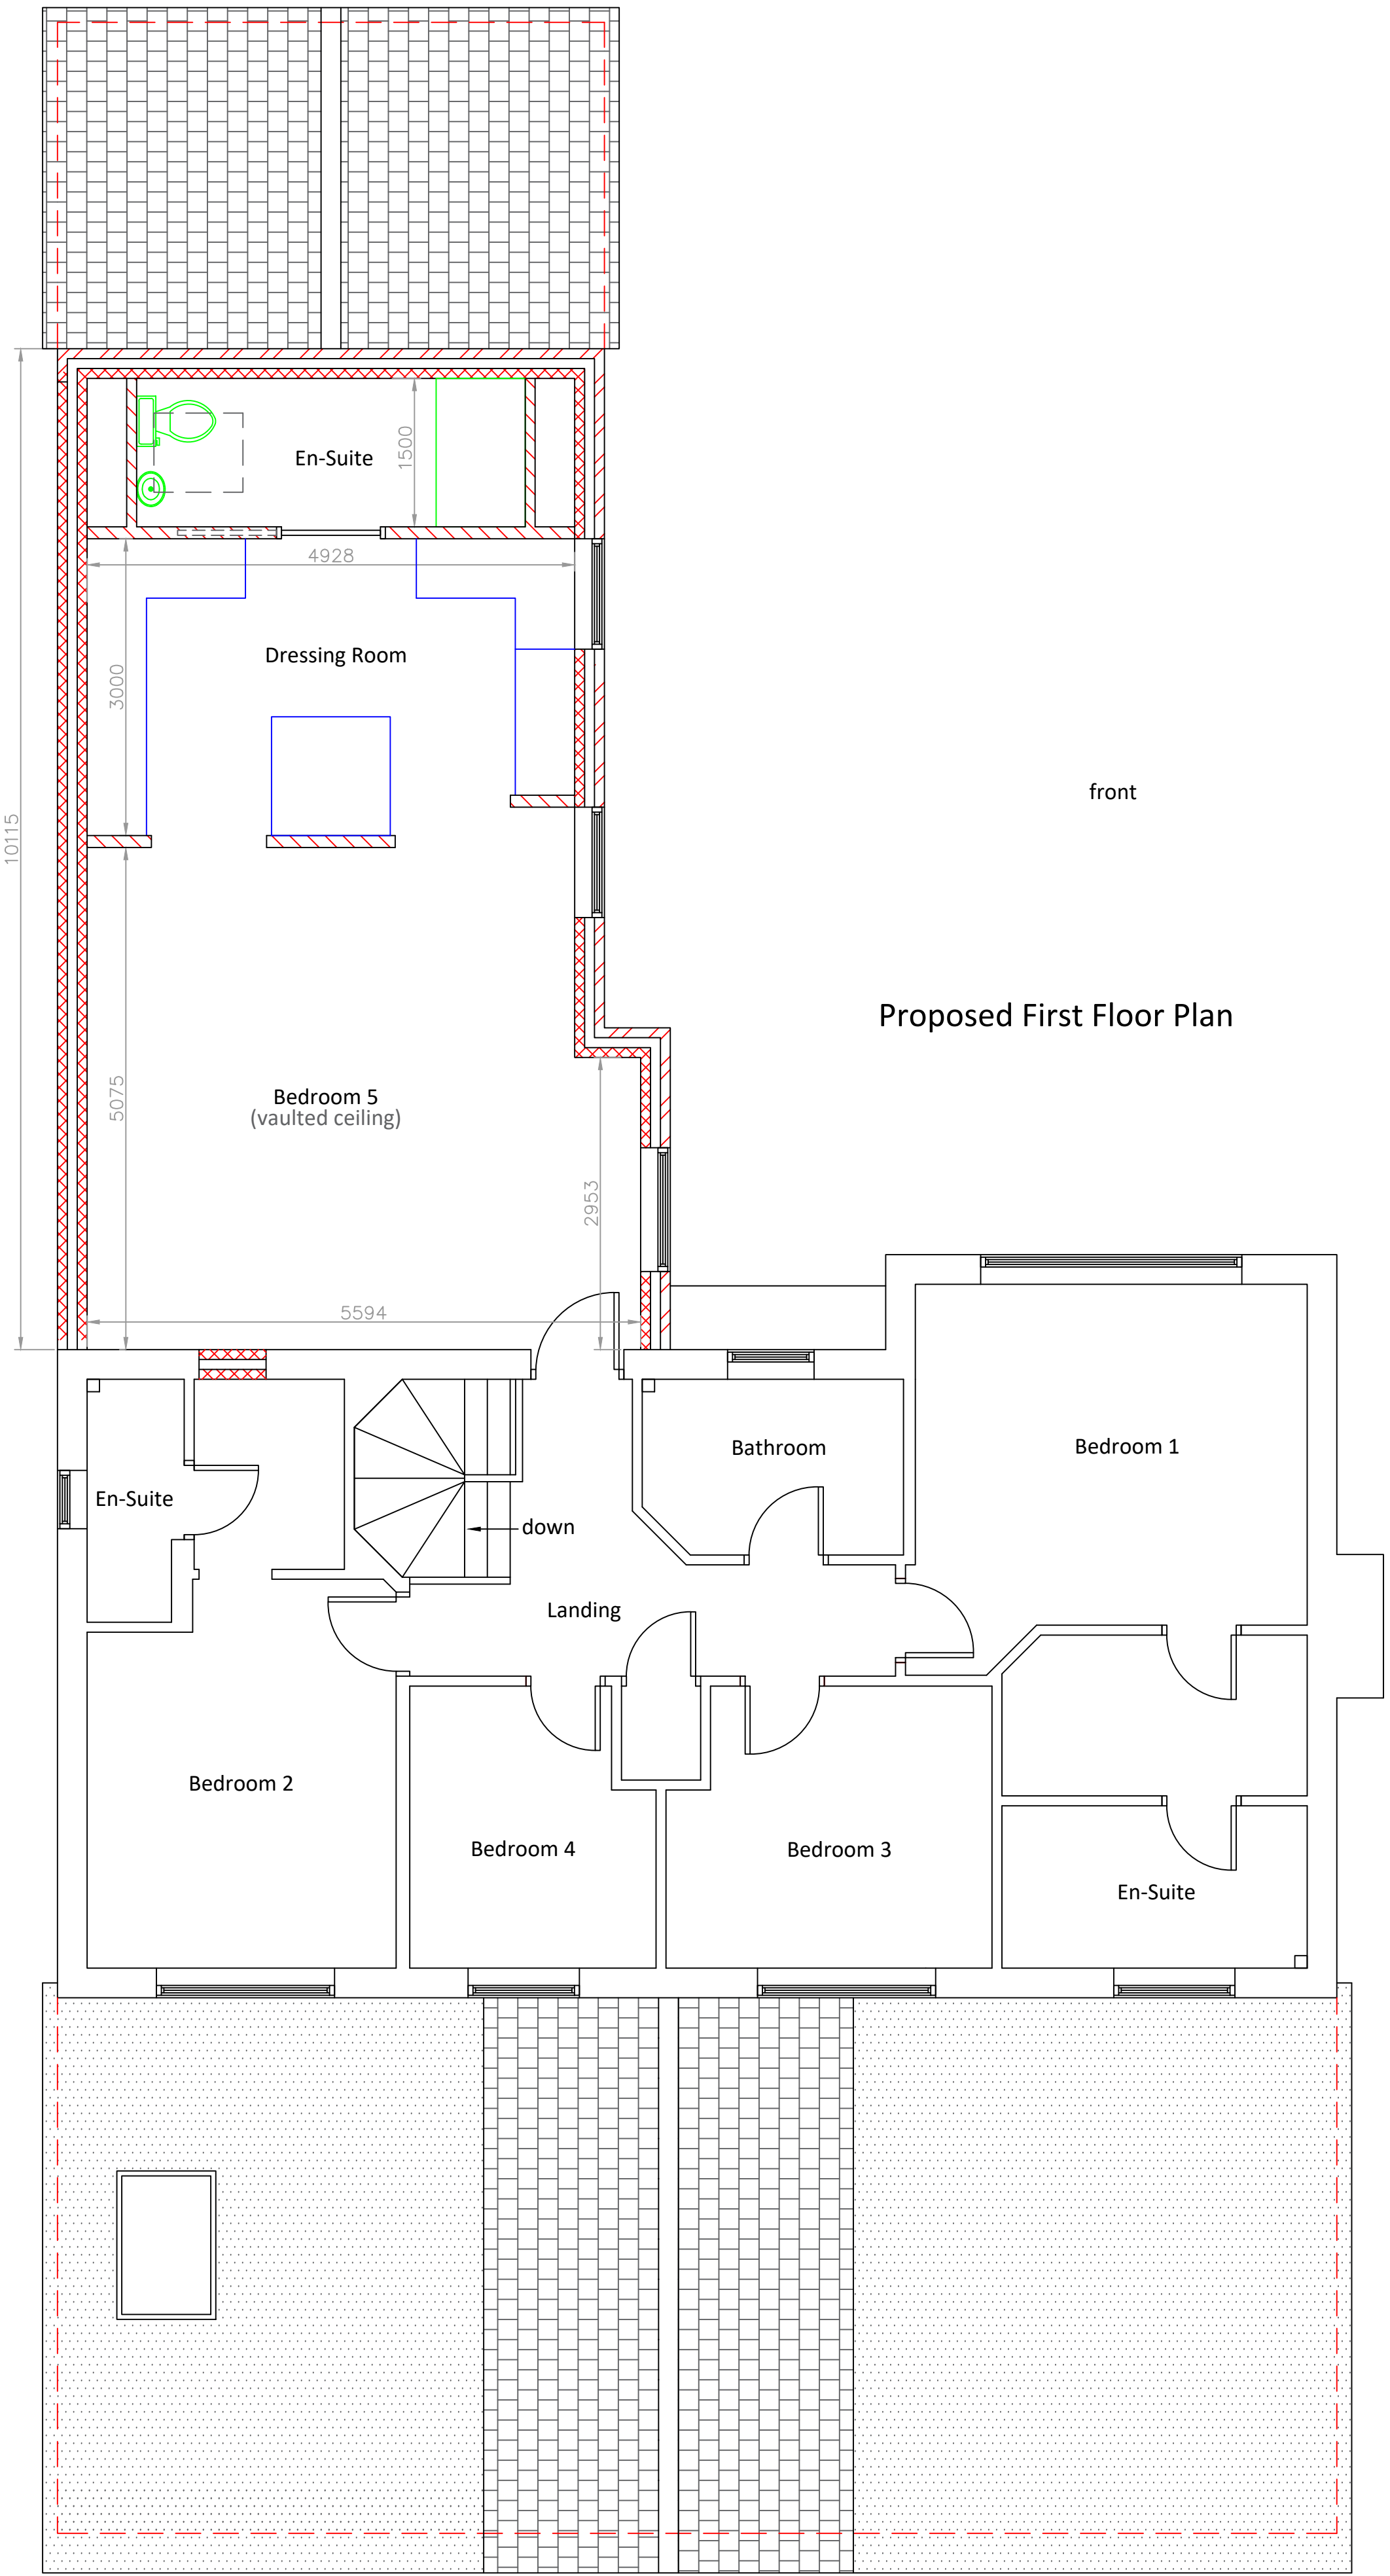

Proposed First Floor Plan

General Notes:-

This drawing intended for the use in Householder Planning ONLY at this stage.
Building regulation details to be submitted on a Building Notice.
Drawing to be read in conjunction with all drawings, engineers reports, calcs, specifications etc.
Contractor to check all dimensions and levels on site prior to commencing works.
All items such as furniture & kitchen layouts are pictorial at this stage to demonstrate the available space & to be decided by the client.

Do Not Scale this drawing. If in doubt ask.

ENVISAGE
Design

21 Tennyson Avenue, Swadlincote, Derbyshire DE11 0DT.
Tel: 07711 507190 - E-mail martin.bromley@sky.com

D	Amends following LA discussions.	MB	MB	05/10/22
C	Front ext. final amends before resubmission.	MB	MB	03/10/22
B	Front ext. redesigned to meet LA requests.	MB	MB	30/09/22
A	Bed 5 made larger & window moved central.	MB	MB	13/01/22
No.	DESCRIPTION	CHK'D	APP'D	DATE
ALTERATIONS				

CUSTOMER MR. THANDI
LOCATION 29 MALLARD WALK, LITTLEOVER.
PROJECT FRONT & REAR EXTENSIONS

DRAWN	CHECKED	APPROVED	DATE	SCALE
MB	MB	MT	12/21	1:50 @A1

DRG.No. M393/21/3D