



Option 2 - Layout to M2 window flipped to side elevation

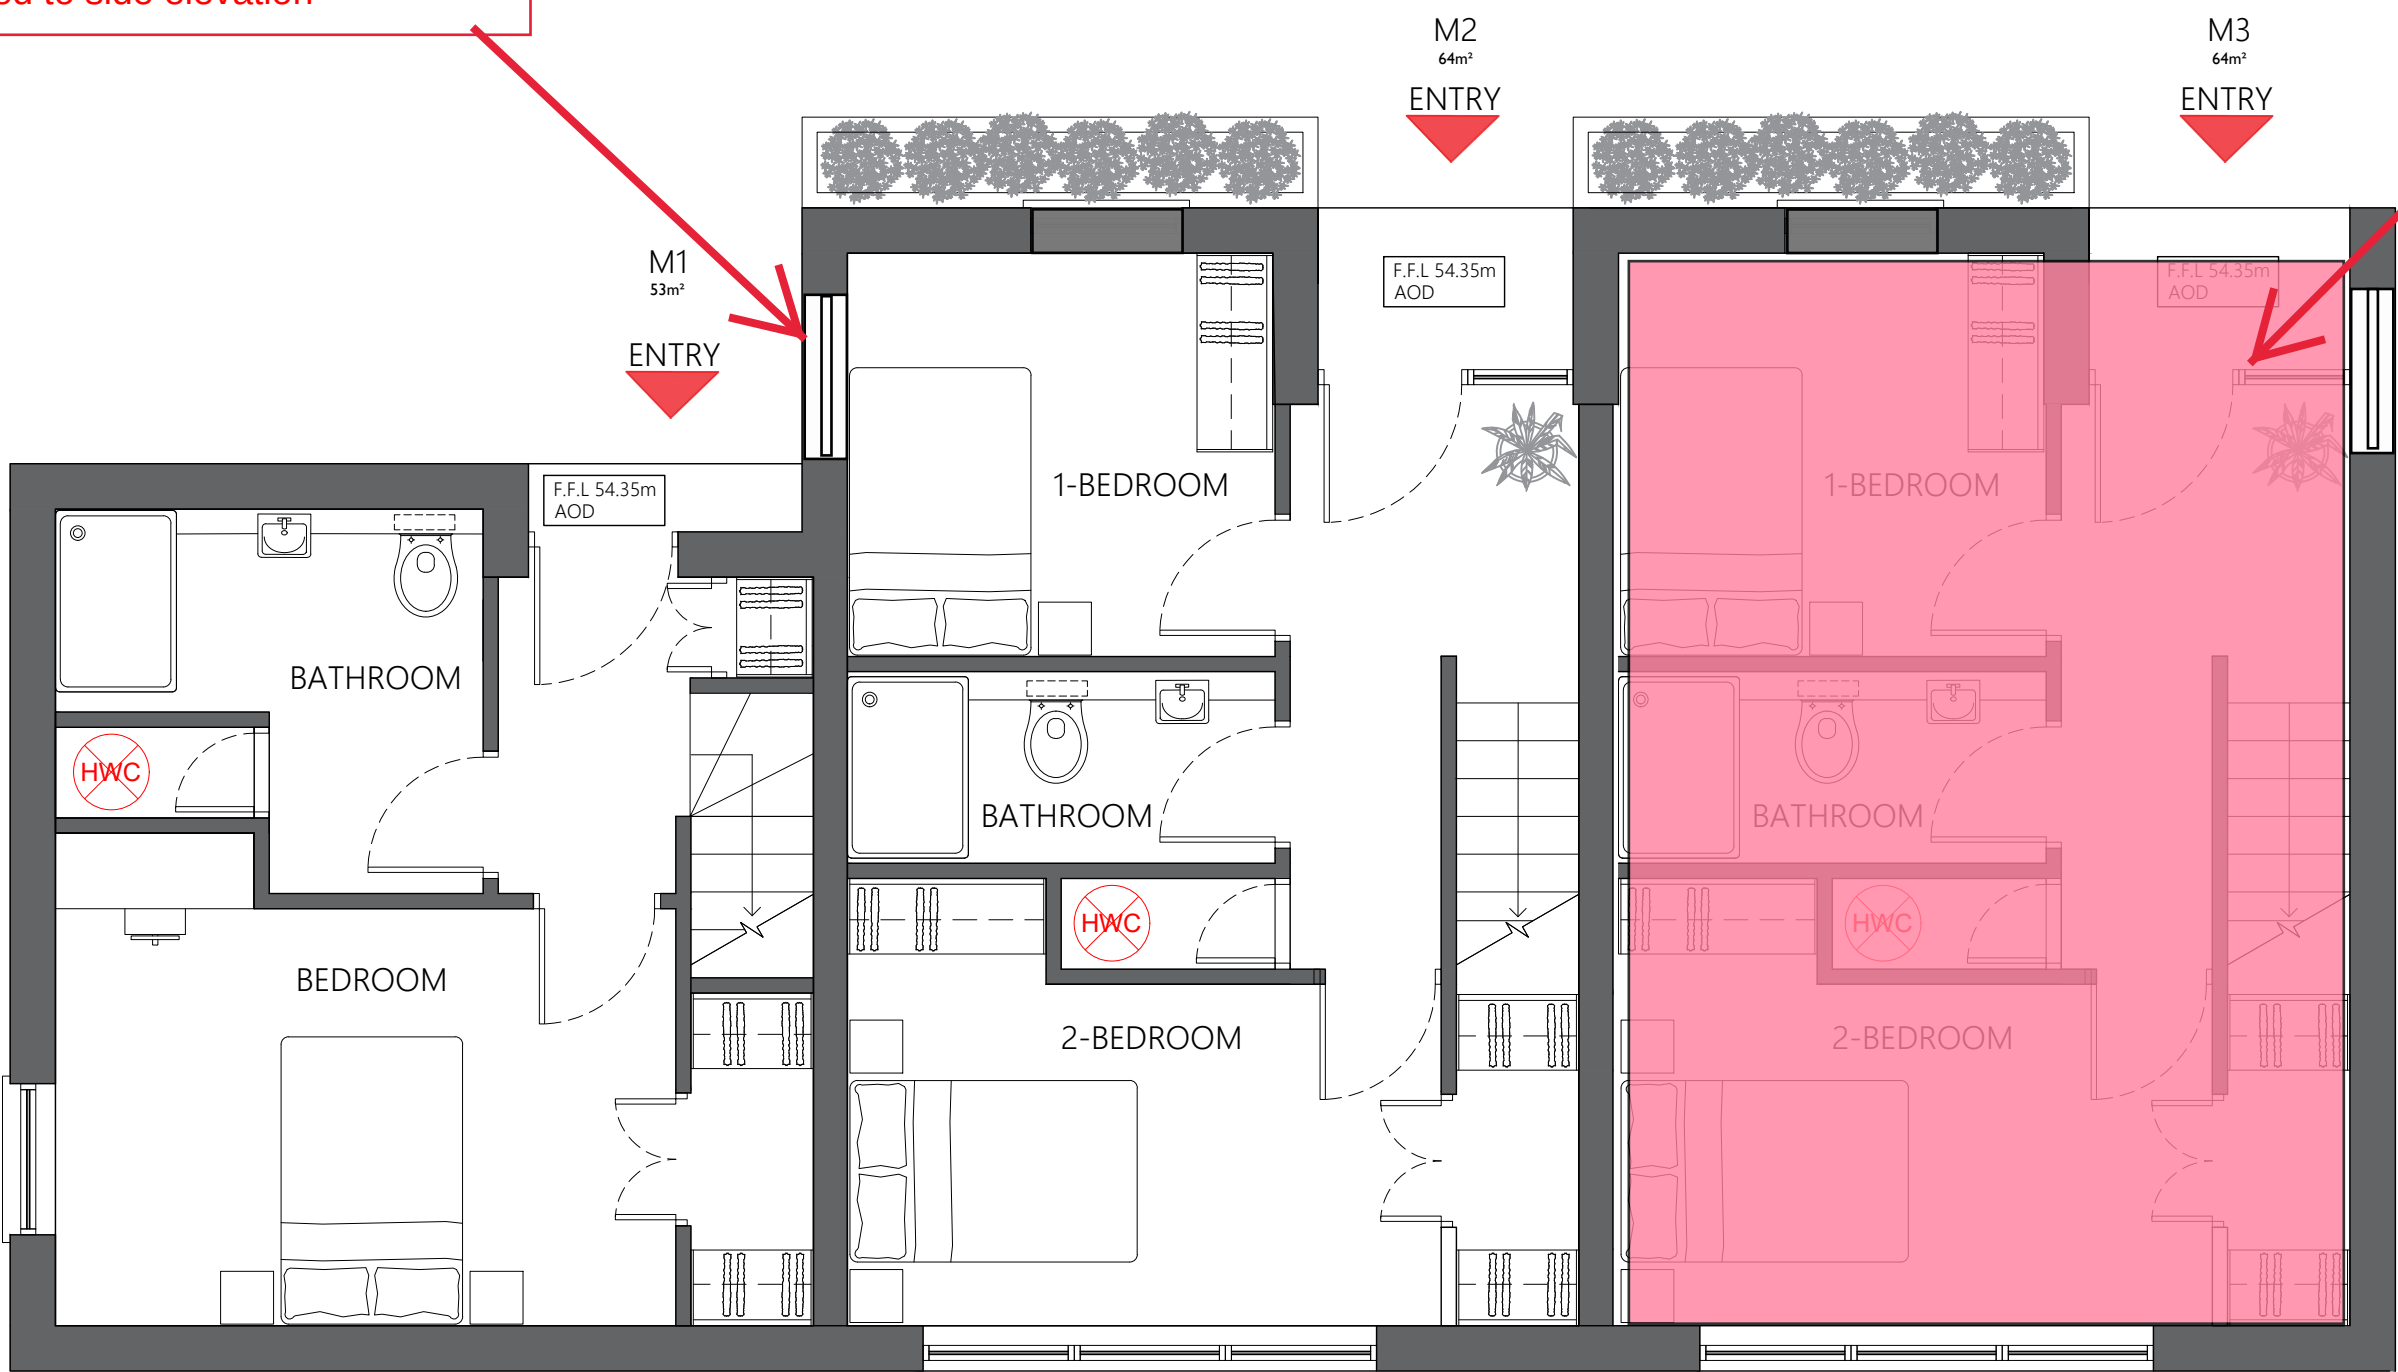


Ground Floor Plan
Scale 1:50

Option 2 - Layout to M3 flipped to allow window on gable end.

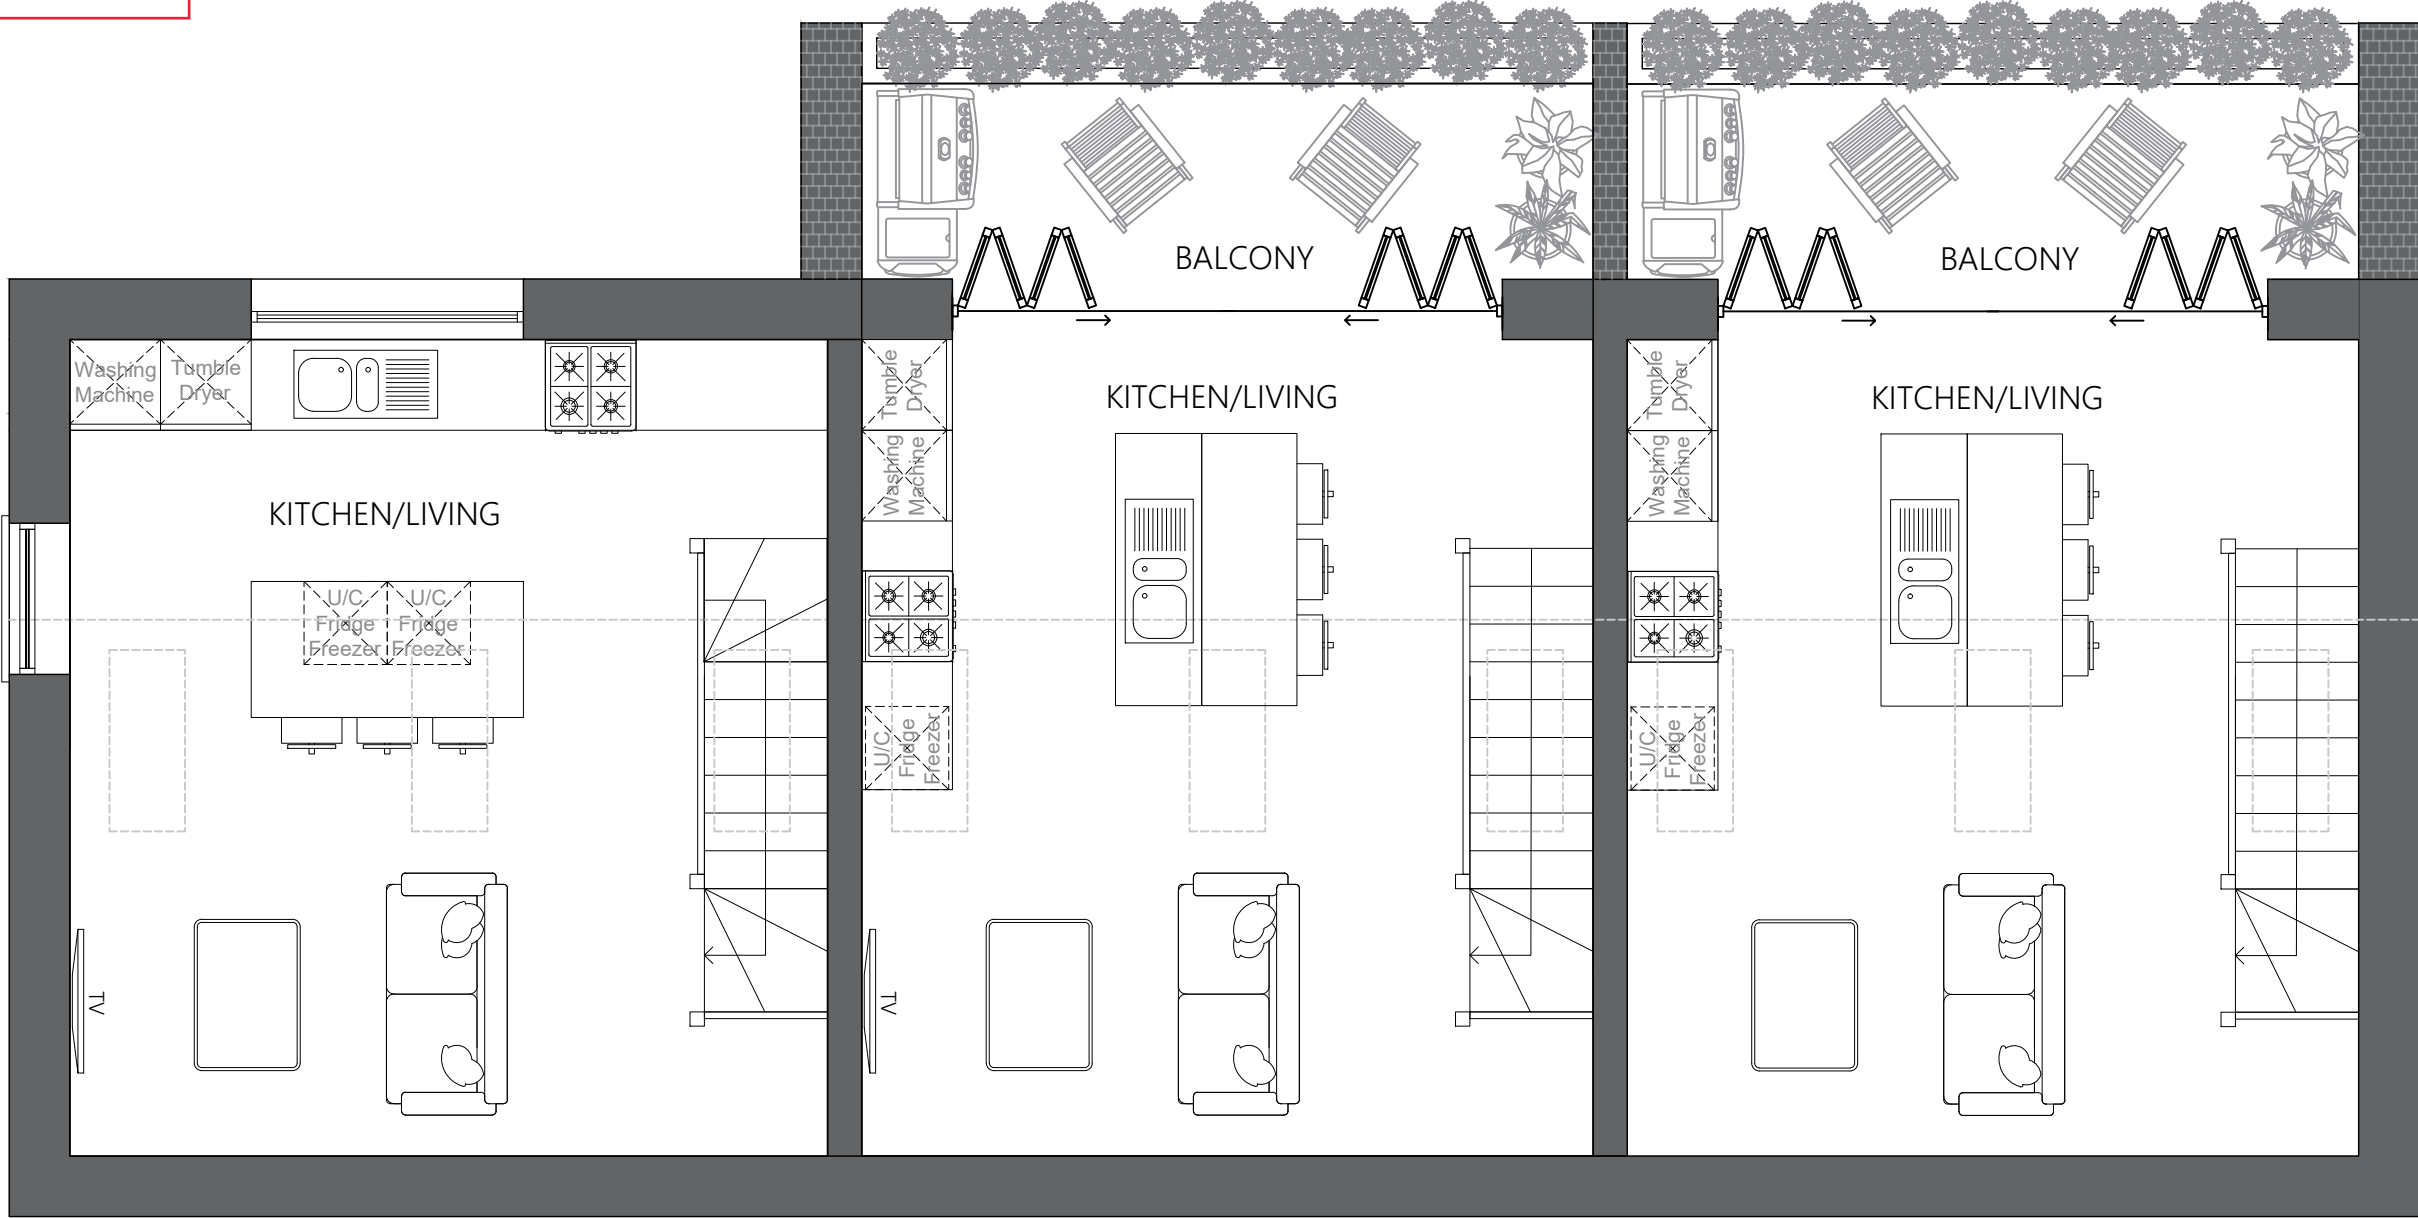


First Floor Plan
Scale 1:50

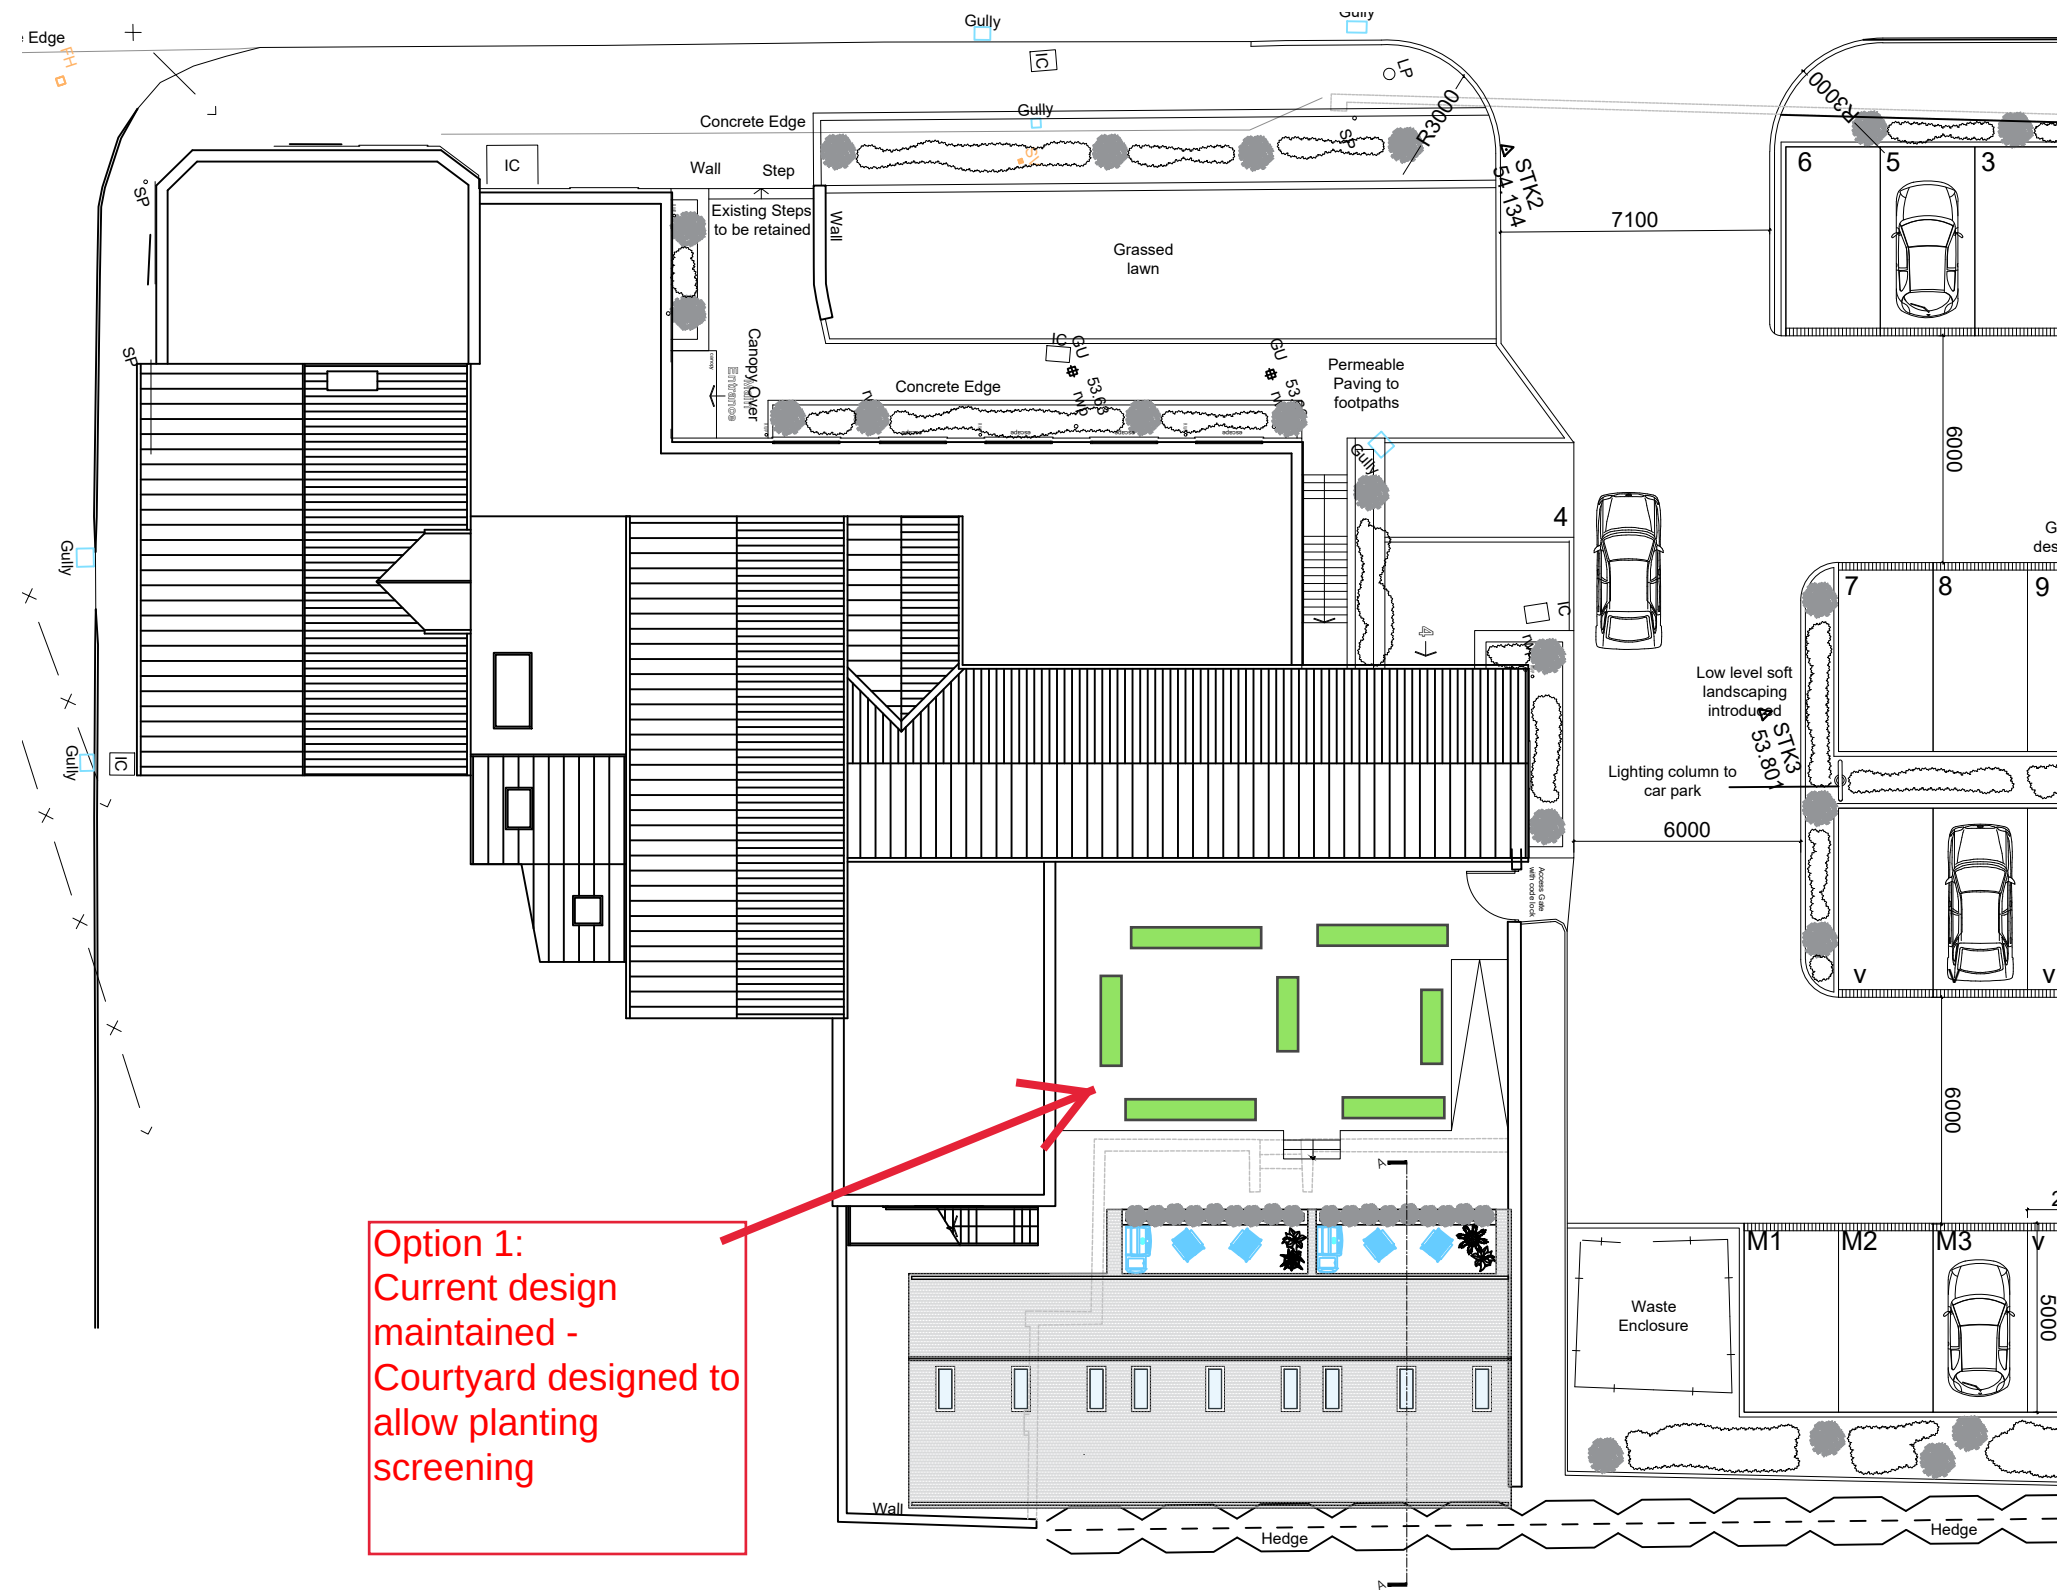

Option 1: Current design maintained - Courtyard designed to allow planting screening




Roof Plan
Scale 1:200

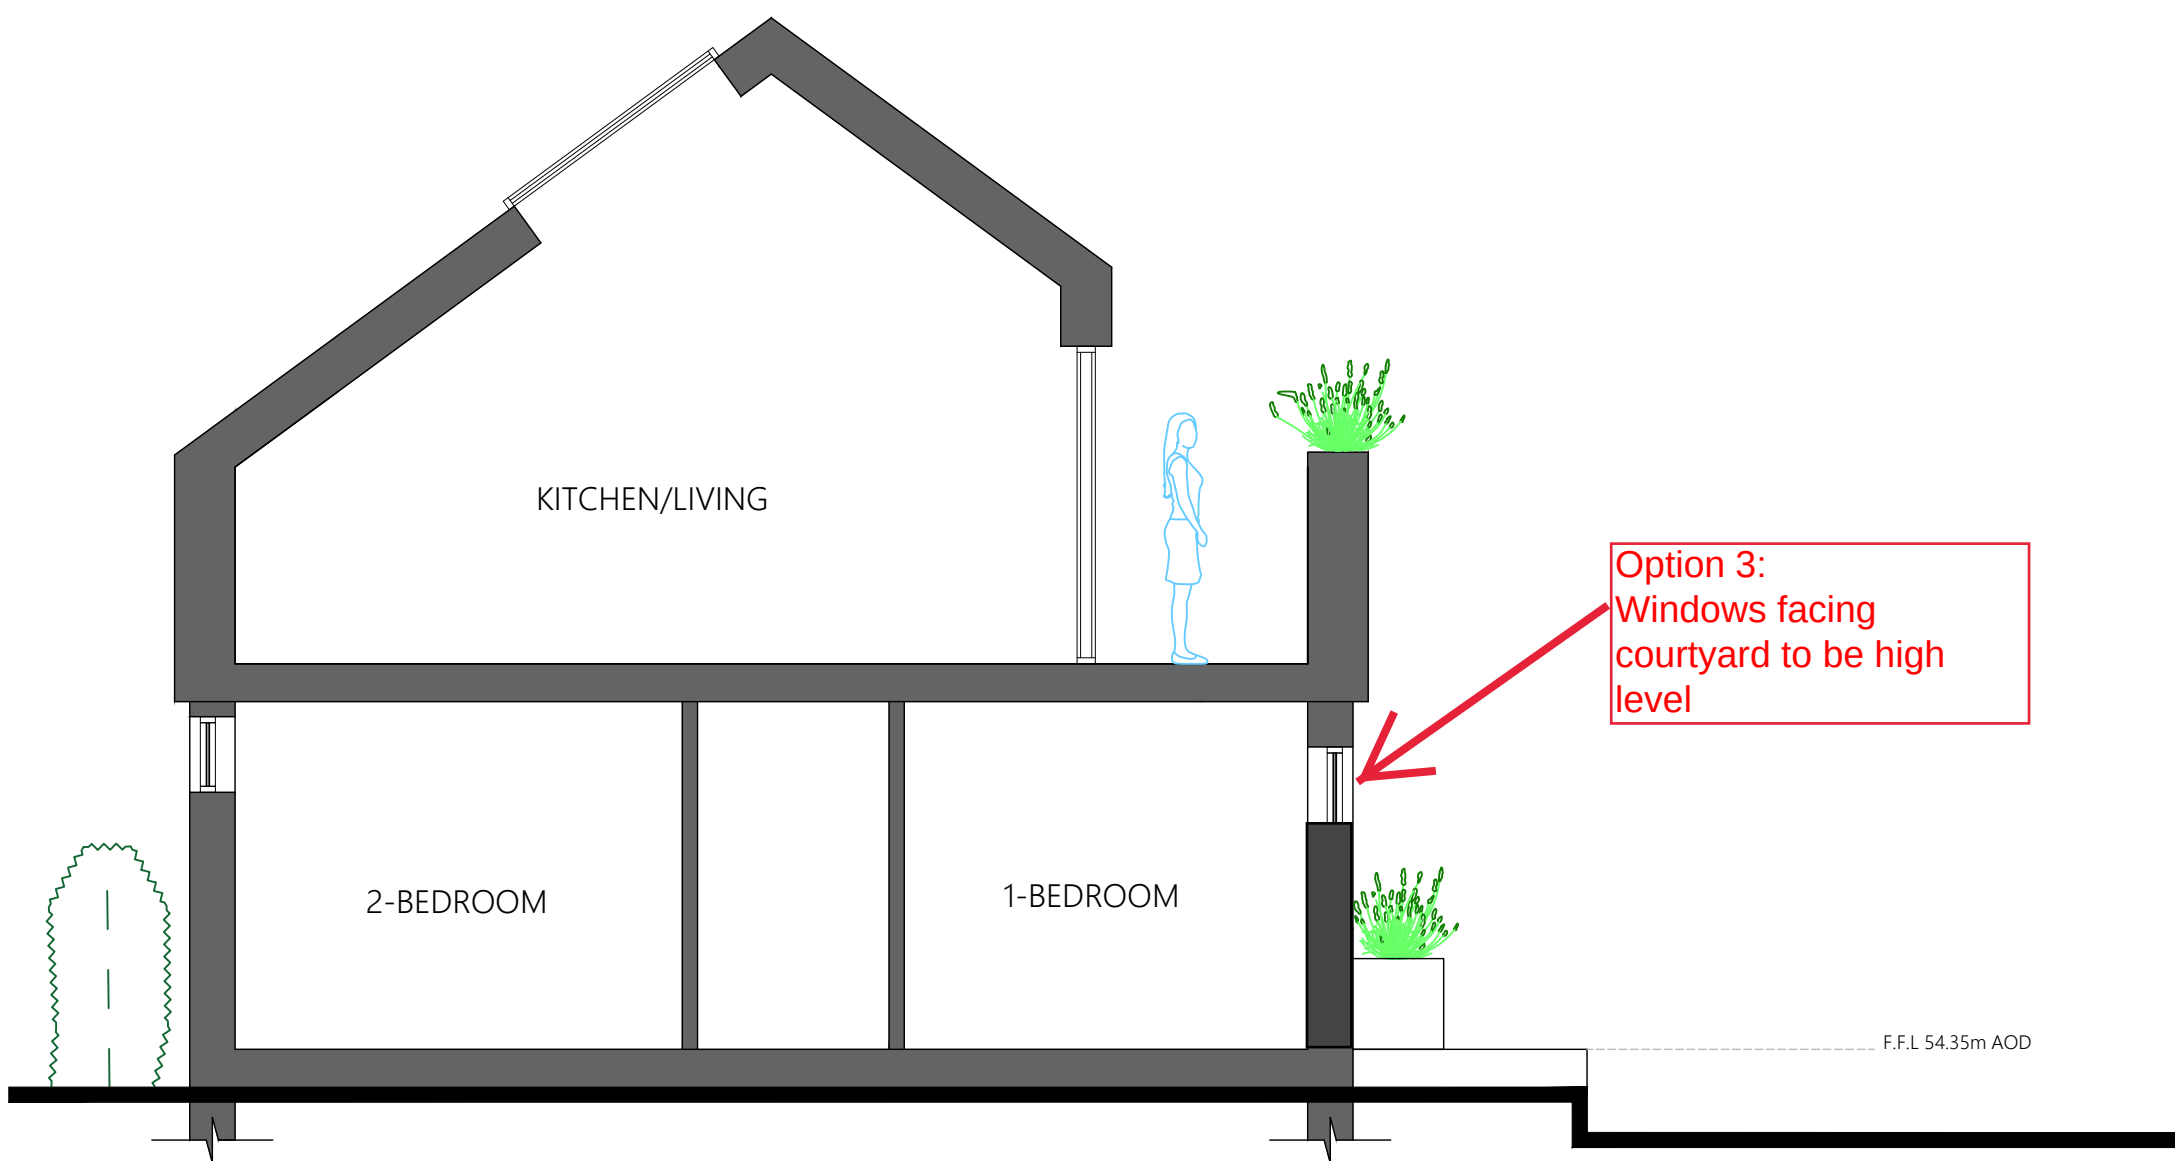

Section A-A
Scale 1:50

EC. Sketch comments 21/10/22

Option 3: Windows facing courtyard to be high level

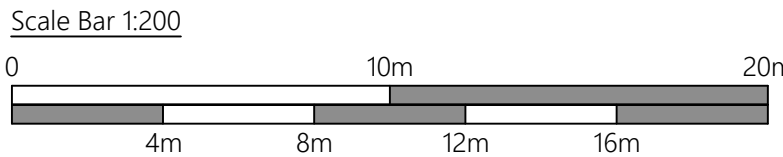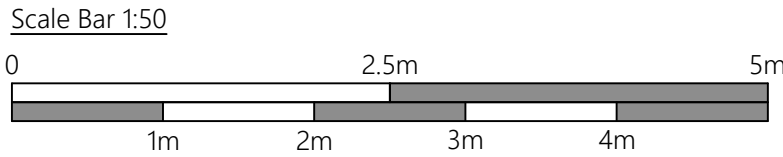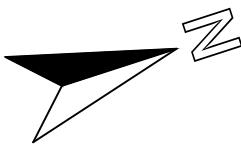

STATUS		For Planning	
		Wilson Architects Ltd. Spankhouse, Ropewalk, Lincoln, LN6 7DQ 01522 837232 info@wilsonarchitects.co.uk www.wilsonarchitects.co.uk Registered company no 1160041 VAT Registration no 328602578	
		arb	
CLIENT		A&G Real Estate	
PROJECT		Proposed Mews Houses, The Castle Hotel, Hatton	
TITLE		Plans & Section	
SCALE		1:50, 1:200 @ A1	
DRAWING NUMBER		21062-P-101	REV C