

ALL DRAWINGS PREPARED BY ANDREW
LARGE SURVEYORS LTD ARE TO BE
UTILISED FOR PLANNING PURPOSES
ONLY

PROPOSED BUILDING

GROSS EXTERNAL AREA -
85.67m²

THE BUILDING WILL MEASURE -
11.07M X 7.74M
RIDGE HEIGHT - 3.44M
EAVES HEIGHT - 2.4M

THE BUILDING WILL BE FINISHED IN
DARK BOX PROFILE SHEETING
OVER THE ROOF WITH ROOF
LIGHTS UTILISED OVER THE
PROPOSED GARAGE.

2 WINDOWS WILL BE INSTALLED IN
THE SOUTH AND EAST ELEVATION
FOR THE WORKSHOP, WHERE
THERE IS ALSO A SEPARATE
ENTRANCE.

THE BUILDING WILL BE
CONSTRUCTED IN BLOCK WORK
AND CLAD IN TIMBER.


2 GARAGE DOORS WILL ALSO BE
INSTALLED ON THE SOUTHERN
ELEVATION.



NORTH ELEVATION





WEST ELEVATION

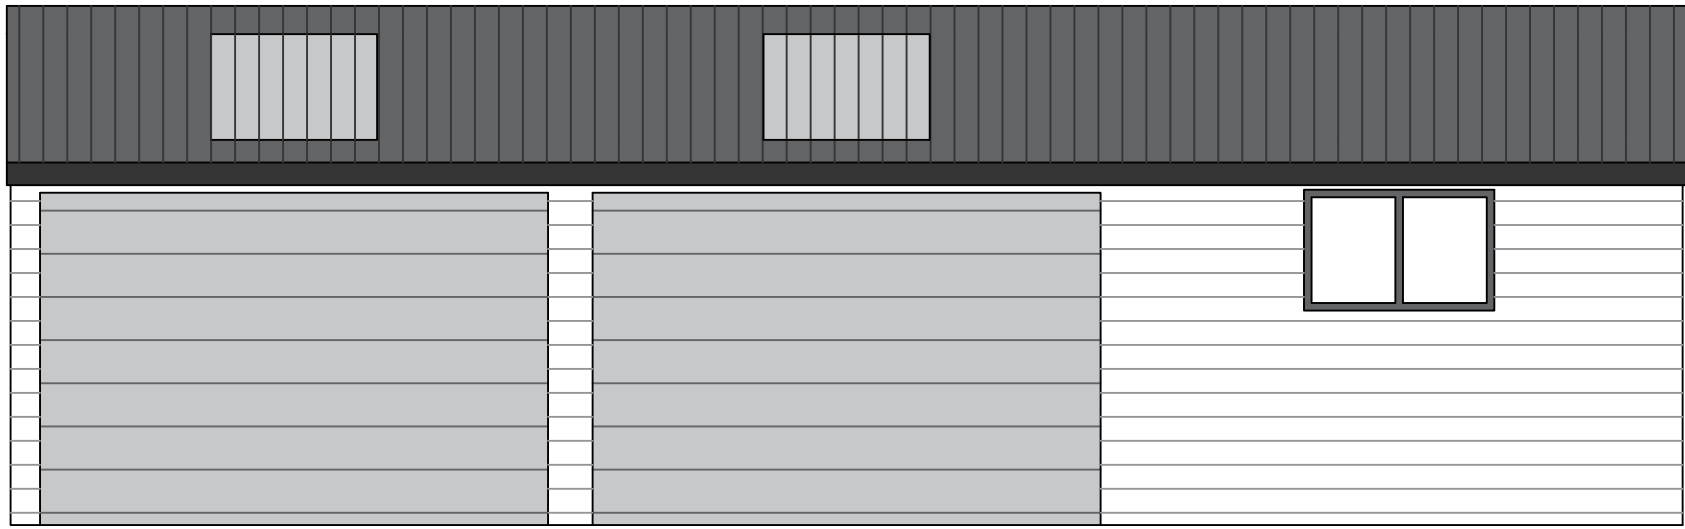

SOUTH ELEVATION



EAST ELEVATION

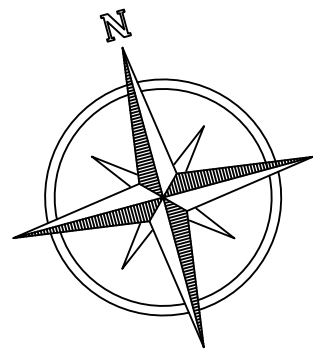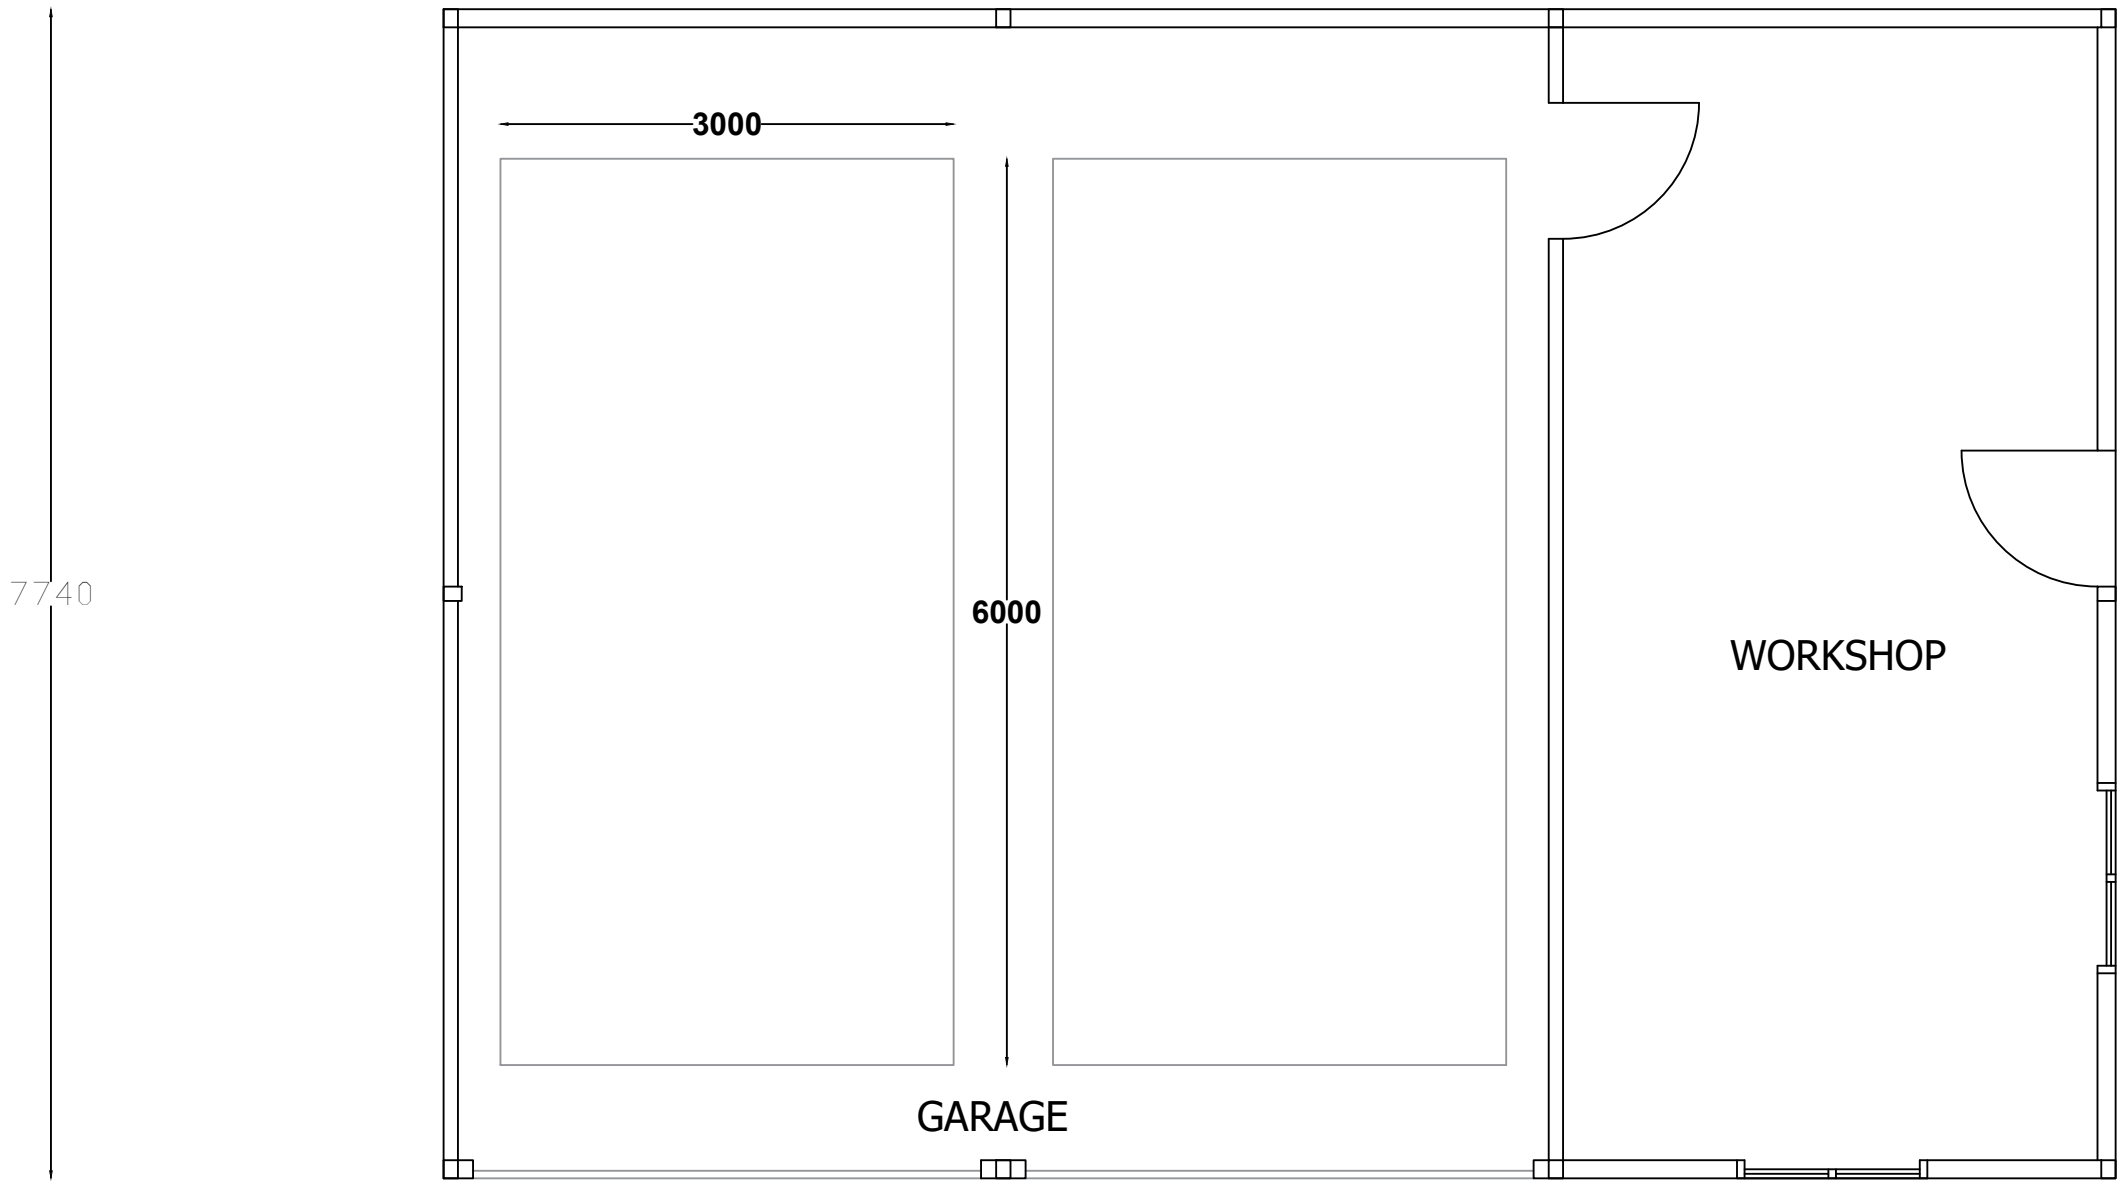

FLOOR PLAN

AndrewLarge
surveyors LTD

1 STONE COTTAGE
INGLEBY ROAD
STANTON BY BRIDGE
DERBYSHIRE
DE73 7HT
PROPOSED ELEVATIONS AND FLOOR
PLAN SCALE: 1:50@A1