

NOTES: DO NOT SCALE FROM THE DRAWING - ONLY USE REQUIRED DIMENSIONS
ALL DRAWINGS TO BE READ IN CONJUNCTION WITH SPECIFICATIONS
WHEREVER POSSIBLE USE SITE DIMENSIONS PRIOR TO FABRICATION
REFER ANY DISCREPANCIES FOUND TO THE ARCHITECT
WHETHER SPECIFICALLY STATED OR NOT ALL WORKS ARE TO COMPLY WITH:
I) THE BUILDING REGULATIONS
II) THE REQUIREMENTS OF THE NHBC
III) THE CLIENTS BRIEF WHERE RELEVANT



FRONT ELEVATION
PLOT 19 - 1244

PLOT 20 - 1201



REAR ELEVATION
PLOT 20 - 1201

PLOT 19 - 1244




SIDE ELEVATION
PLOT 20 - 1201




SIDE ELEVATION
PLOT 19 - 1244



ILLUSTRATIVE 3D VIEW

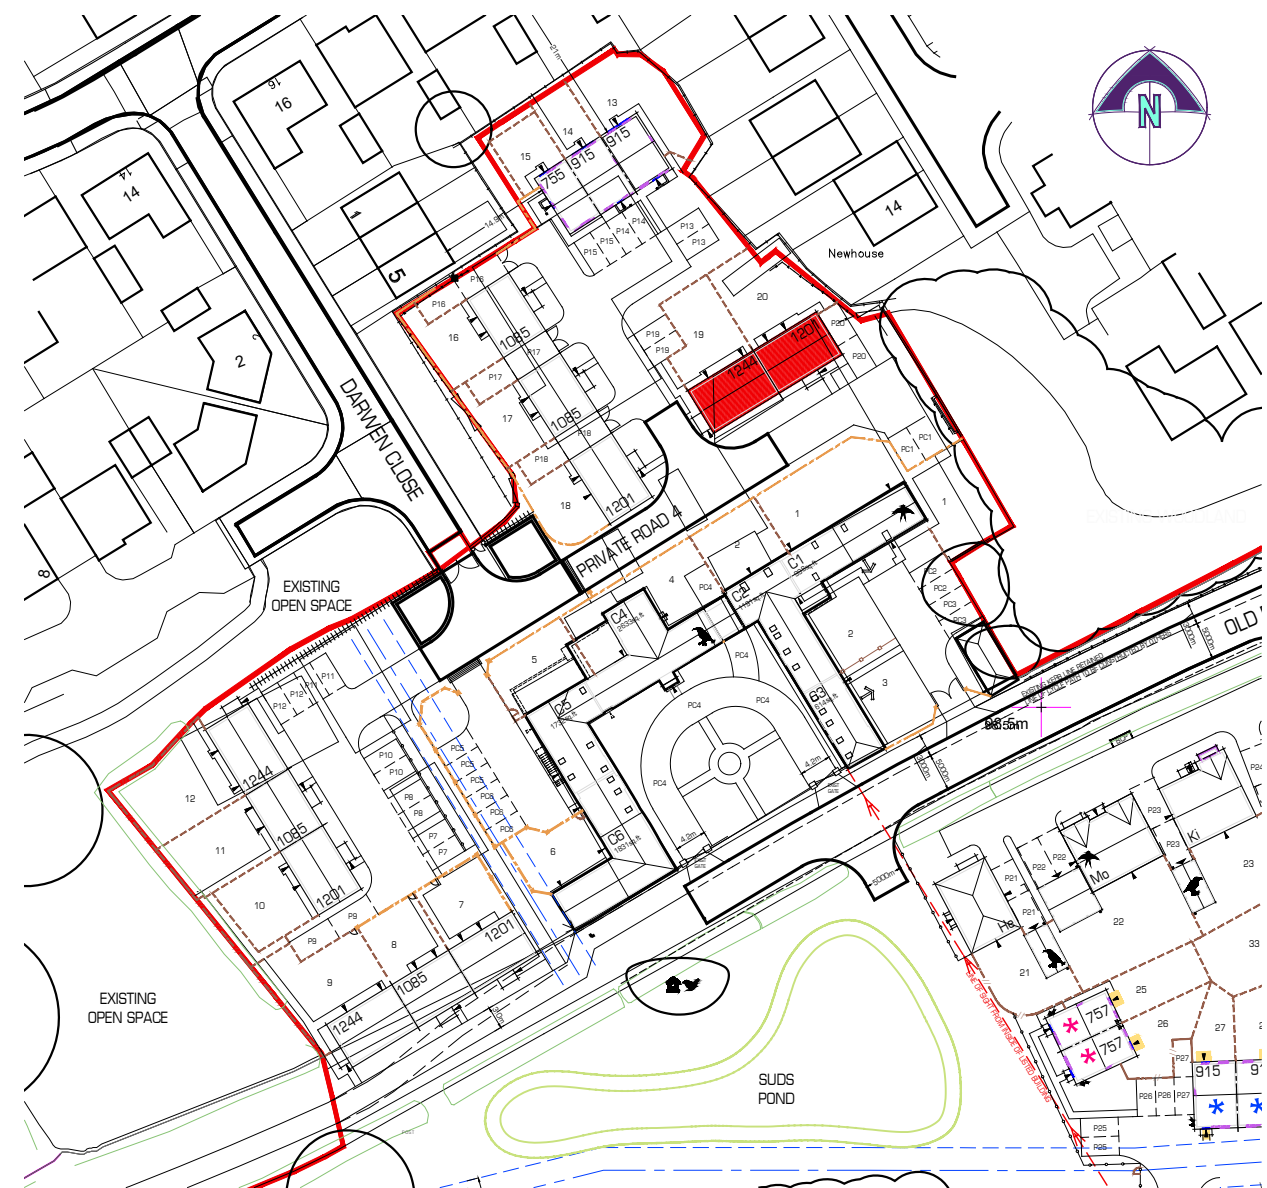


SITE LAYOUT EXTRACT - NTJ

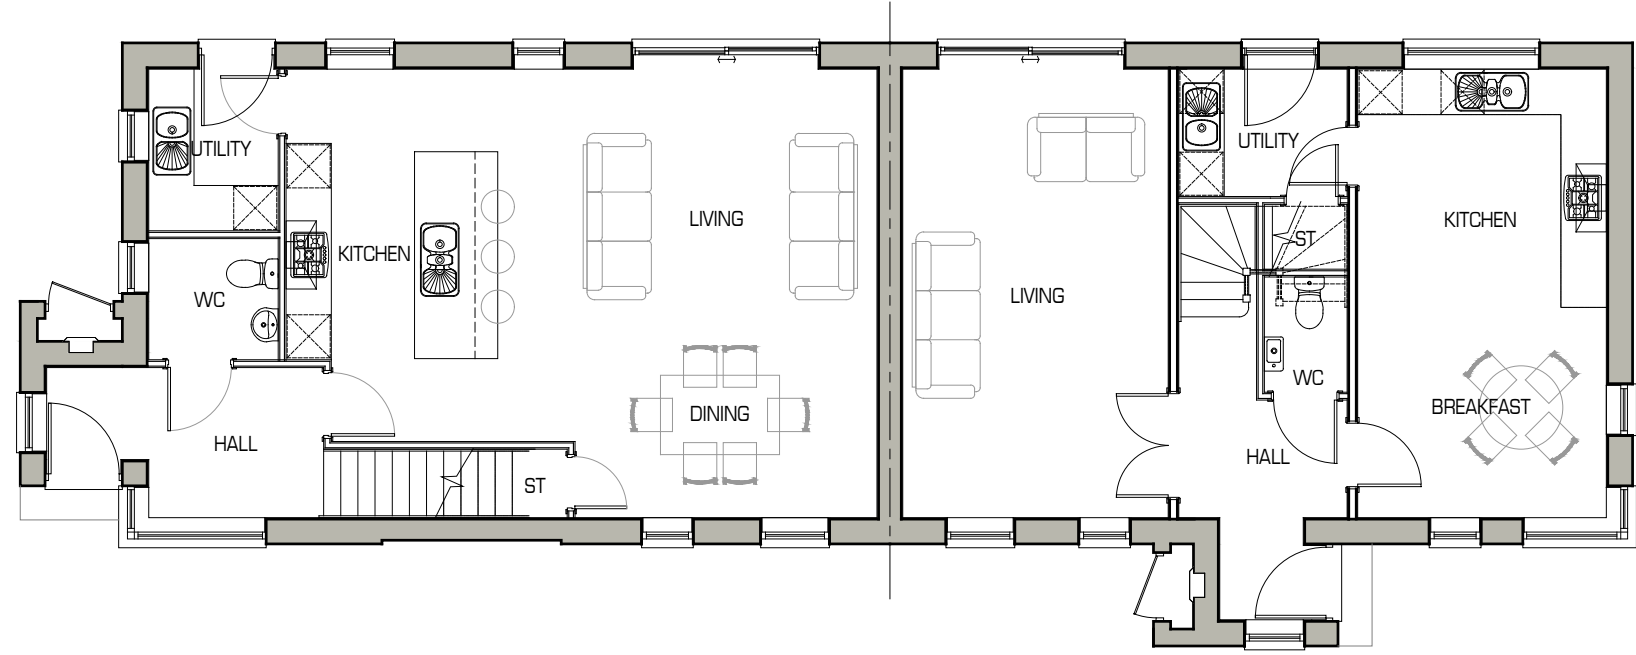

PLOT 19 - 1244
GROUND FLOOR PLAN

PLOT 20 - 1201

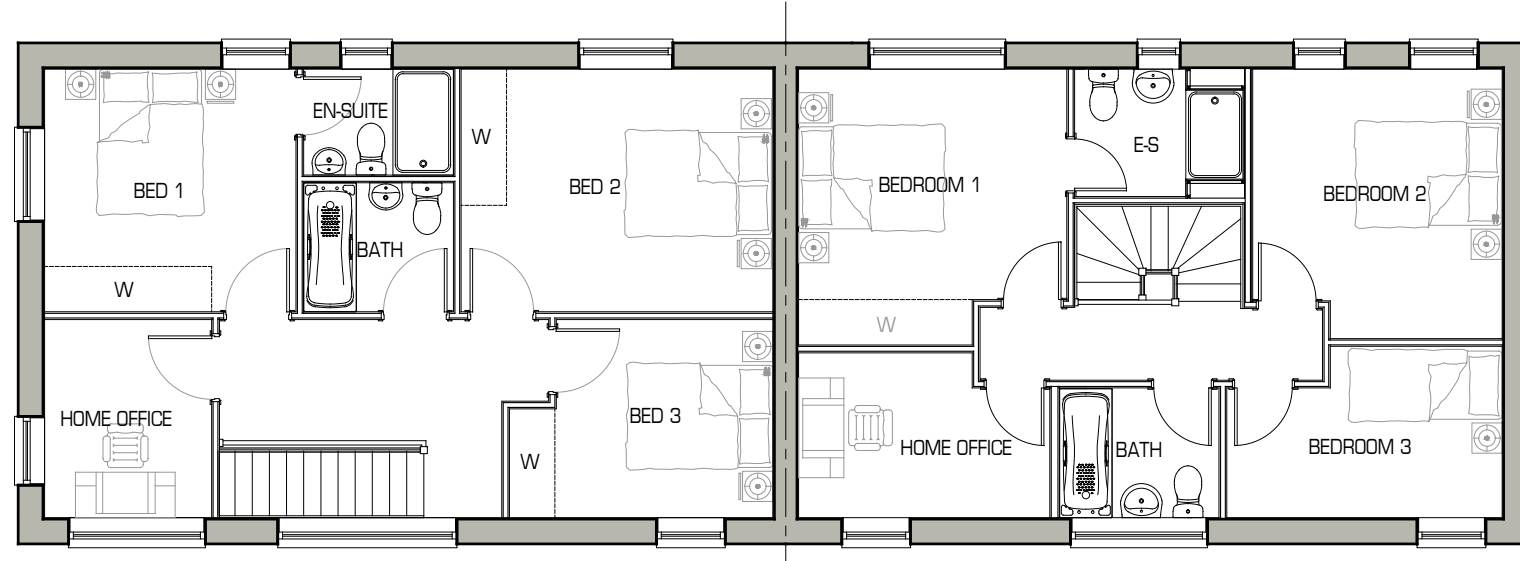

PLOT 19 - 1244
FIRST FLOOR PLAN

PLOT 20 - 1201

Rev	Amendment	Date	On	Off
Revisions:				
 white ridge architecture urban design masterplanning				
hilton hall hilton lane easington staffordshire wv11 2so tel: 01902 728868 e: info@whiteridgearchitecture.com w: whiteridgearchitecture.com				
Client:  CAMERON				
Site: Proposed Residential Development off Old Etwall Road, Mickleover, Derbyshire				
Title: Planning Drawing Plots 19-20				
Scale: 1:100 @ A1				
Date: 29-09-2022				
Drg No.: 2270-LOTS 19-20				
Rev: -				
DRAWN: BD				
WHETHER DIMENSIONS TO BE TAKEN ONLY - DO NOT SCALE. UNLESS INDICATED OTHERWISE MAY OCCUR DUE TO PRINTING OR SCANNING				