


A1 @ 1:200

© 2021 Copyright Of This Drawing Is Held With S G Design Studio Ltd.
This Drawing Is Not To Be Scaled From By Contractors / Developers.
To Be Read In-Conjunction With All Architects And Engineers' Drawings.
All Dimensions, Spans And Roof Pitches Are To Be Checked Before Works Commence And Fabrication.
Discrepancies Are To Be Reported To S G Design Studio Limited Immediately.

Station	Easting	Northing	Level
AX1	431043.457	330410.718	52.011
AX2	431031.989	330385.611	52.303
AX3	431006.322	330381.091	52.935

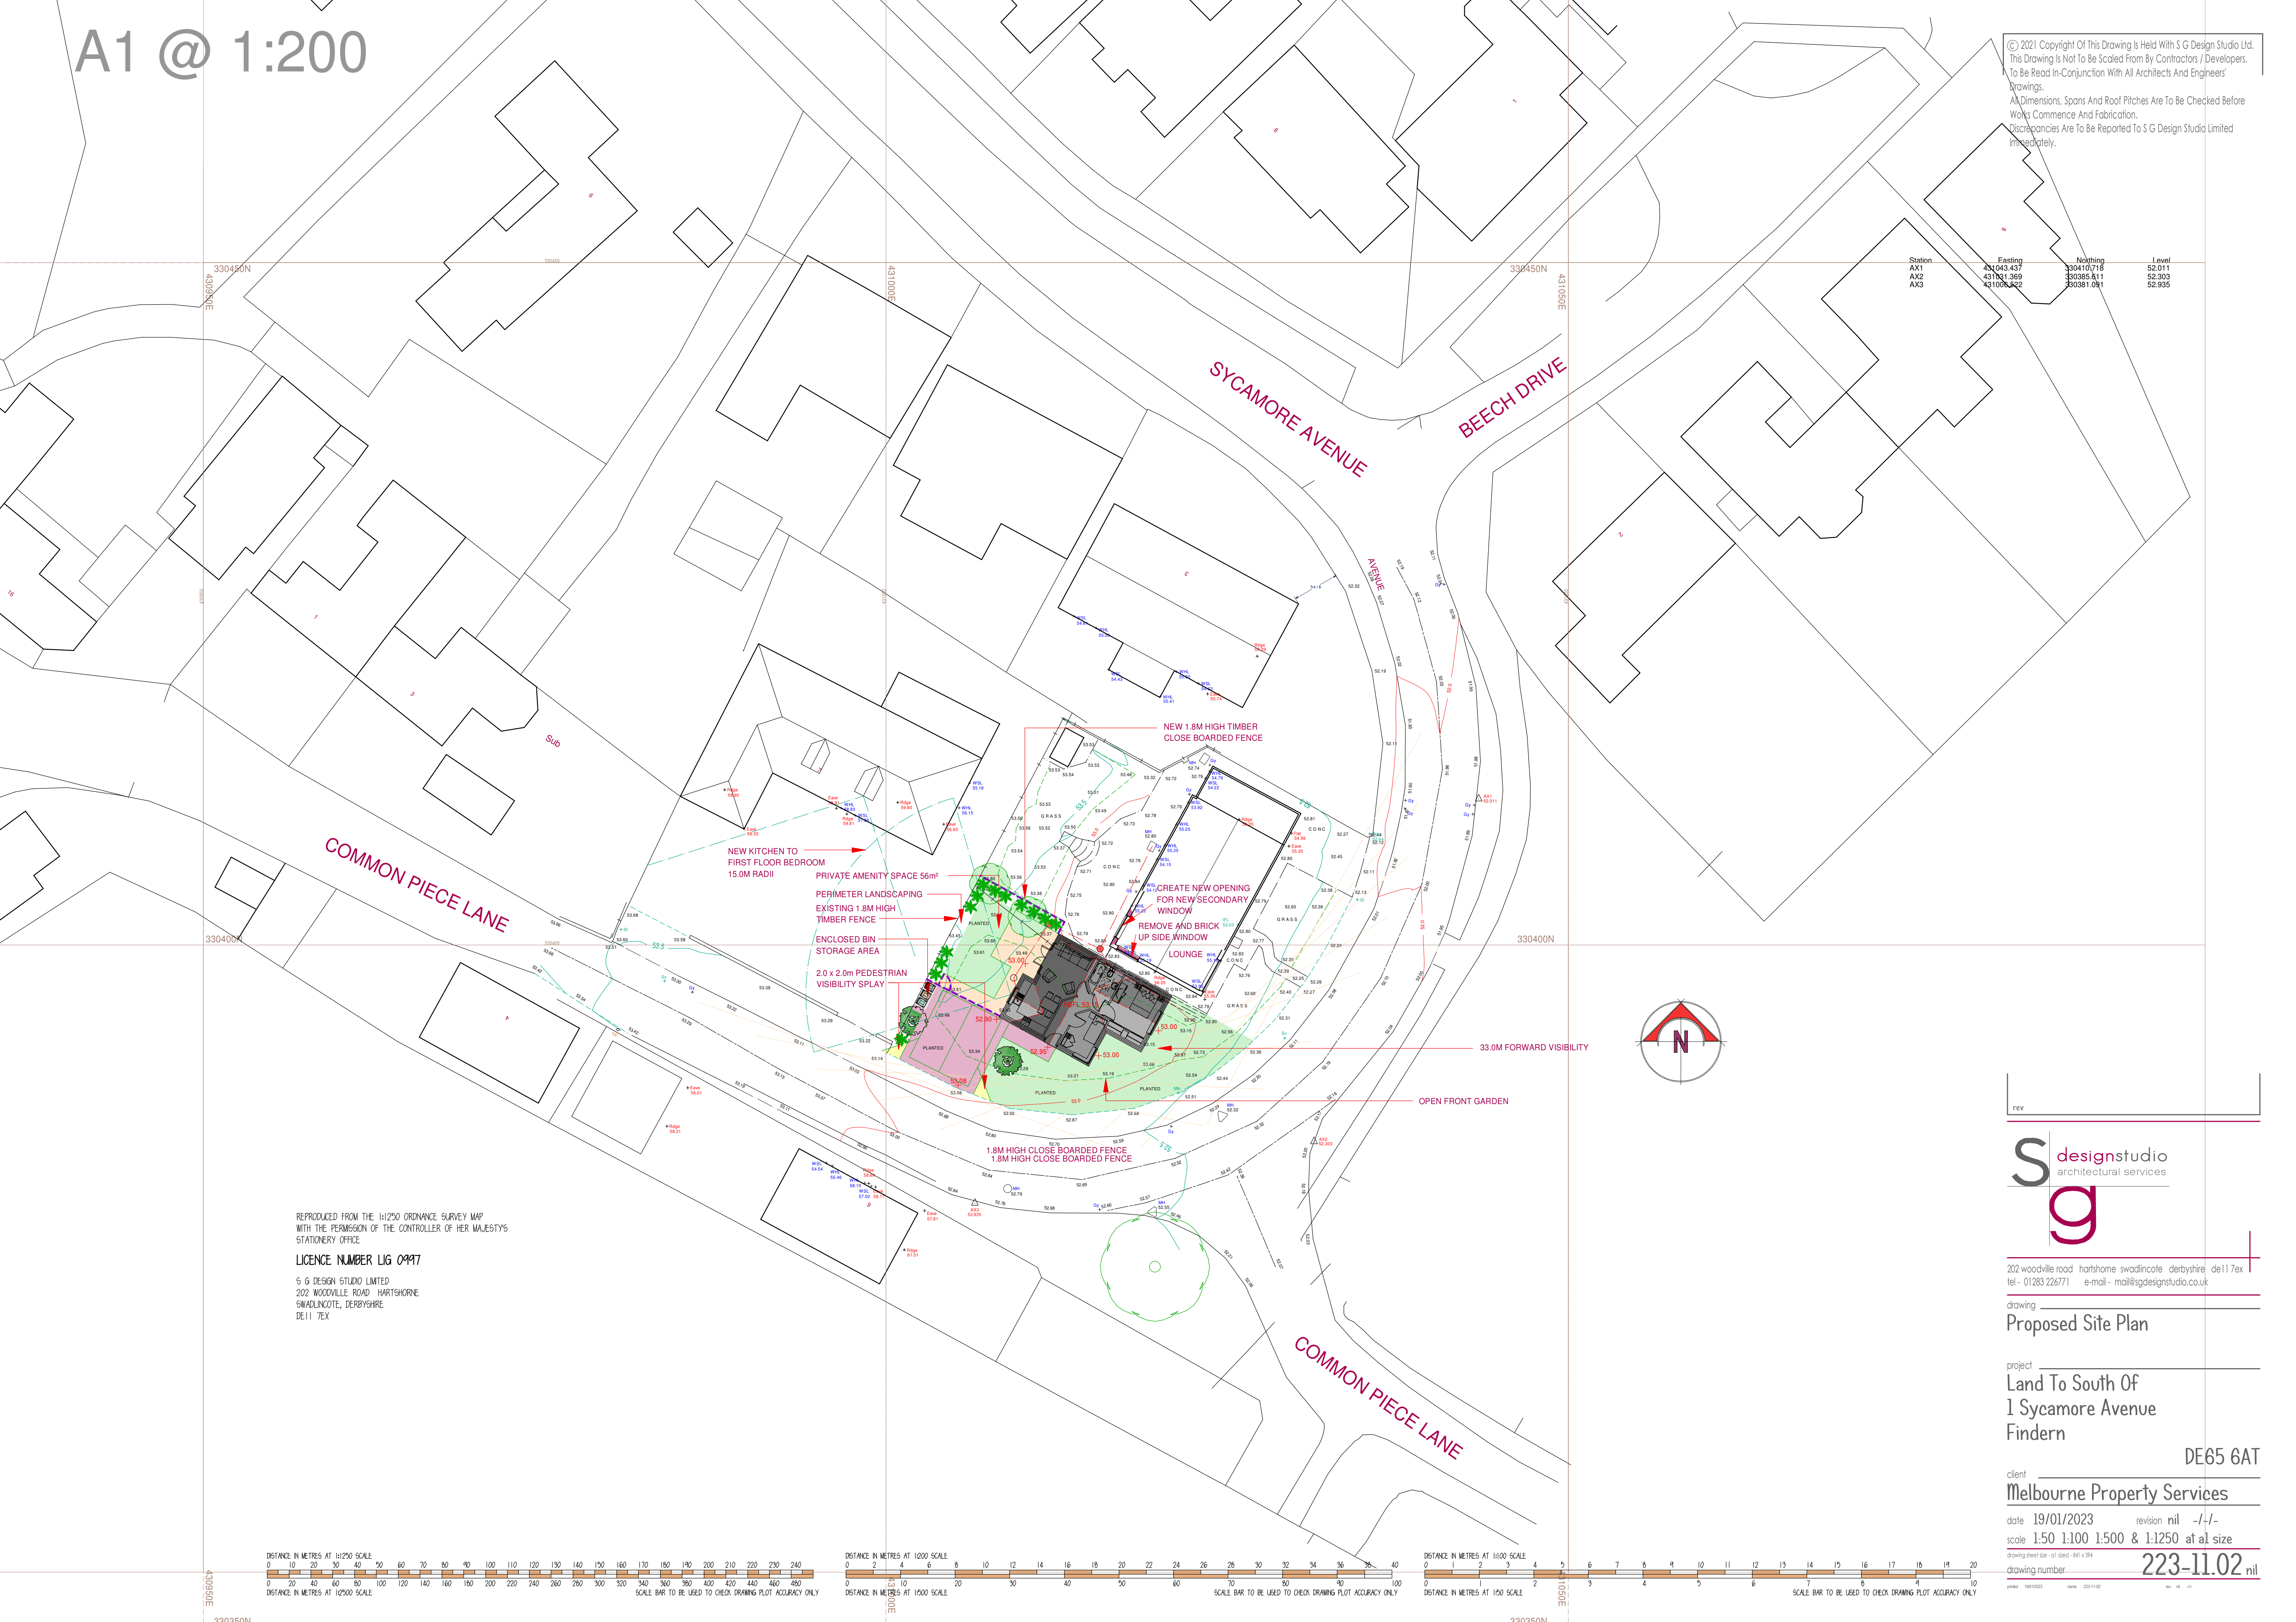

REPRODUCED FROM THE 1:1250 ORDNANCE SURVEY MAP
WITH THE PERMISSION OF THE CONTROLLER OF HER MAJESTY'S
STATIONERY OFFICE

LICENCE NUMBER LIG 0997

S G DESIGN STUDIO LIMITED
202 WOODVILLE ROAD HARTSHORNE
SWADLINCOTE, DERBYSHIRE
DE11 7EX

rev

S designstudio
architectural services
g

202 woodville road hartshorne swadlincote derbyshire de11 7ex
tel - 01283 226771 e-mail - mail@sdesignstudio.co.uk

drawing

Proposed Site Plan

project

Land To South Of
1 Sycamore Avenue
Findern

DE65 6AT

client

Melbourne Property Services

date 19/01/2023

revision nil -/-/-

scale 1:50 1:100 1:500 & 1:1250 at a1 size

drawing sheet size - a1 sized - 841 x 594

drawing number

223-11.02 nil

print

19/01/2023

name

223-11.02

rev

nil

at

a1

size

841

x

594

mm