


SIDE ELEVATION
SCALE 1:50

Brick plinth—

Extended side wall-
to be brickwork to
match existing


Existing ———
Render, rest
of house is
brickwork

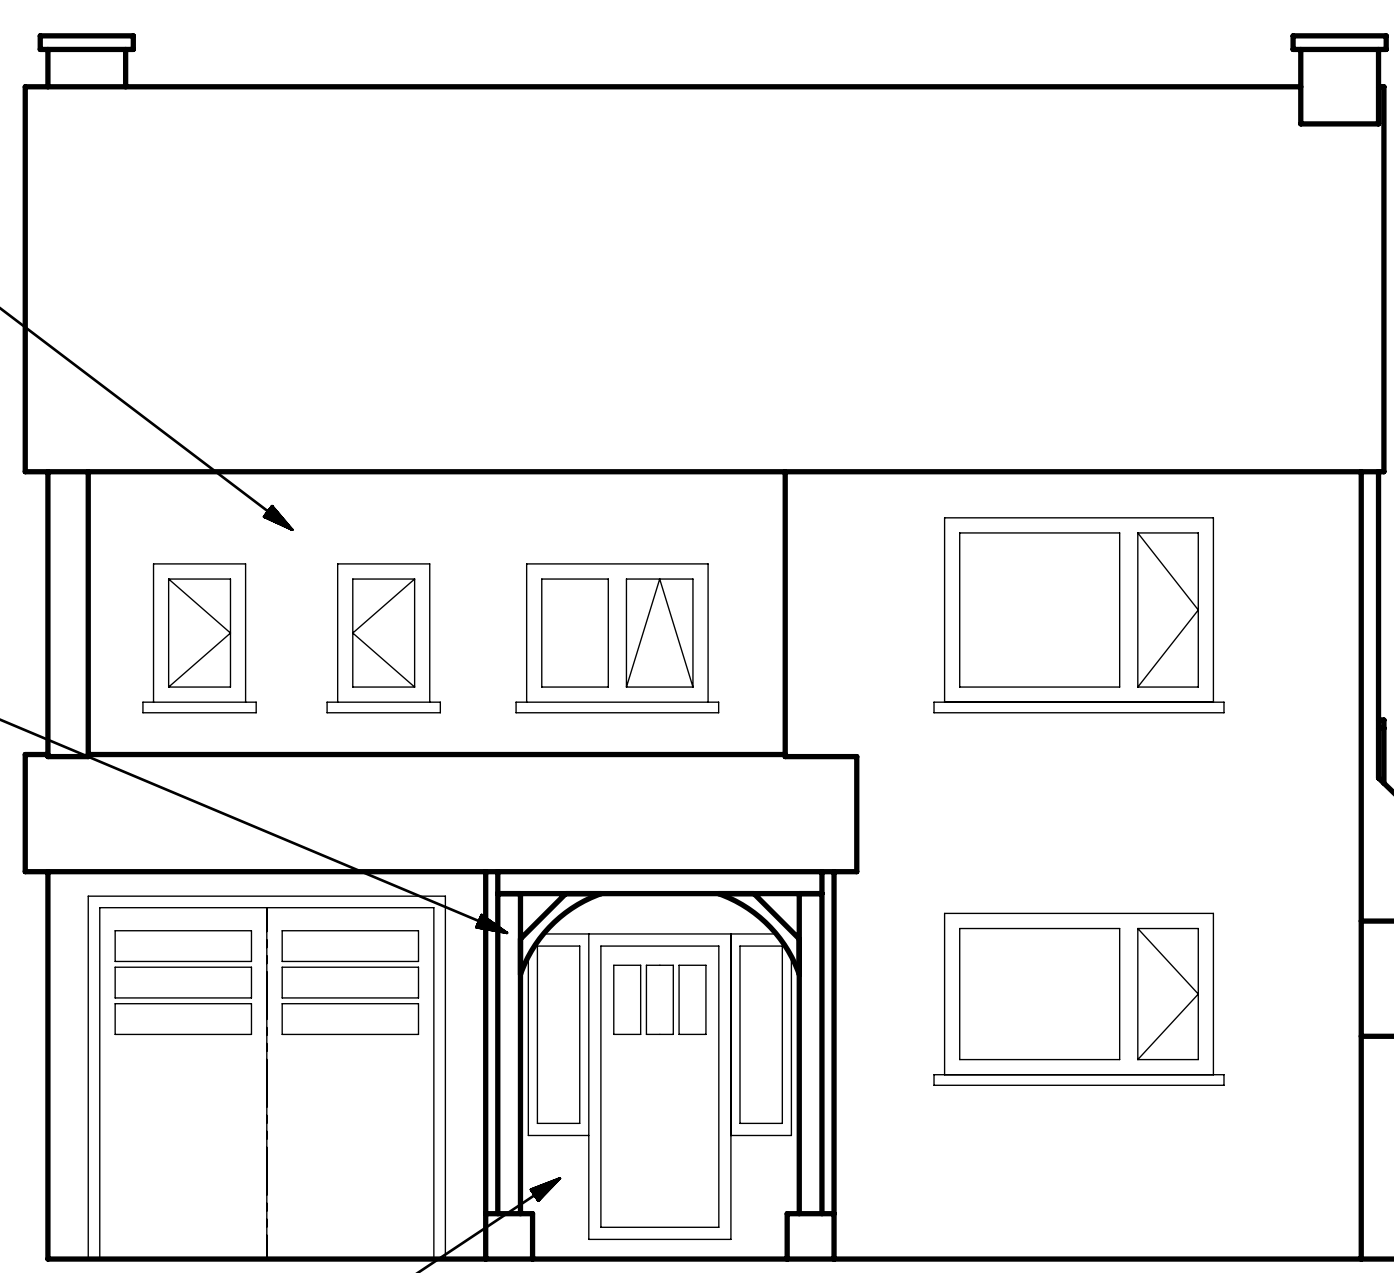


Oak framing—
to be sat on
small brick
plinths

Frontage around _____
door to be rendered
to match existing
(top left)

FRONT ELEVATION
SCALE 1:50

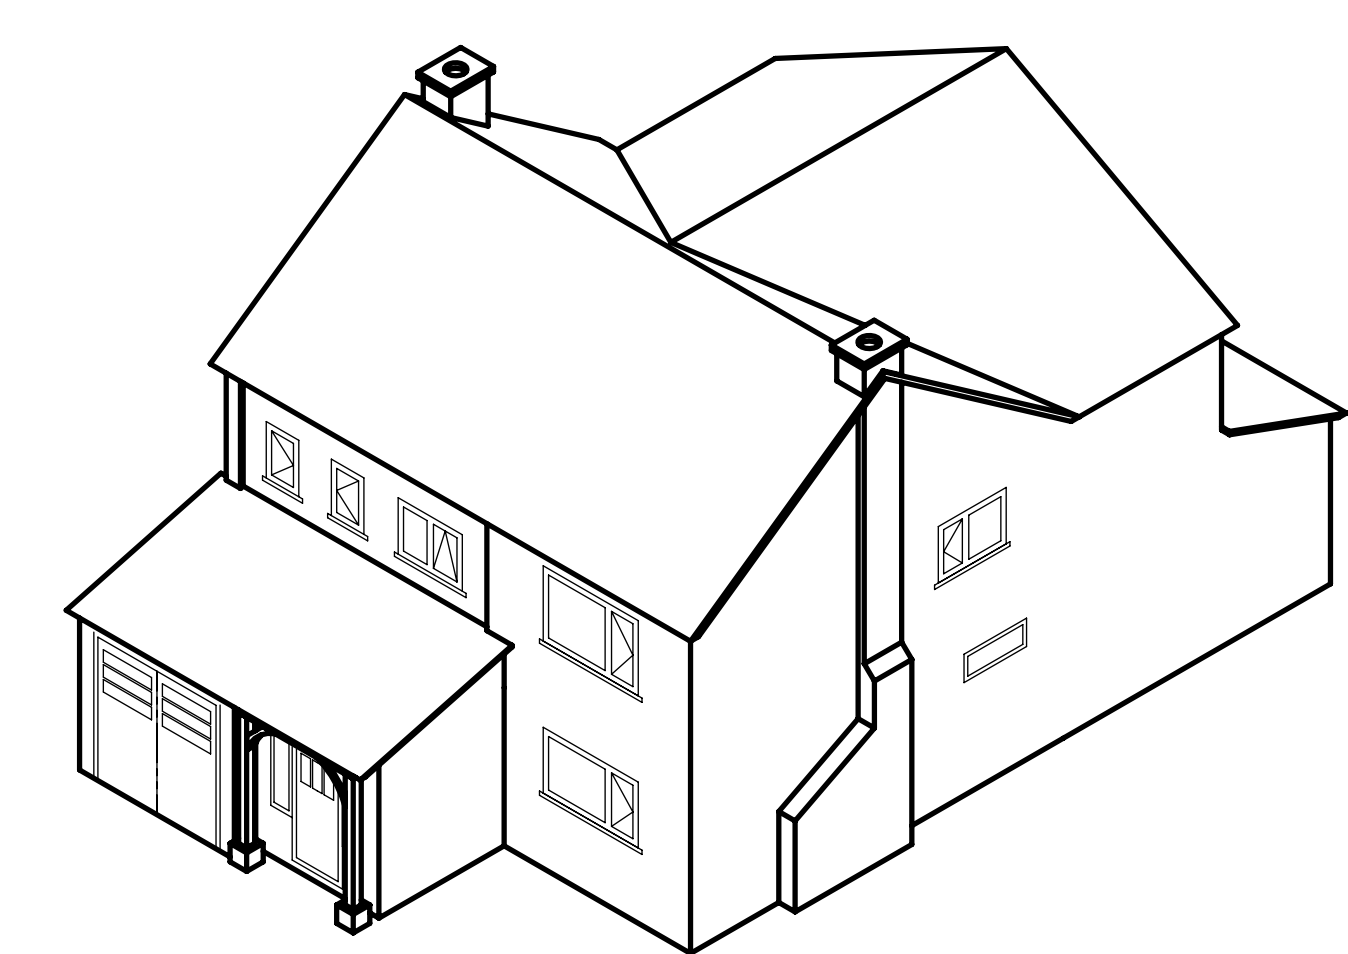

VIEW P
ISO VIEW
SCALE 1 : 100

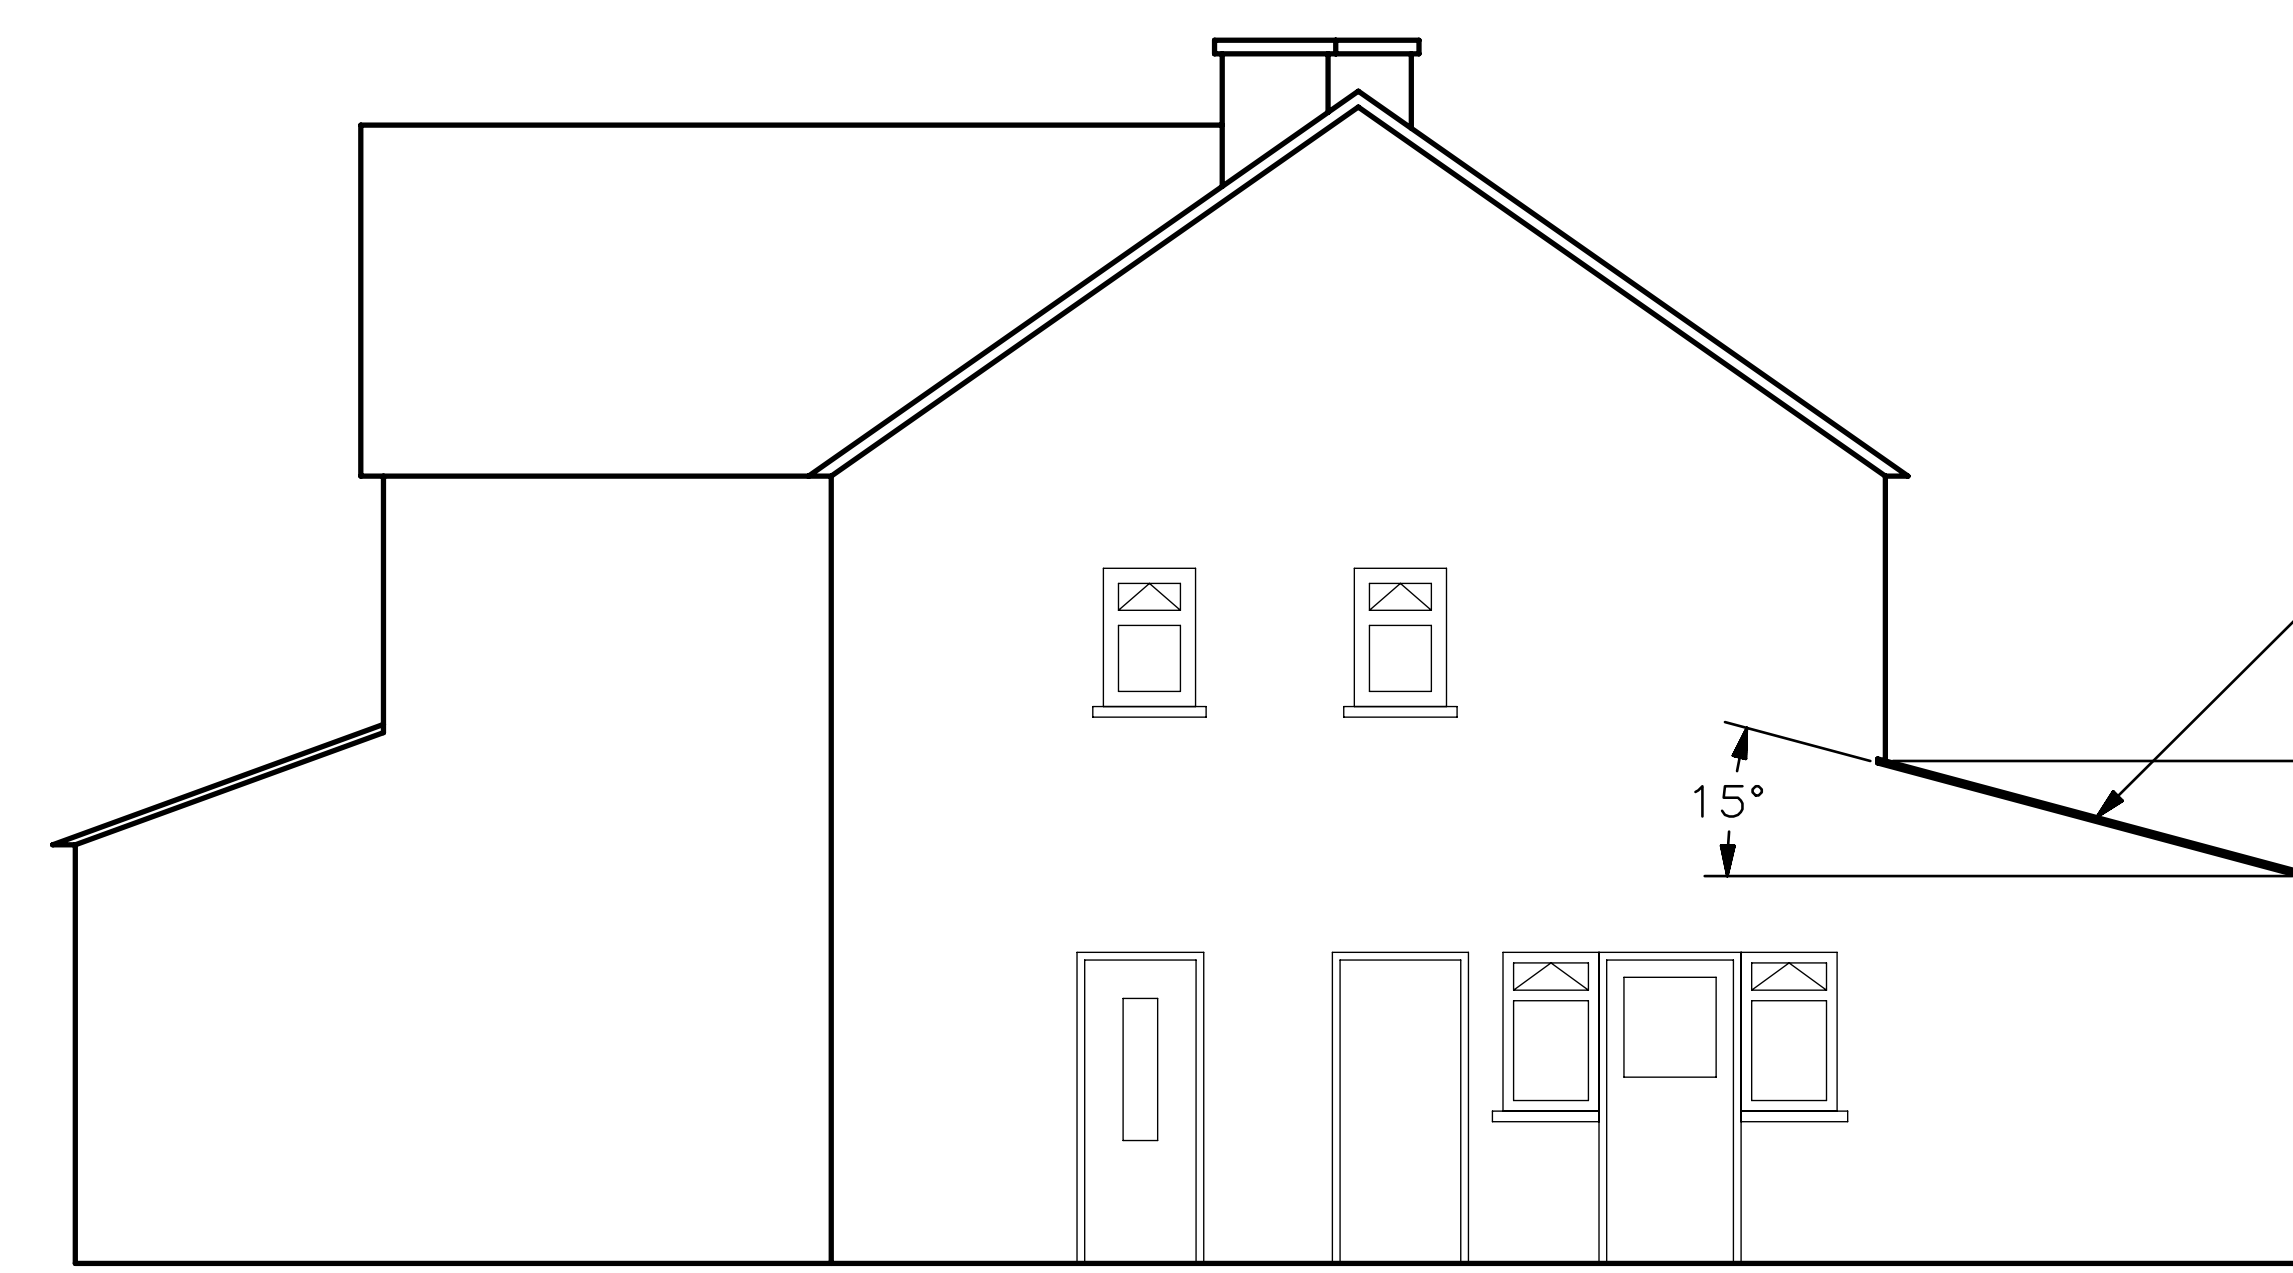


SIDE ELEVATION
SCALE 1:50

✓ New pitched roof
to replace flat
roof over garage
and porch.

15°


3.32

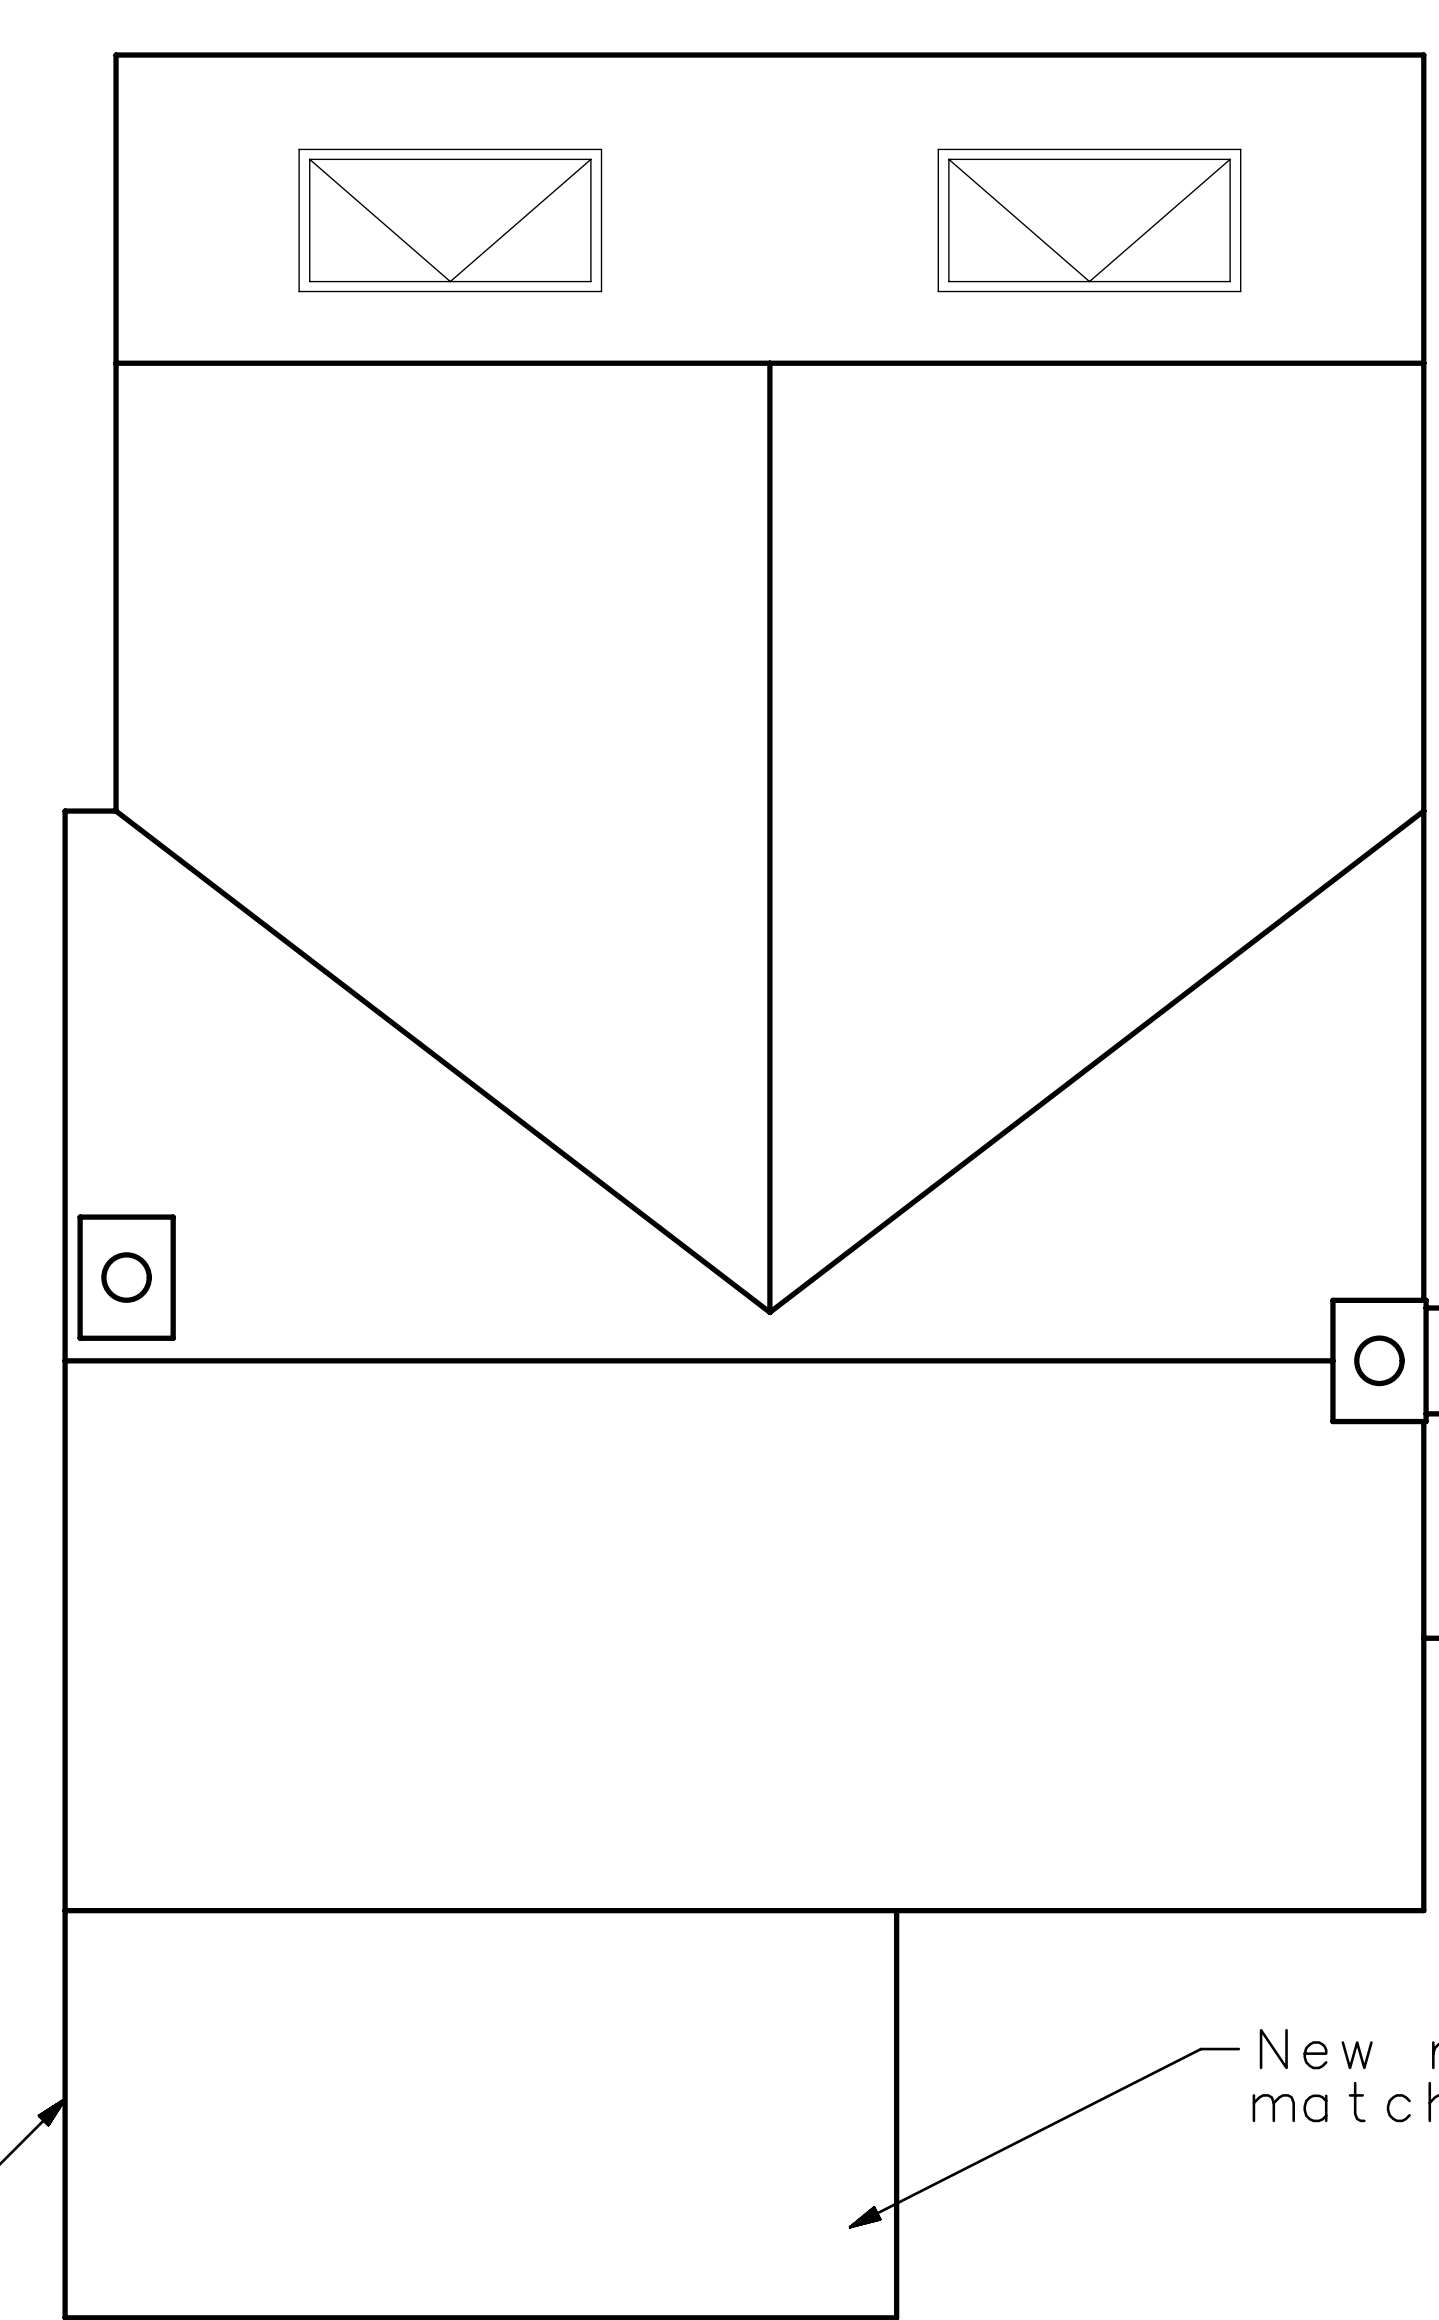

PLAN VIEW
SCALE 1:50


Dry verge to
match existing

- New roof tiles to match existing

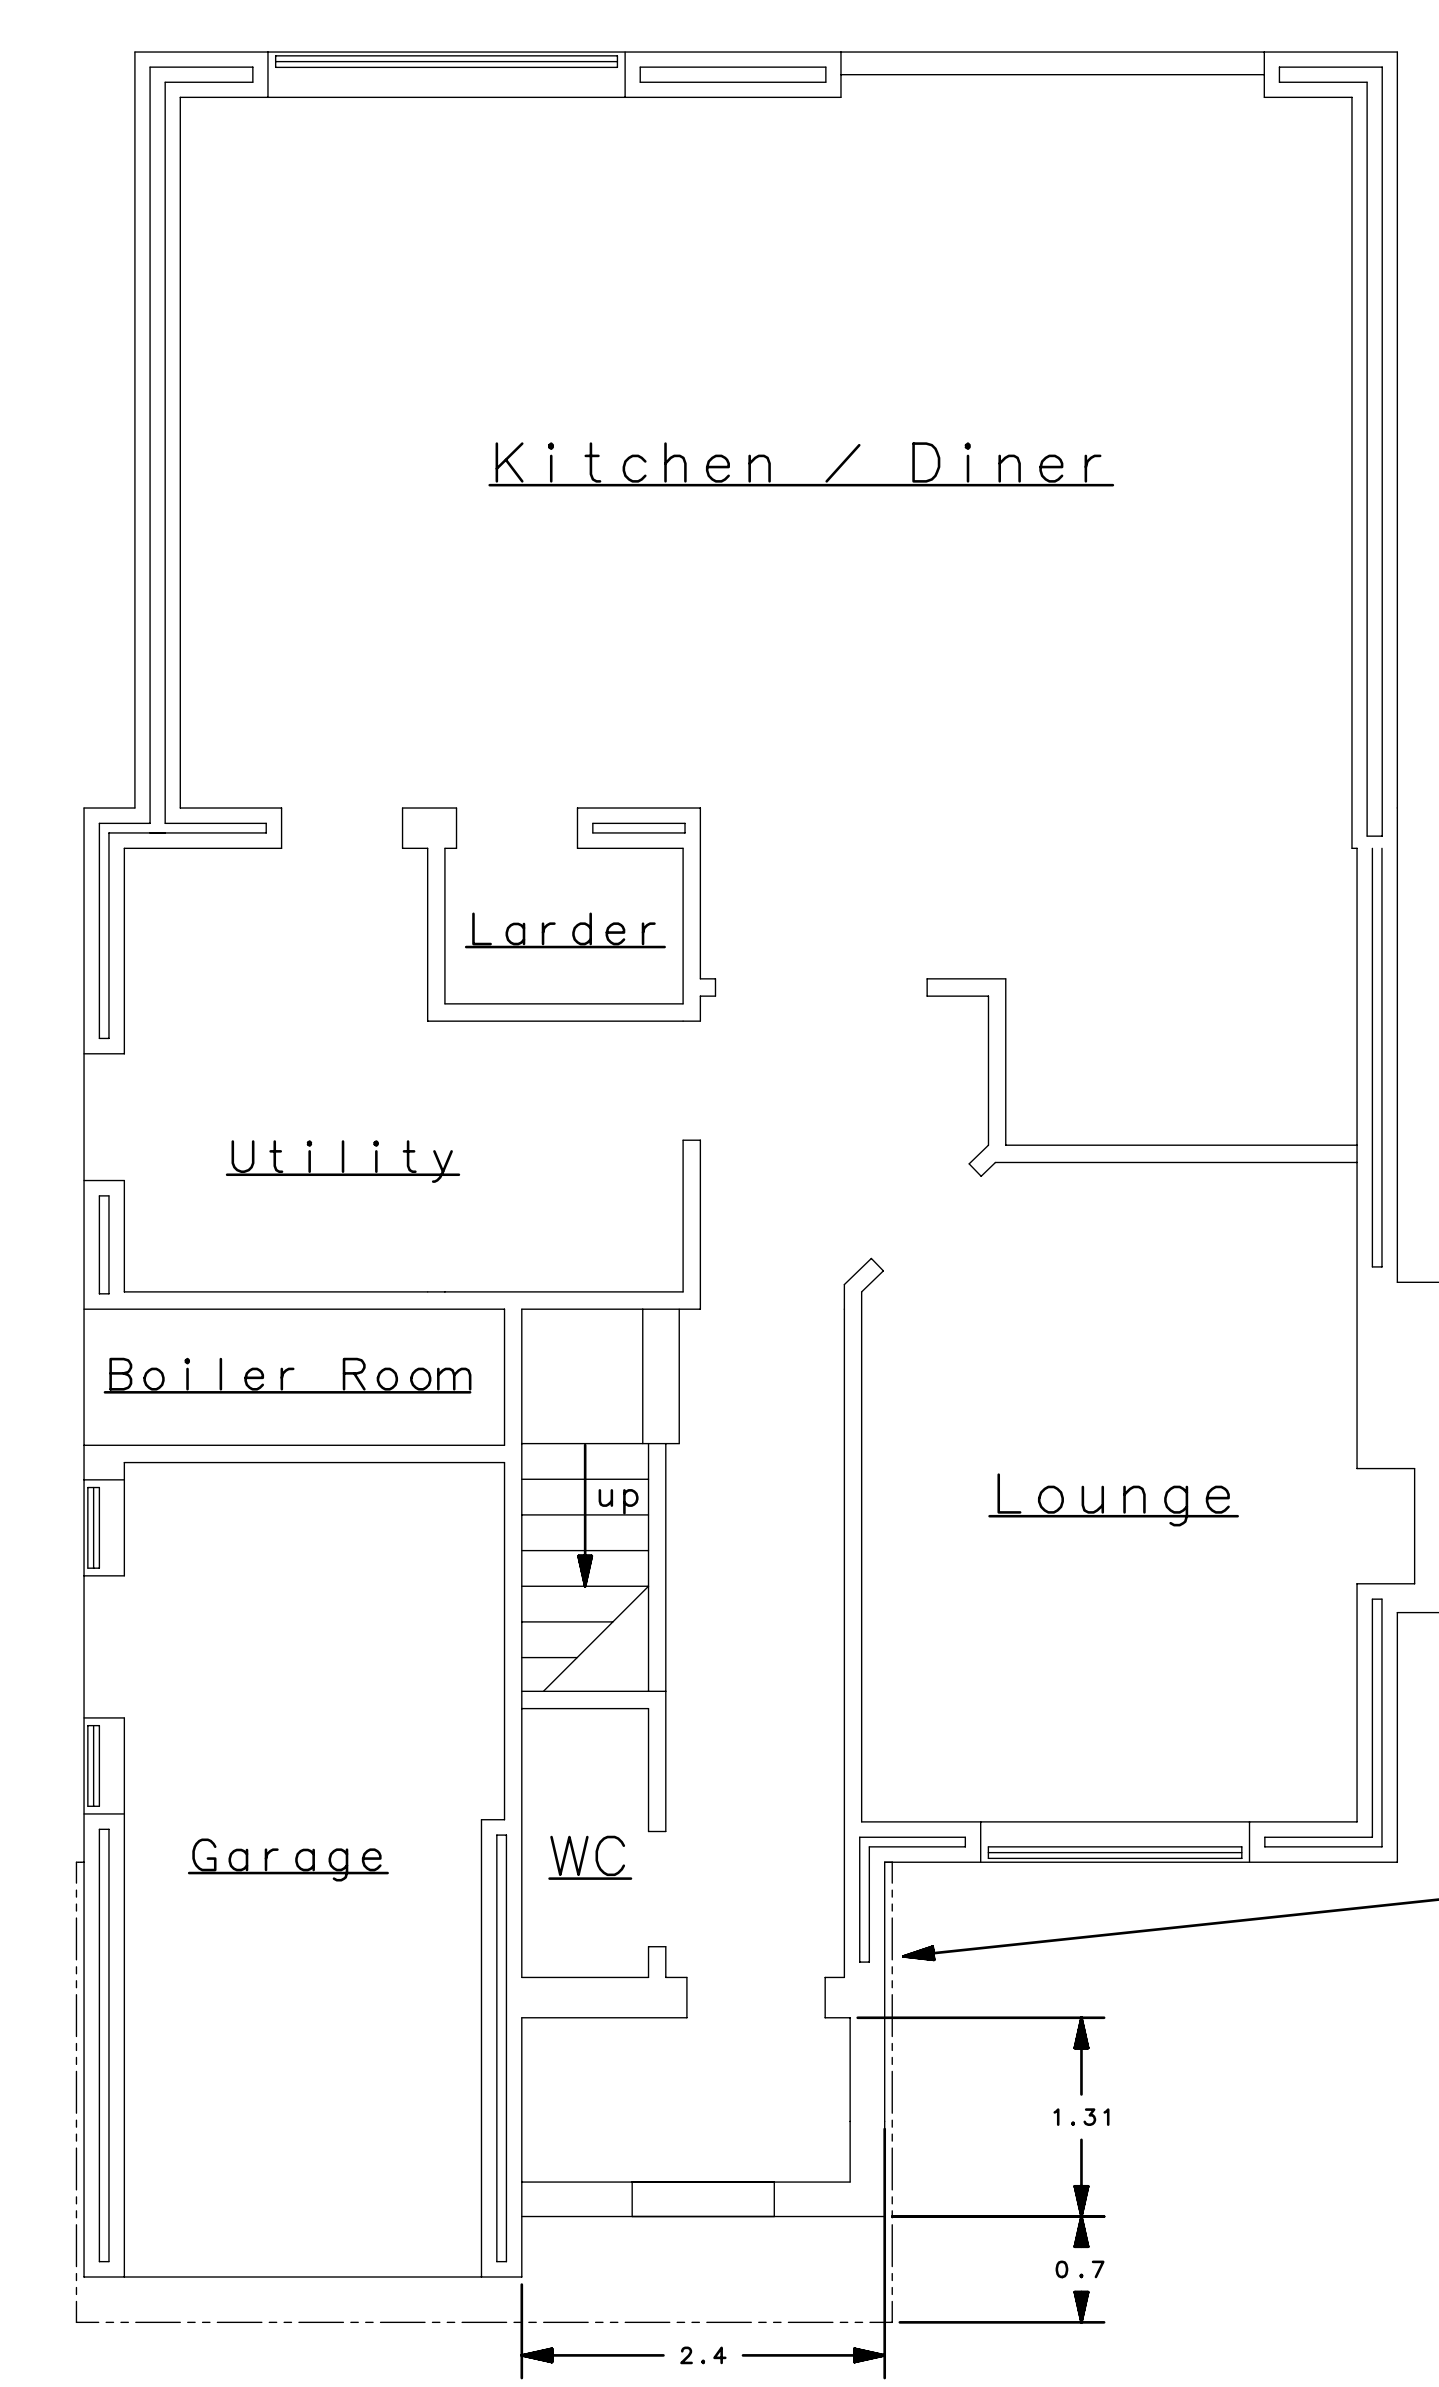

PROPOSED GROUND FLOOR PLAN
SCALE 1:50

— Dashed line showing roof overhang, solid line showing existing garage frontage and new front door placement

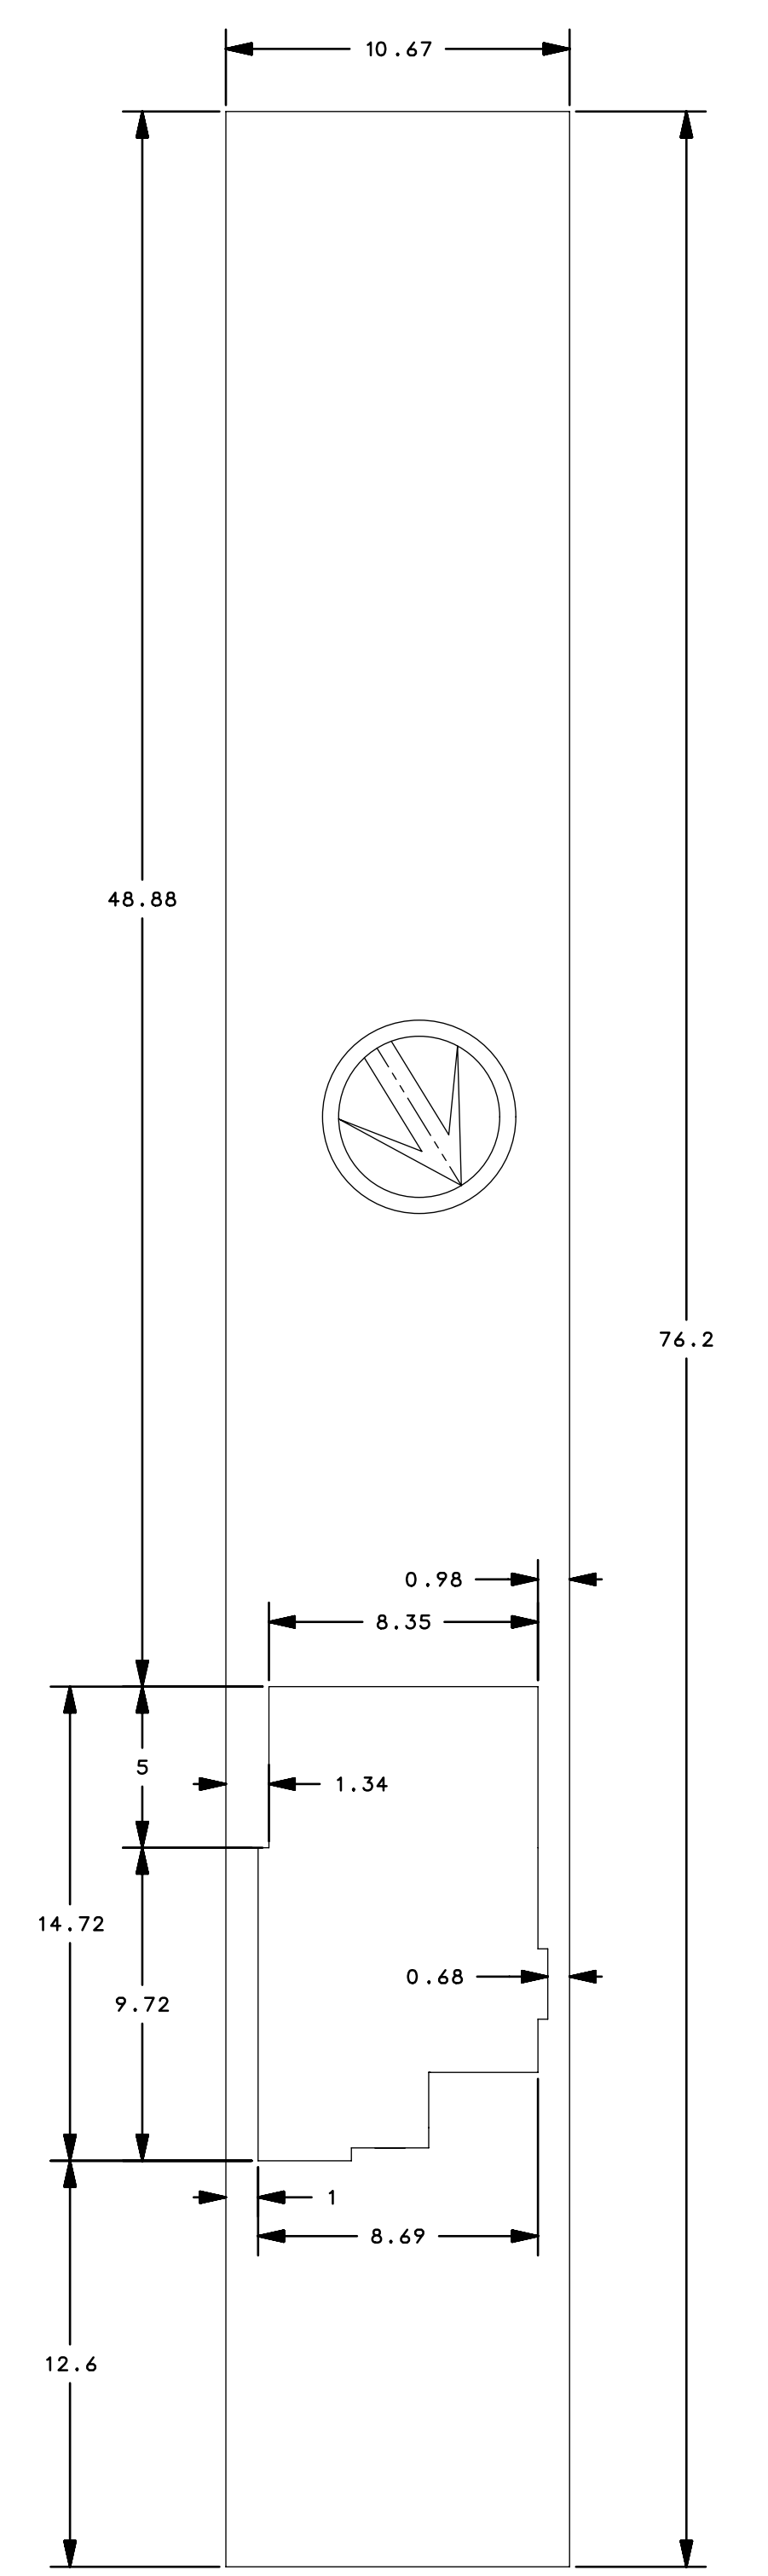

Block Plan
(Proposed Dwelling)
SCALE 1:200

NOTES

GENERAL

GENERAL

All dimensions to be verified on site prior to starting work

Homeowners to give reasonable notice to neighbours before commencing building work