




DRAWINGS TO READ IN
CONJUNCTION WITH SUBMITTED
LANDSCAPING AND DRAINAGE
PLANS - GL0797 01J & GL0797 05E

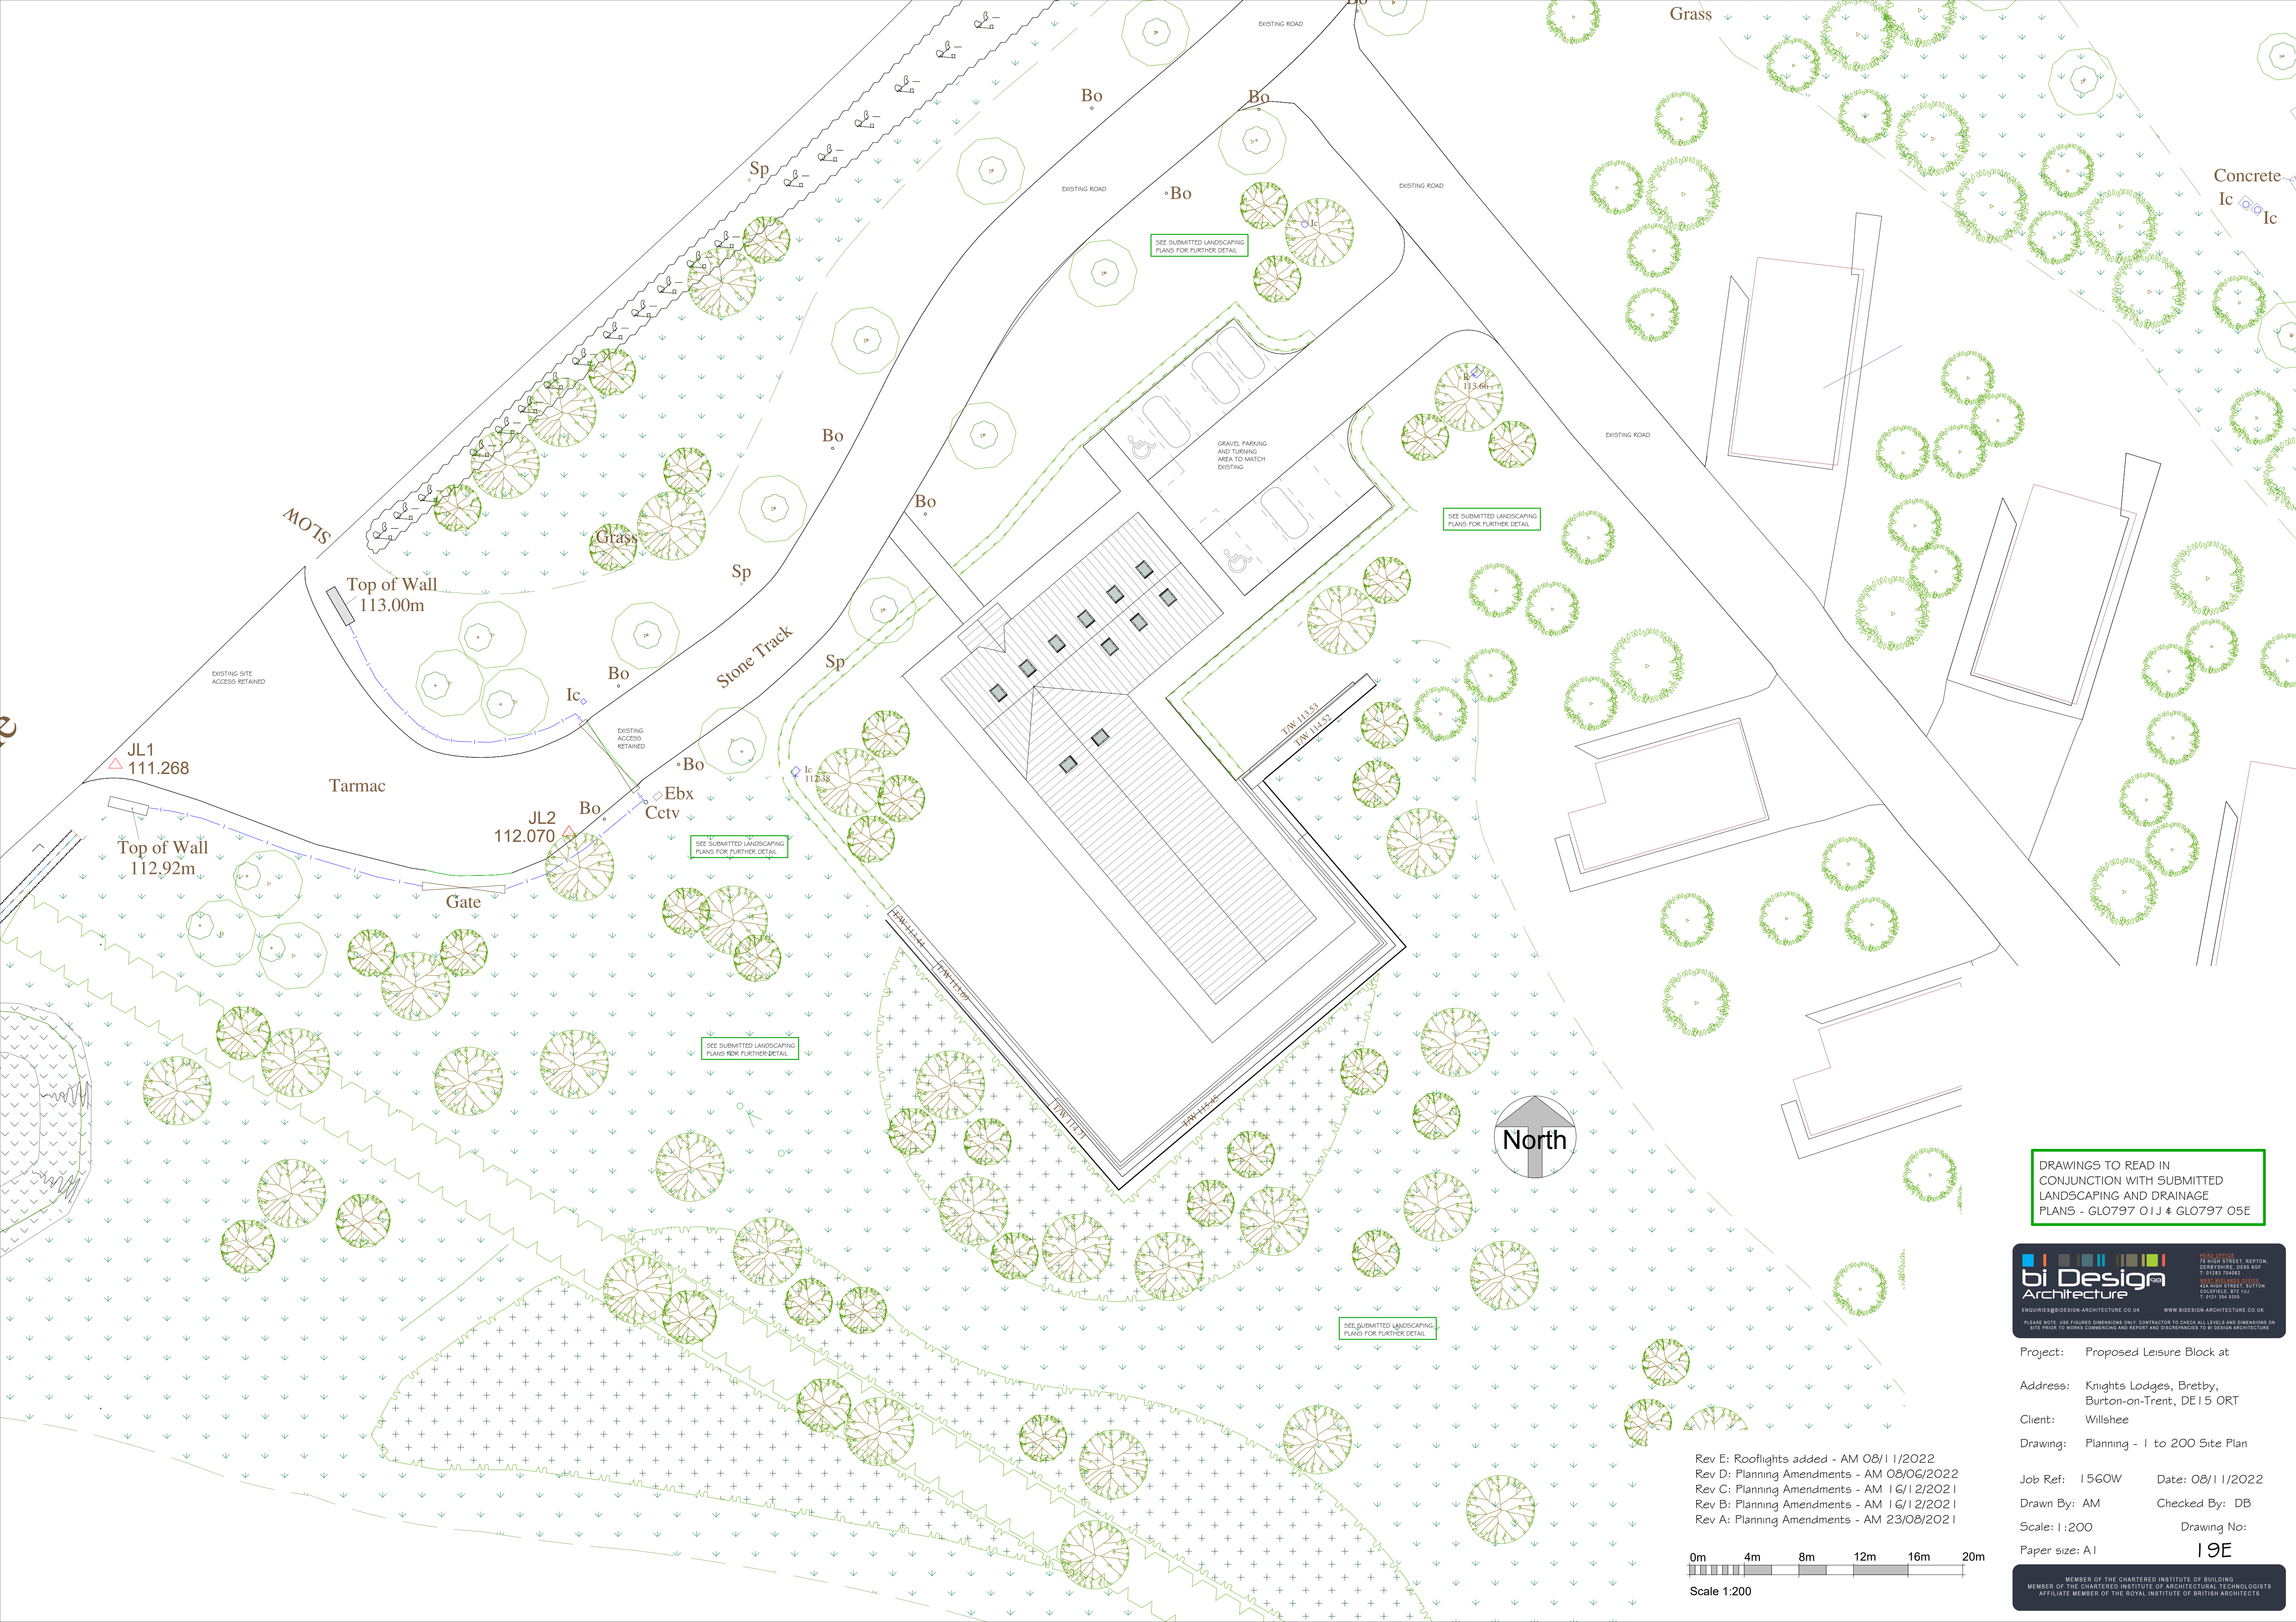

bi Design
Architecture

ENQUIRIES@BIDESIGN-ARCHITECTURE.CO.UK WWW.BIDESIGN-ARCHITECTURE.CO.UK

PLEASE NOTE: USE FIGURED DIMENSIONS ONLY. CONTRACTOR TO CHECK ALL LEVELS AND DIMENSIONS ON SITE PRIOR TO WORKS COMMENCING AND REPORT AND DISCREPANCIES TO BI DESIGN ARCHITECTURE.

SEAN DUFFY
78 HIGH STREET, REPTON,
DERBYSHIRE, DE8 6DT
T 01535 704025

ALAN HIGH STREET, BUXTON
COVENTRY, CV8 1JZ
T 0121 354 8205

Project: Proposed Leisure Block at

Address: Knights Lodges, Bretby,
Burton-on-Trent, DE15 0RT

Client: Willshee

Drawing: Planning - 1 to 200 Site Plan

Job Ref: 1560W Date: 08/11/2022

Drawn By: AM Checked By: DB

Scale: 1:200 Drawing No:

Paper size: A1 19E

Rev E: Rooflights added - AM 08/11/2022
Rev D: Planning Amendments - AM 08/06/2022
Rev C: Planning Amendments - AM 16/12/2021
Rev B: Planning Amendments - AM 16/12/2021
Rev A: Planning Amendments - AM 23/08/2021

