



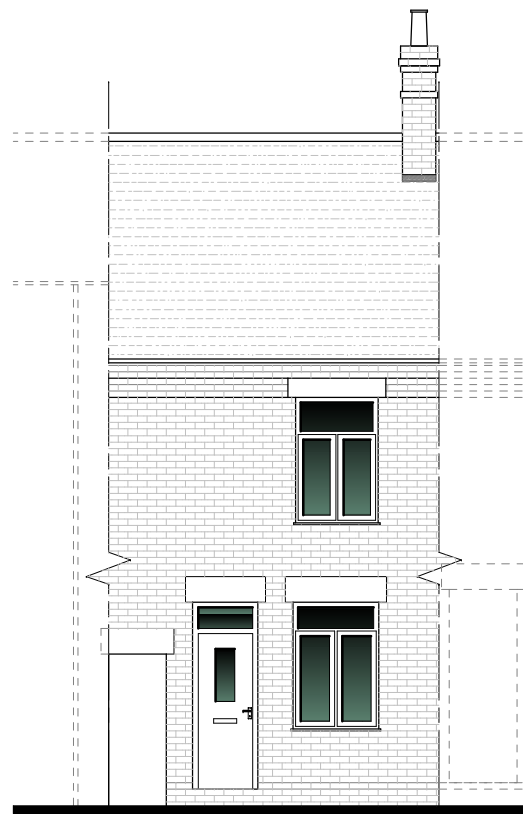


EXISTING FRONT (NW) ELEVATION
1:100

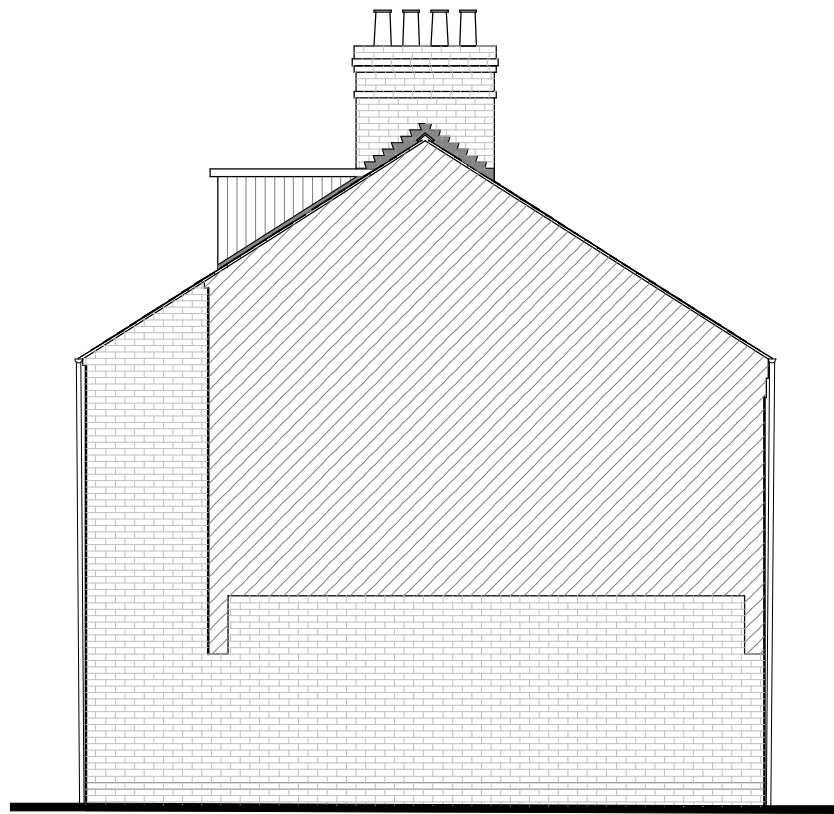


EXISTING SIDE (NE) ELEVATION
1:100


EXISTING MATERIALS:
BLUE CLAY COLLARED RIDGE TILES WITH GREY SLATE ROOF TILES
RED FACING BRICKWORK WITH BRICK CORBEL
BLACK UPVC GUTTERING & DOWNPIPES
WHITE UPVC DOORS AND WINDOWS

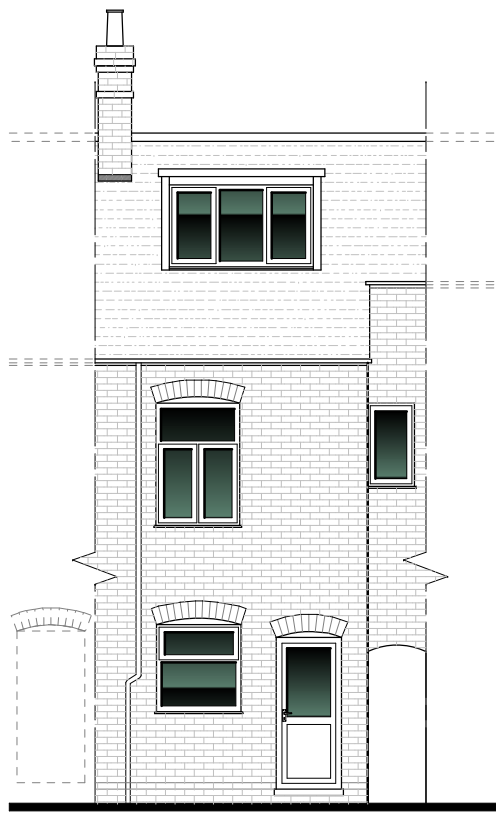


EXISTING REAR (SE) ELEVATION
1:100

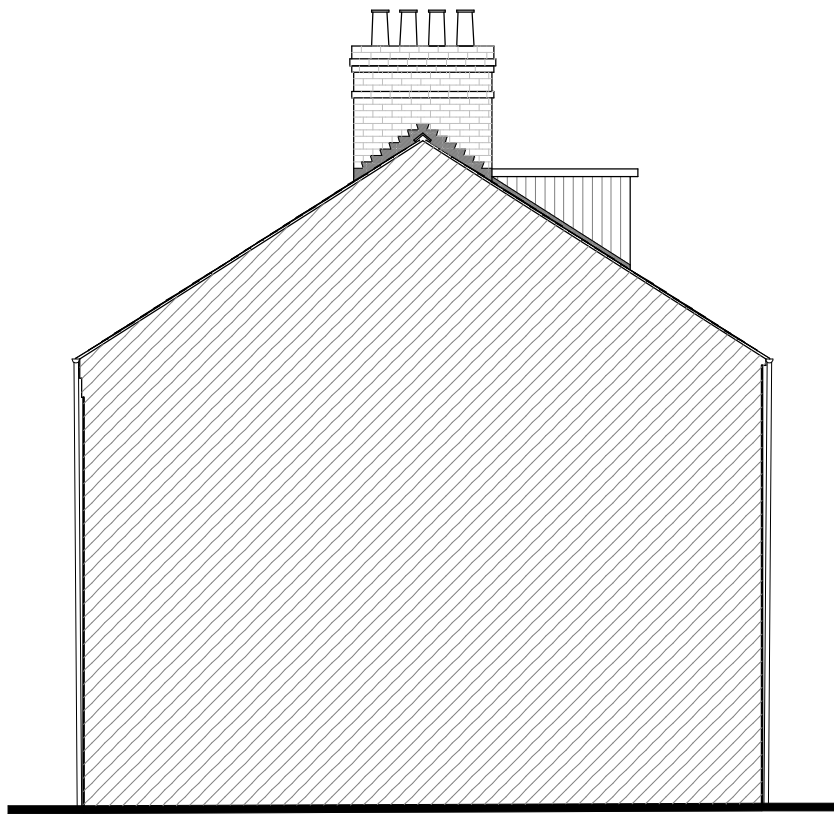


EXISTING SIDE (SW) ELEVATION
1:100

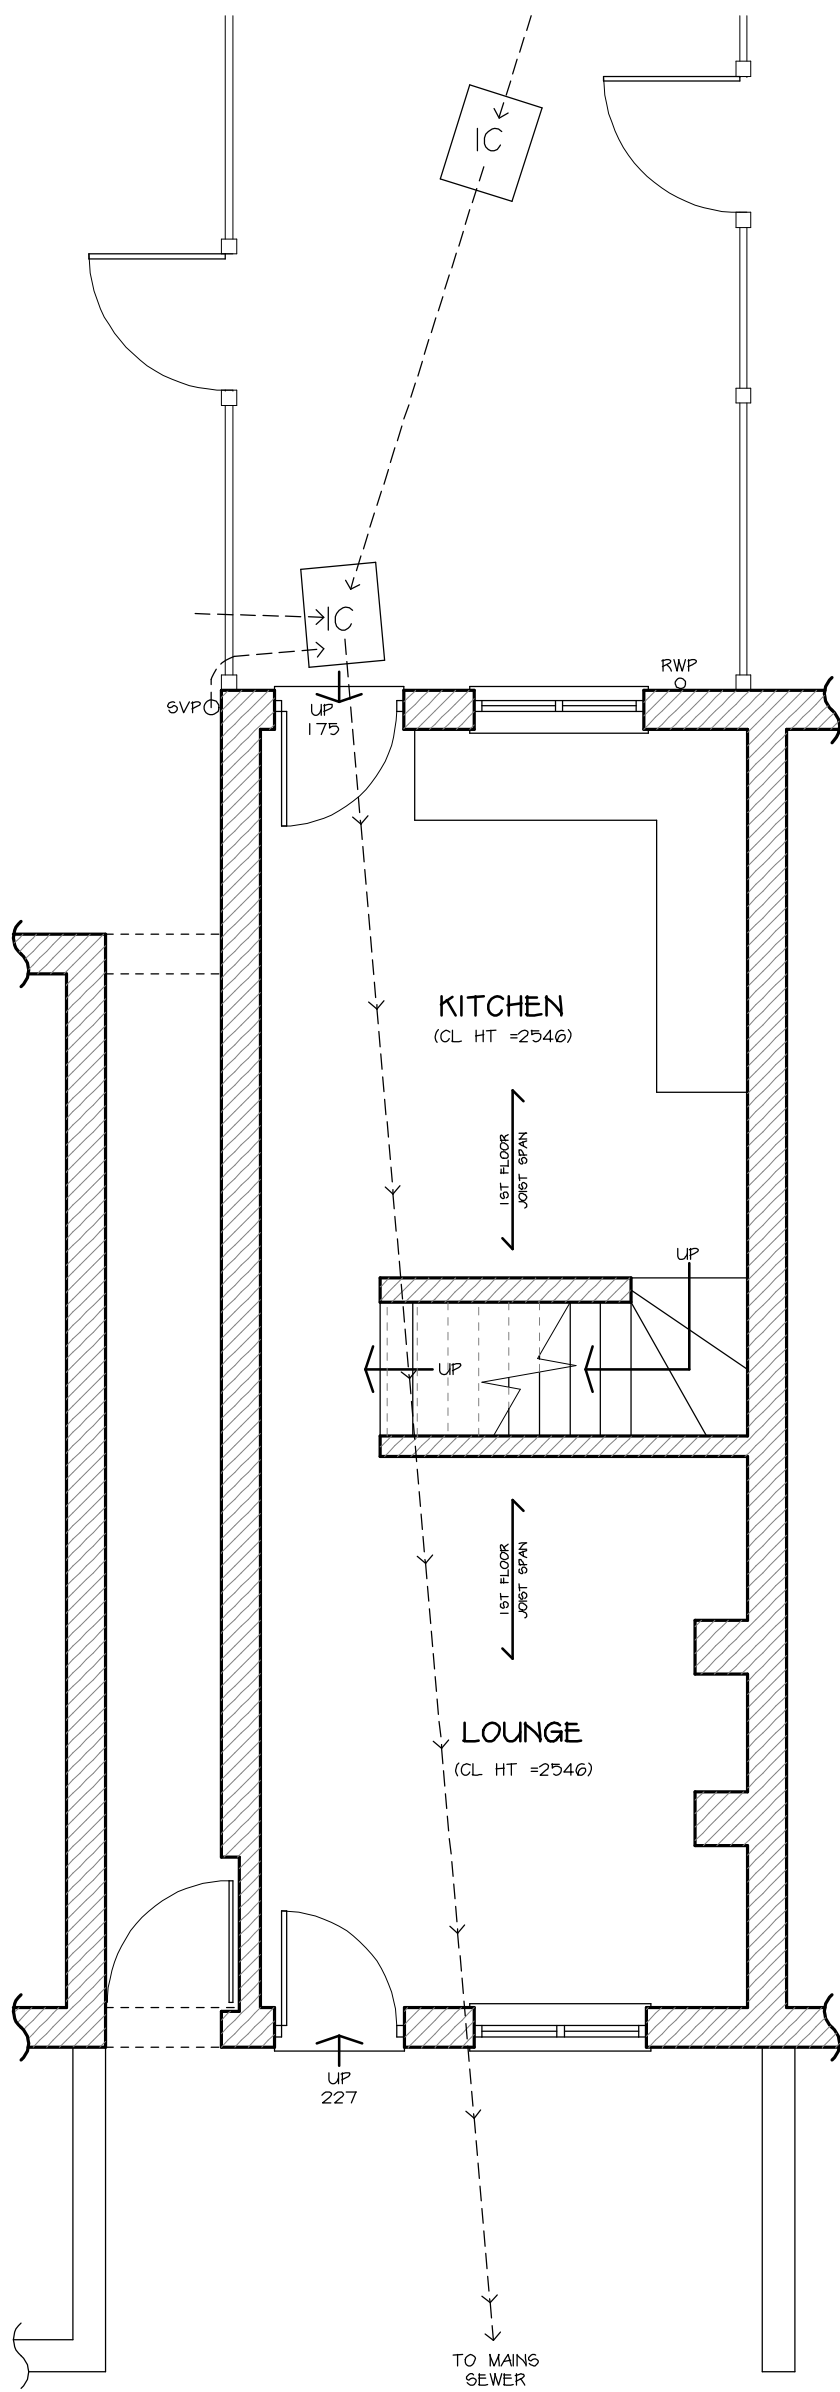


EXISTING GROUND FLOOR PLAN
1:50

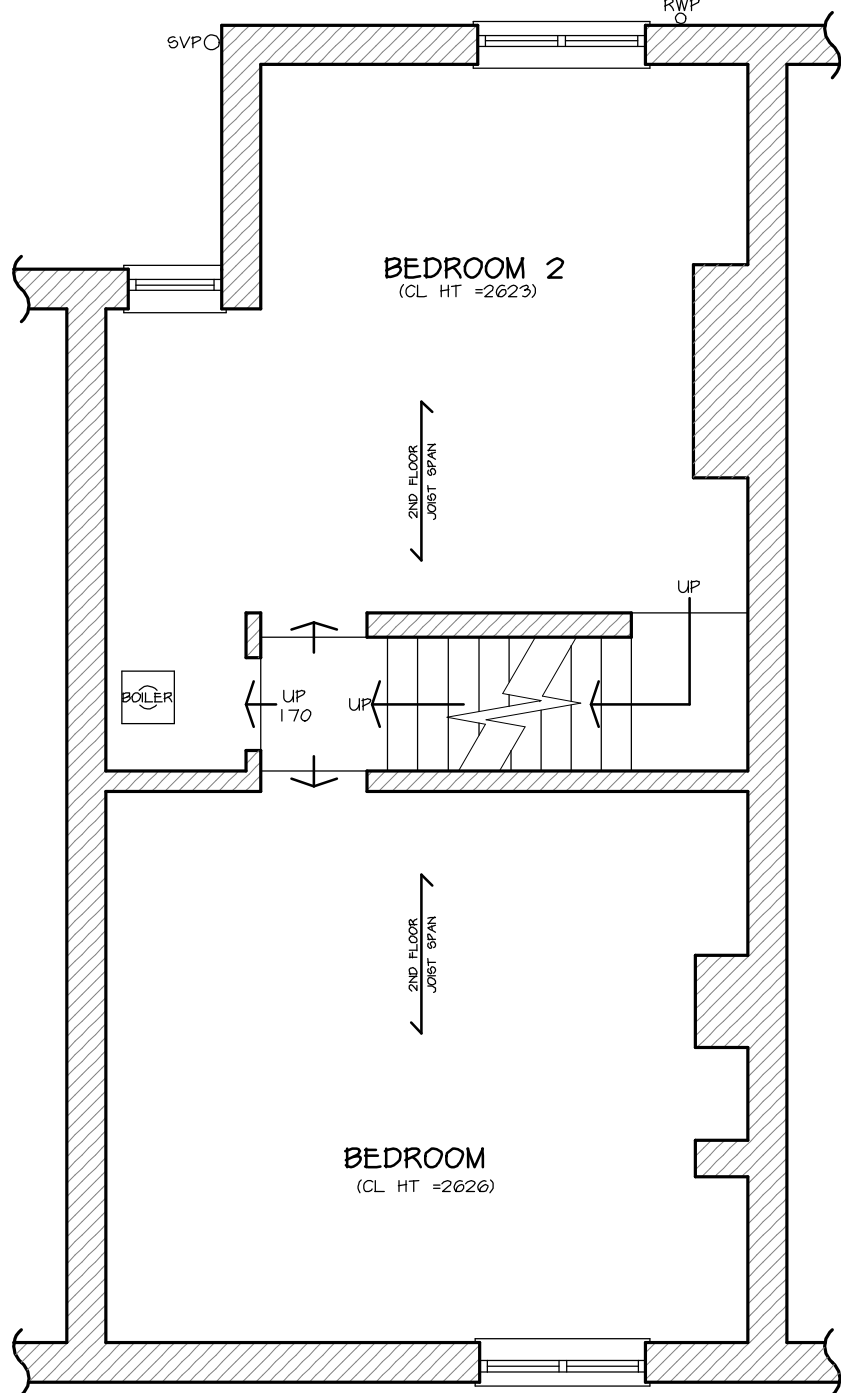

EXISTING FIRST FLOOR PLAN
1:50

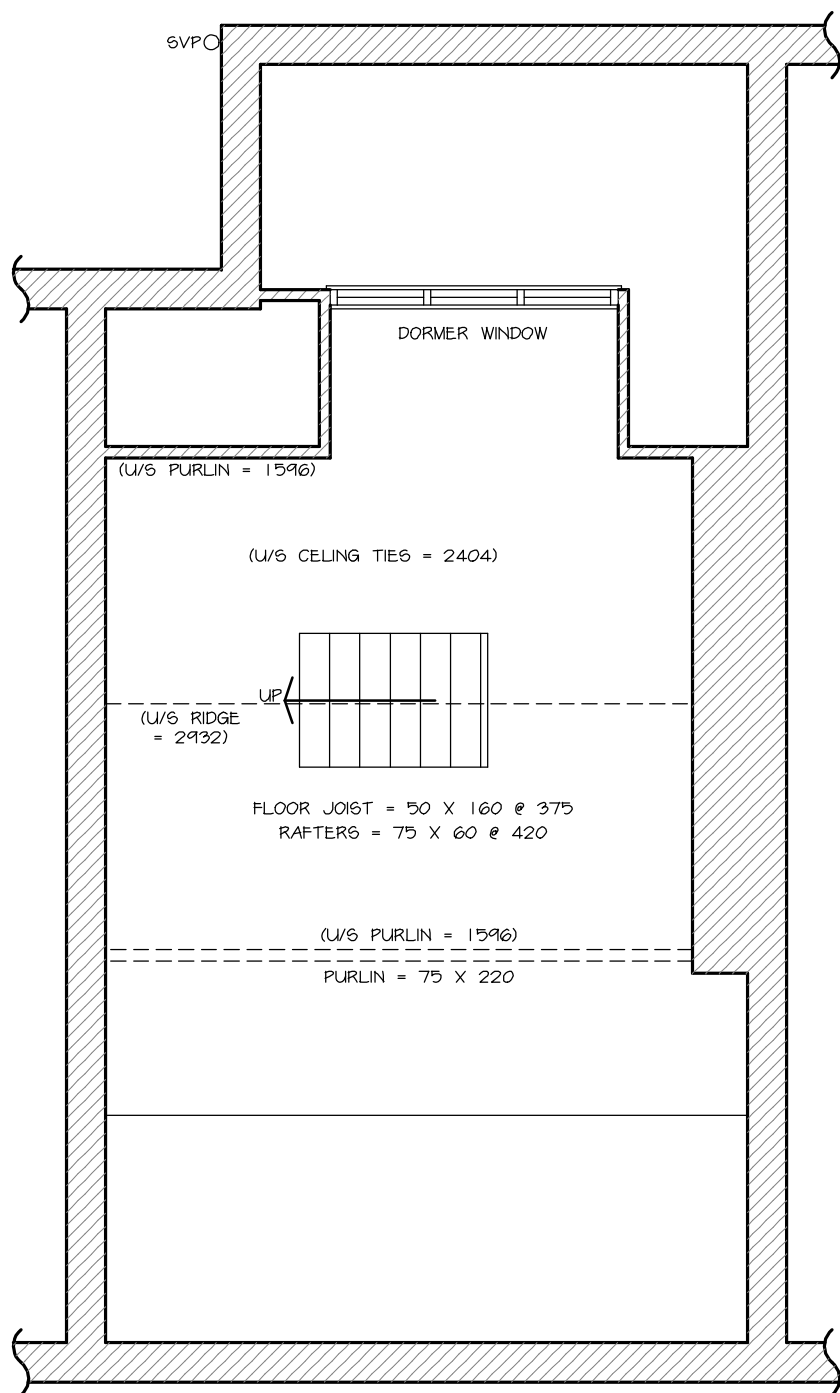

EXISTING SECOND FLOOR PLAN
1:50


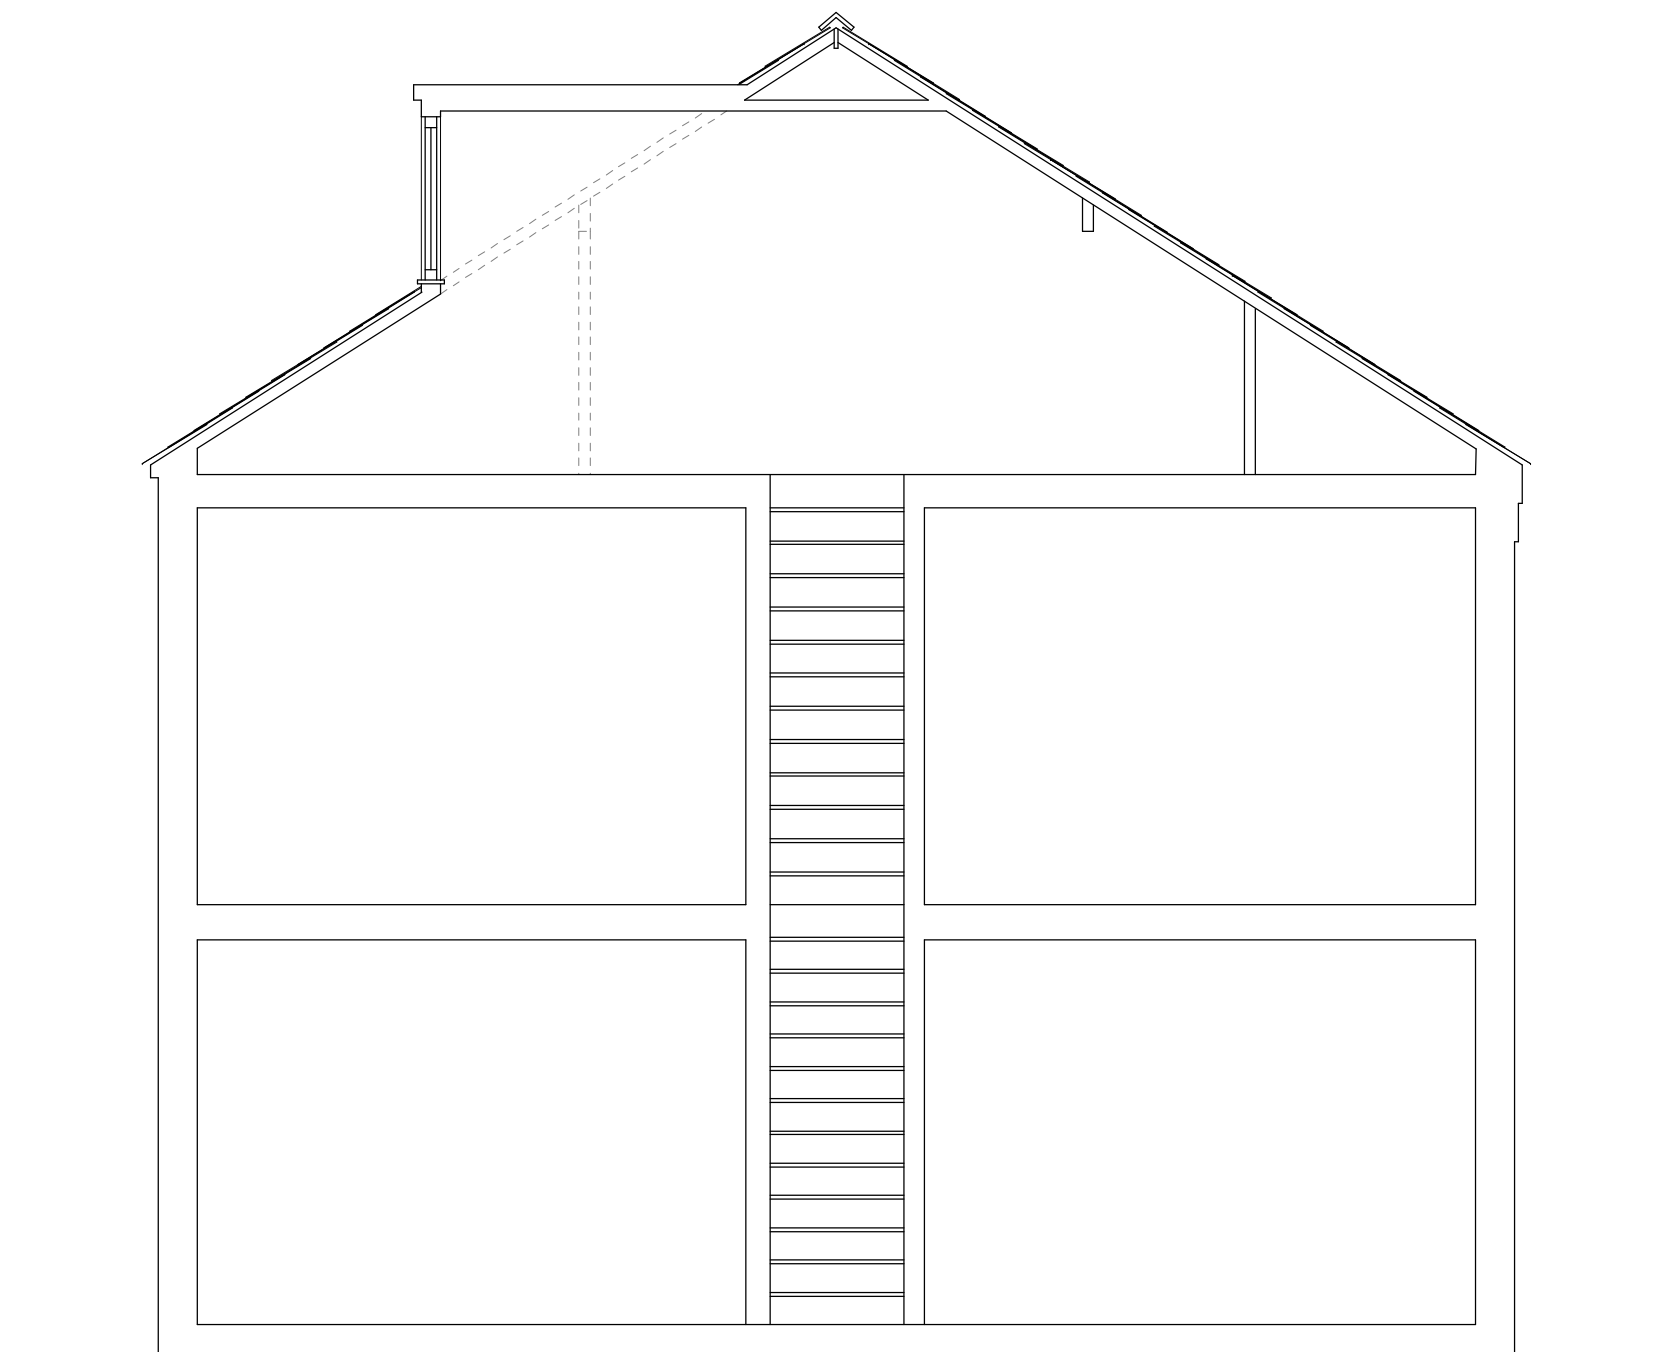


EXISTING INDICATIVE SECTION
1:50

PAPER SIZE: A1

NOTES

All dimensions must be checked on site and only scaled from this drawing for planning purposes only

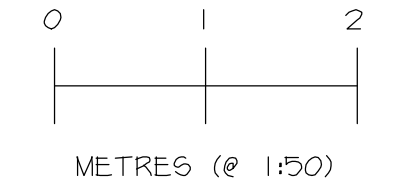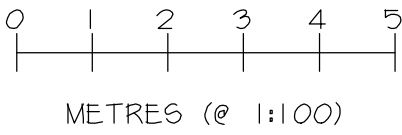

Date	Revisions
B JUN 2023	AMENDED FOR PLANNING
A DEC 2022	PROPOSAL DESCRIPTION AMENDED

© copyright

Client

MR RYAN WILLIAMS

Location

15 BLANCH CROFT
MELBOURNE
DERBYSHIRE
DE73 6GG

Proposal

SINGLE STOREY REAR EXTENSION,
LOFT CONVERSION, ACCESS OFF
REAR CAR PARK, REPLACEMENT
WINDOWS & INTERNAL ALTERATIONS

Drawing Title

EXISTING FLOOR PLANS,
ELEVATIONS & SECTION

Scale

1:50 & 1:100

Date

FEB 2022

Drawn by

OJF

Org No.

J3440-03

Revision

B



MAKING PLANS
architecture

Ivy Lodge, Twyford Road, Willington, Derby, DE65 6DE
T/F 01283 703160 E info@makingplans-architecture.co.uk
W www.makingplans-architecture.co.uk