

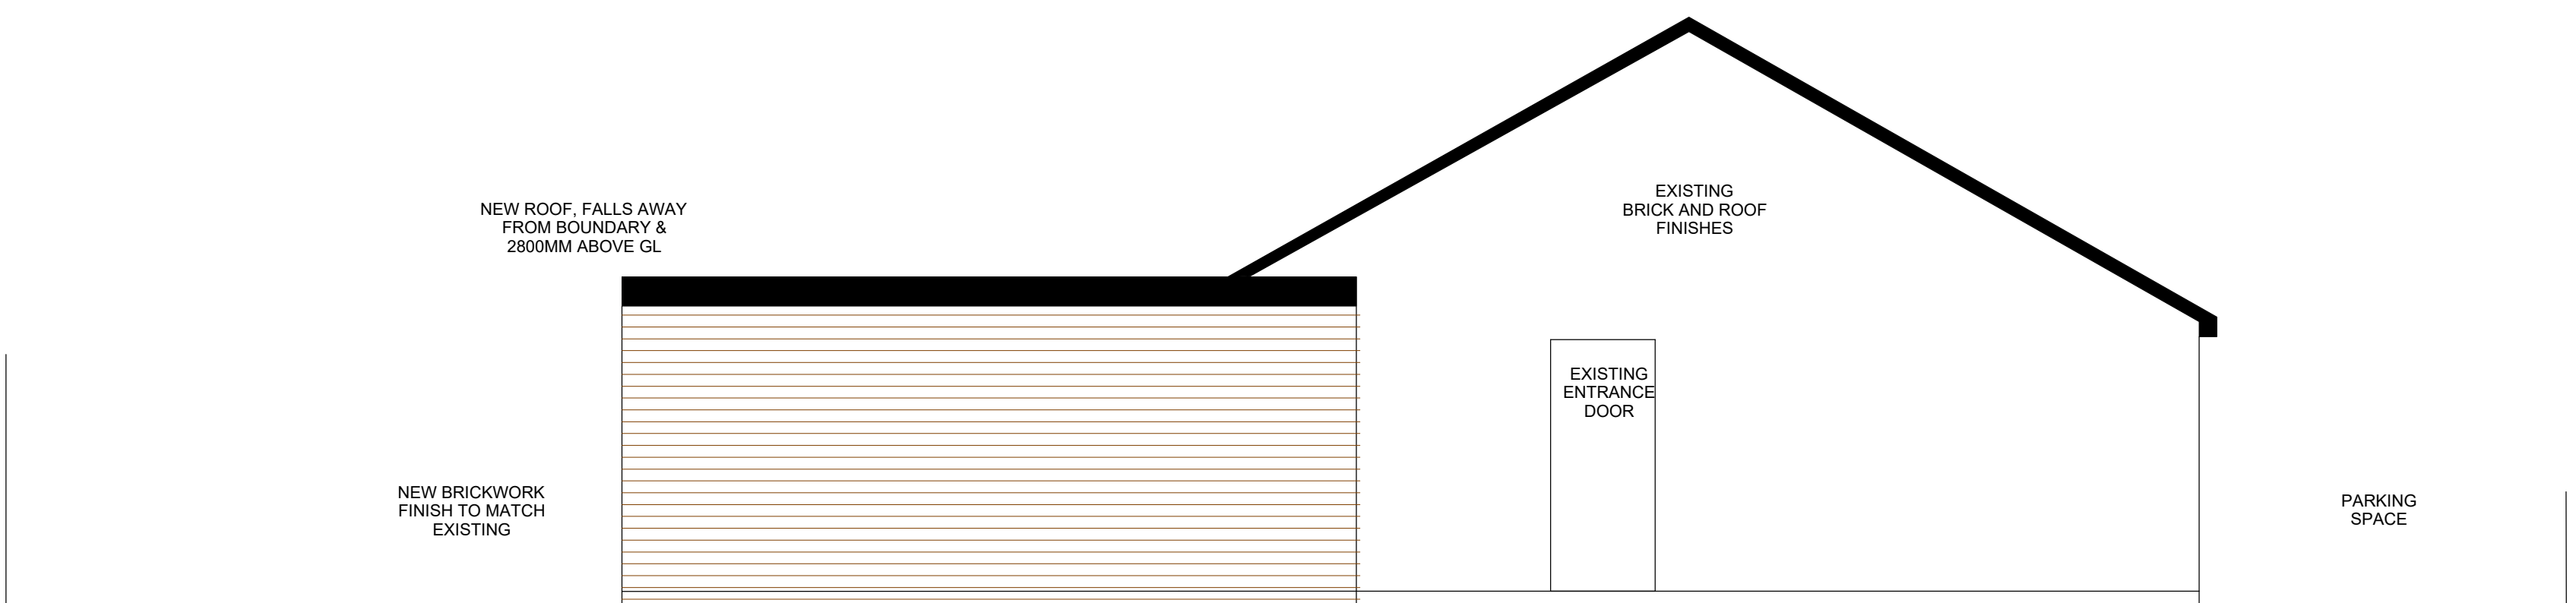
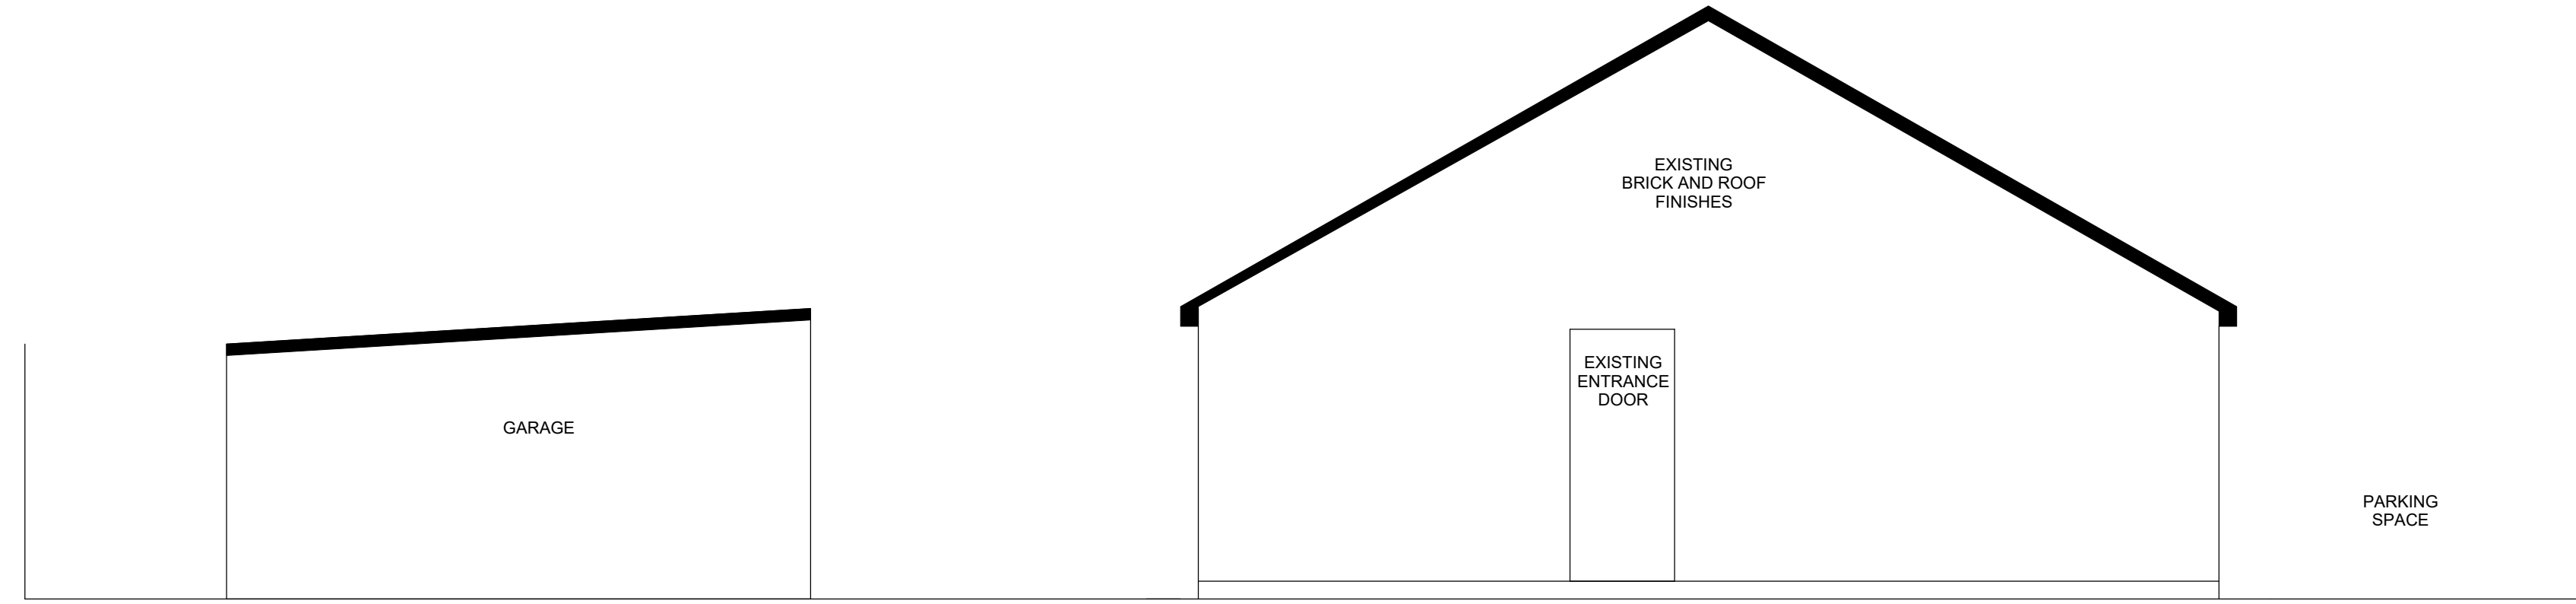
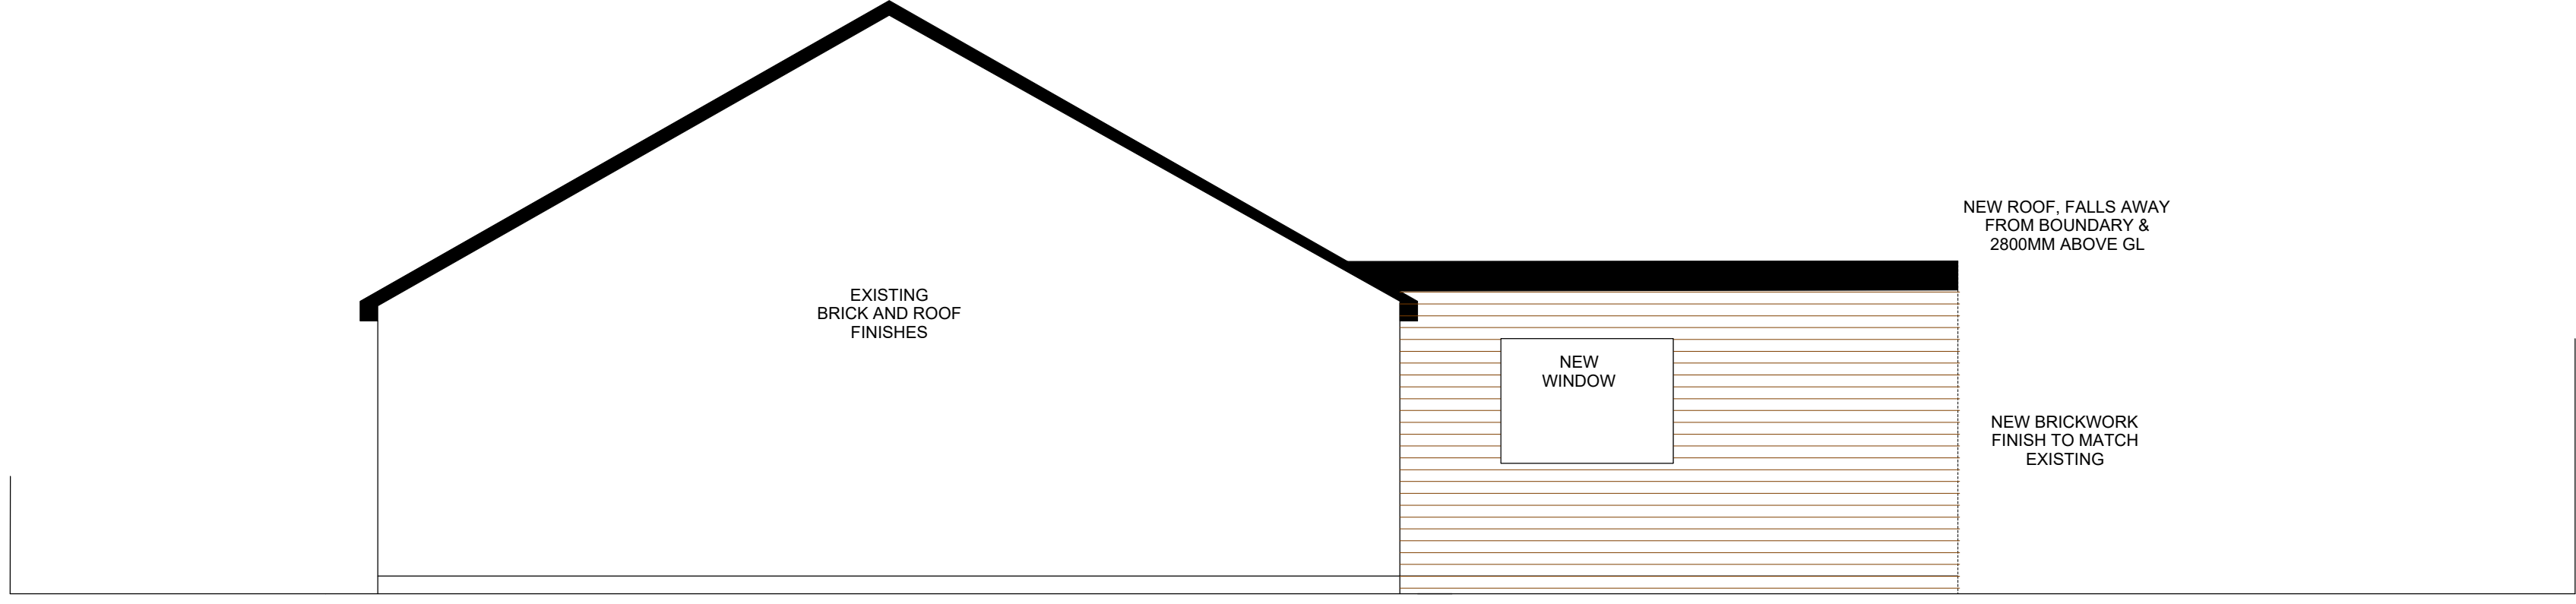


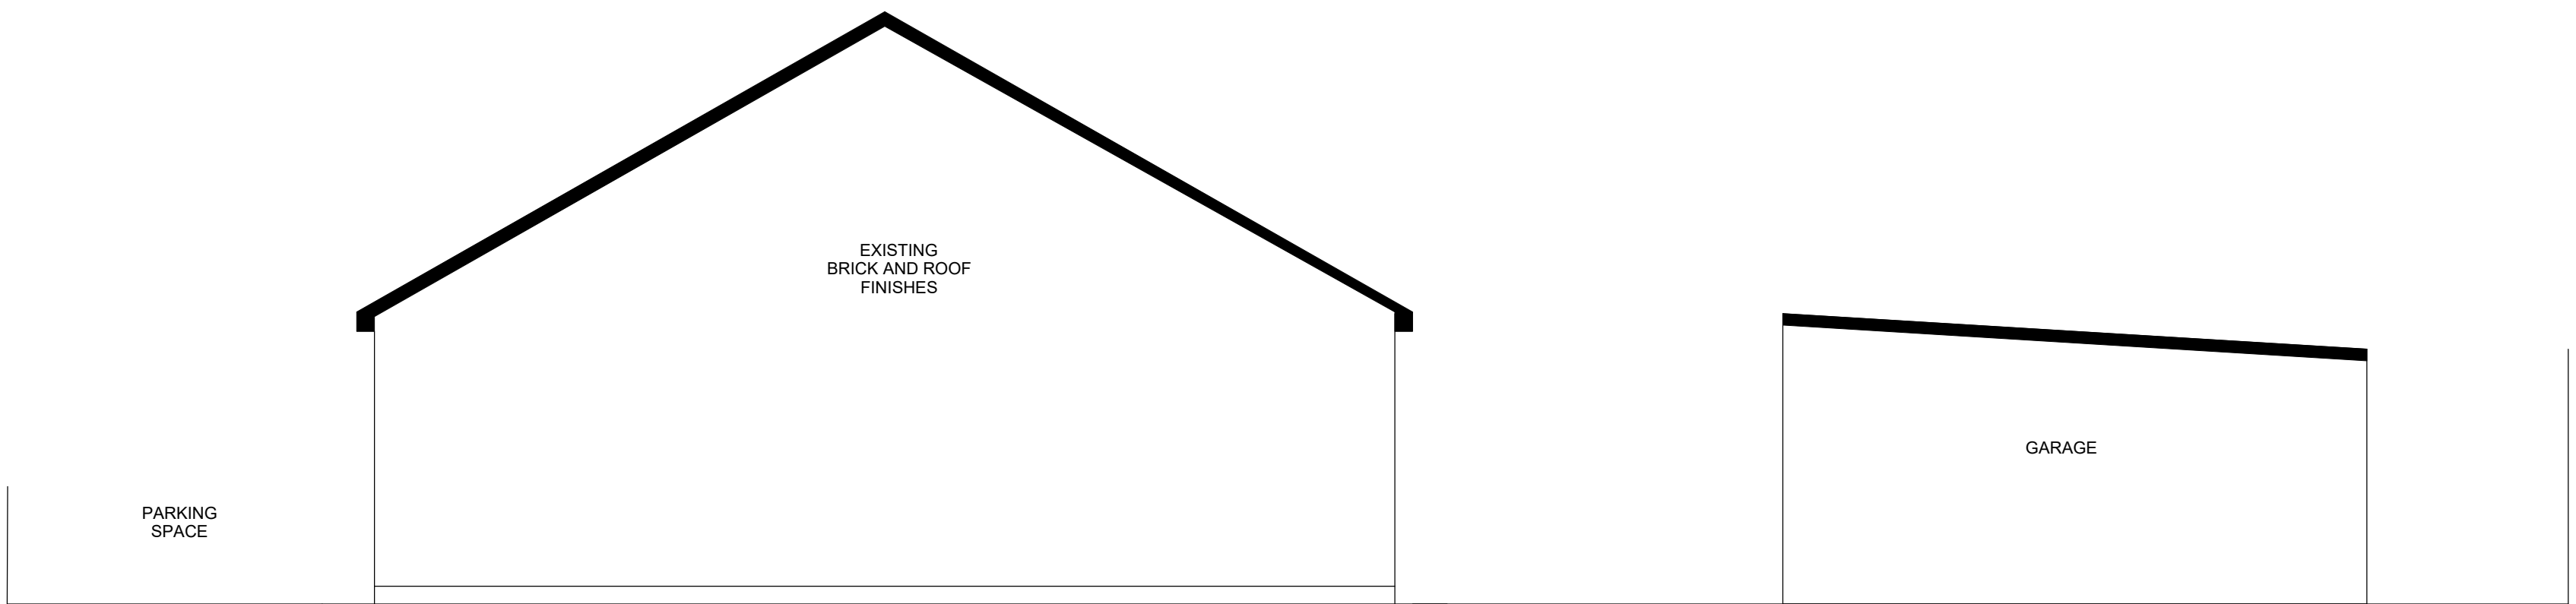


EXISTING SIDE ELEVATIONS


PROPOSED SIDE ELEVATIONS

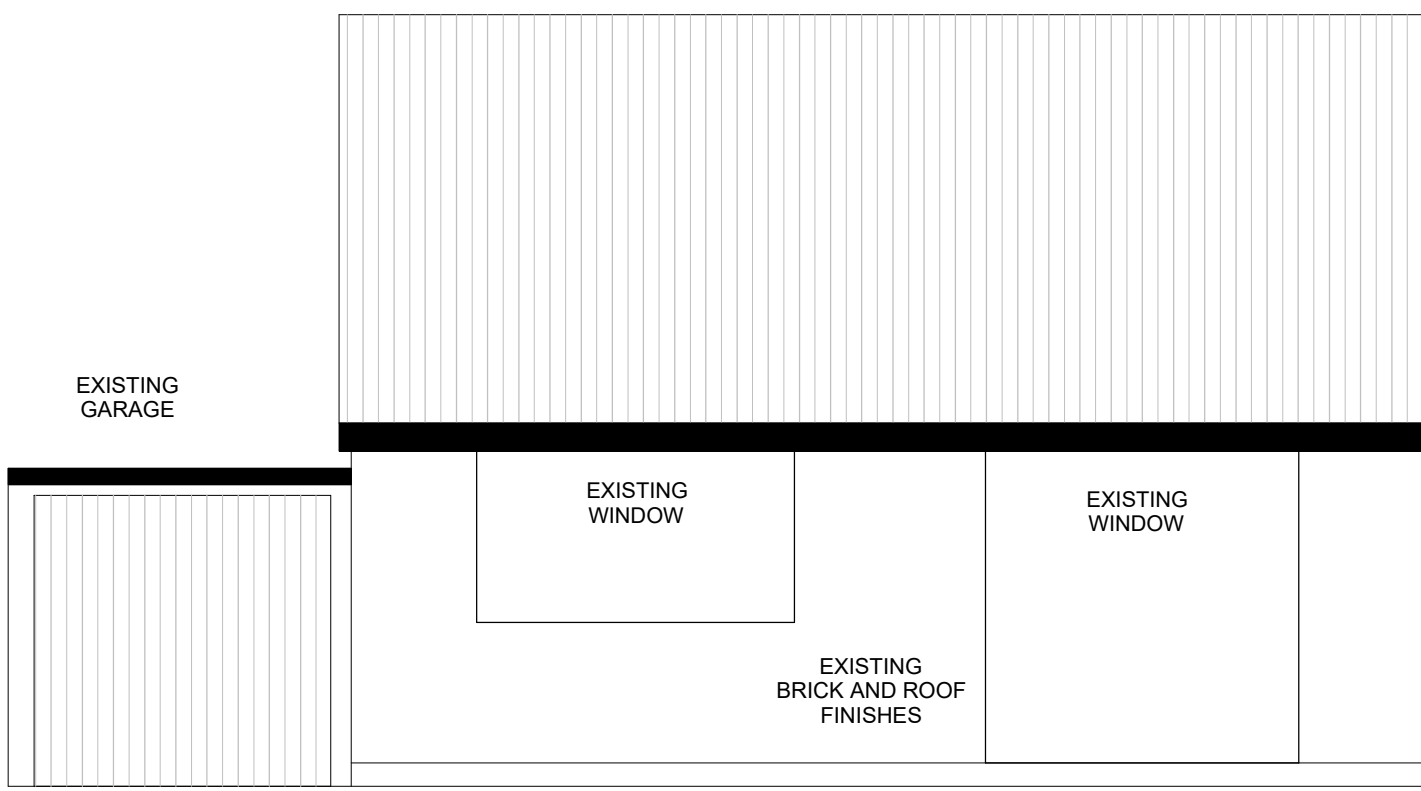


EXISTING FRONT ELEVATION

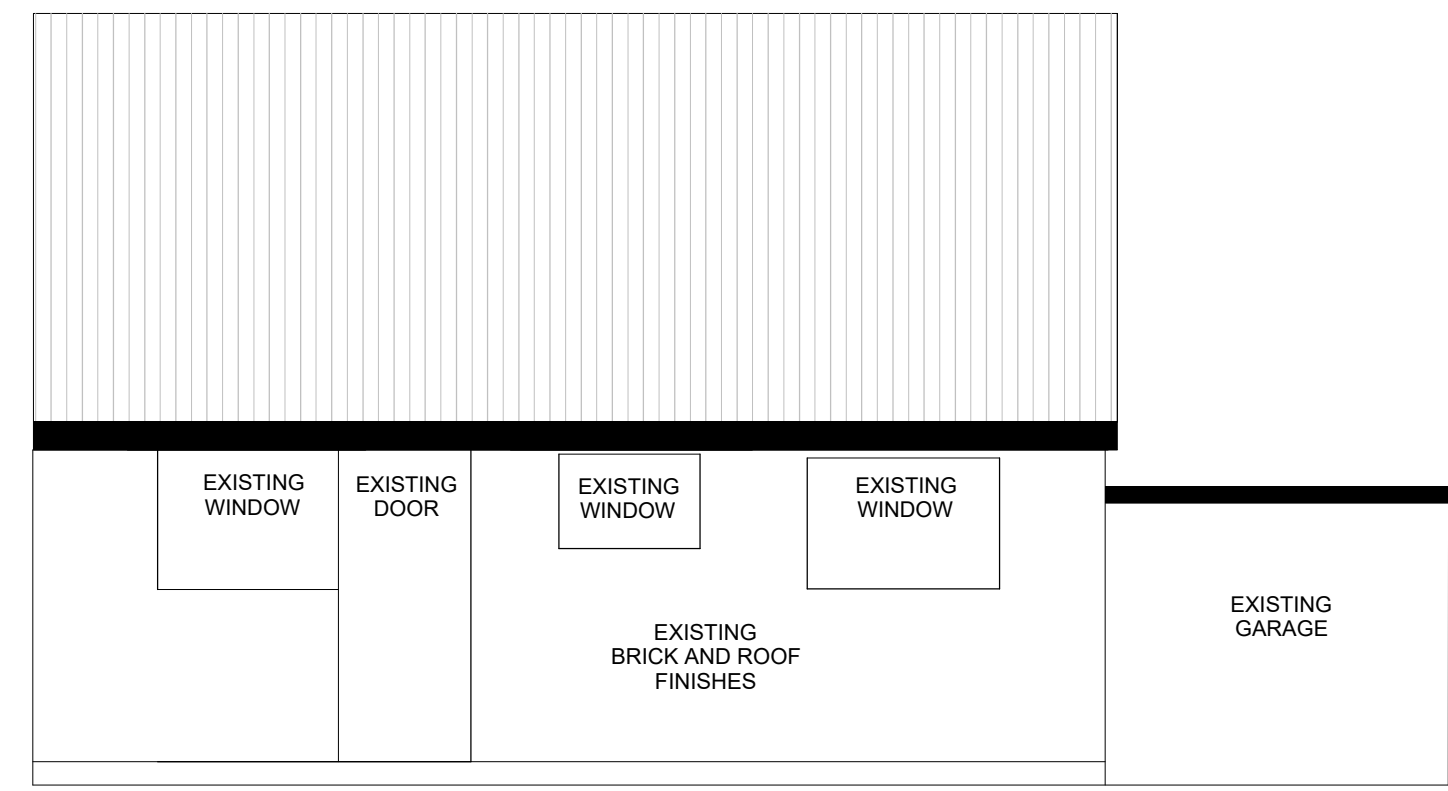


EXISTING REAR ELEVATION

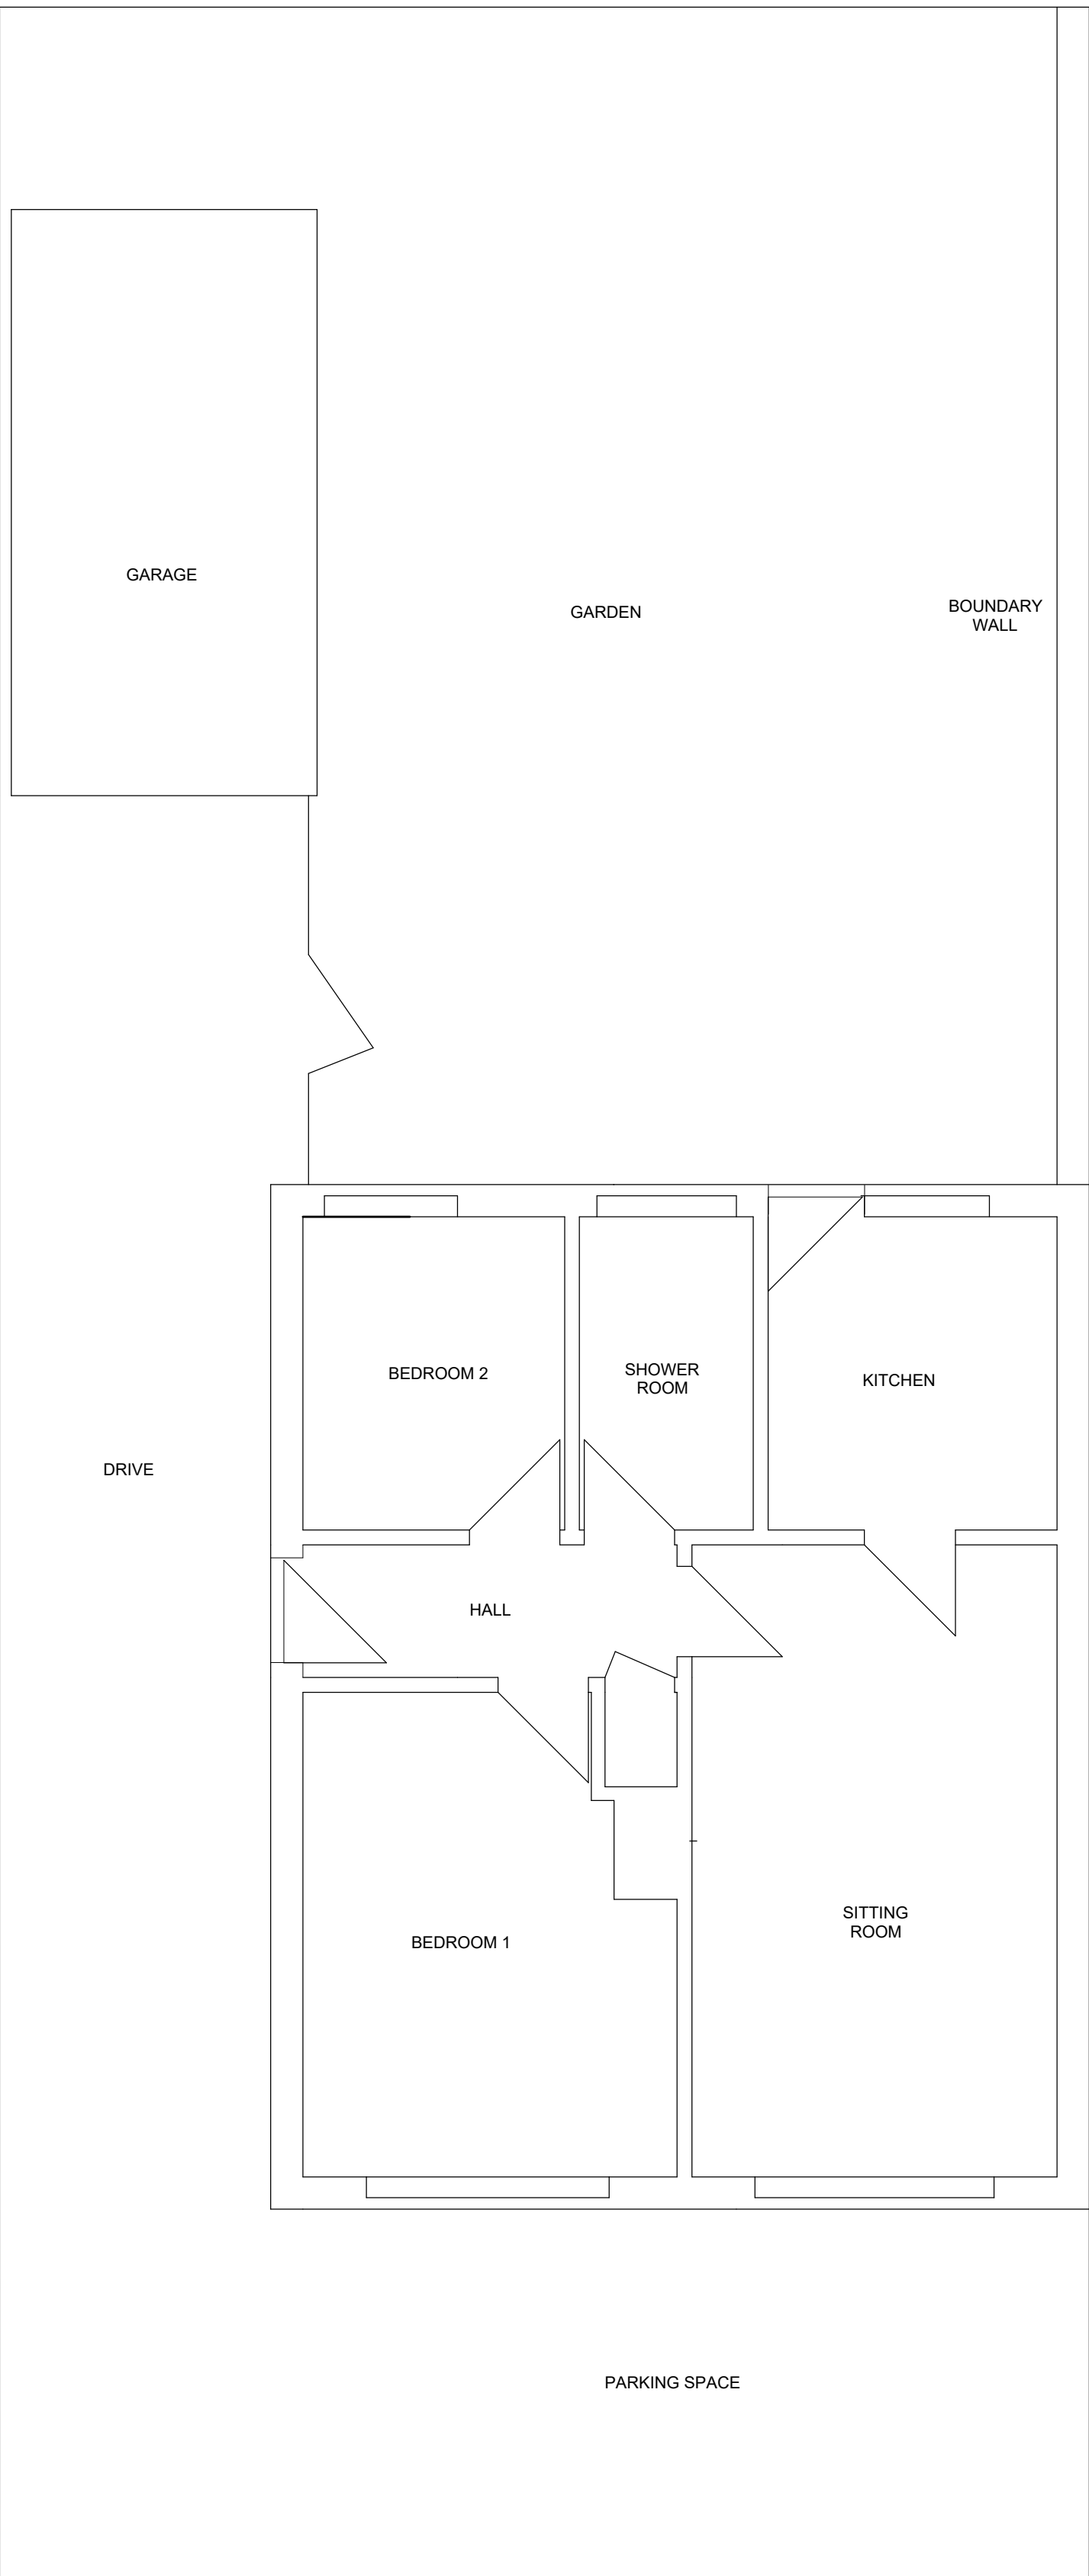


EXISTING FLOOR PLAN

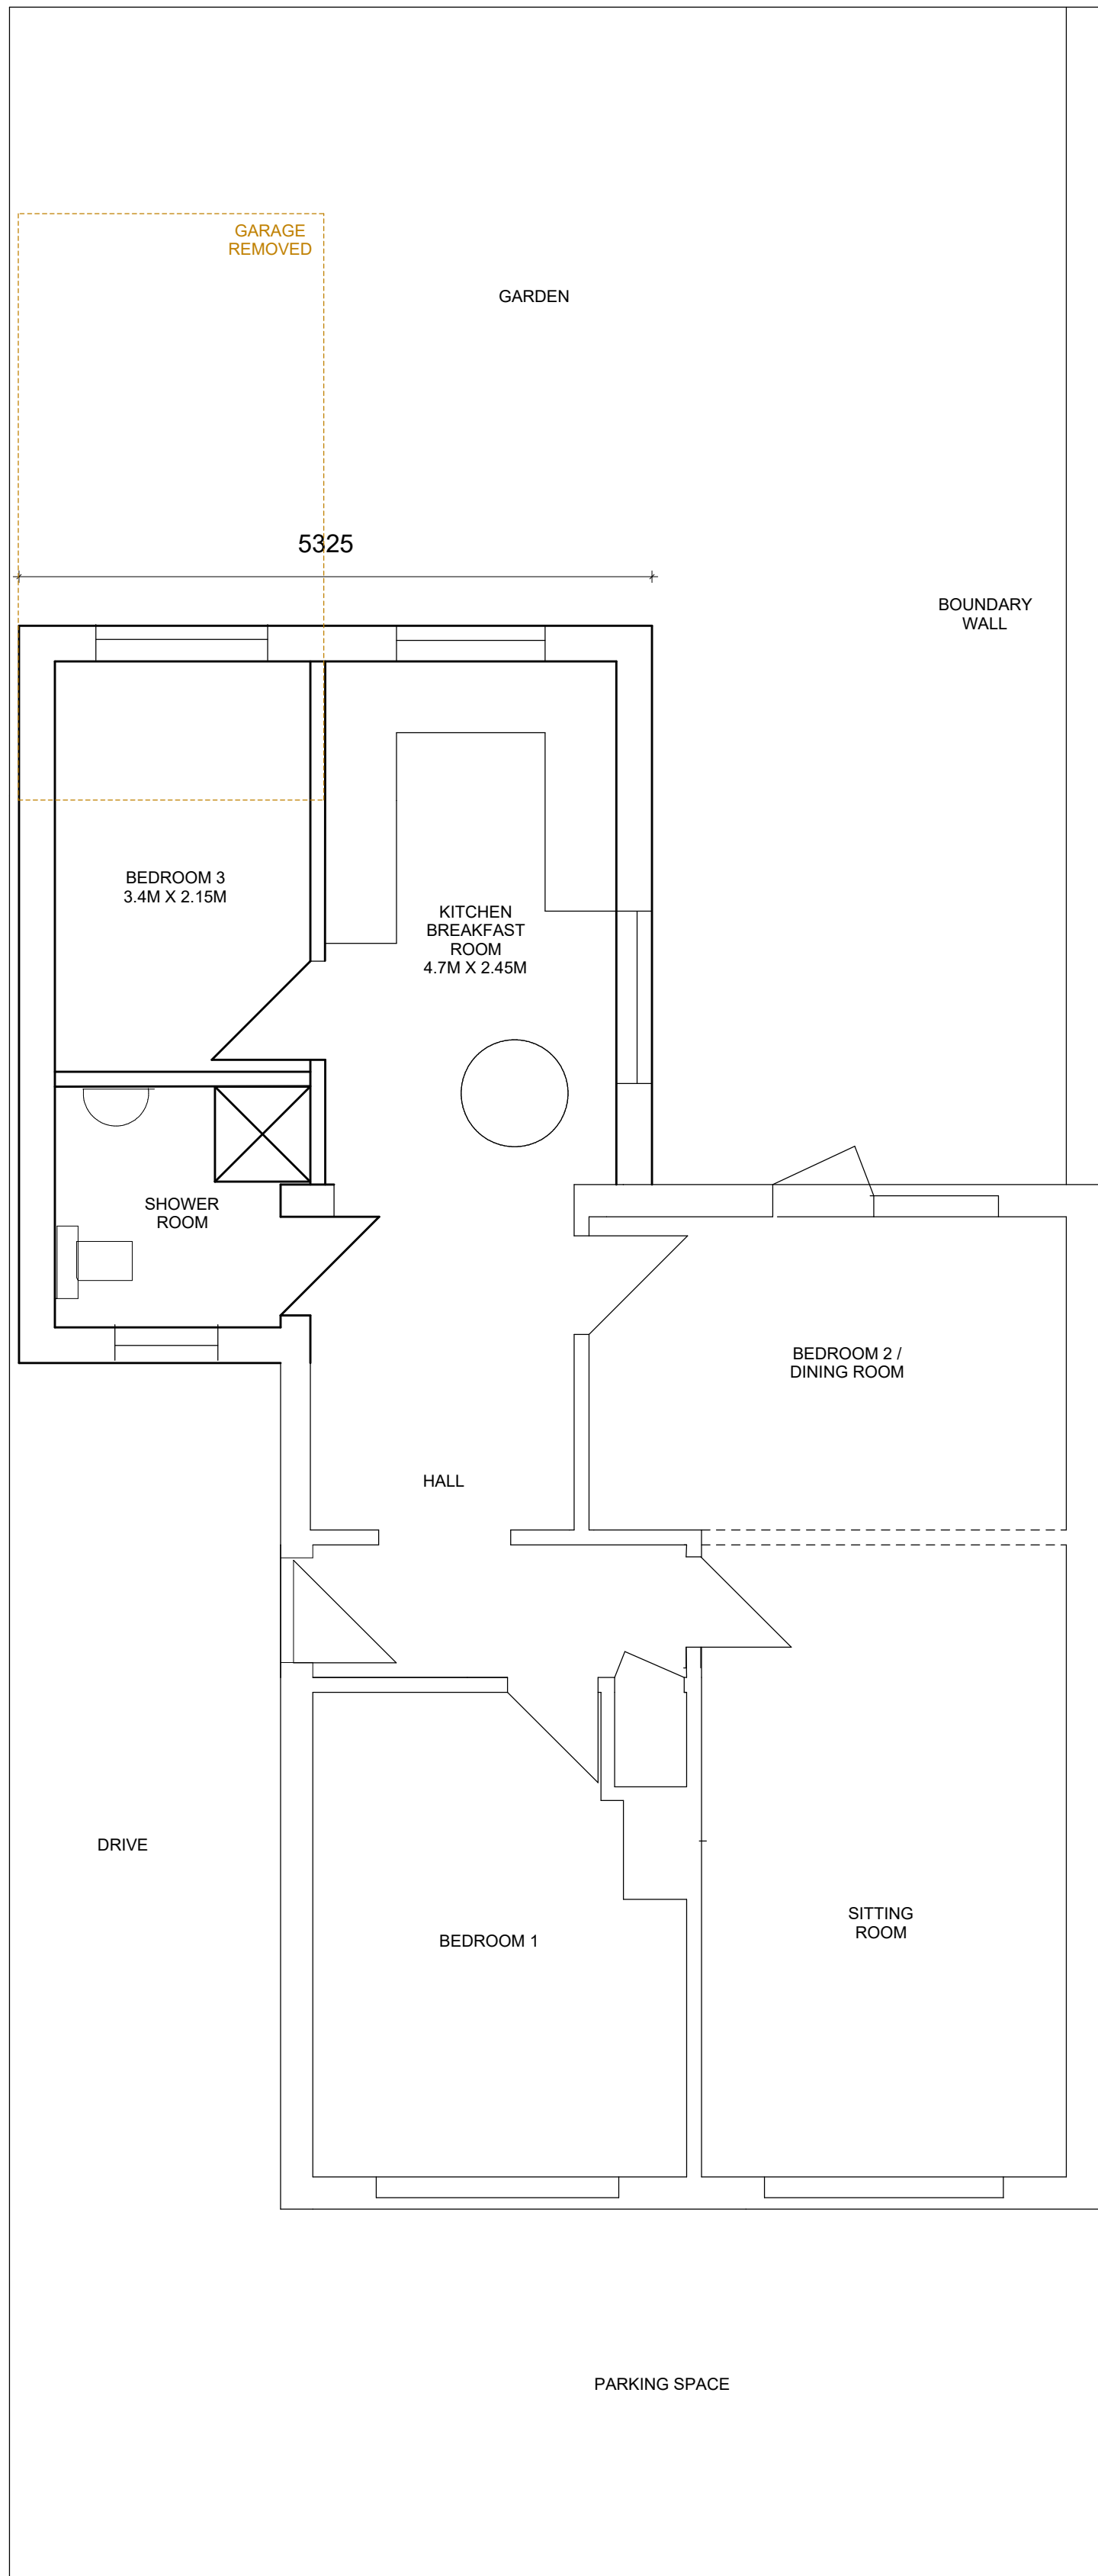


PROPOSED FLOOR PLAN

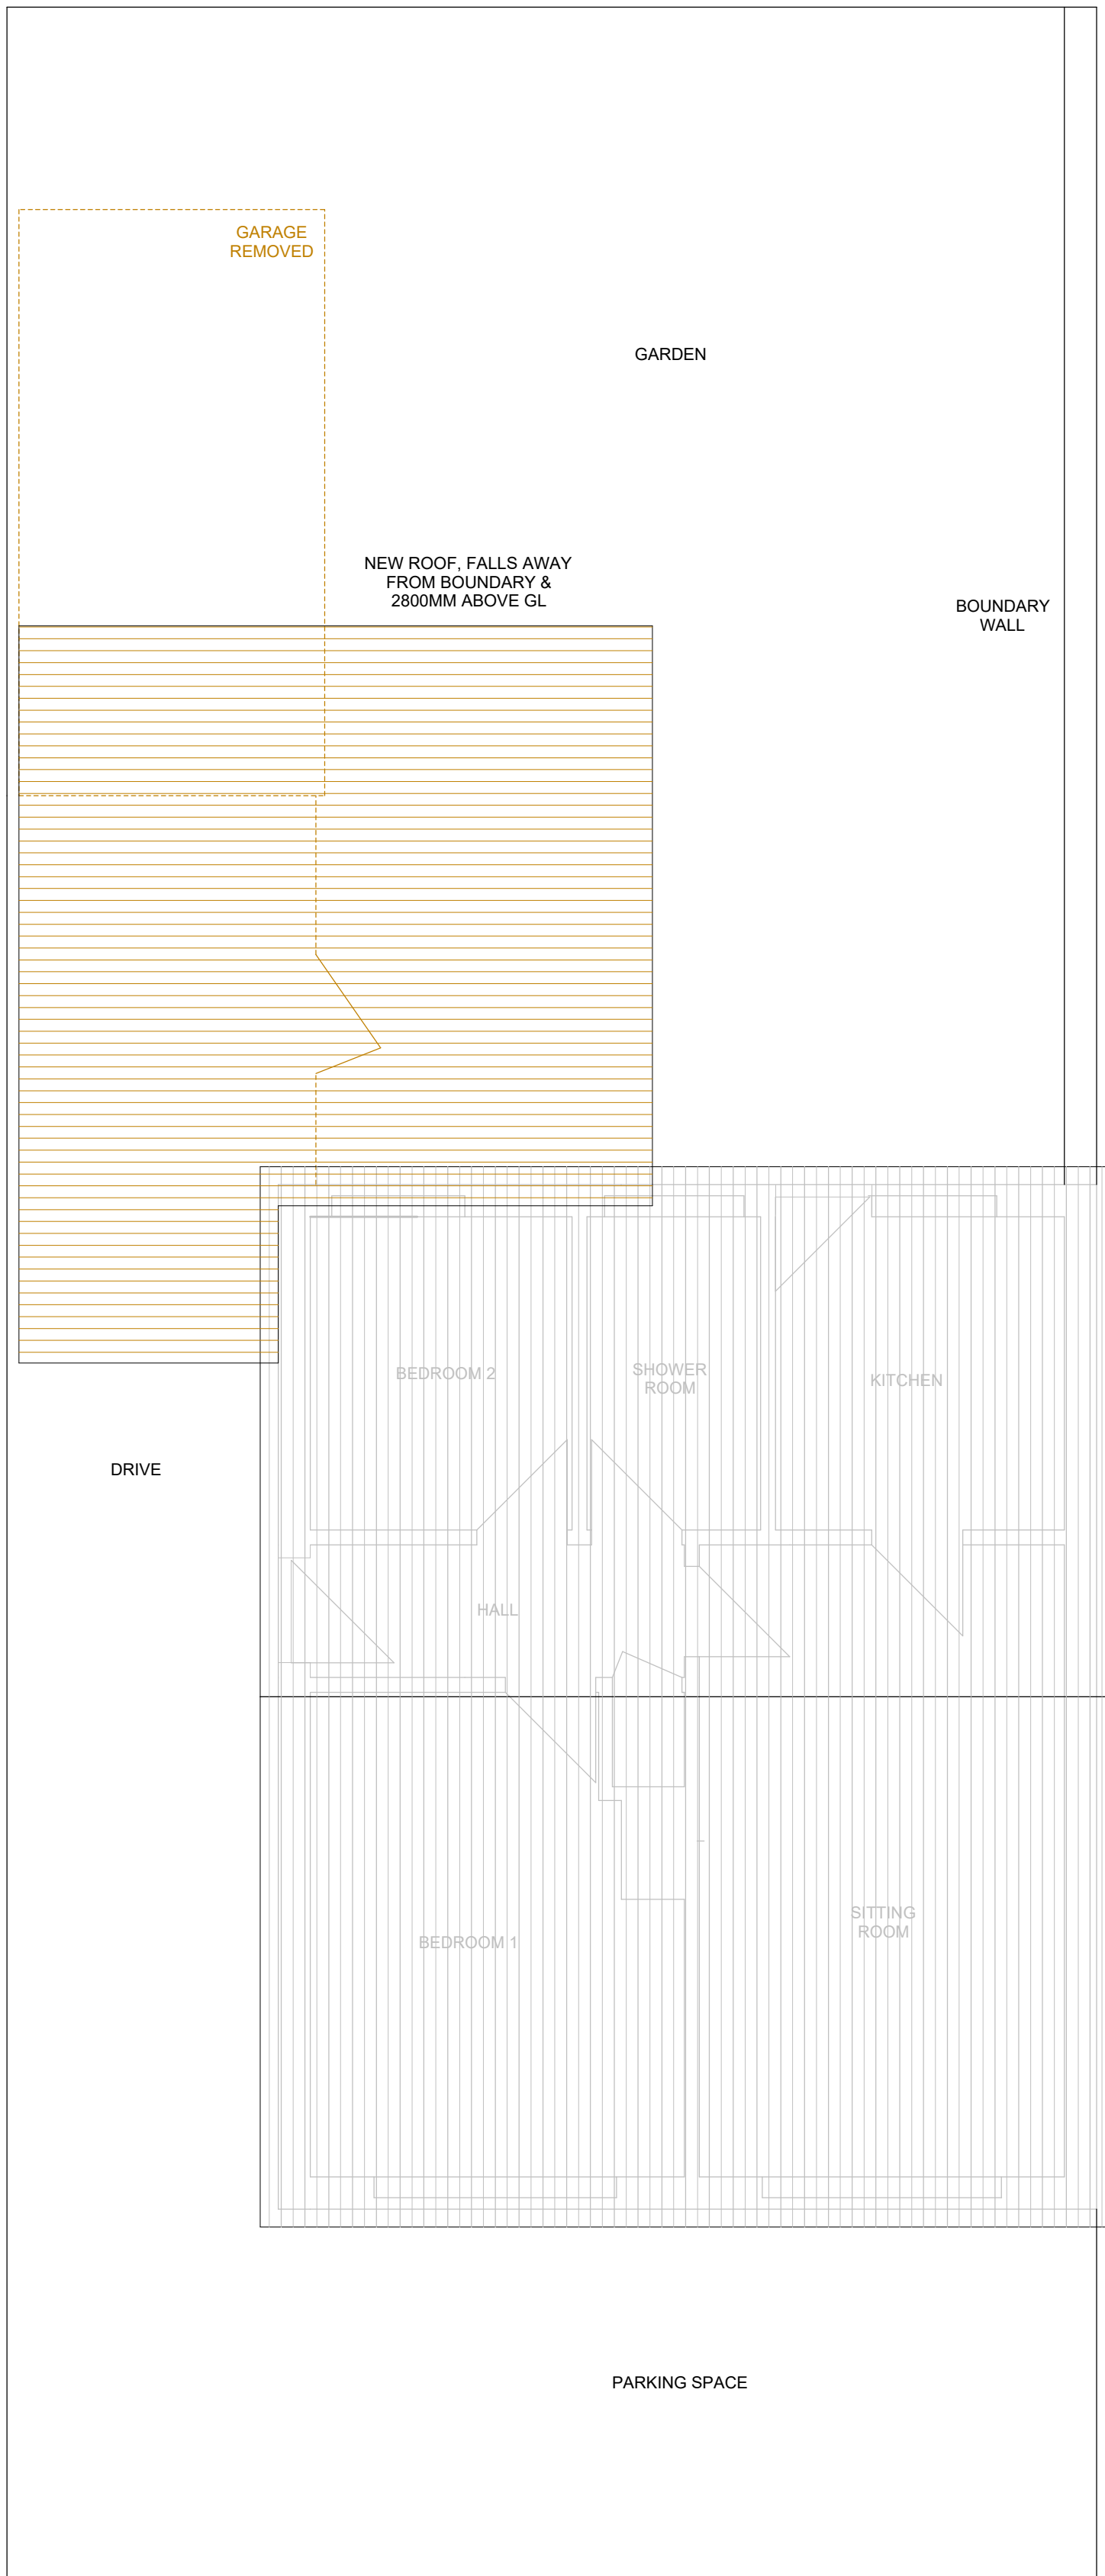

PROPOSED ROOF PLAN

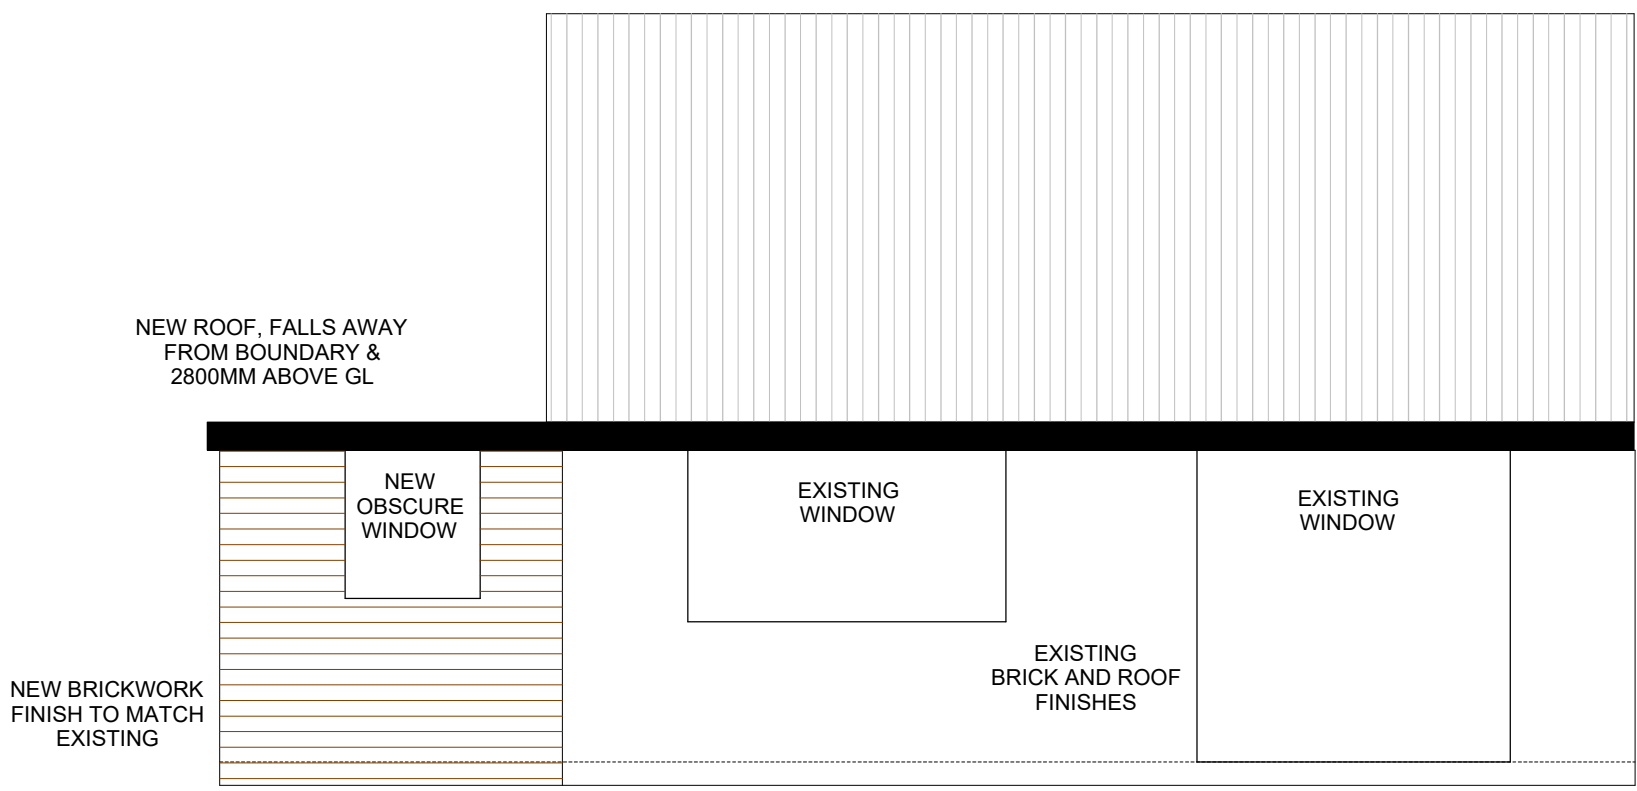

PROPOSED FRONT ELEVATION

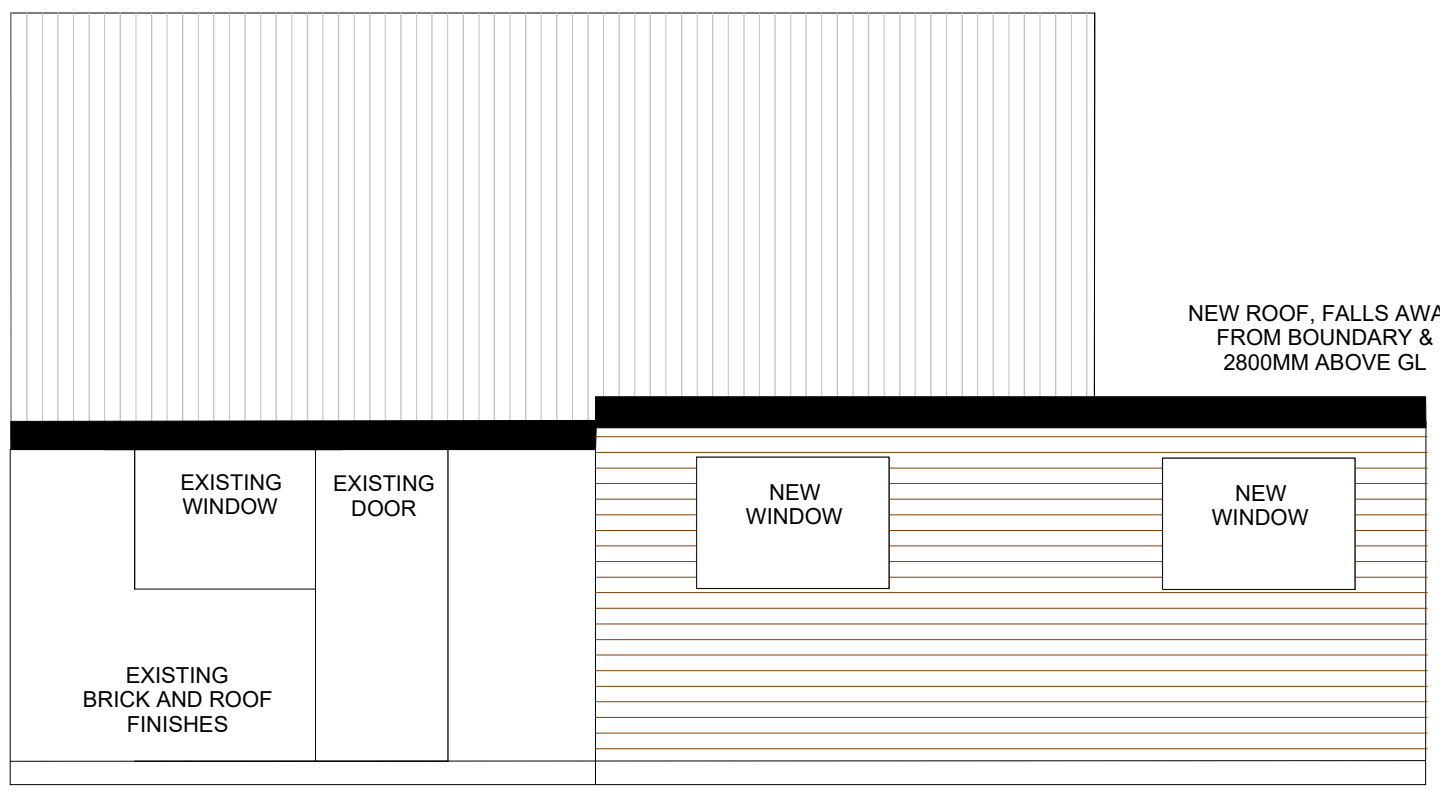

PROPOSED REAR ELEVATION

Design:	
ANM Consultancy	
Owner:	Scale: 1 : 100 @ A0
	Date: 02/08/23
Project: 7 NEVIS CLOSE STENSON, DE24 3AE	
PLANNING PROPOSALS	Plan-No.: PL-01