


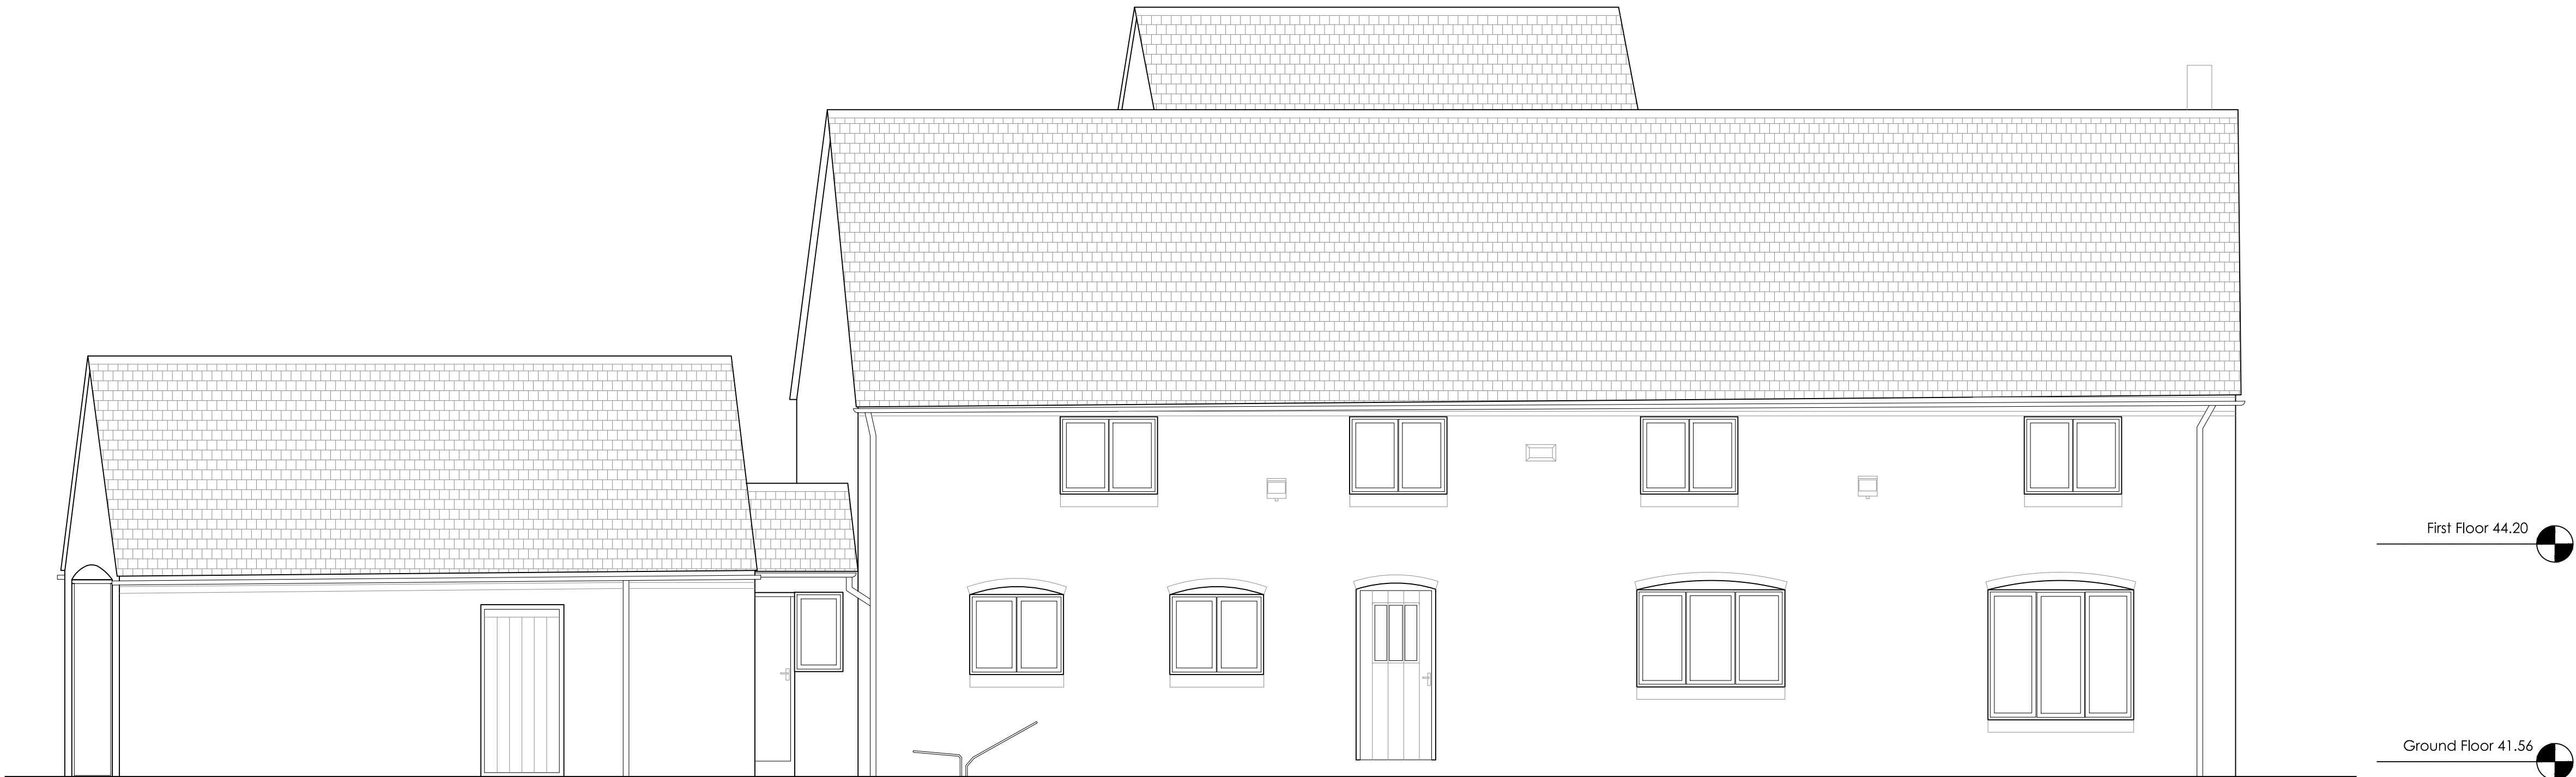


Northwest Elevation
Scale 1:50




Northeast Elevation
Scale 1:100



Southwest Elevation
Scale 1:100

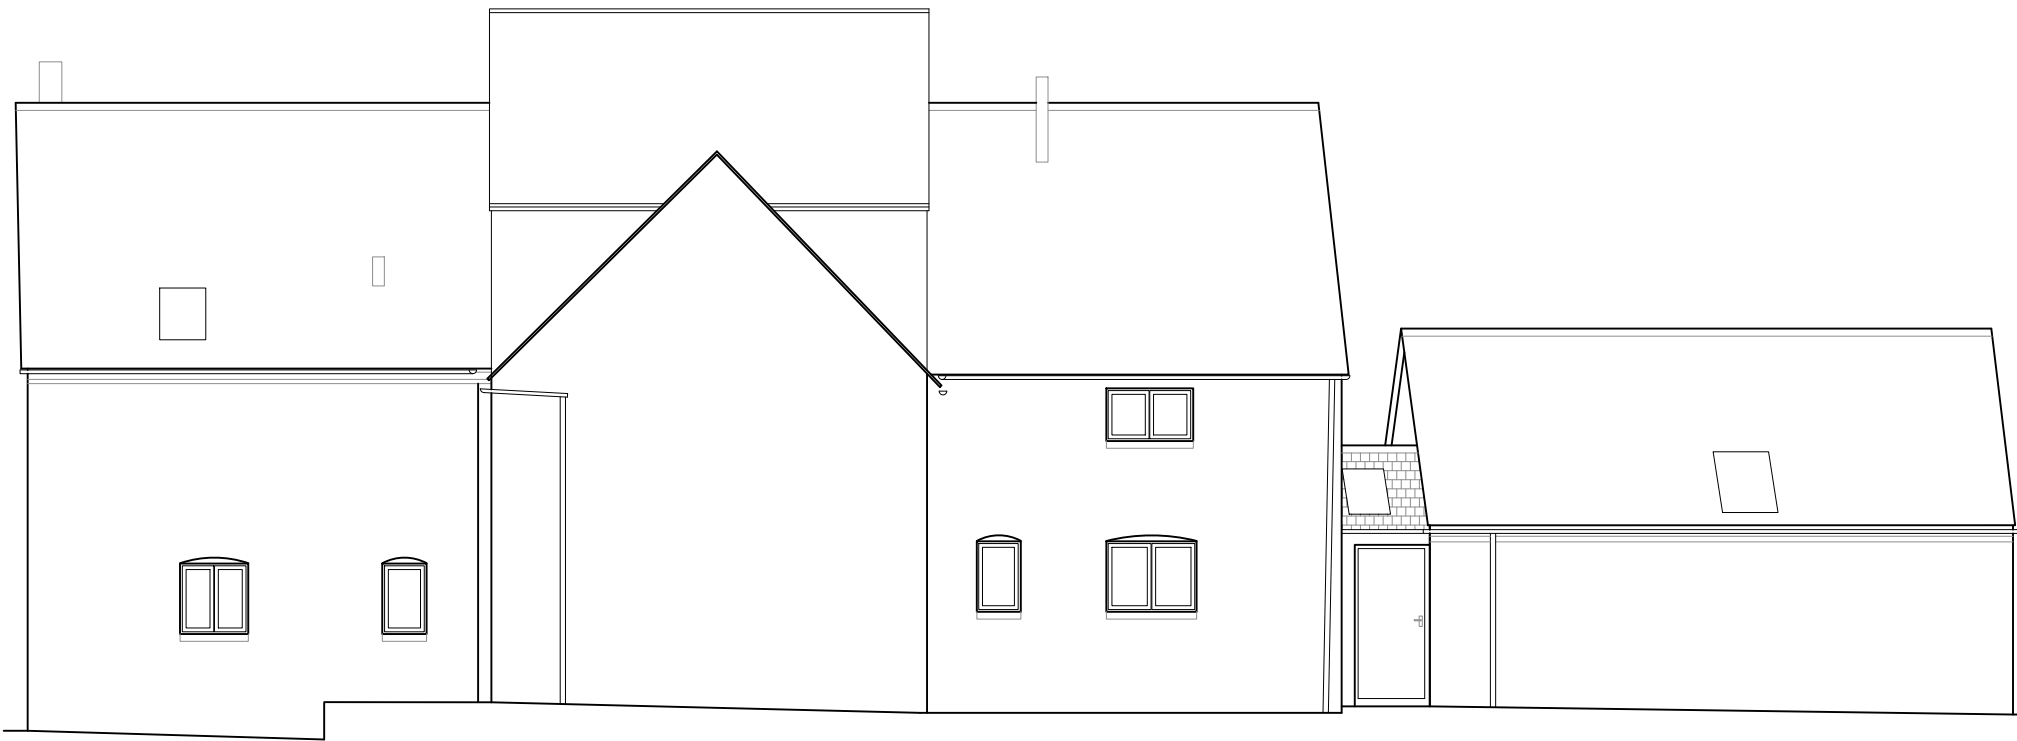

Southeast Elevation
Scale 1:100

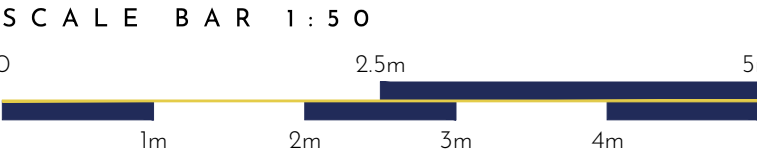

PLANNING

23,095-P-102 / \

PROJECT / Proposed Residential Development
Hall Farm Barns, Twyford Road,
Twyford, Derby

TITLE / Plot 1 - Existing Elevations

SCALE / 1:50 @A1 DRAWN BY / AW

This drawing is a copyright of Wilson Architects Ltd. This drawing not to be used other than the purpose for which it was prepared and is to be read in conjunction with all other project documentation. All dimensions are to be checked onsite by the Main Contractor prior to work commencing. Do not scale off this drawing. The Architect is to be informed immediately of any discrepancies and where in doubt - ask.

