
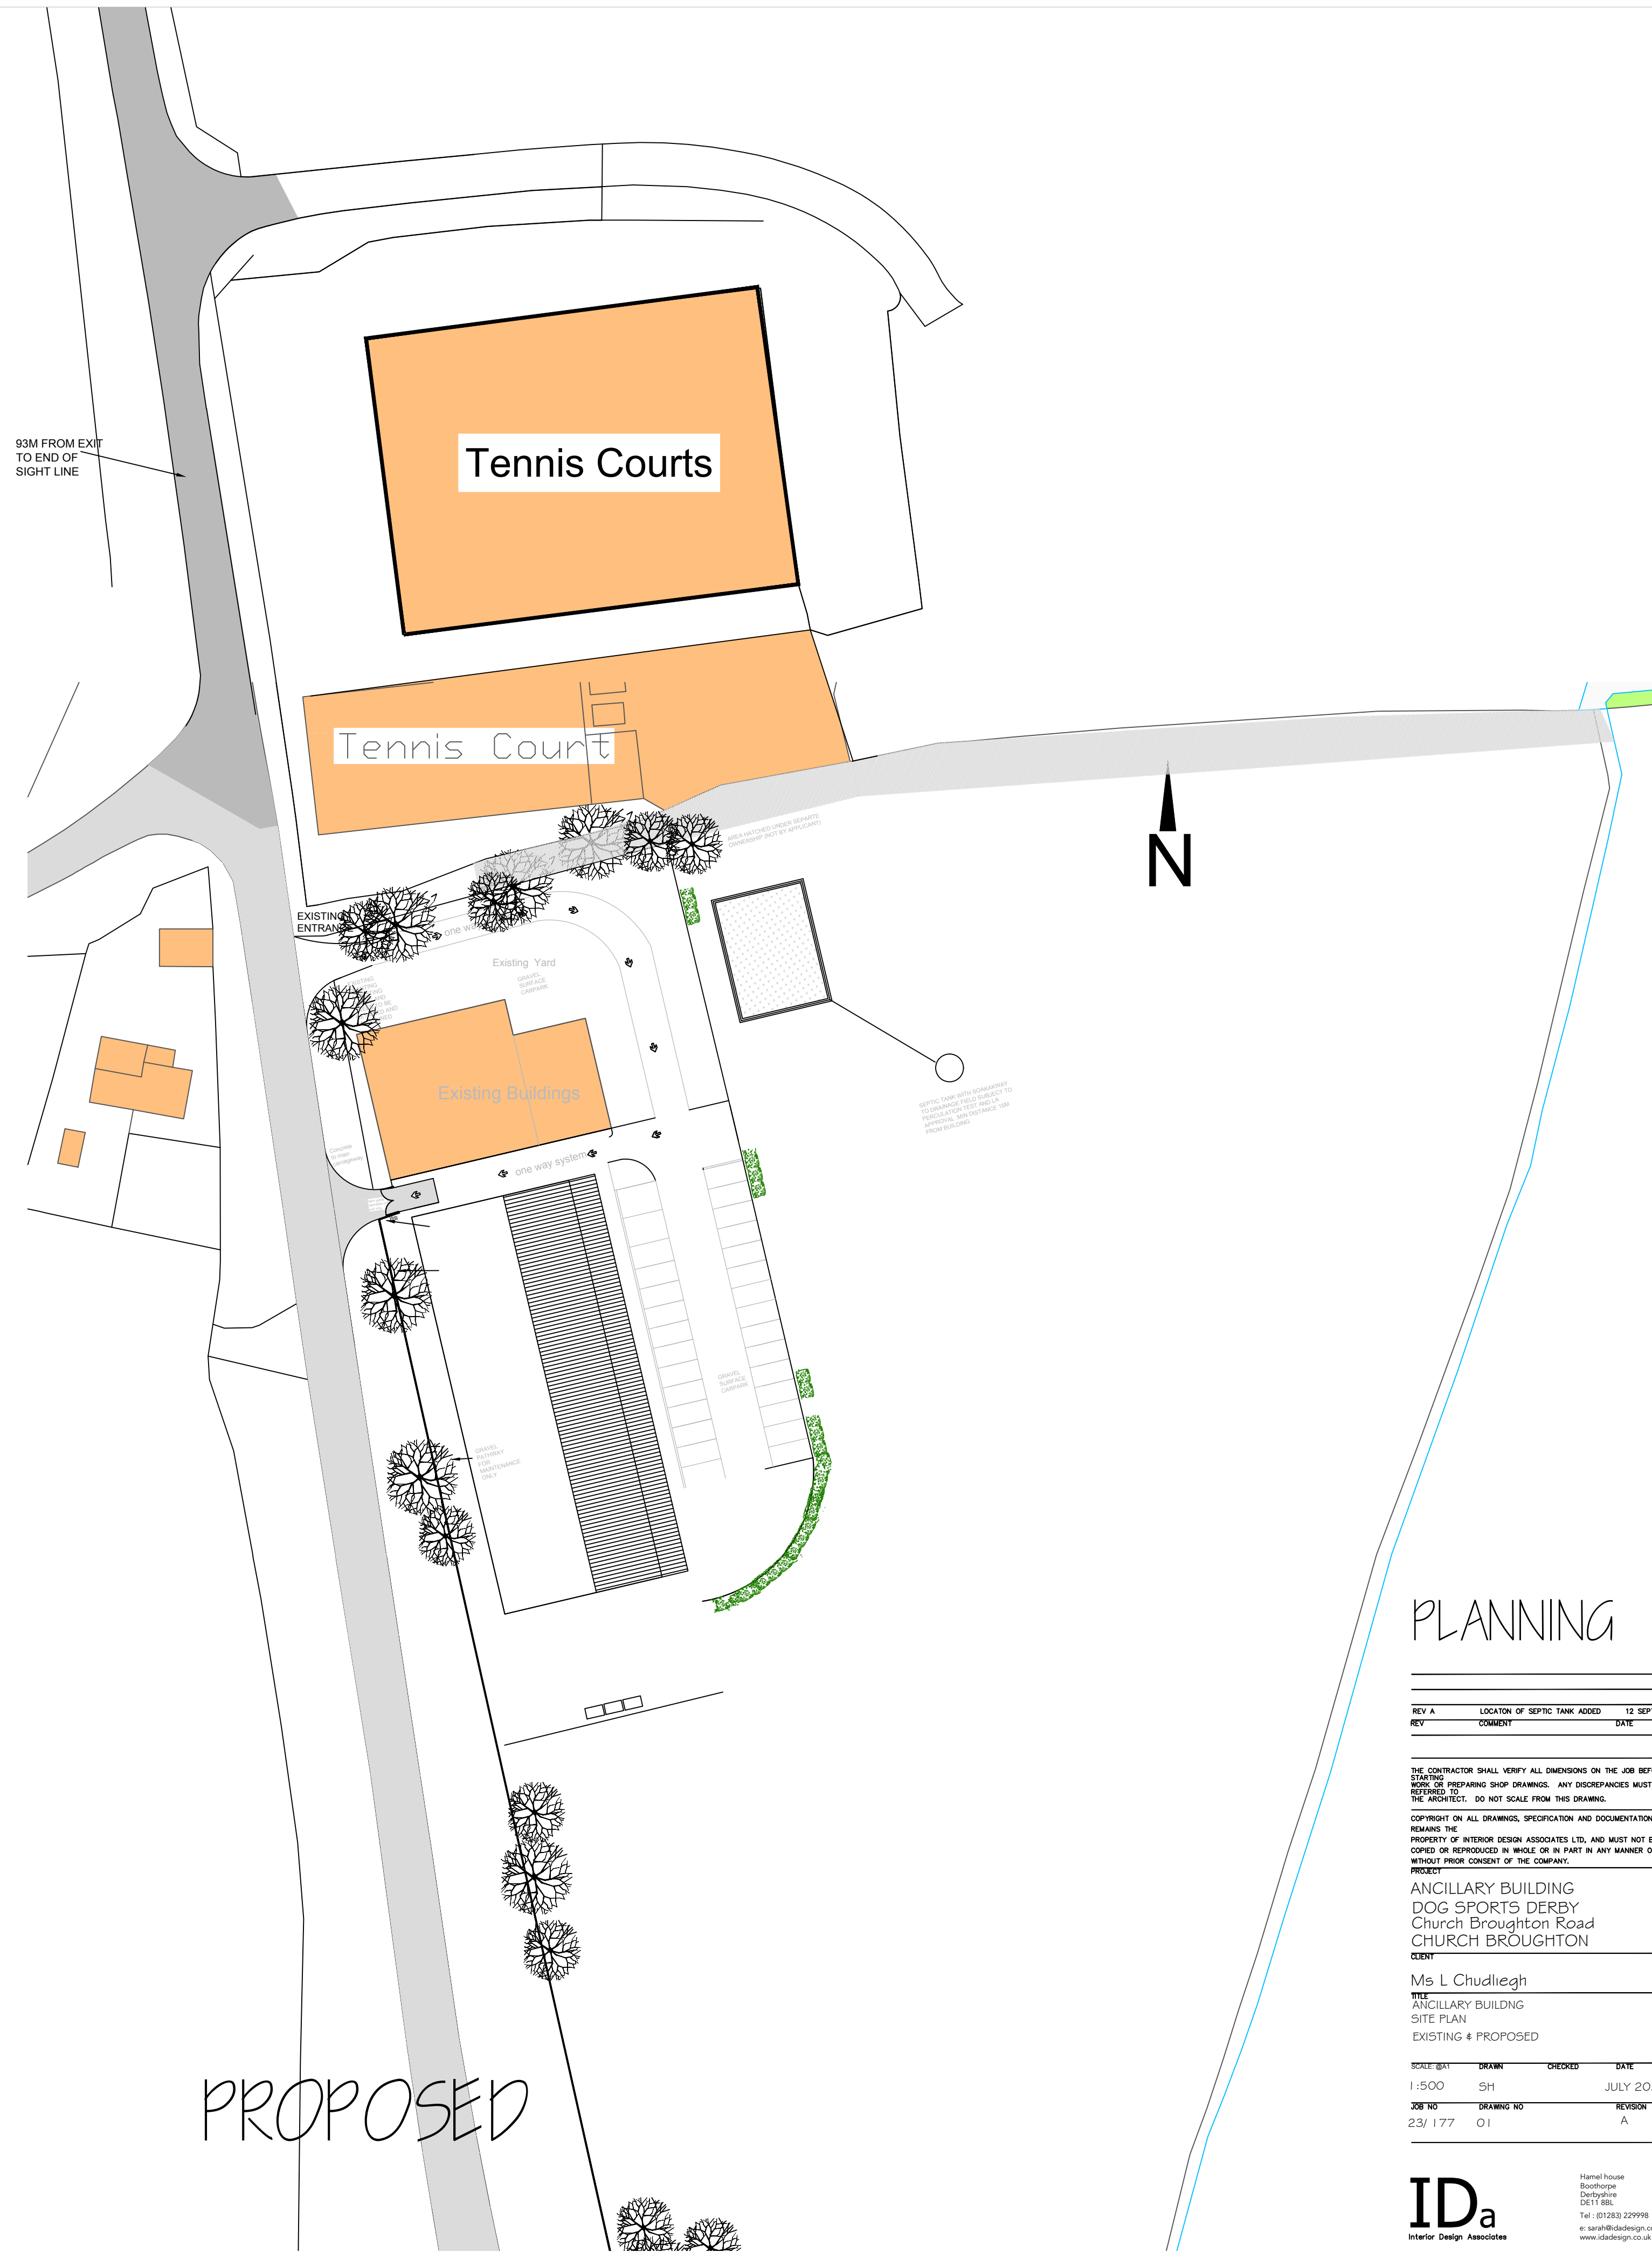


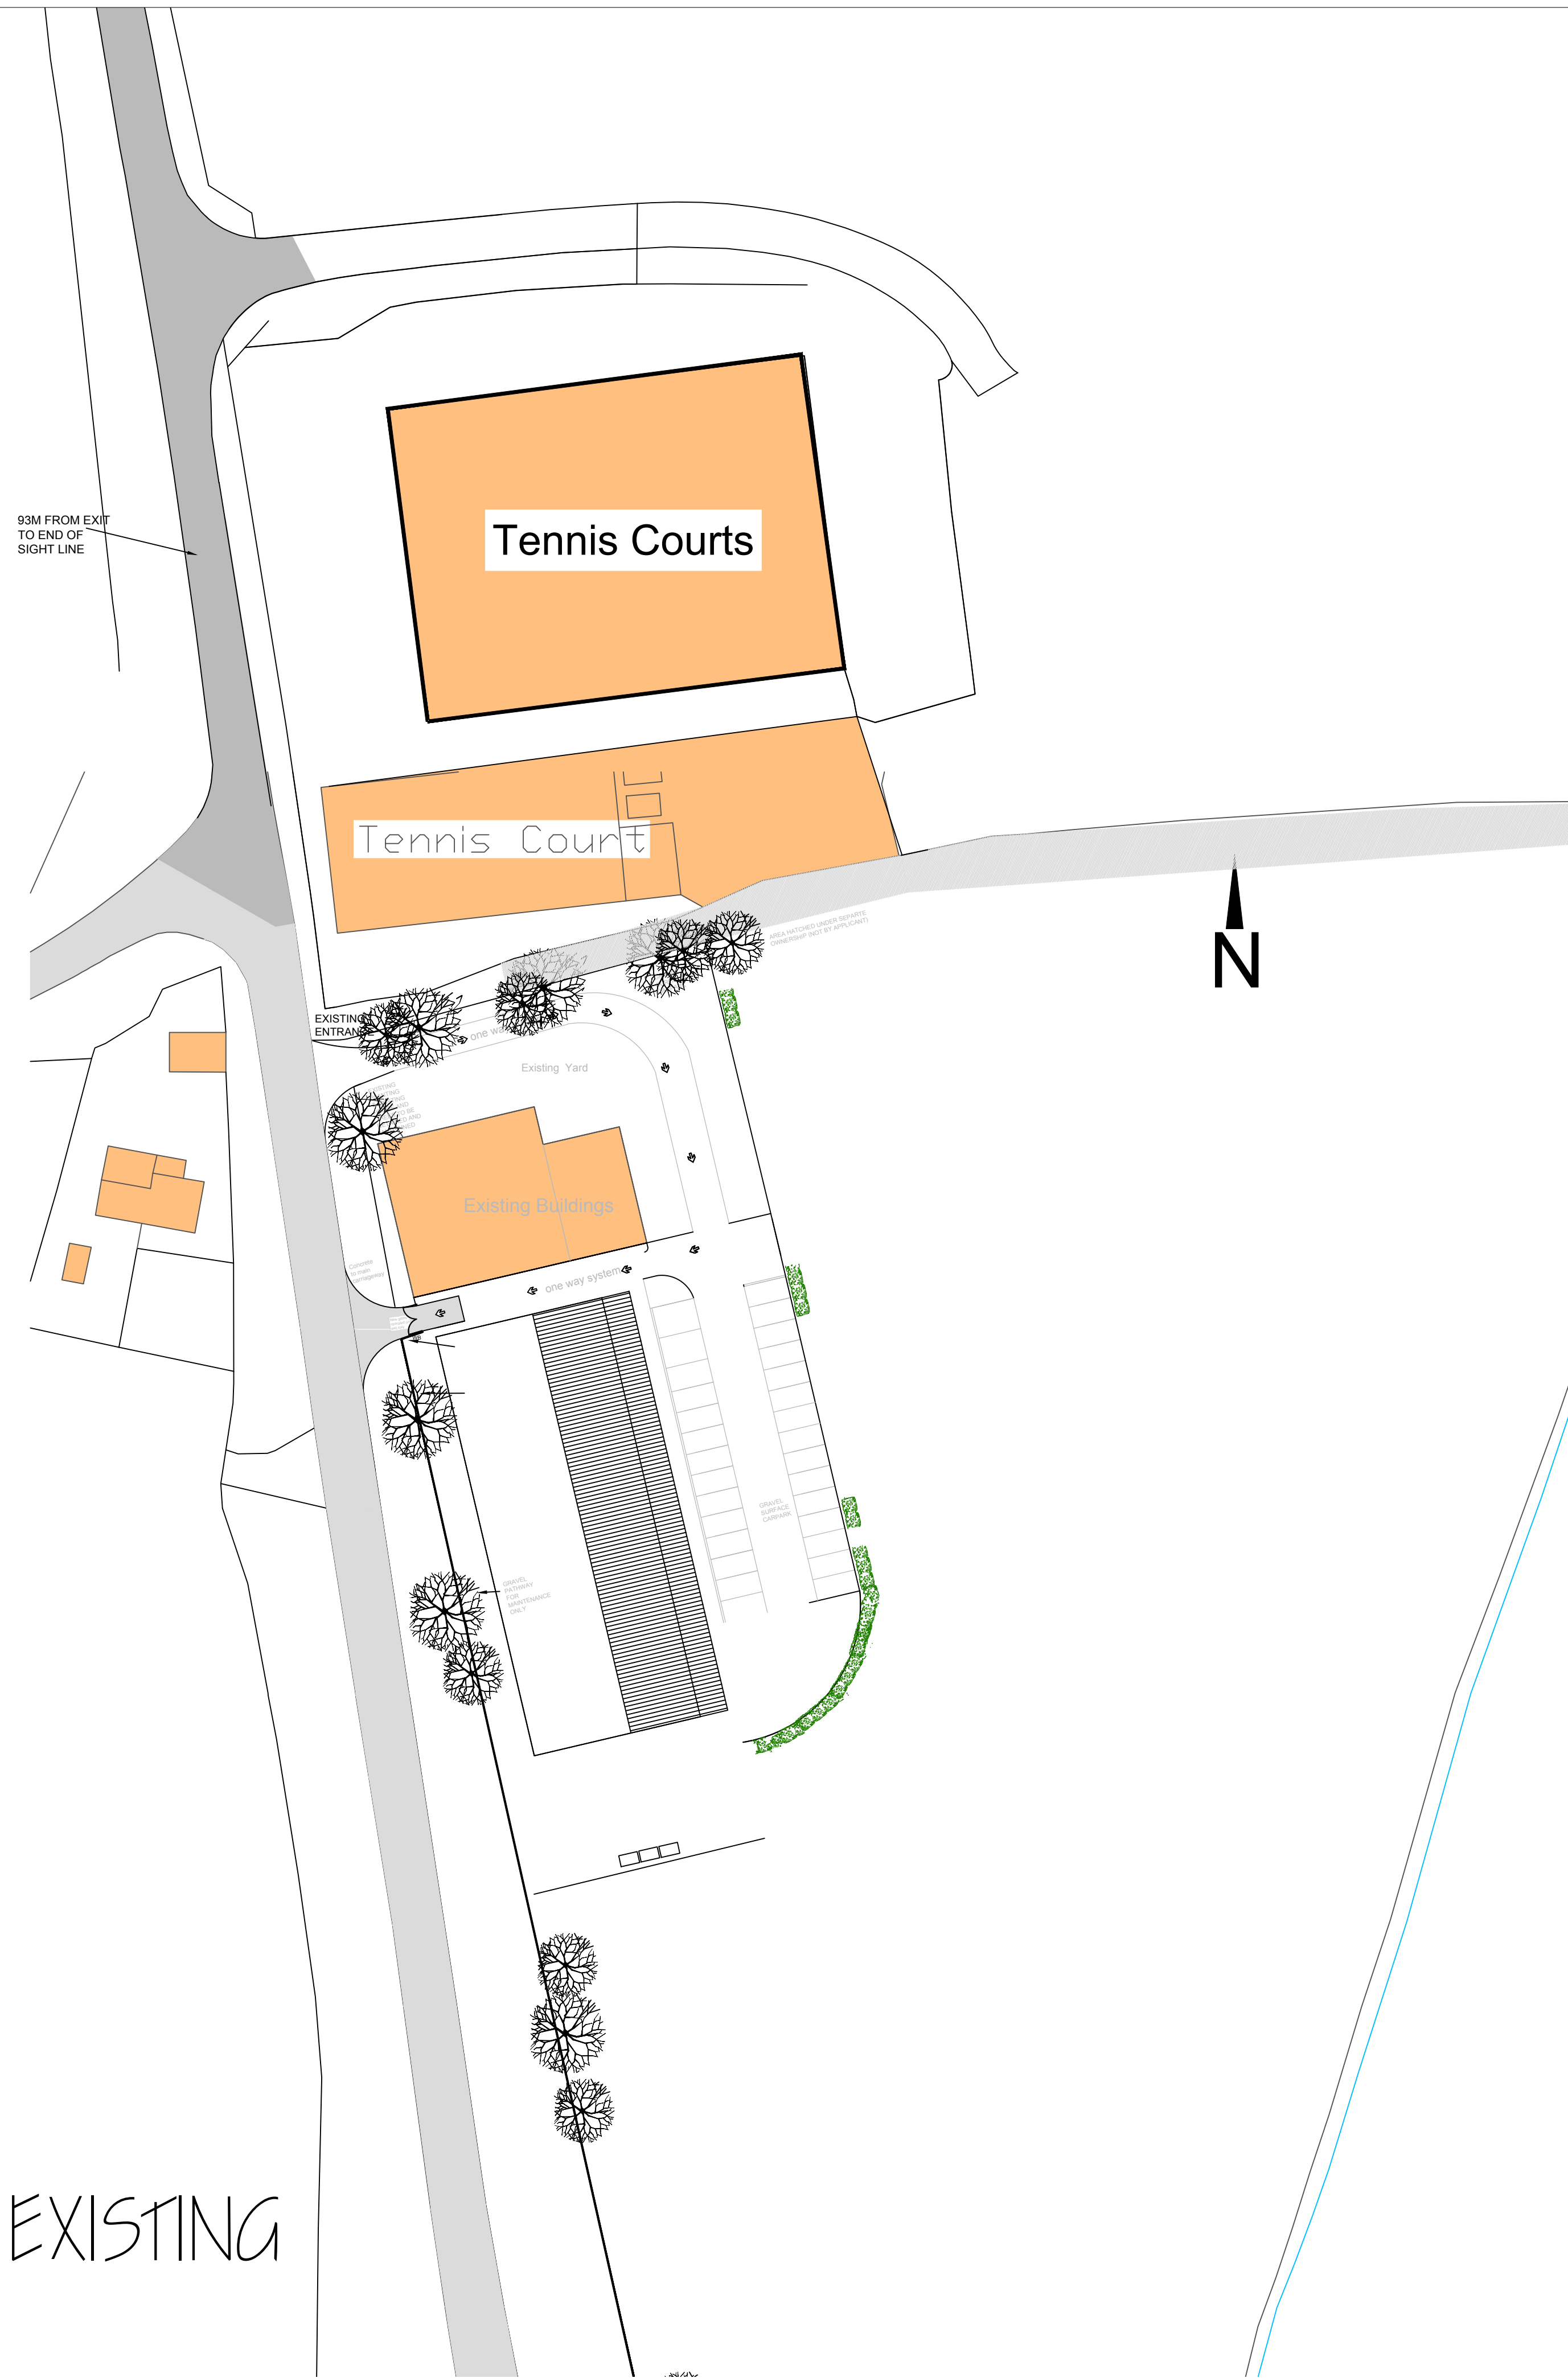

EXISTING

PROPOSED

PLANNING

REV	LOCATION OF SEPTIC TANK ADDED	DATE
REV A		12 SEPT 2023
REV	COMMENT	DATE
THE CONTRACTOR SHALL VERIFY ALL DIMENSIONS ON THE JOB BEFORE STARTING WORK. IF PREPARING SHOP DRAWINGS, ANY DISCREPANCIES MUST BE RETURNED TO THE ARCHITECT. DO NOT SCALE FROM THIS DRAWING.		
COPYRIGHT ON ALL DRAWINGS, SPECIFICATION AND DOCUMENTATION REMAINS THE PROPERTY OF INTERIOR DESIGN ASSOCIATES LTD, AND MUST NOT BE COPIED OR REPRODUCED IN WHOLE OR IN PART IN ANY MANNER OR FORM WITHOUT PRIOR CONSENT OF THE COMPANY.		
PROJECT		
ANCILLARY BUILDING DOG SPORTS DERBY Church Broughton Road CHURCH BROUGHTON		
CLIENT		
Ms L Chudleigh		
TITLE		
ANCILLARY BUILDING		
SITE PLAN		
EXISTING & PROPOSED		
SCALE: 1:500	DRAWN: SH	CHECKED: DATE
JOB NO: 23/177	DRAWING NO: 01	REVISION: A