


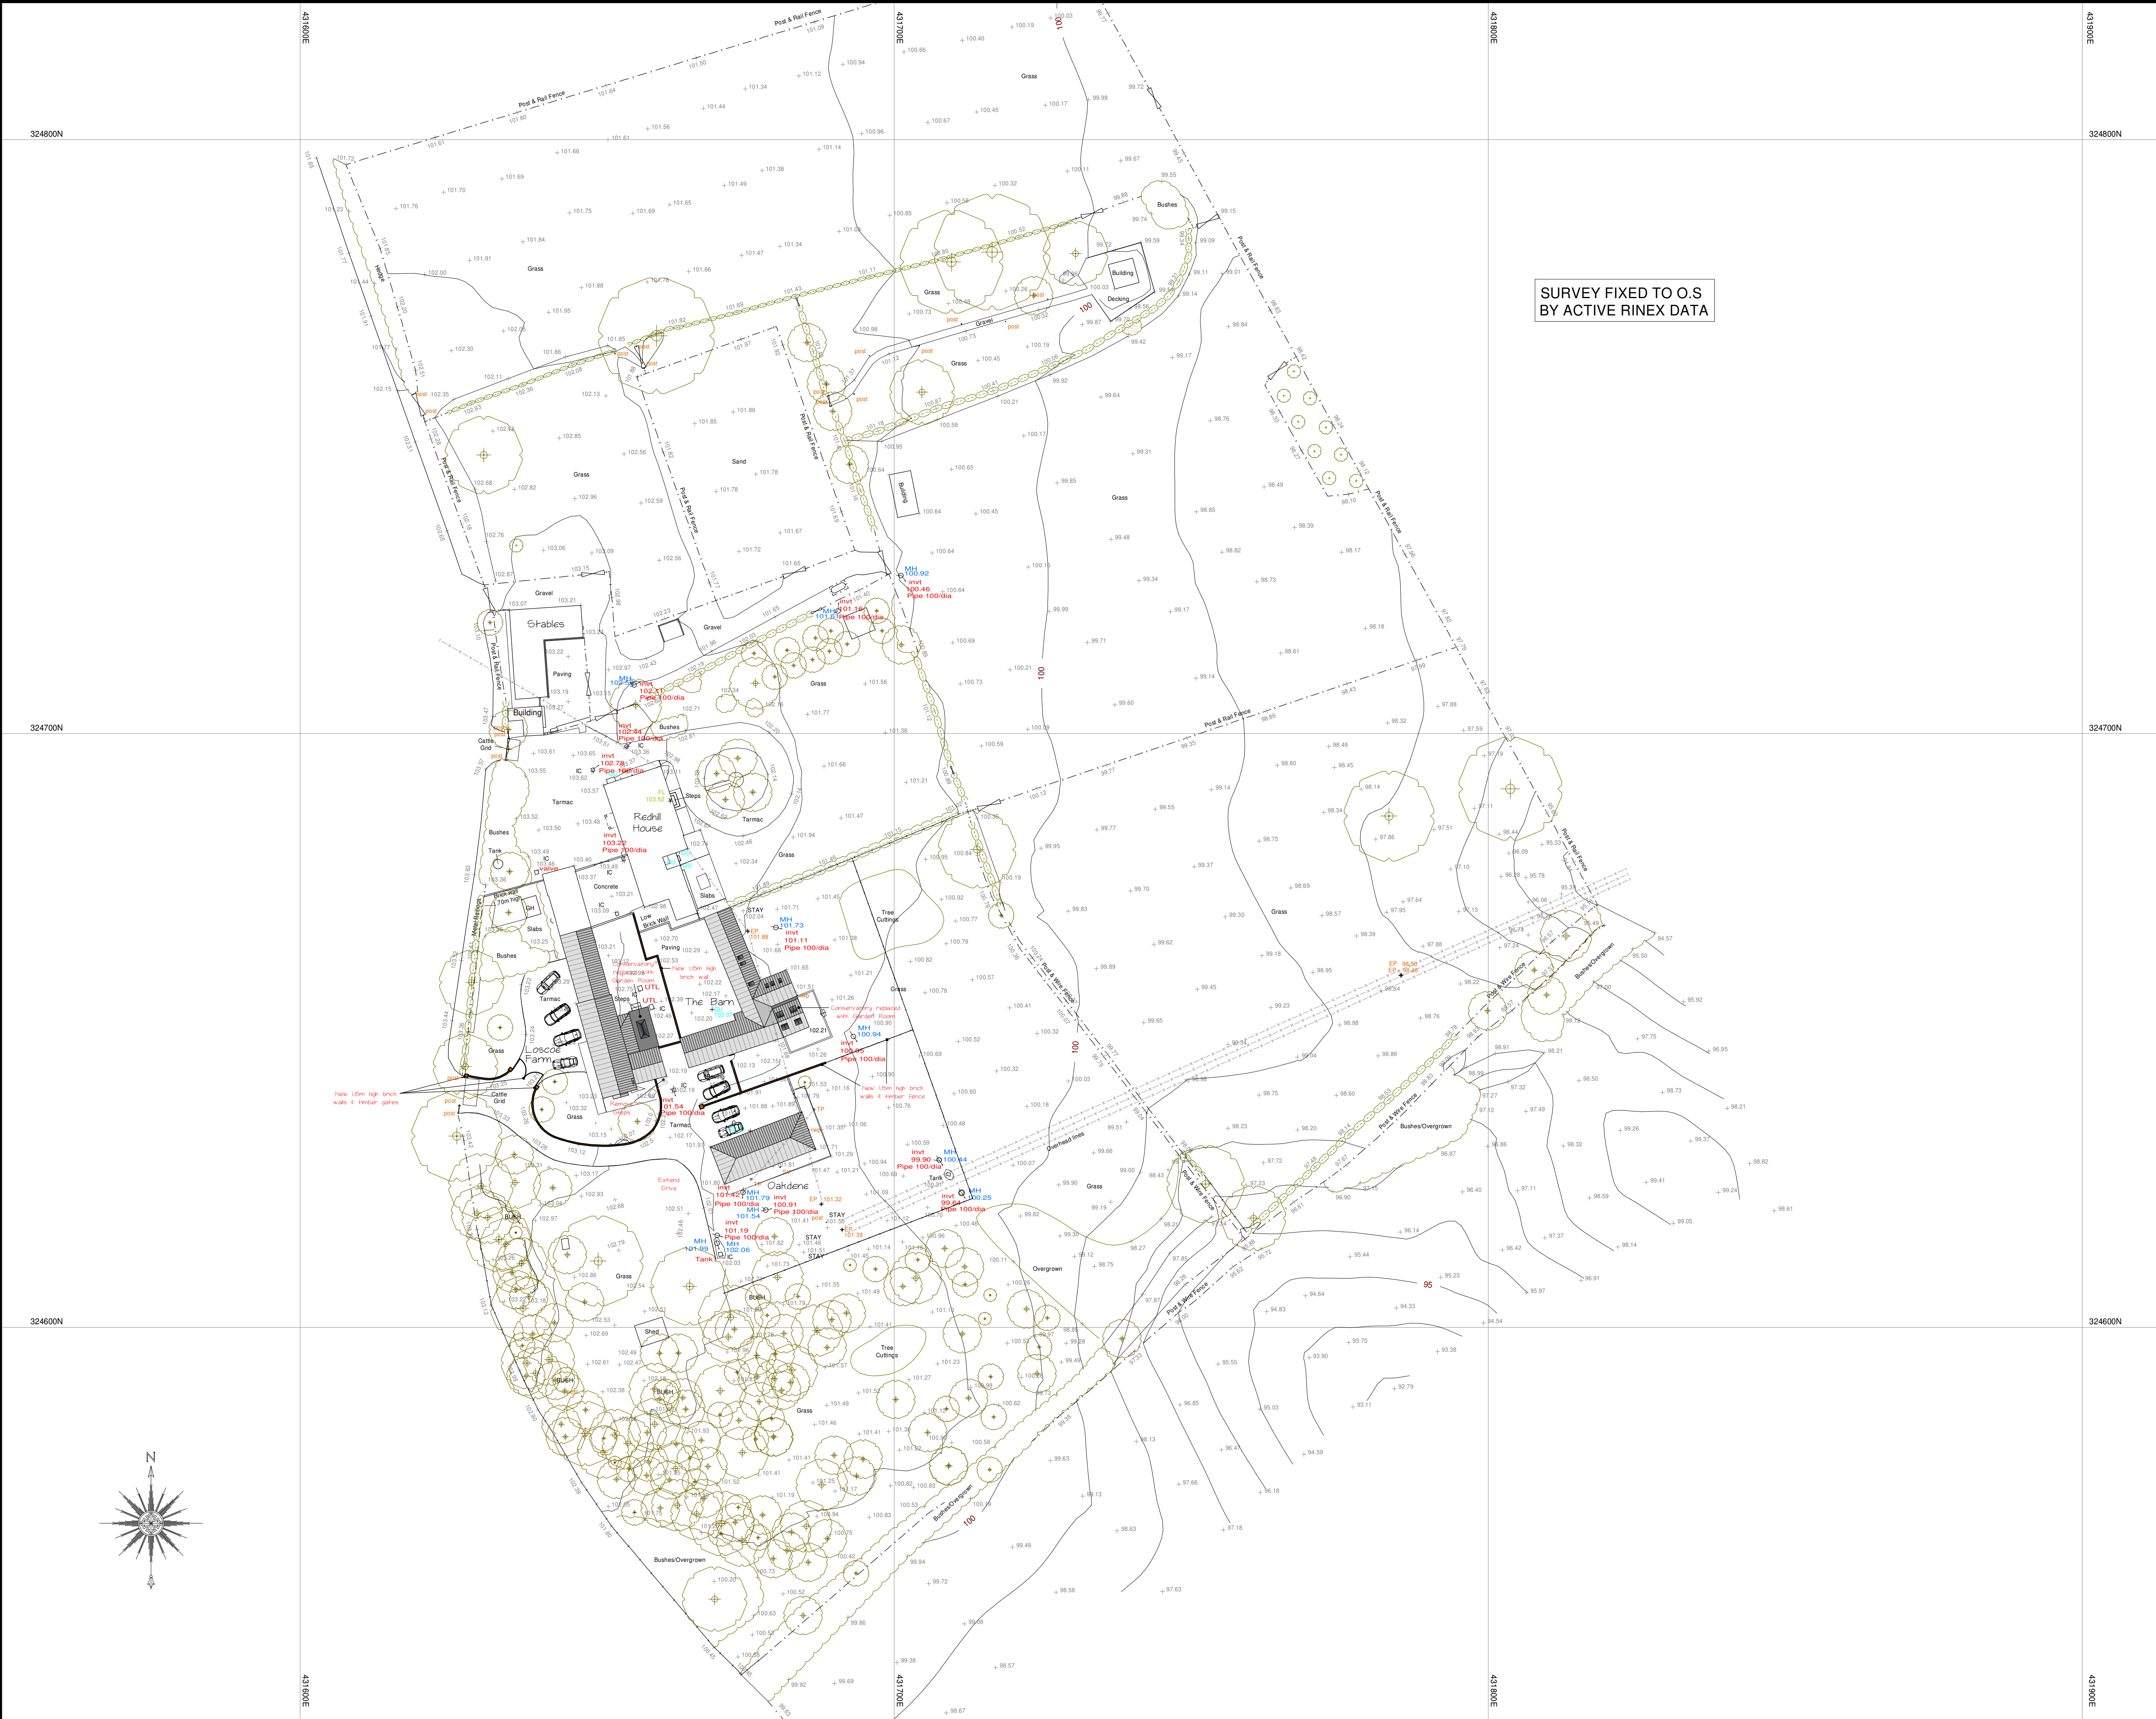

PAPER SIZE: A1

NOTES

All dimensions must be checked on site and only scaled from this drawing for planning purposes only

01020

METRES (@ 1:500)

Date	Revisions

© copyright

Client

MR & MRS GEDDES

Location

LOS COE FARM
RED LANE
REPTON
DERBYSHIRE
DE65 6FD

Proposal

REMOVE CONSERVATORY TO LOSCOE FARMHOUSE, REPLACE CONSERVATORY WITH GARDEN ROOM & CONVERT THE BARN & ERECT NEW BRICK GARDEN WALLS ALL TO CREATE 3 SEPARATE DWELLINGS

Drawing Title

PROPOSED SITE PLAN

Scale

1:500

Date

GEP 2023

Drawn by

MRP

Org No.

J3568-104

Revision

MAKING PLANS
architecture

lvy Lodge, Twyford Road, Willington, Derby, DE65 6DE
T/F 01283 703160 E info@makingplans-architecture.co.uk
W www.makingplans-architecture.co.uk