


DO NOT SCALE FROM THIS DRAWING
EXCEPT FOR PLANNING PURPOSES ONLY
Copyright reserved

This drawing is issued for the sole & exclusive use of the named recipient. Distribution to any third party is on the strict understanding that no liability is accepted by YMD Boon Ltd for any discrepancies, errors or omissions that may be present & no guarantee is offered as to the accuracy of information shown. All dimensions to be checked on site & any discrepancies found shall be brought to the attention of YMD Boon Ltd prior to commencement of any building works.

THIS DRAWING IS TO BE READ IN COLOUR
PRINT

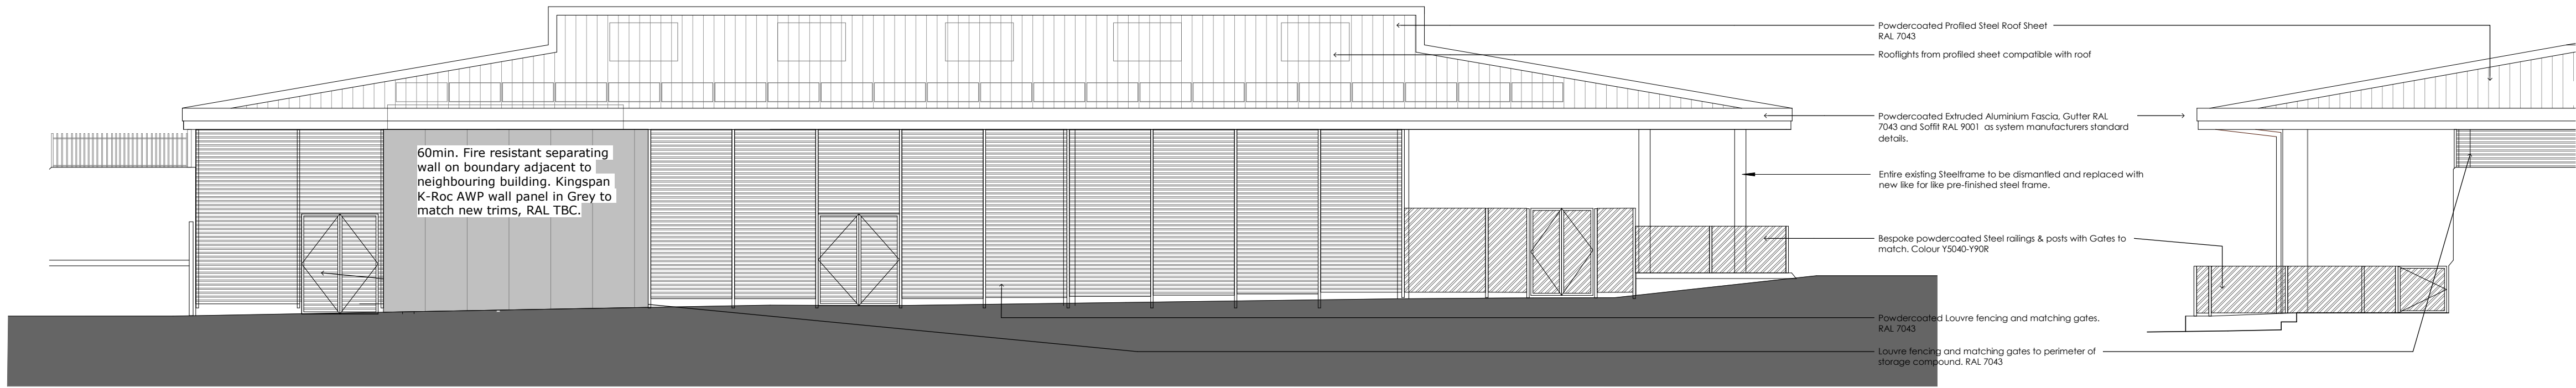


Datum: 90.00m.

South Elevation


Datum: 90.00m.

West Elevation

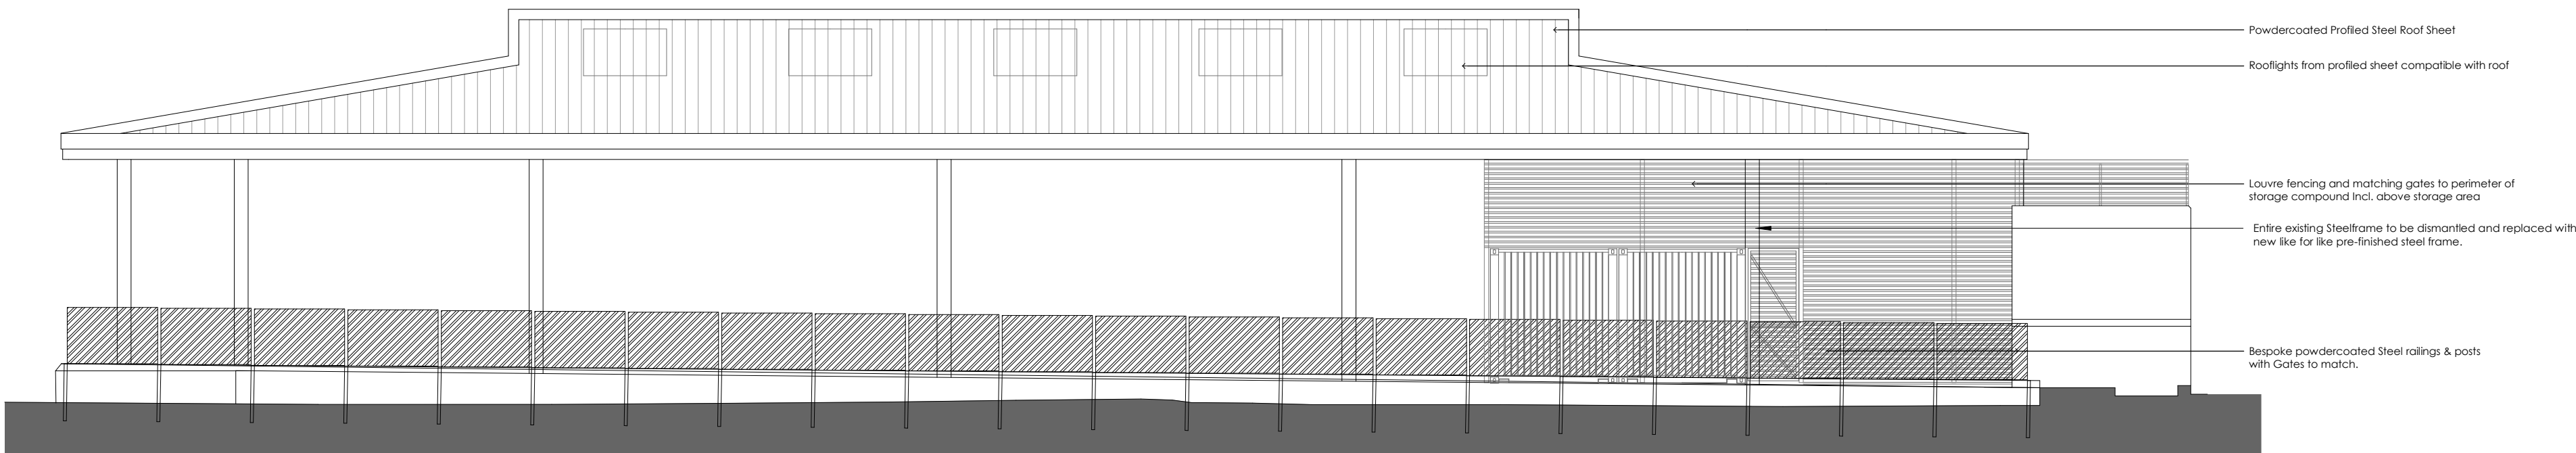

Datum: 90.00m.

North Elevation

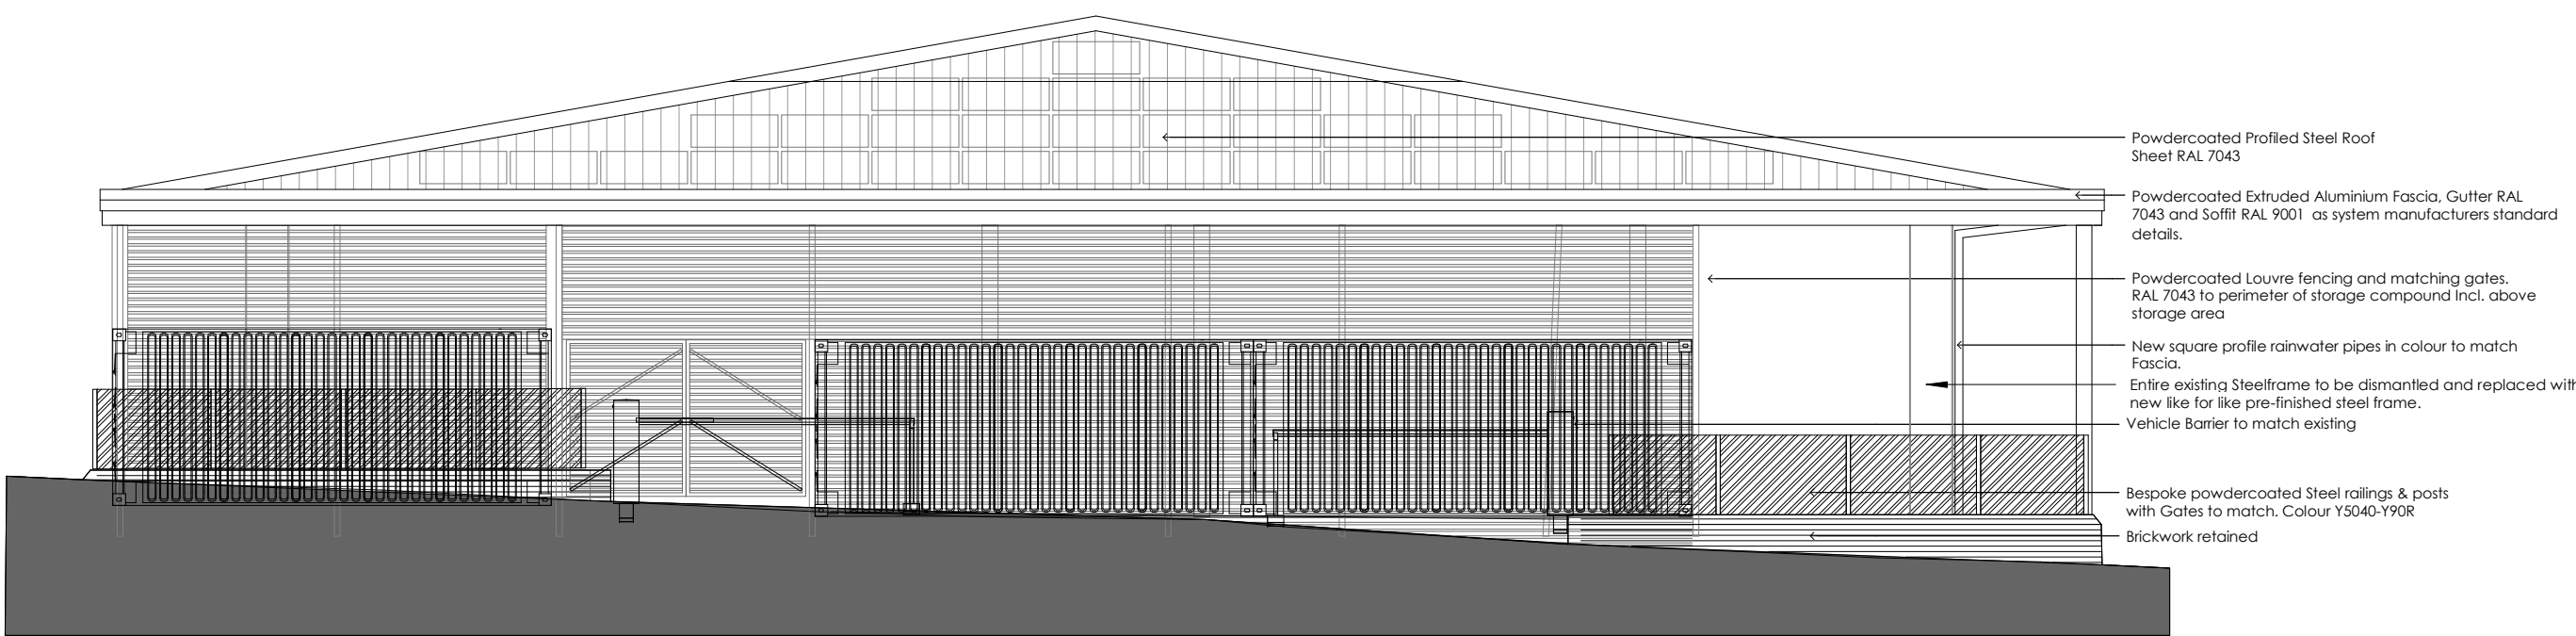

Datum: 90.00m.

East Elevation



P05	Replacement steelframe noted and fire rated boundary wall added.	23.02.26	MA	MA
P04	Drawing Status updated to tender, notes added.	20.06.25	SPD	MA
P03	Colour Selections added	12.06.25	OA	MA
P02	Revised Following Clients Comments	20.06.25	OA	MA
P01	First Issue	27.05.25	OA	MA
Rev		Date	Drawn	Chk'd

TENDER



6b Anson House, Compass Point Business Park
Market Harborough, LE16 9HW
Ground Floor, Loxley House, Tottle Road, Nottingham,
NG2 1RT
Oak House Buisness Centre, Waterside South, Lincoln,
LN5 7FB

Client

South Derbyshire District Council

Project

Swaddlincote, Market Hall Refurbishment

Scale 1 : 100	@A1	Date 06/16/25	Drawn SPD
Drawing Title Proposed Elevations		Checked MA	
Drawing Number J5704-YMD-01-GF-DR-A-4110	Status	Revision P05	