


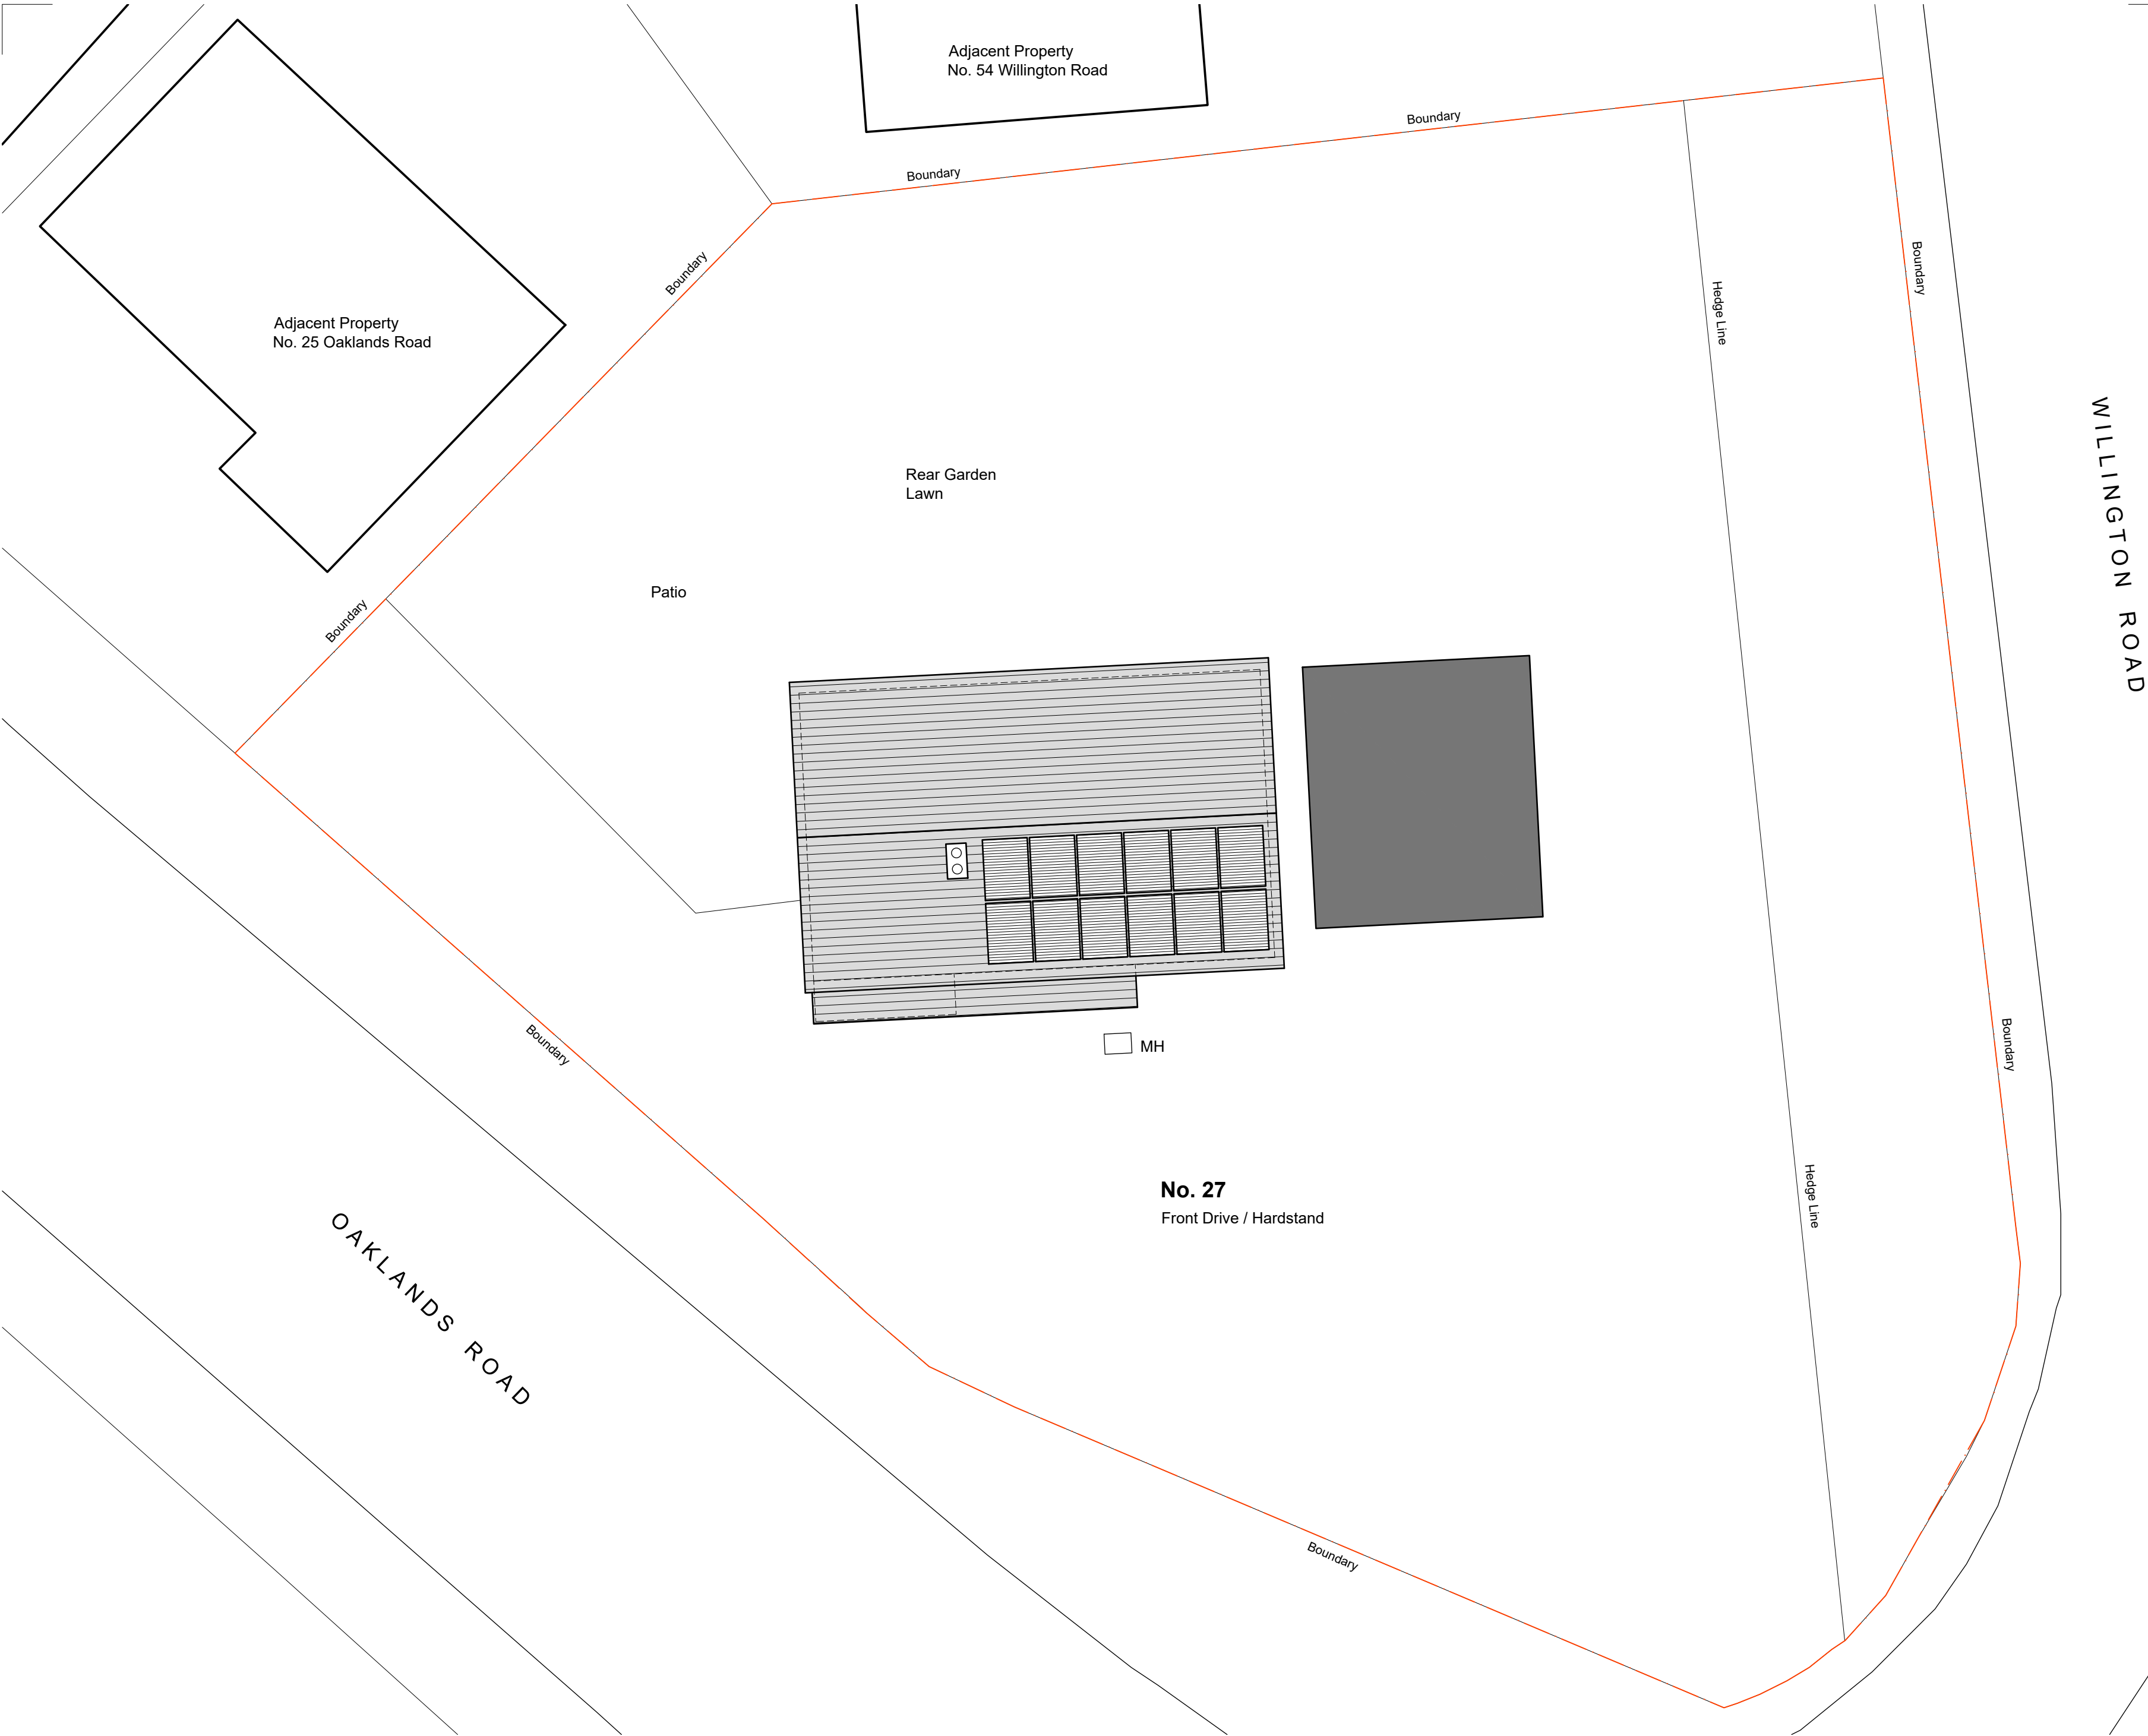


Dimensions to be verified on site.
Use figured dimensions only. Do not work from reduced scale drawings. Please refer to scale and sheet size as indicated.

This drawing is the property of SCG DESIGN LTD
Copyright is reserved by them and the drawing is issued on the condition that it is not copied, reproduced, retained or disclosed to any unauthorised person without the prior consent in writing of SCG DESIGN LTD

DO NOT SCALE

NOTES

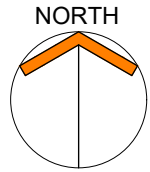

Rev.	Date	Revision	By	Checked
------	------	----------	----	---------

SCGDESIGNLTD

Architectural Services

SCG Design Ltd. Registration Number: 13254624
Registered in England and Wales

4 Dahlia Drive, Oakwood, Derby, DE21 2XJ
Telephone - 07825 814804 Email - scgdesign@outlook.com

Client

Greg Hunt

Project

**Proposed Extension / Alterations at:
27 Oaklands Road,
Etwall, DE65 6JD**

Drawing Title

Existing Site Plan

Drawn by	Checked by
SCG	SCG

Scale	Date
1:100	Jan; 2026

Job No.	Drawing No.	Revision
SCGD 737	002	-

Purpose of Issue

FOR INFORMATION

SCALE
1:100

