



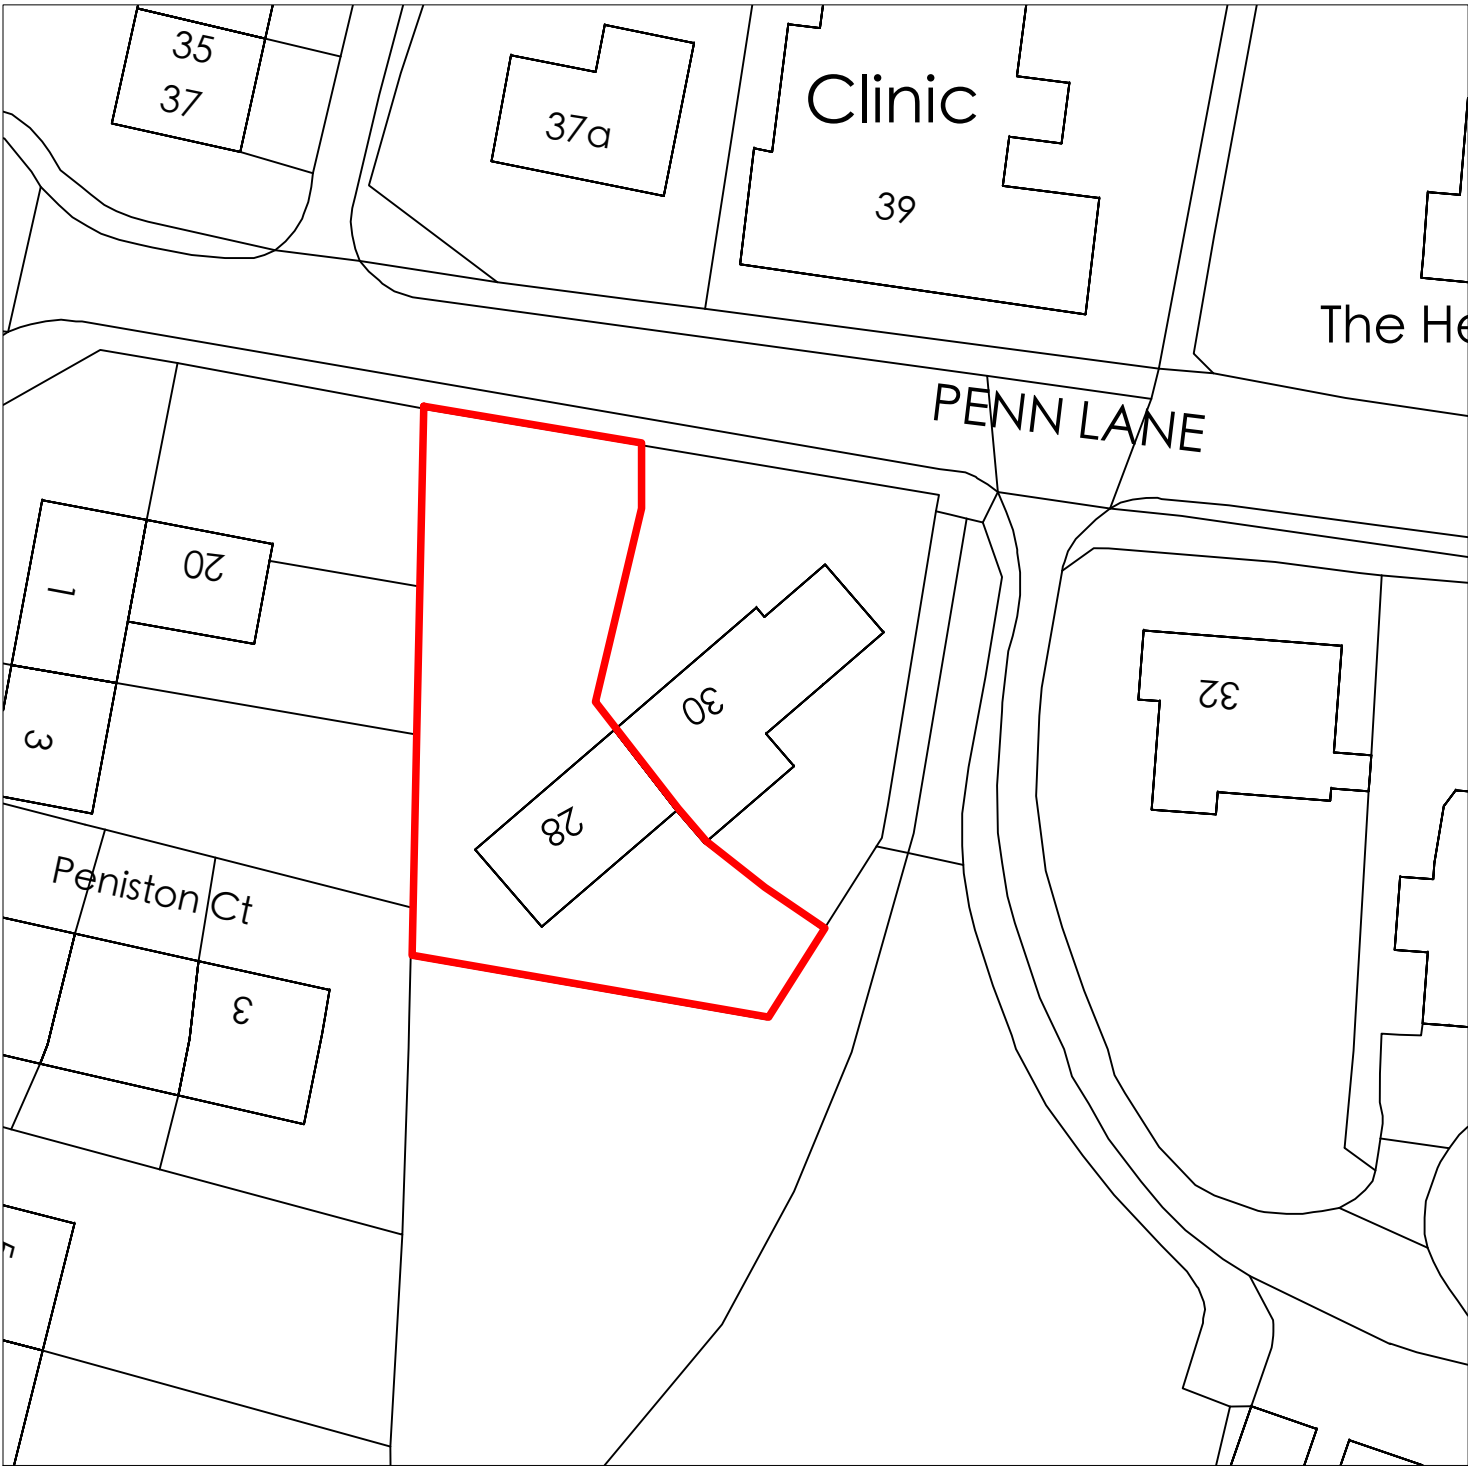


Existing site plan, scale 1:500 @ A3

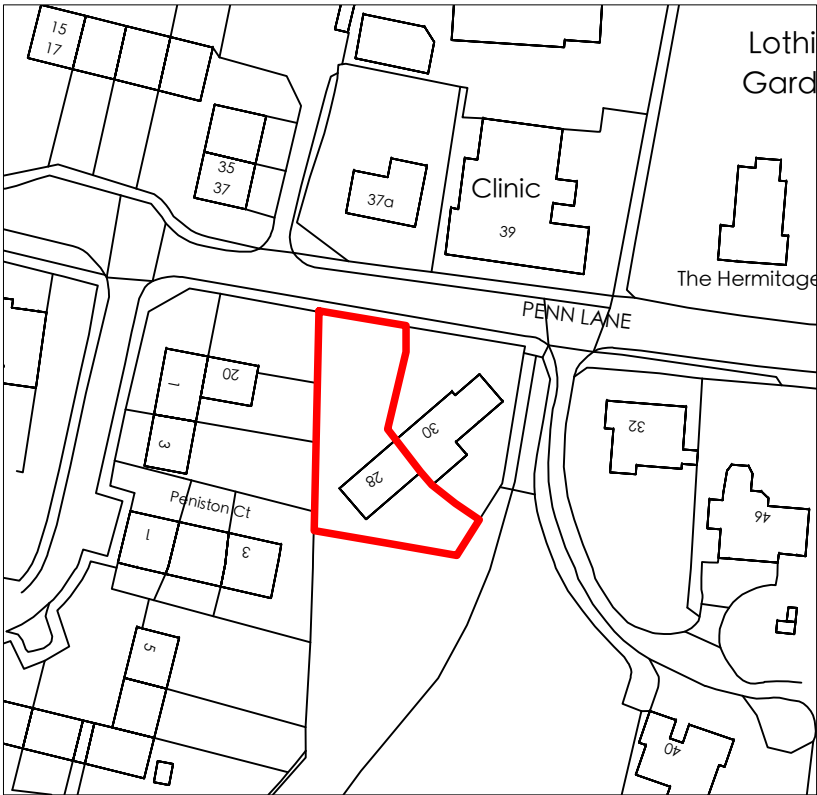


Existing location plan, scale 1:1250 @ A3



Scale 1:500 @ A3

 

Scale 1:1250 @ A3

 

- NOTE -
All dimensions to be checked on site by contractor prior to commencement of any & all works & manufacture of prefabricated items. Any discrepancy or query to be reported and clarified before any associated / all work proceeds. All construction to be in accordance with current relevant Trade and Professional Standards and Guidelines, Statutory requirements and product manufacturers specifications and details. Read drawing in conjunction with finishing specification, workmanship specification, all other associated drawings issued and details which may be issued from time to time.
© Hannah Elks Homes Limited
All rights reserved / All copyrights retained

Revision	
-	
Title	
28 Penn Lane Melbourne Derbyshire DE73 8EQ	
Description	
OS Location Plan	
Drg. No	
25/0037/001	
Scale	
1:500 & 1:1250 @ A3	
Date	
Sept 2025	

Hannah Elks Homes
Architectural and Interior Design

