



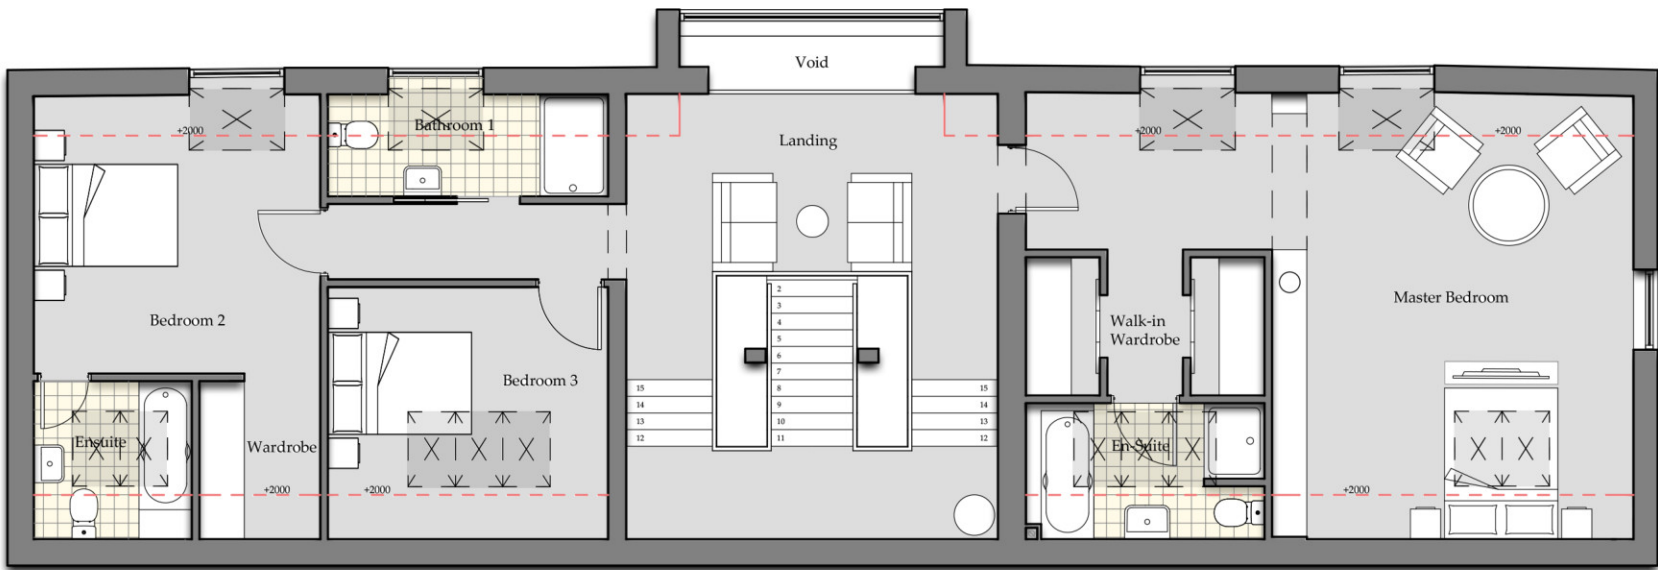

First Floor Plan

P6	Alterations based of email 24/06/25	30-06-25	TH	BD
P5	Further Alterations as per consultation meeting	12-02-25	TH	BD
P4	Alterations to Garage / Games room. Addition of Store	27-06-24	TH	BD
P3	Existing House Alterations into Garage / Games room	02-09-23	TH	BD
P2	Addition of roof lights and chimney stack, staircase alterations, layout change to bedroom 2 and bathroom 1.	23-08-23	TH	BD
P1	First Issue	02-08-23	TH	BD
Rev.	Description	Date	By	Chk'd

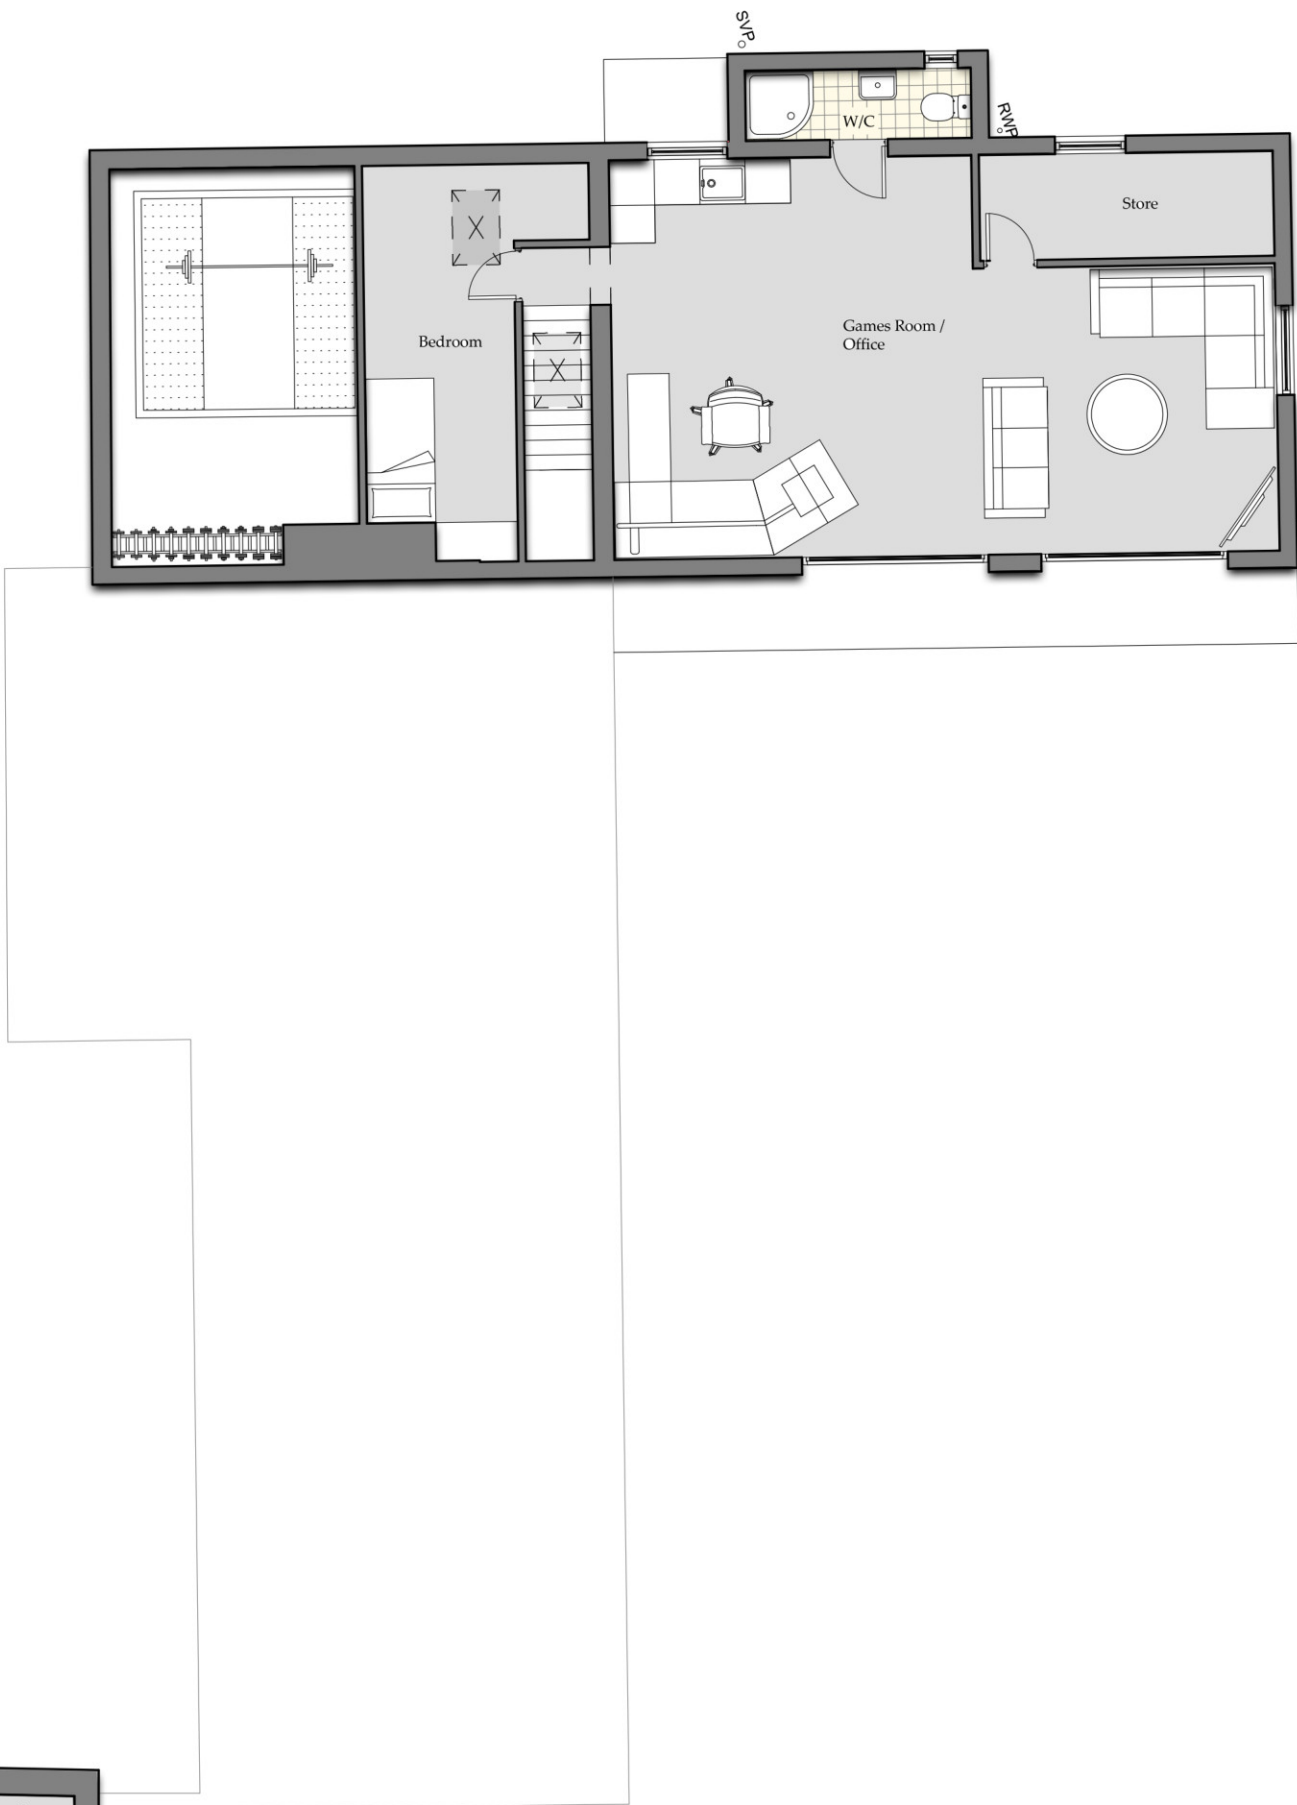

The Lawns . 41 Moor Lane . Kirk Langley . Ashbourne . Derbyshire . DE6 4LQ
Tel: 07592 290996 . Hawkstonedevelopments@gmail.com .
www.Hawkstone-developments.co.uk

Barrow House
Beaumont Close, Barrow-On-Trent

First Floor Plan as Proposed

HD PROJECT REF	SCALES			PAPER SIZE	DRAWN BY	
0035	1:100			A2	TH	
PROJECT	ORIGINATOR	ZONE	LEVEL	TYPE	ROLE	NUMBER
BRH	HD	Z1	ZZ	DR	A	02004
STATUS	SUITABILITY DESCRIPTION					
S0	WORK IN PROGRESS					
REVISION	REVISION DESCRIPTION					
P6	PRELIMINARY					

Hawkstone Developments holds the copyright to this document. The drawings produced by Hawkstone Developments are intended for design purposes only. Under no circumstance should these drawings be used for construction. These drawings are not to be used for construction guidance or any other purpose. Scaling for measurements is not permitted; instead, verify dimensions prior to construction. Any discrepancies should be immediately reported to the Designer. Please read this document alongside associated models, specifications, and related consultant's documents for a comprehensive understanding. Your adherence to these guidelines ensures a successful project.