



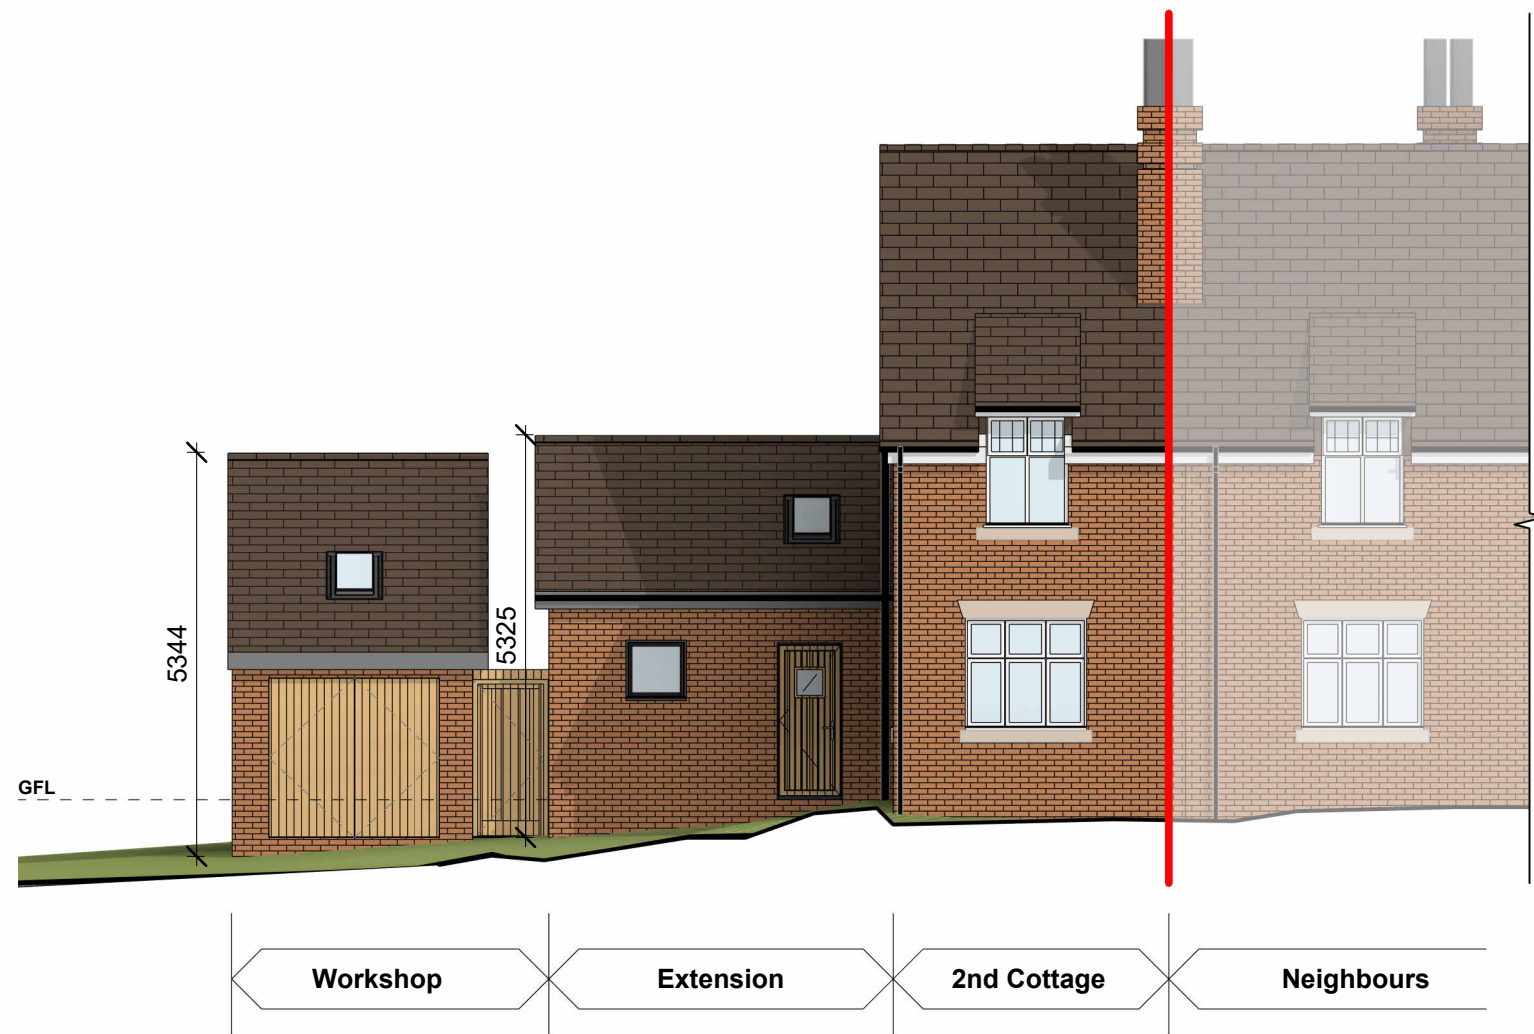


North Facing Front Elevation Proposed

1 : 100

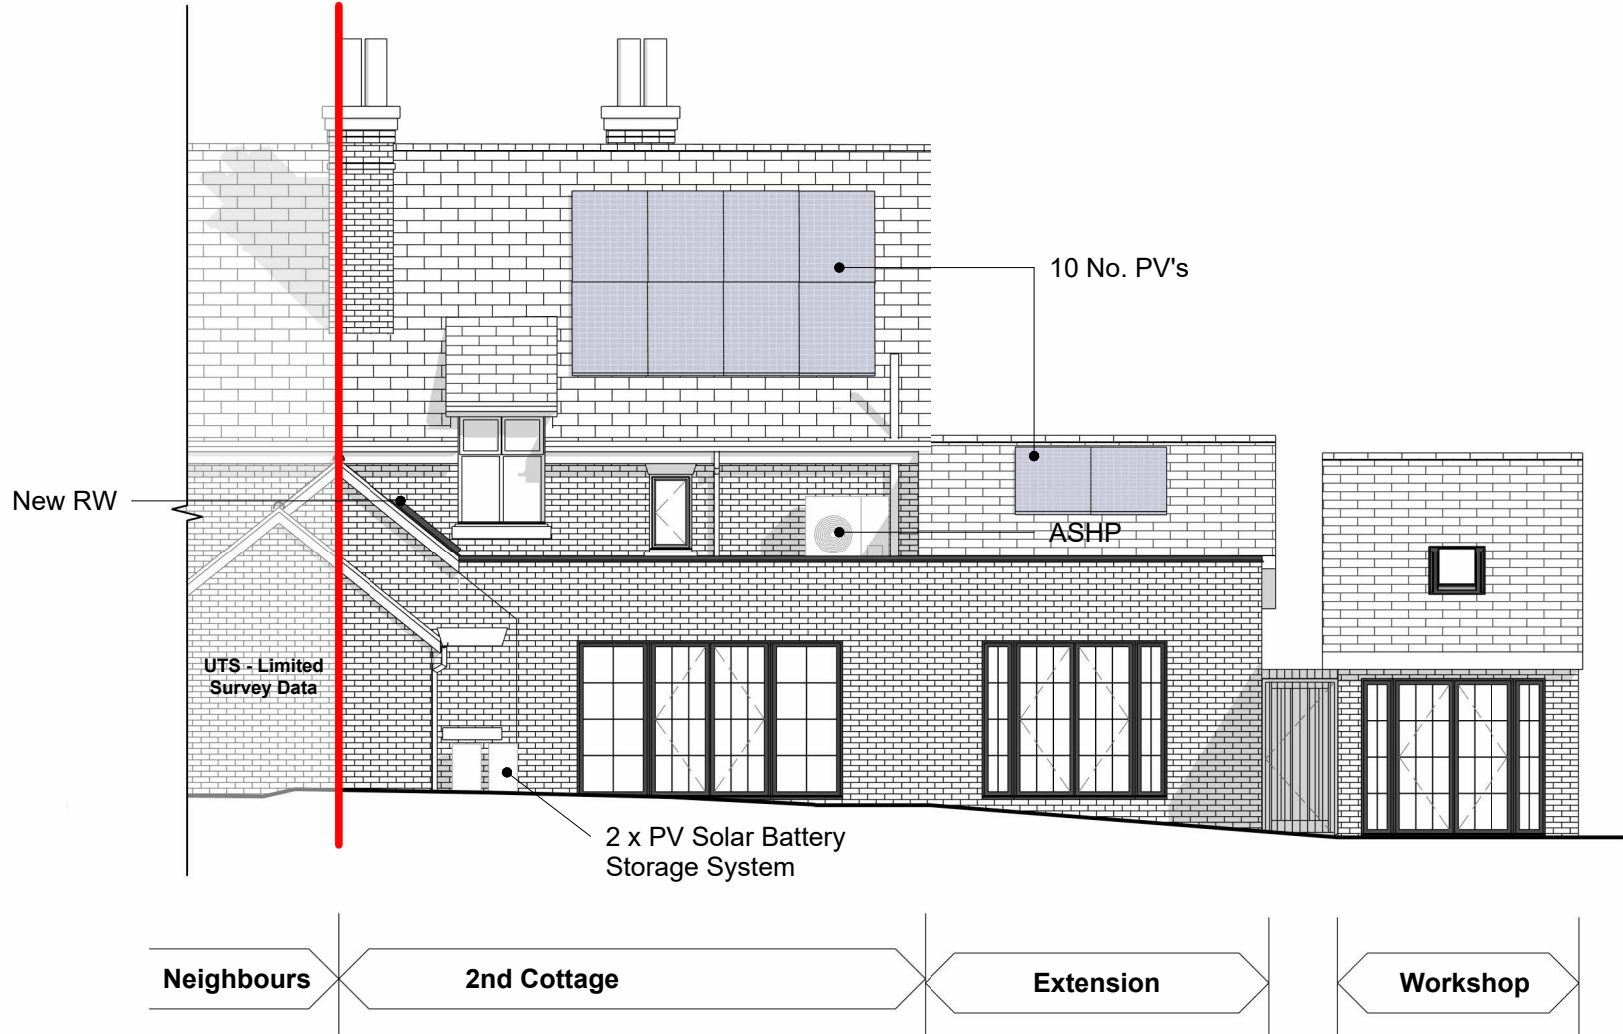

Rear South Facing Elevation Proposed

1 : 100

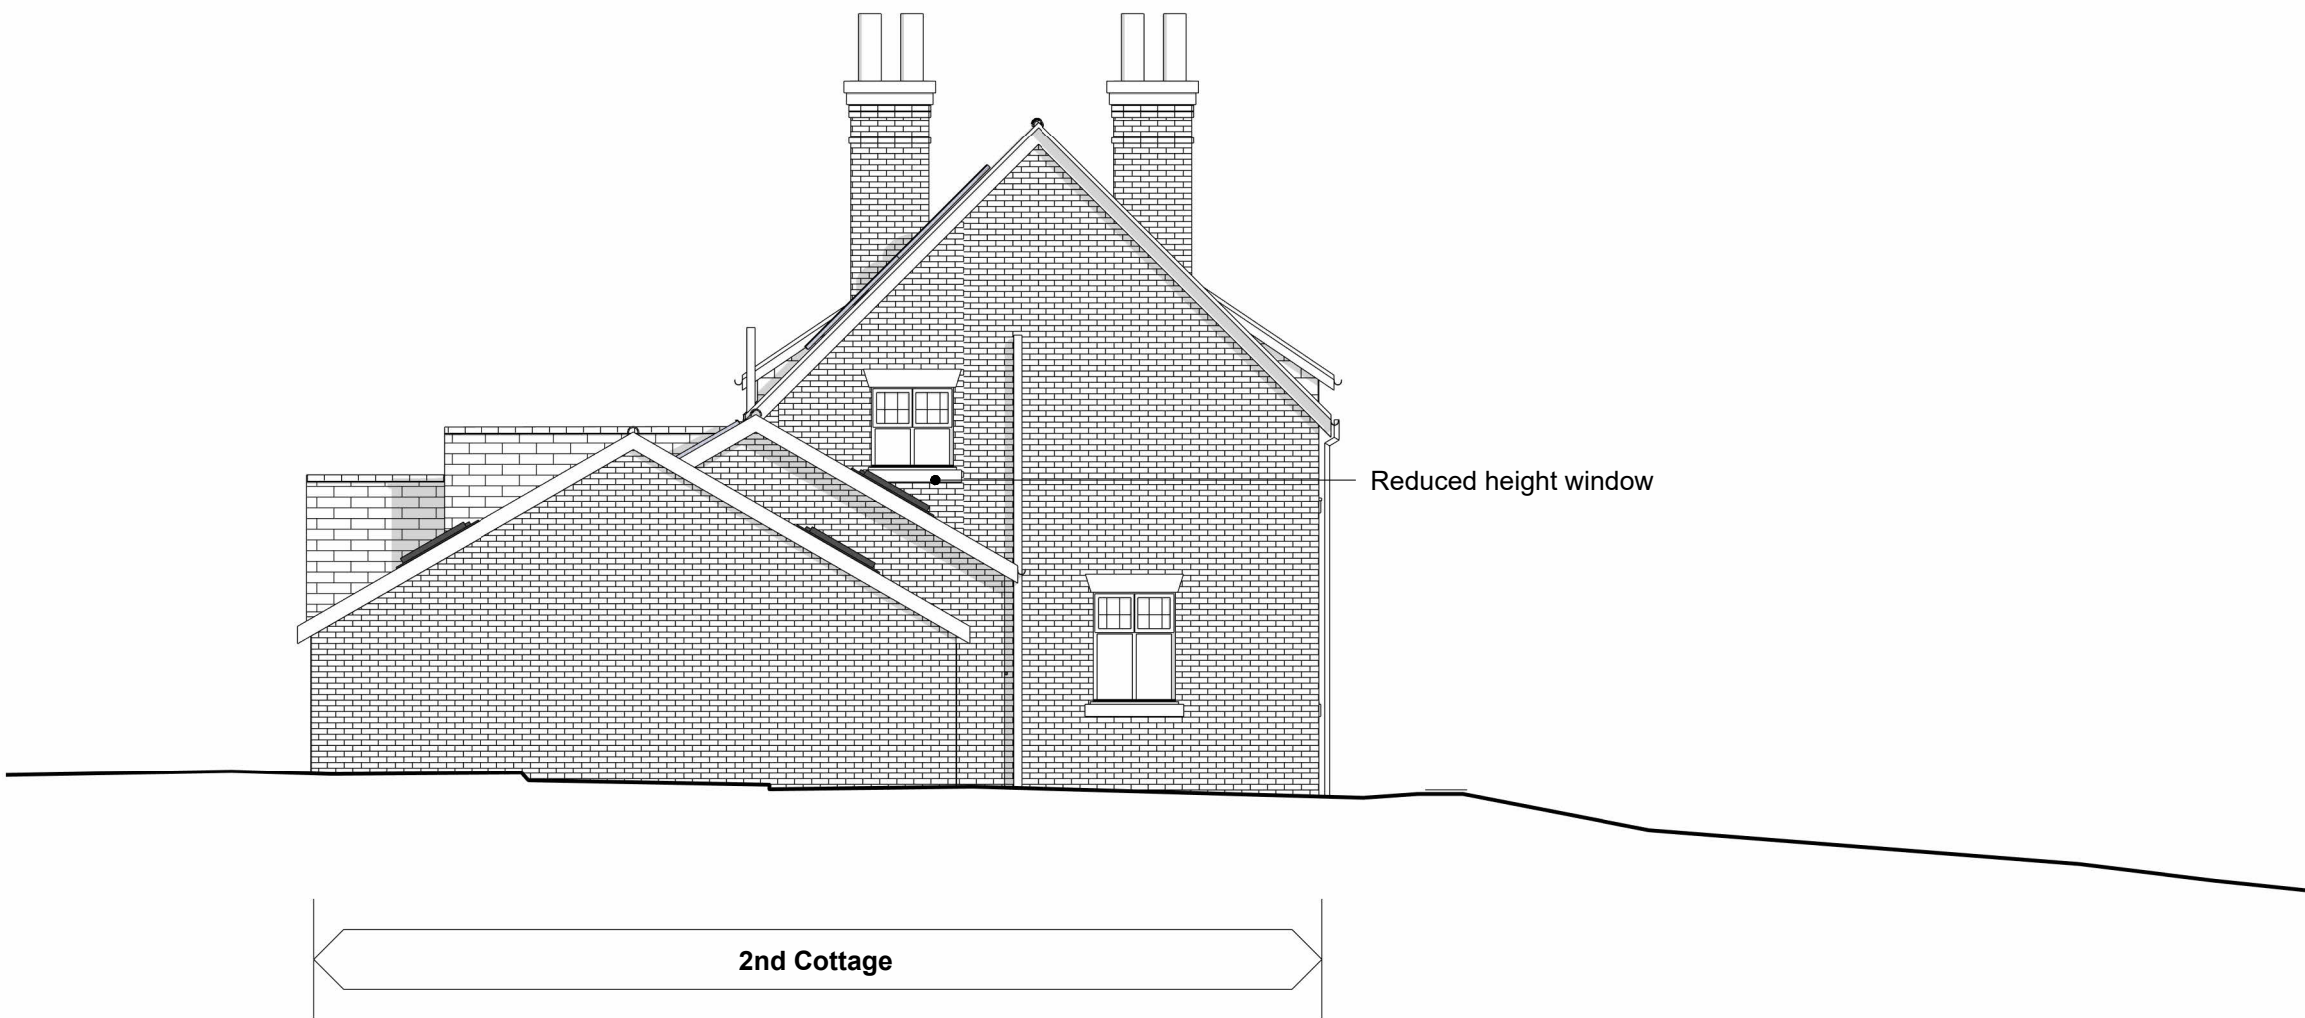

Side East Facing Elevation Proposed

1 : 100



Section Proposed

1 : 100

Notes

This drawing is the copyright of TUK Rural Ltd © and is protected under the Copyright, Designs and Patents Act 1988. It may not be copied, reproduced, or used for any purpose other than that for which it was issued without prior written permission. **DO NOT SCALE FROM THIS DRAWING.** Use figured dimensions only. All dimensions are in millimetres unless stated otherwise.

The contractor shall verify all dimensions, levels, and site conditions prior to commencement of works and report any discrepancies to TUK Rural Ltd before proceeding. This drawing shall be read in conjunction with all relevant consultant and specialist information.

Previous Revisions			
Rev	Date	By	Revision Description
P1	26.03.09	SW	Client Approval
P2	26.03.19	SW	PLANNING SUBMISSION

Proposed Elevation Drawing KEY	
Facing brick to match ex.	
New Anthracite Grey RAL 7016 Glazed products	
New Proposed Roof to match existing	

TUK RURAL

PRAGMATIC ARCHITECTURAL CONSULTANTS

TUK Rural Ltd www.tukrural.co.uk
The Loft 7A Market Place, Melbourne, Derby, DE73 8DS
Tel: 01332 660057 | Email: info@tukrural.co.uk
Registered in England & Wales No. 10706216
VAT No 336418695

Project	Second Cottage, Pool Road, Melbourne, Derbys DE73 8AA		
Client	Steve Armatage		
Title	Proposed Elevations		
Number	TR26-04 A-XX-EL-(23) 101		
Scale	As indicated	Sheet size	A2
Drawn	SW	Checked	PT
Date	26.03.19	Revision	P2
Description	PLANNING SUBMISSION		
Status	PLANNING		