



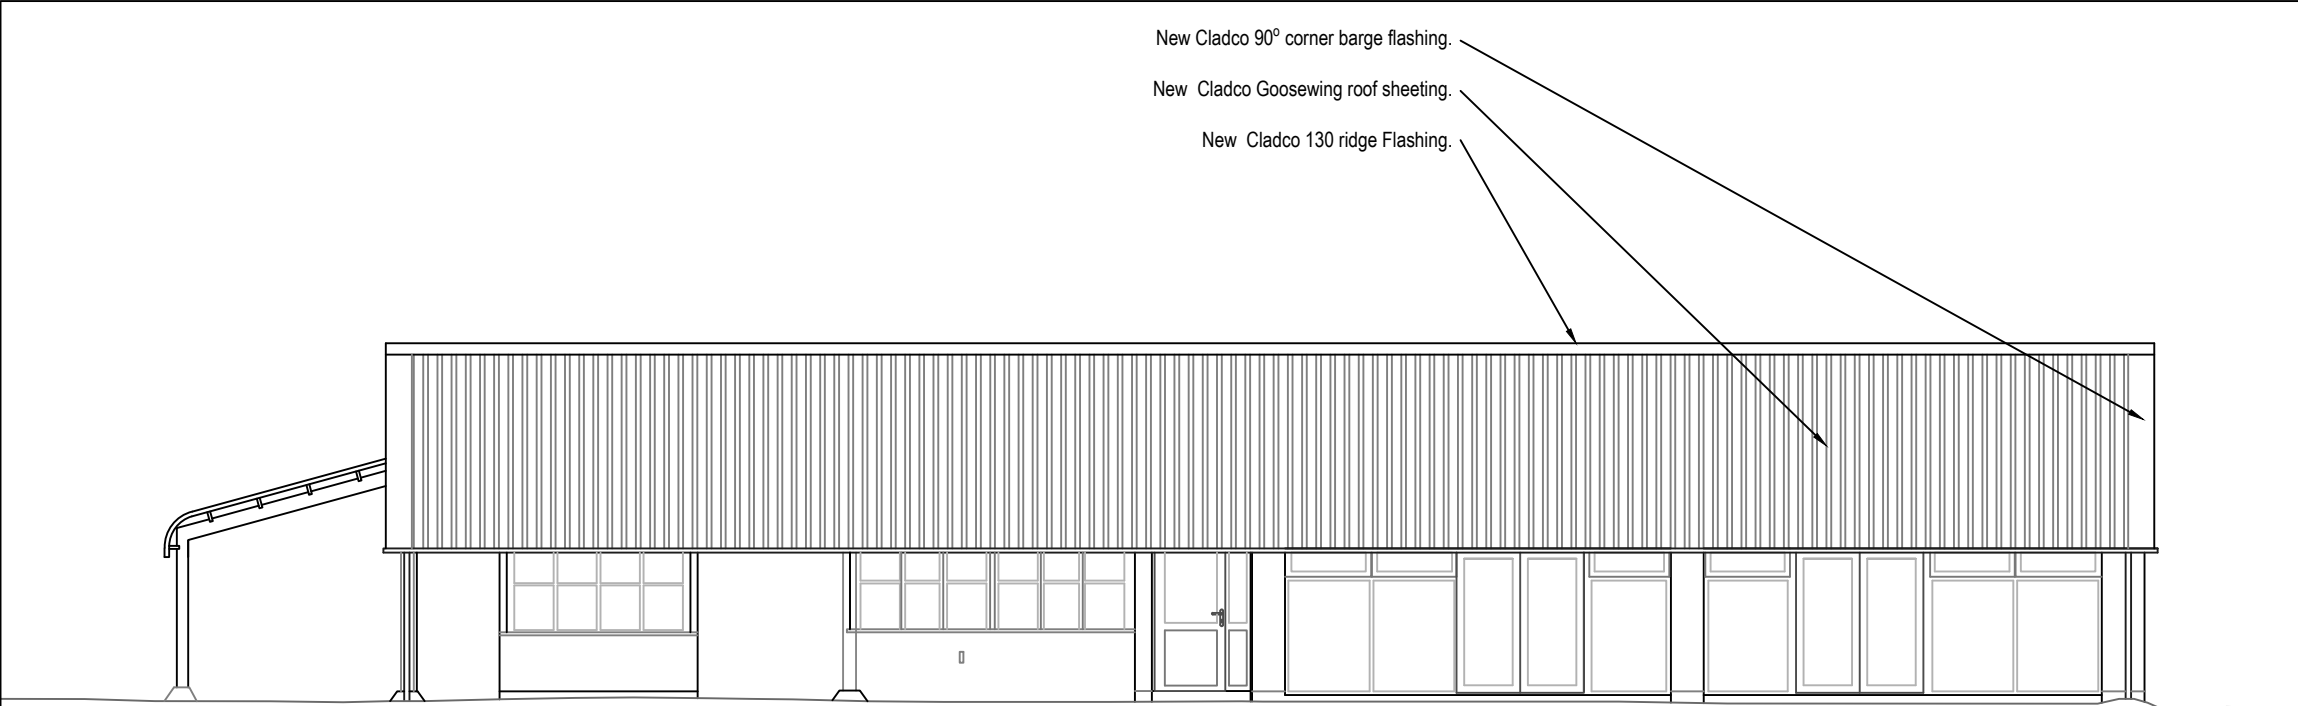

**Proposed Front Elevation**

Scale - 1/100

0m.

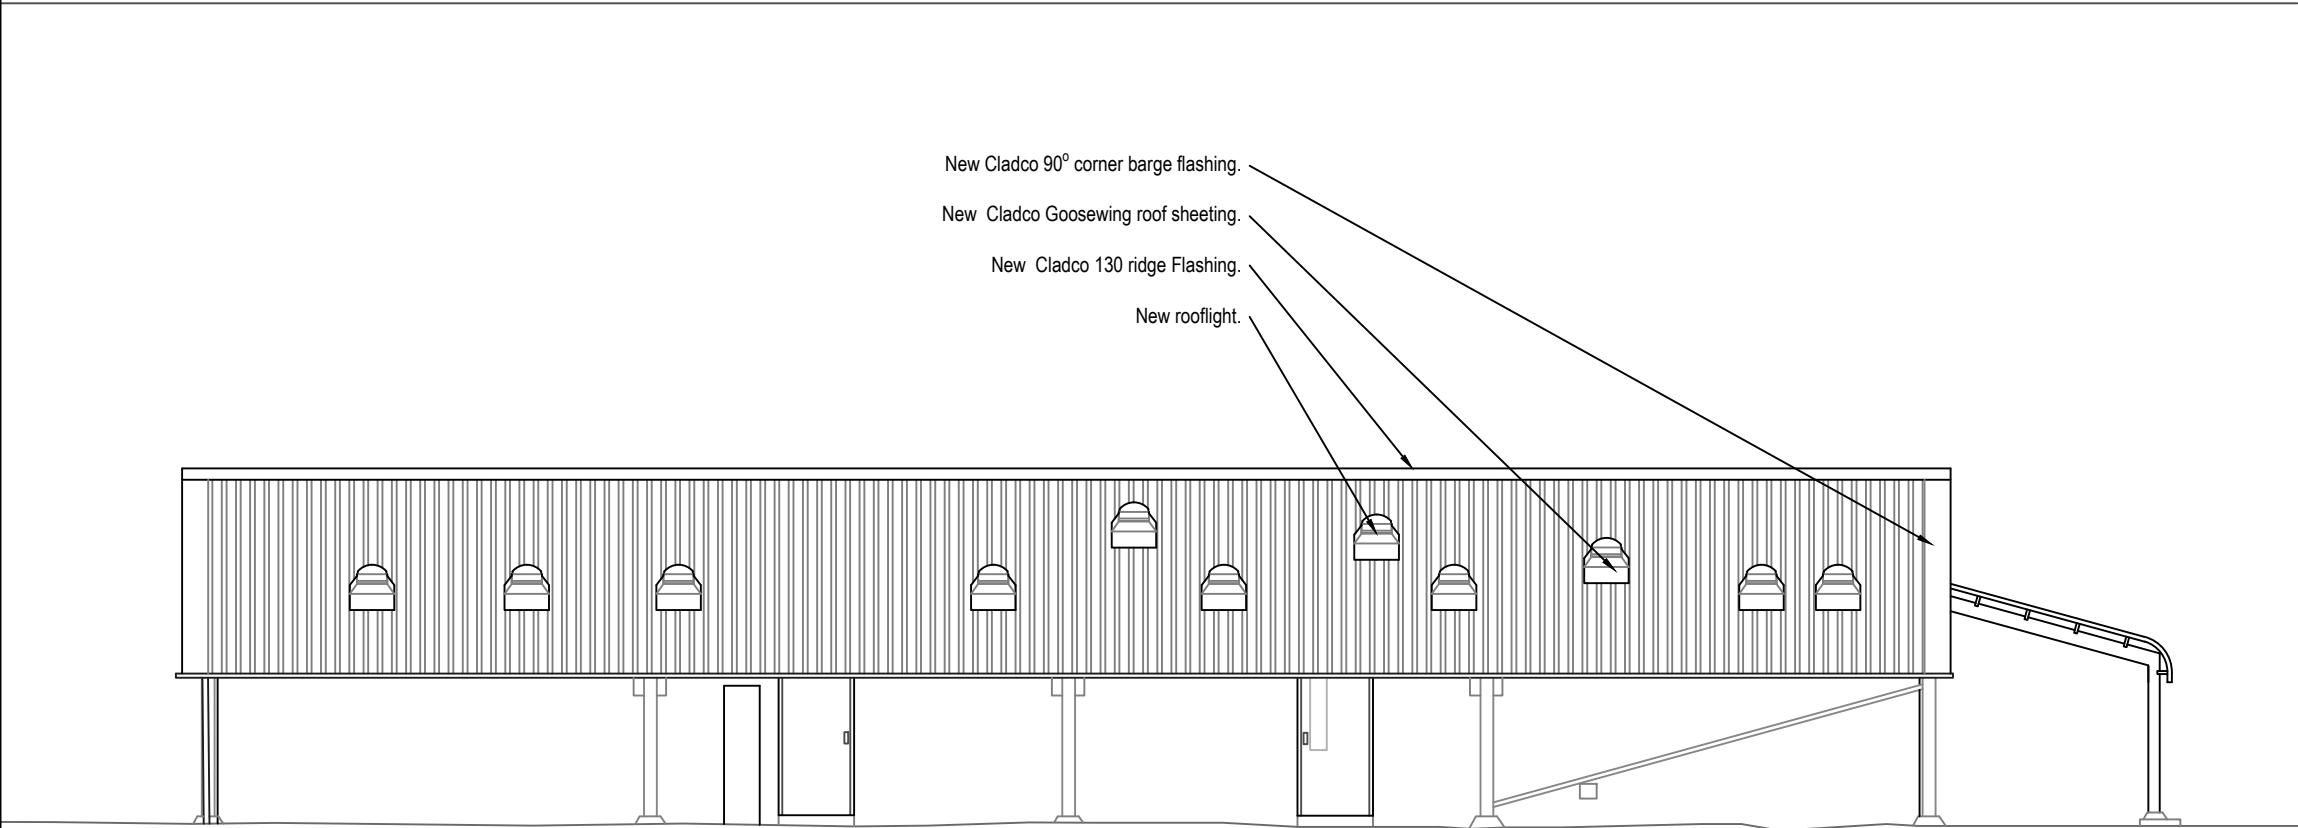

**Proposed Rear Elevation**

Scale - 1/100

NOTES

© copyright. All rights reserved, this drawing must not be copied or reproduced without the written consent of Summers-Inman Construction and Property Consultants LLP.

No dimensions are to be scaled from this drawing. All dimensions and sizes are in millimetres unless otherwise stated and should be checked on site.

No part of this publication may be produced, stored in any retrieval system or transmitted in any form or by any means without prior permission of summers-inman construction and property consultants.

This drawing is to be read in conjunction with Summers-Inman Construction and Property Consultants' specification, structural engineer's and services consultant's specification where applicable.

The roof system shown on these drawings is indicative only and provided for design intent purposes.

The arrangement, build-up, components and detailing are not to be relied upon for construction. The Contractor shall develop the roof design, including all structural supports, interfaces, thermal performance, condensation risk analysis, fire compliance and waterproofing details, in accordance with the Employer's Requirements, statutory requirements and relevant British Standards.

All dimensions, levels and coordination with adjacent elements shall be verified on site.

No works shall proceed until full construction details and calculations have been submitted and approved.

| Rev. | Description | Issue by | Date |
|------|-------------|----------|------|
|      |             |          |      |



**SUMMERS  
INMAN**  
CONSTRUCTION & PROPERTY  
CONSULTANTS

6 Thorpe Way, Grove Park, Enderby,  
Leicester, LE19 1SU

0116 254 2774

enquiries@summers-inman.co.uk  
www.summers-inman.co.uk

Drawing Status

# TENDER

Client  
SEVERN TRENT WATER LTD

Project  
FOREMARK SAILING CLUB ROOF

Title  
PROPOSED ELEVATIONS - FRONT & REAR

Date 06/02/26 Scale at A3 1/100 Drawn RB Checked RK

NE25029:3 - RB -XX - 01 - DR - B - 004 -

|         |            |      |       |      |      |        |      |
|---------|------------|------|-------|------|------|--------|------|
| Project | Originator | Zone | Level | Type | Role | Number | Rev. |
|---------|------------|------|-------|------|------|--------|------|