


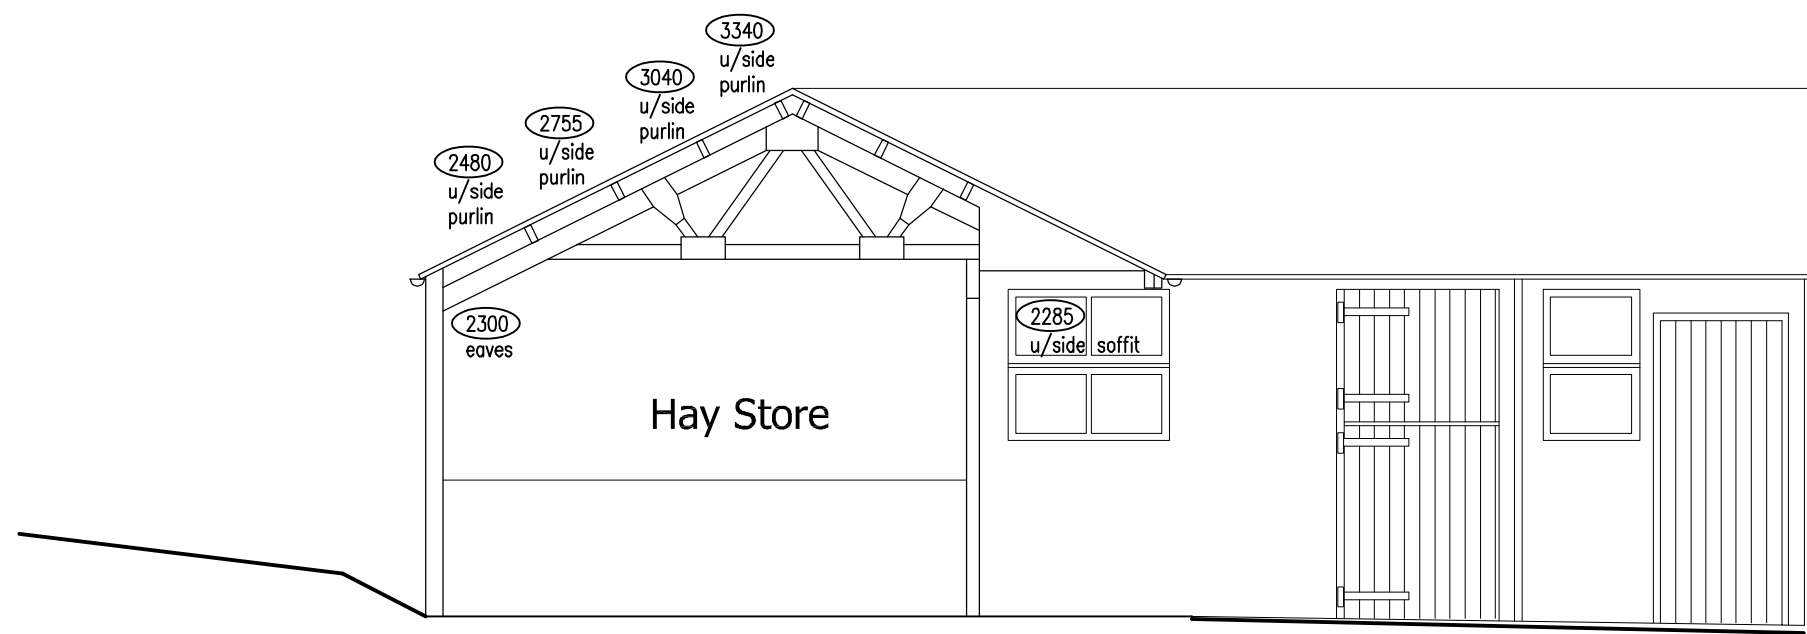


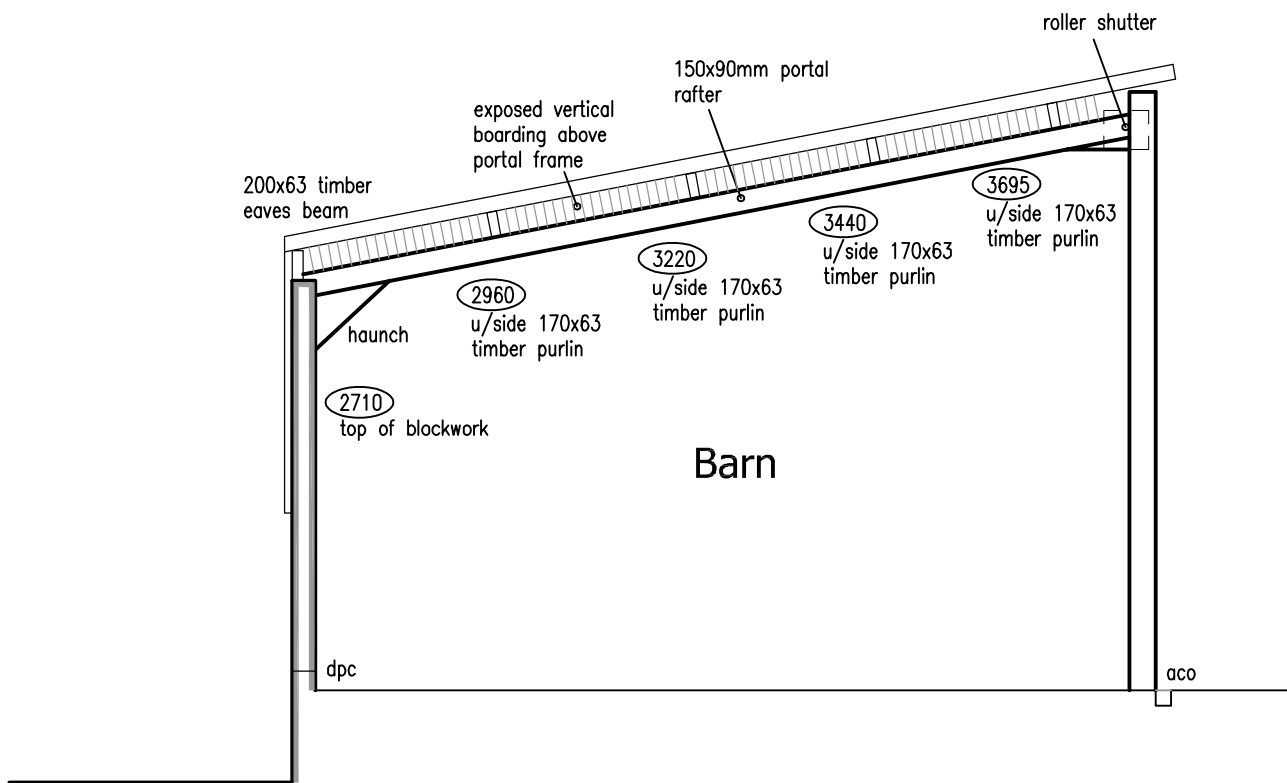




Existing Section A-A - Stables
Scale 1:50

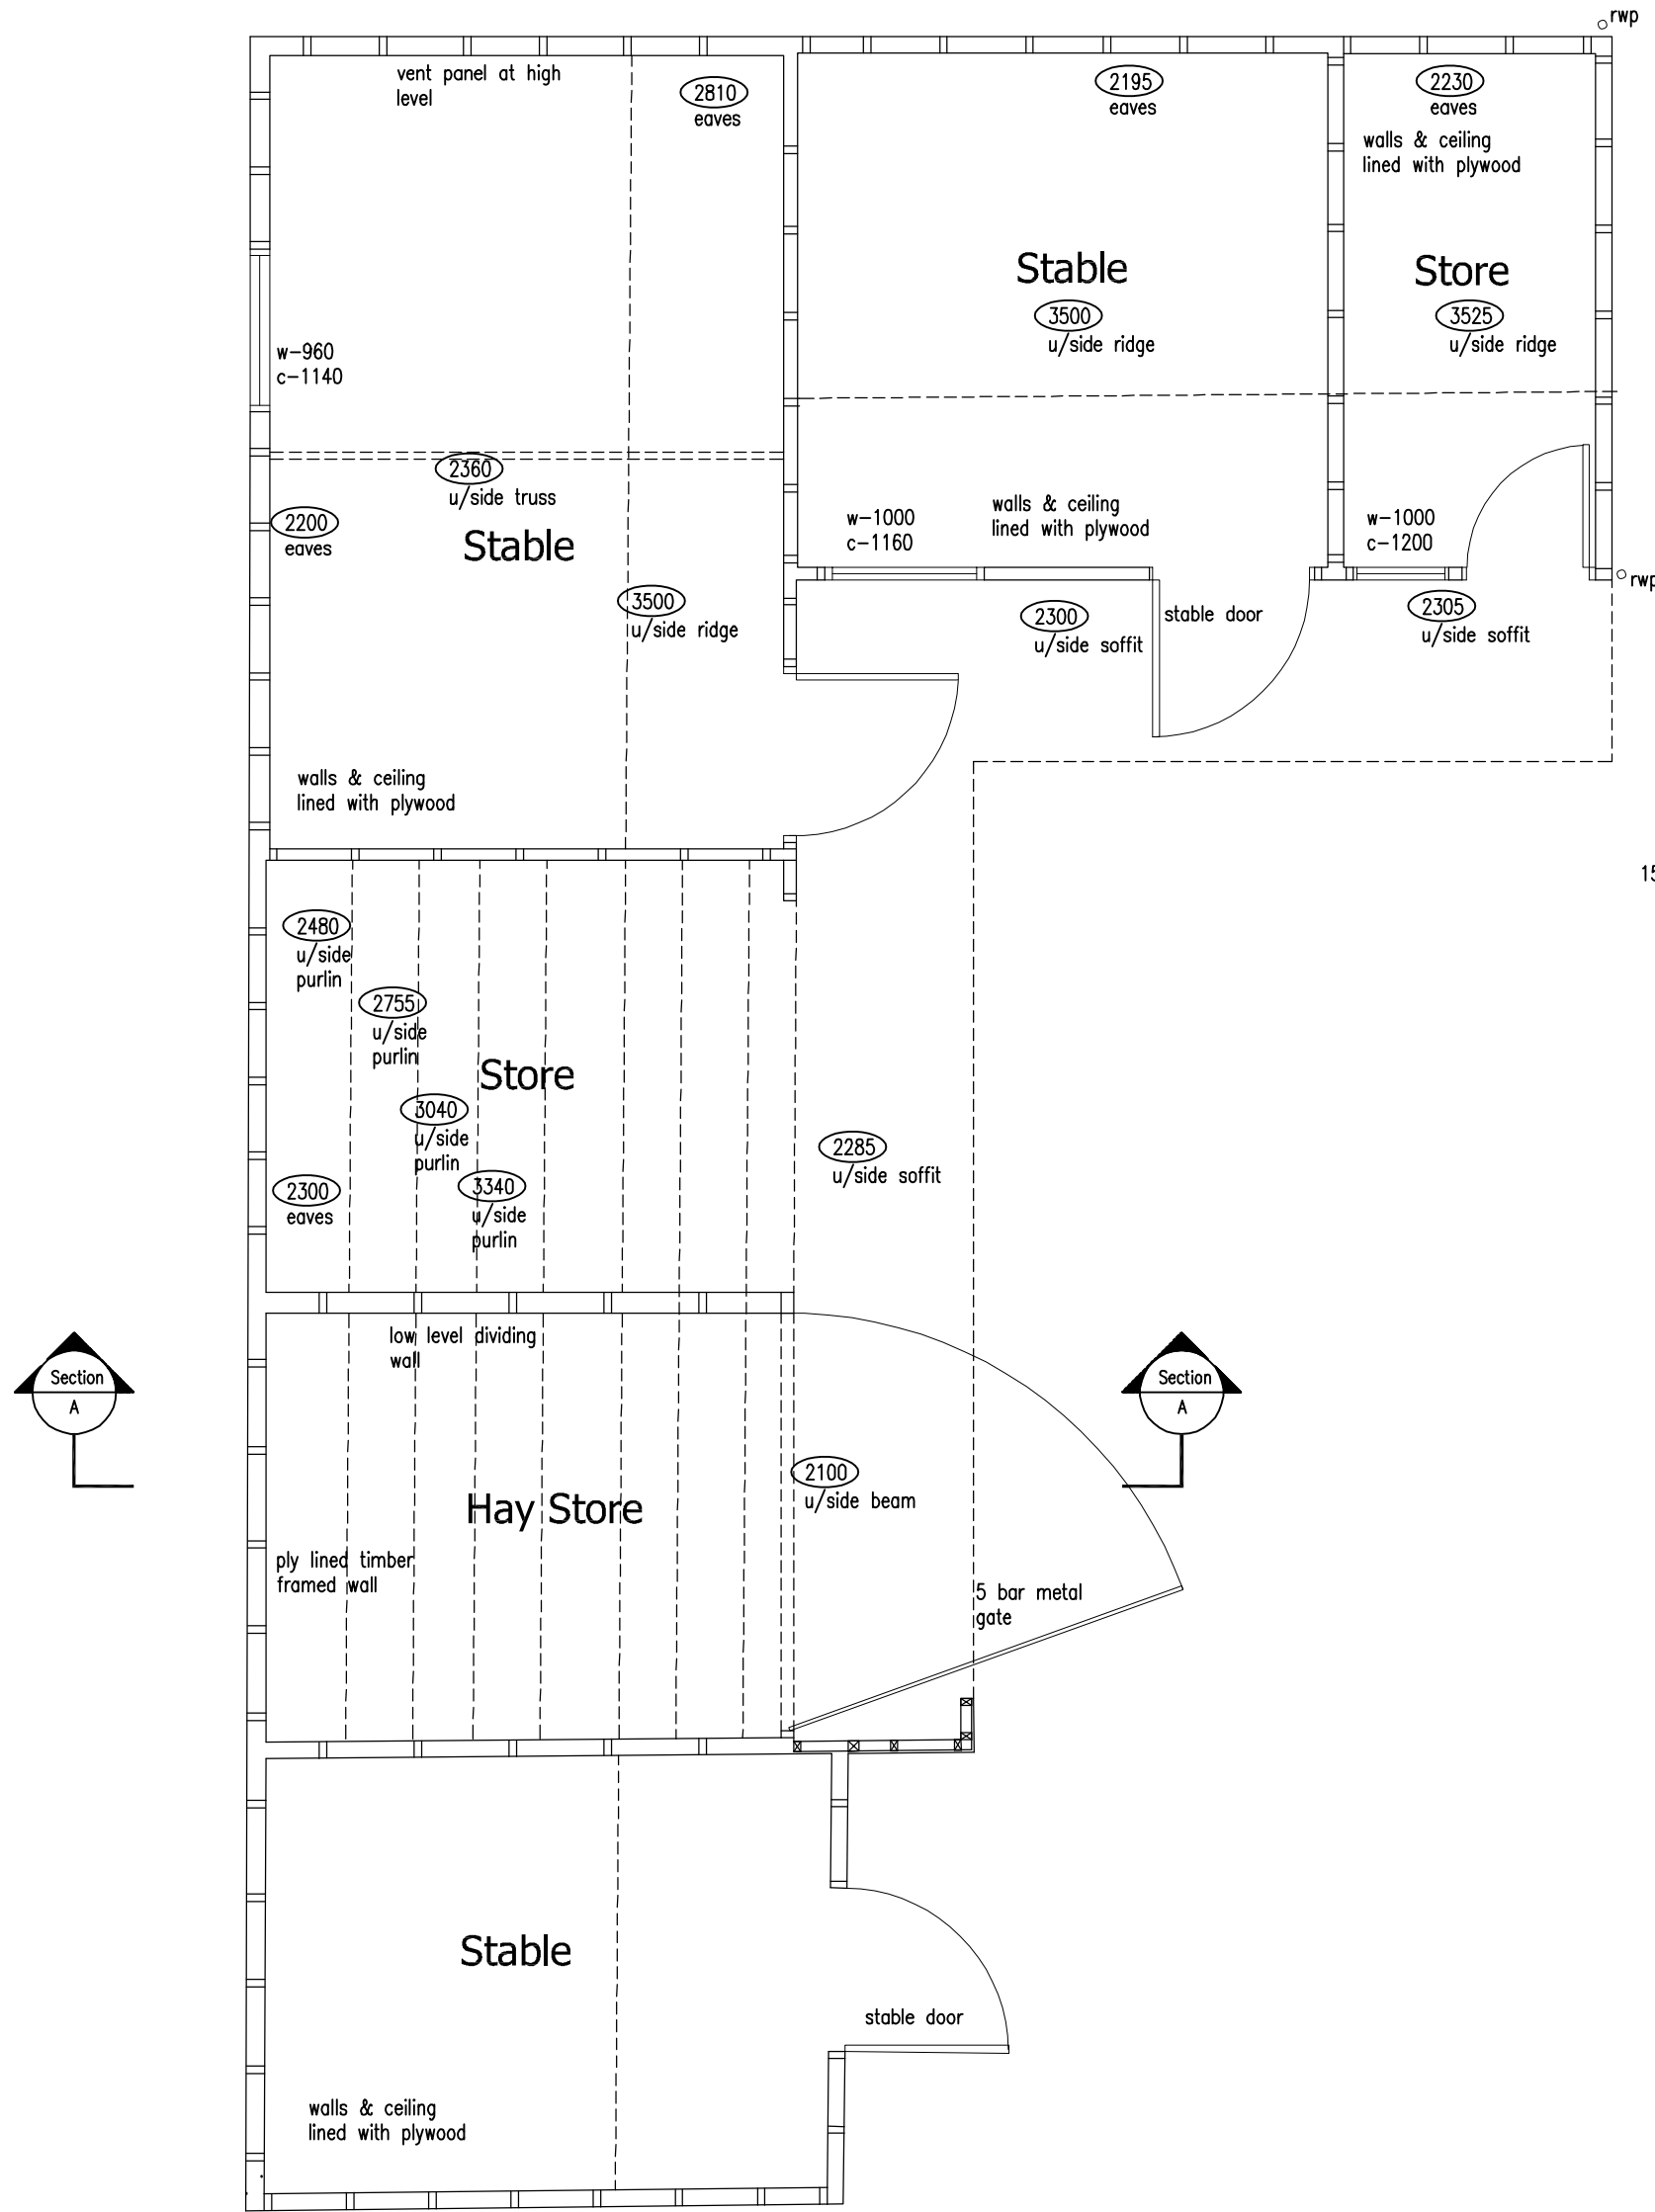


Existing Section B-B - Barn
Scale 1:50

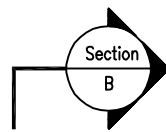

Existing Ground Floor Plan - Stables
Scale 1:50

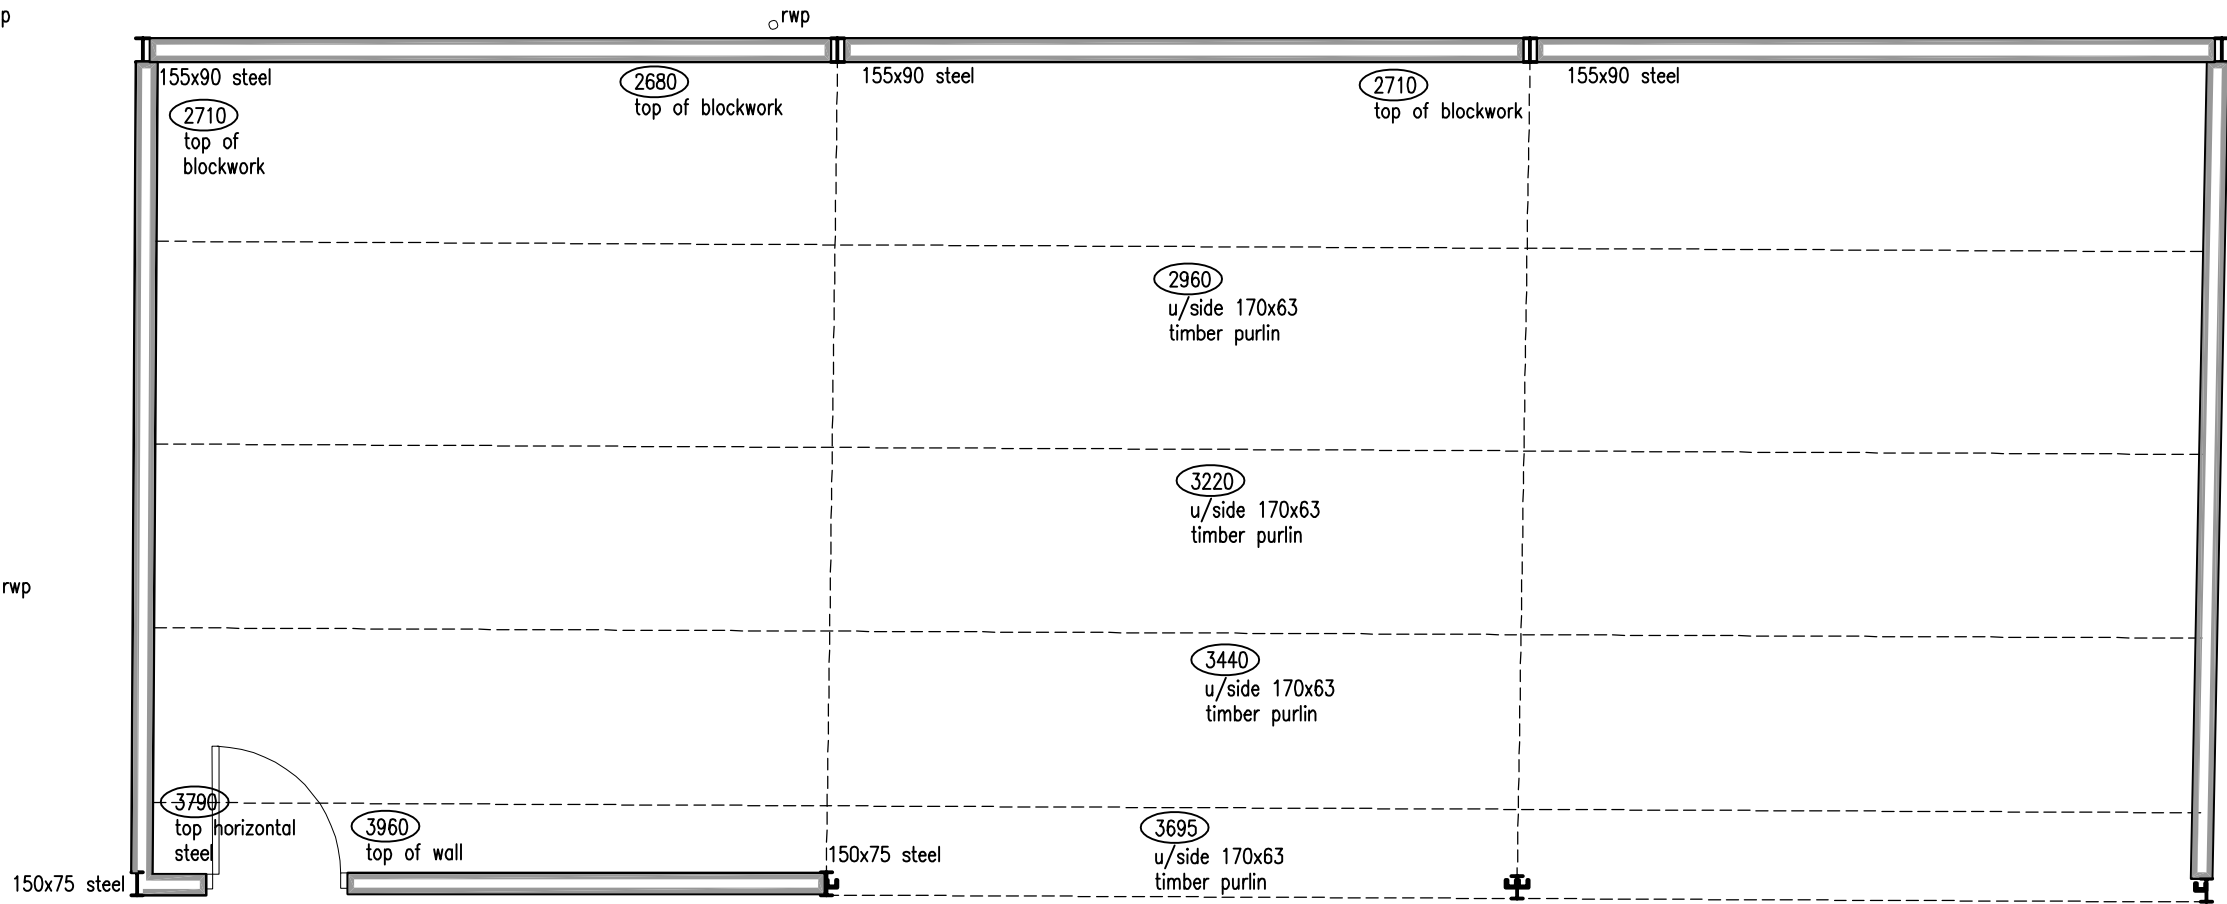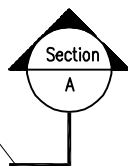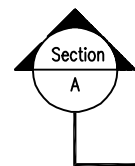

Existing Ground Floor Plan - Barn
Scale 1:50

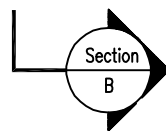

EXISTING DETAILS

DERBY HILL HOUSE - THE COMMON - MELBOURNE - DERBYSHIRE



Revisions:
DG DAVID GRANGER ARCHITECTURAL DESIGN LTD
David Granger Architectural Design Ltd The Old Cottage Hospital Leicester Road Ashby de la Zouch Leicestershire LE65 1DB T 01530 560939 W www.davidgrangerdesign.com
Project
Derby Hill House The Common Melbourne Derbyshire
Client
Ms E Penhau
Drawing
Existing Details Sheet 2 of 2
Drawing Number 25.4590.03
Date: July 2025
Scale: As Shown Drawn By: LS Checked By: MP

Figured dimensions must be taken in preference to scaled dimensions and any discrepancies are to be referred to David Granger Architectural Design Limited. Contractors, subcontractors and suppliers must verify all dimensions on site before commencing any work or making any workshop drawings. All drawings are copyright of David Granger Architectural Design Limited. Ordnance Survey Data © Crown Copyright. All rights reserved. Licence No. AR100020449, Landmark Ref. LIG0816 Company Reg. No. 5058912