





NORTH EAST
PROPOSED ELEVATIONS 1.100

- 1: Marley concrete plain tiles (dark grey)
- 2: Red facing brick to match cottages on three course bluebrick plinth.
- 3: Up and over garage door
- 4: Gristone string-course.
- 5: Rainwater goods to match cottages

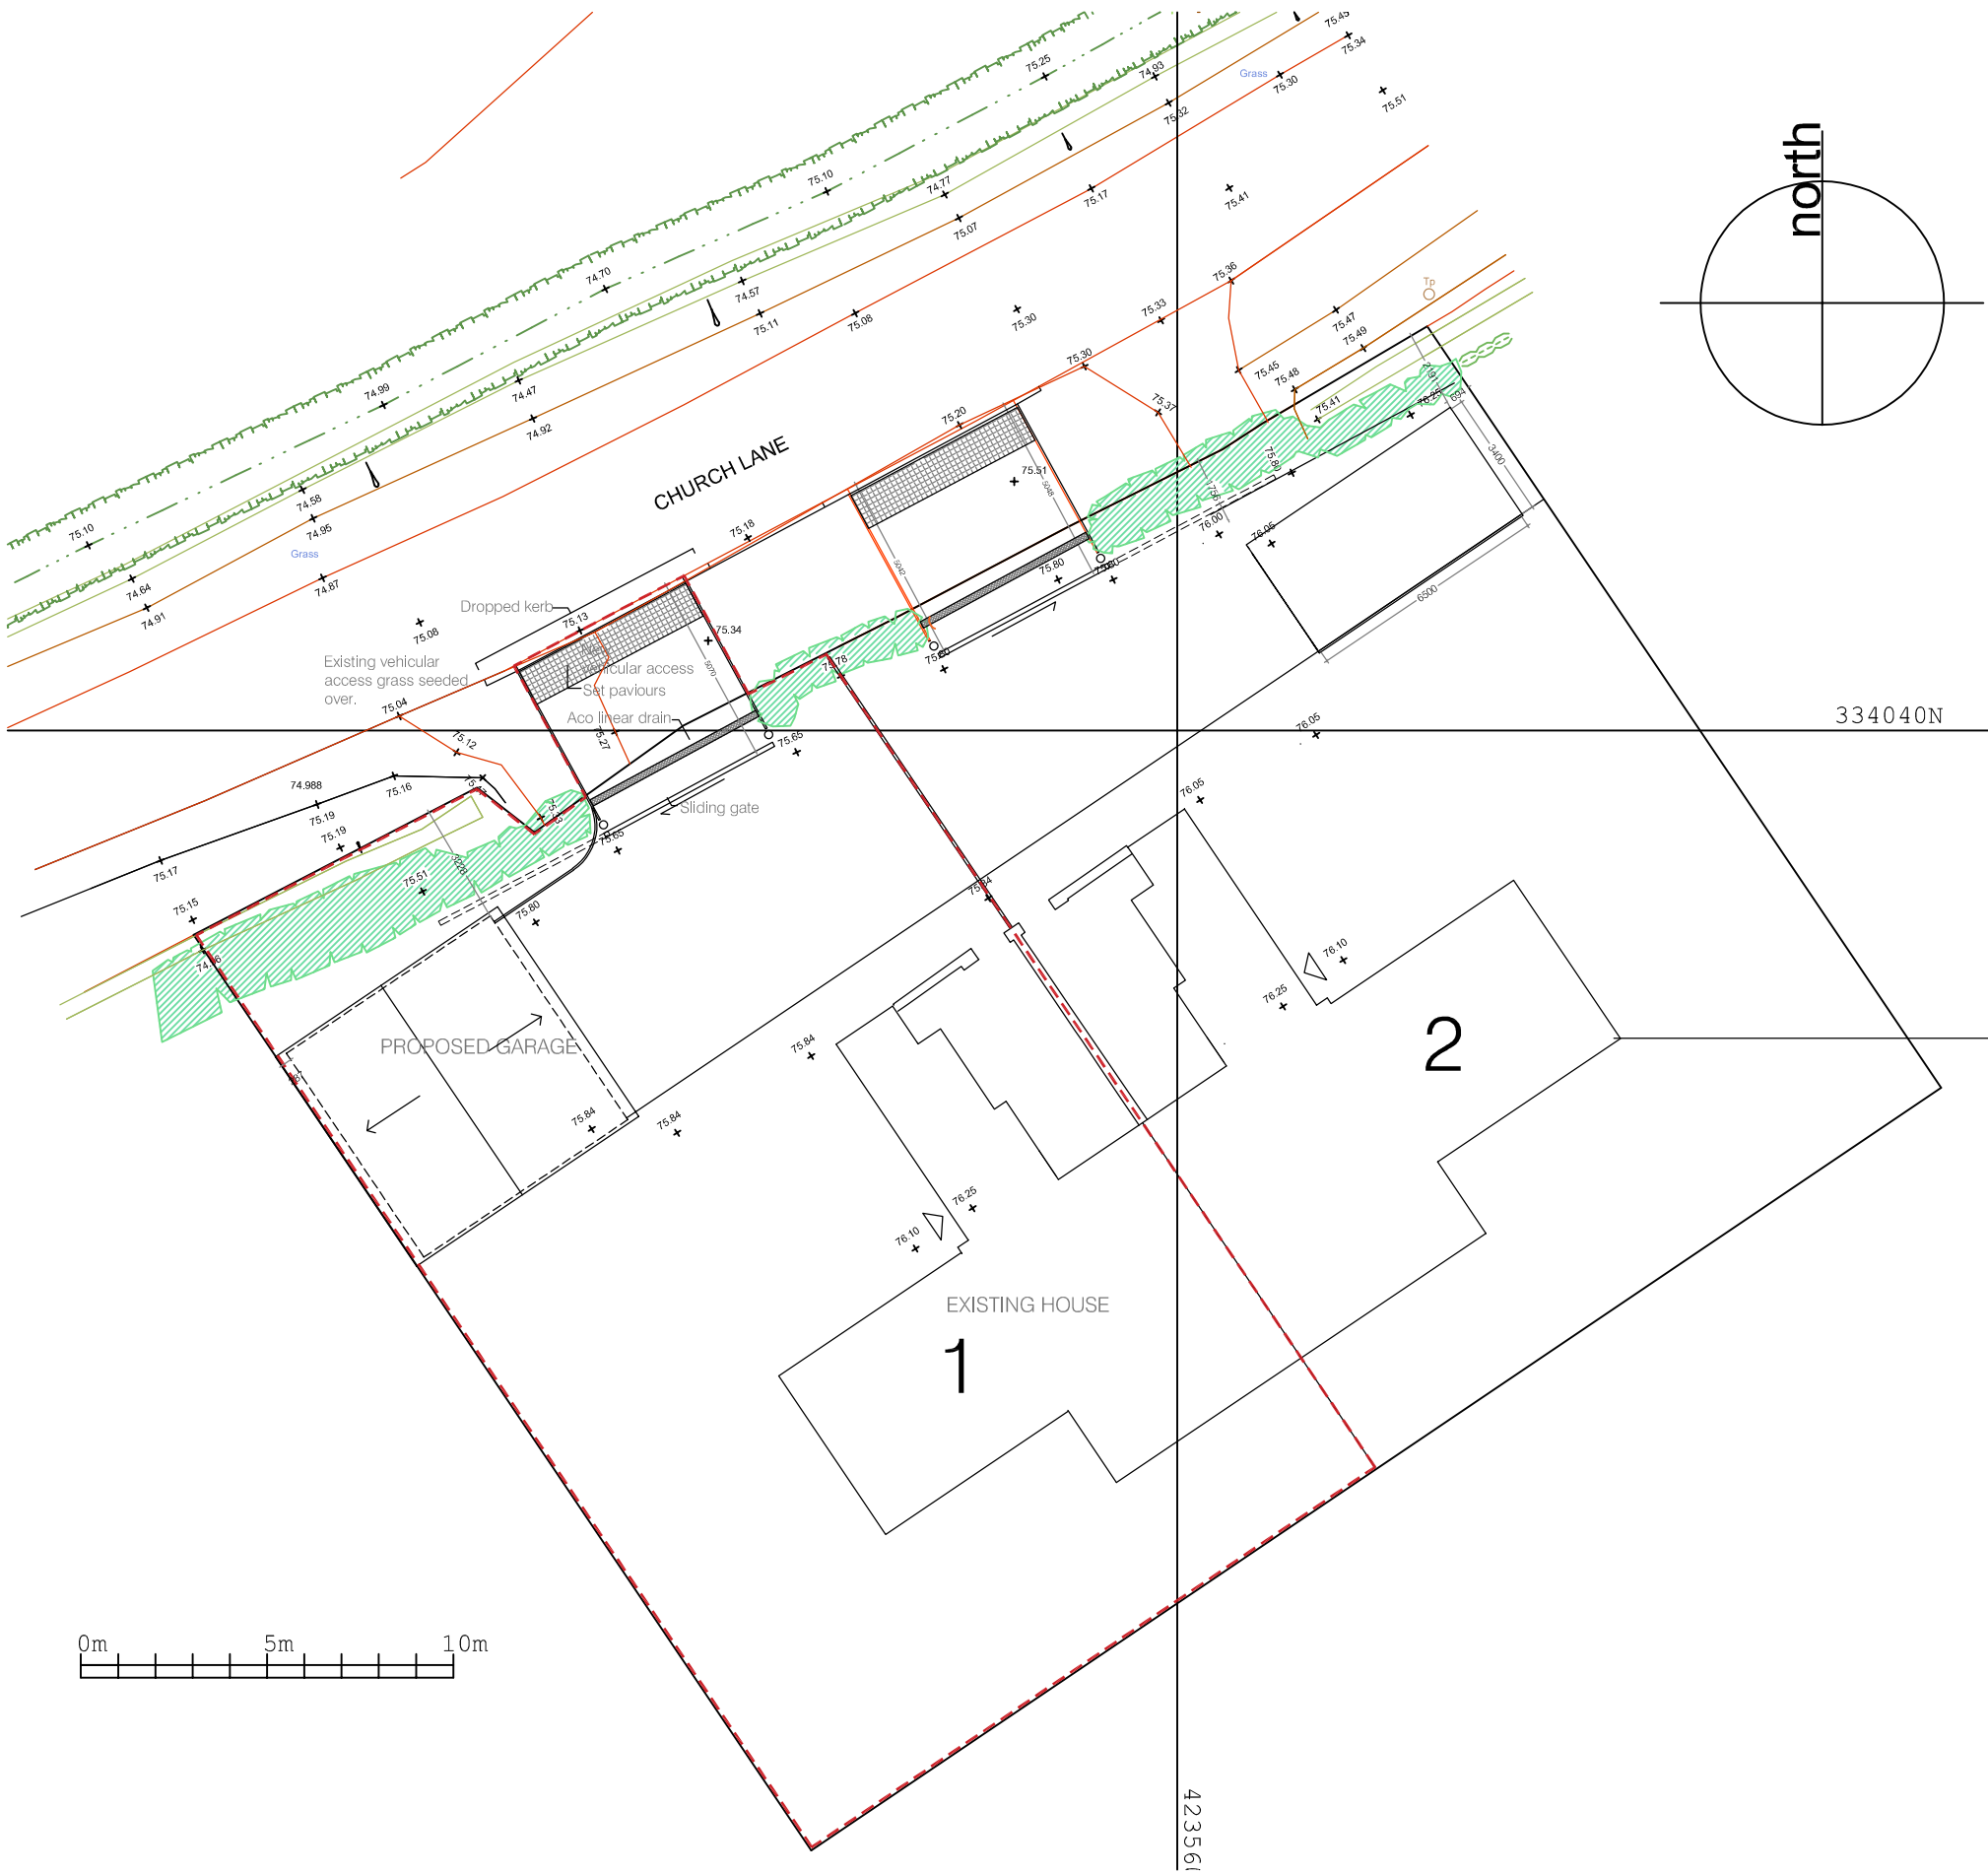


SITE PLAN (ROOF PLAN) 1.200

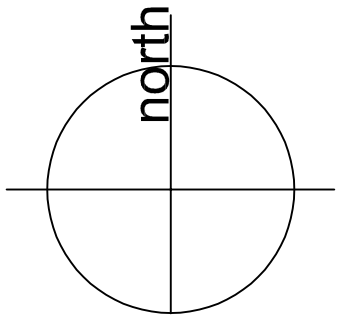


Rural Native Species hedging:

Main Matrix (70%)
Hawthorn
Blackthorn


Interplanting (30%)
Hazel
Dogwood
Field Maple.

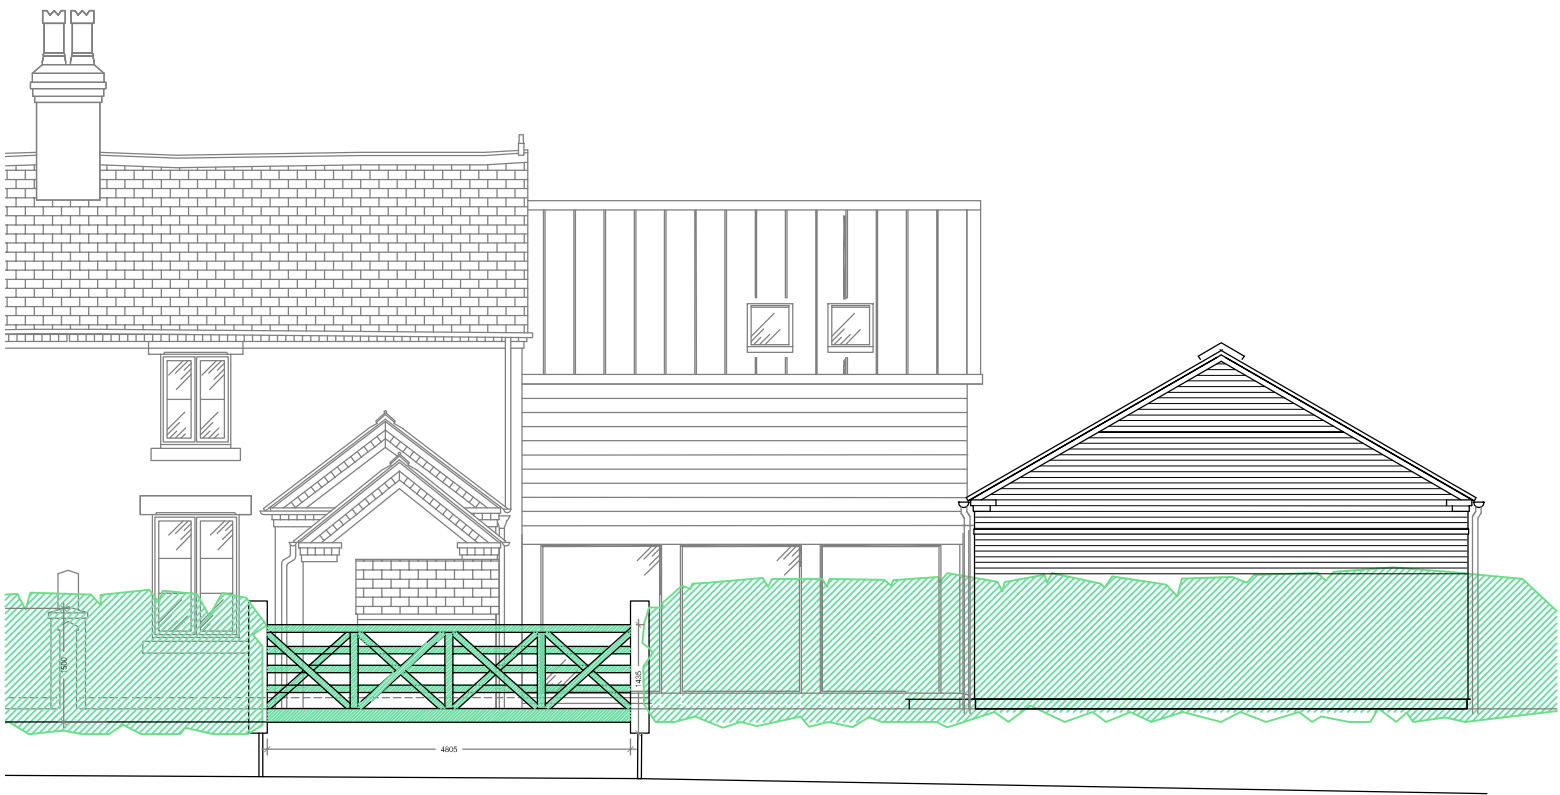

ELEVATION TO CHURCH LANE 1.100

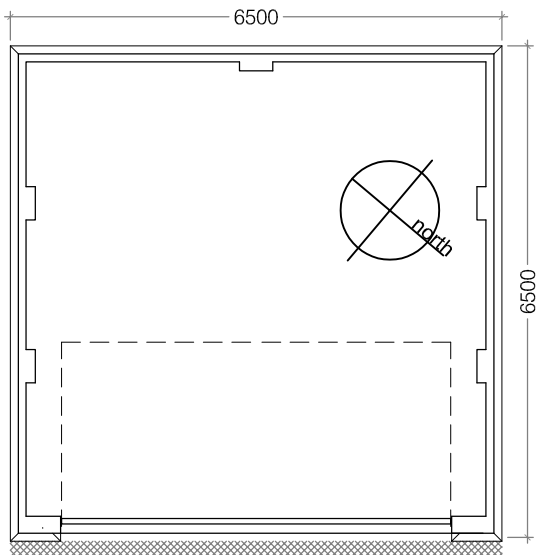

FLOOR PLAN 1.100

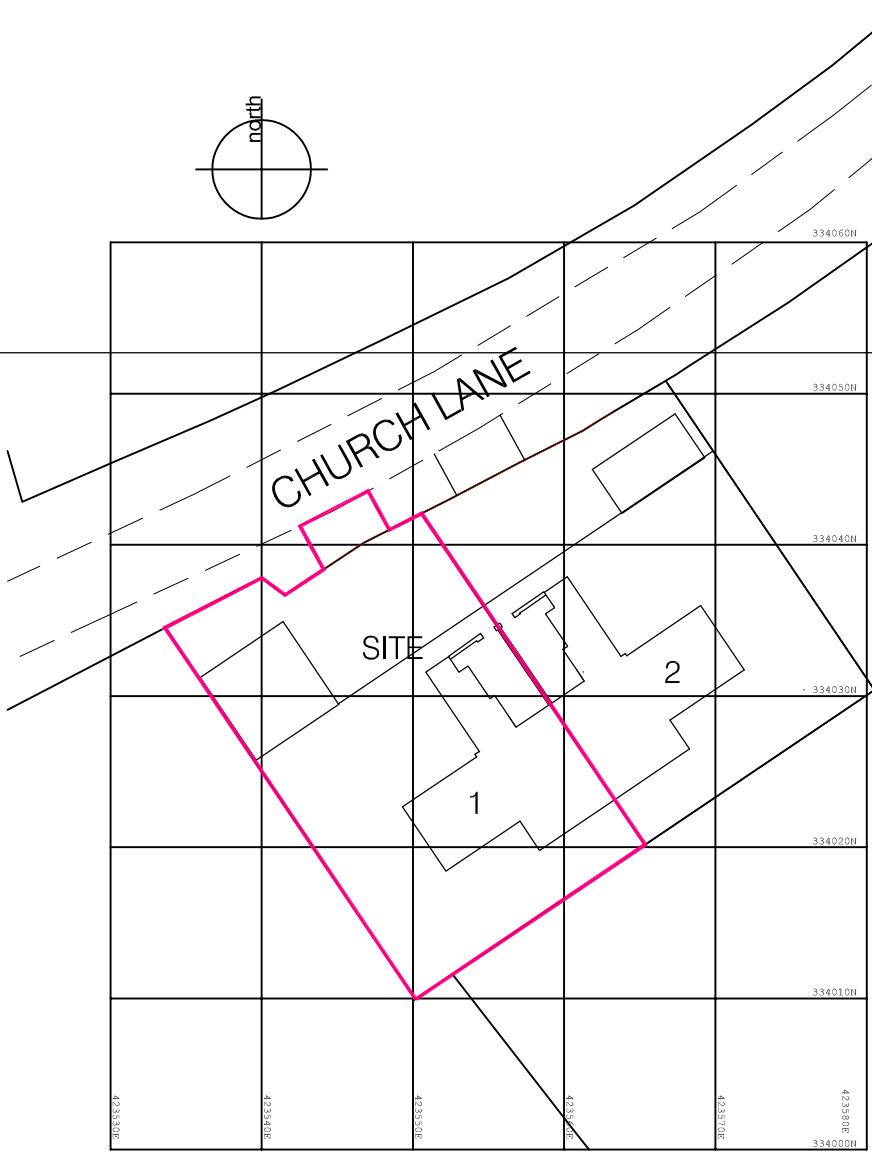

Ordnance Survey (c) Crown Copyright 2026. All rights reserved. Licence number 100022432

LOCATION PLAN 1.500

10	20	30	40	50	60	70	80	90	100
100MM ON ORIGINAL A2 DRAWING									
SEE DRAWING ISSUE SHEET FOR DRAWING STATUS									
This drawing is not to be used in whole or part other than for the intended purpose and project as defined on this drawing. Refer to the contract for full terms and conditions. Figured dimensions to be followed in preference to those scaled from drawing. All dimensions to be verified on site by the contractors and such dimensions to be their responsibility.									
rev.	revision date	purpose of revision						drawn by	checked by
A	14.05.26	Gate dimensions added						RT	

beckett_jackson_thompson		architects	
rob.thompson@bjt-architects.co.uk stewart.jackson@bjt-architects.co.uk		t: 07976167492 t: 07967322394	
client Mr J.Bowler			
project Proposed Garage, 1, Church Lane Cottages, Sutton on the Hill, DE6 5JA			
drawing title Proposed Plans and Elevations			
scale As noted @ A2		date 16.04.26	drawn by RT
checked by			
project no. 2023		drawing no. CC17	revision A