



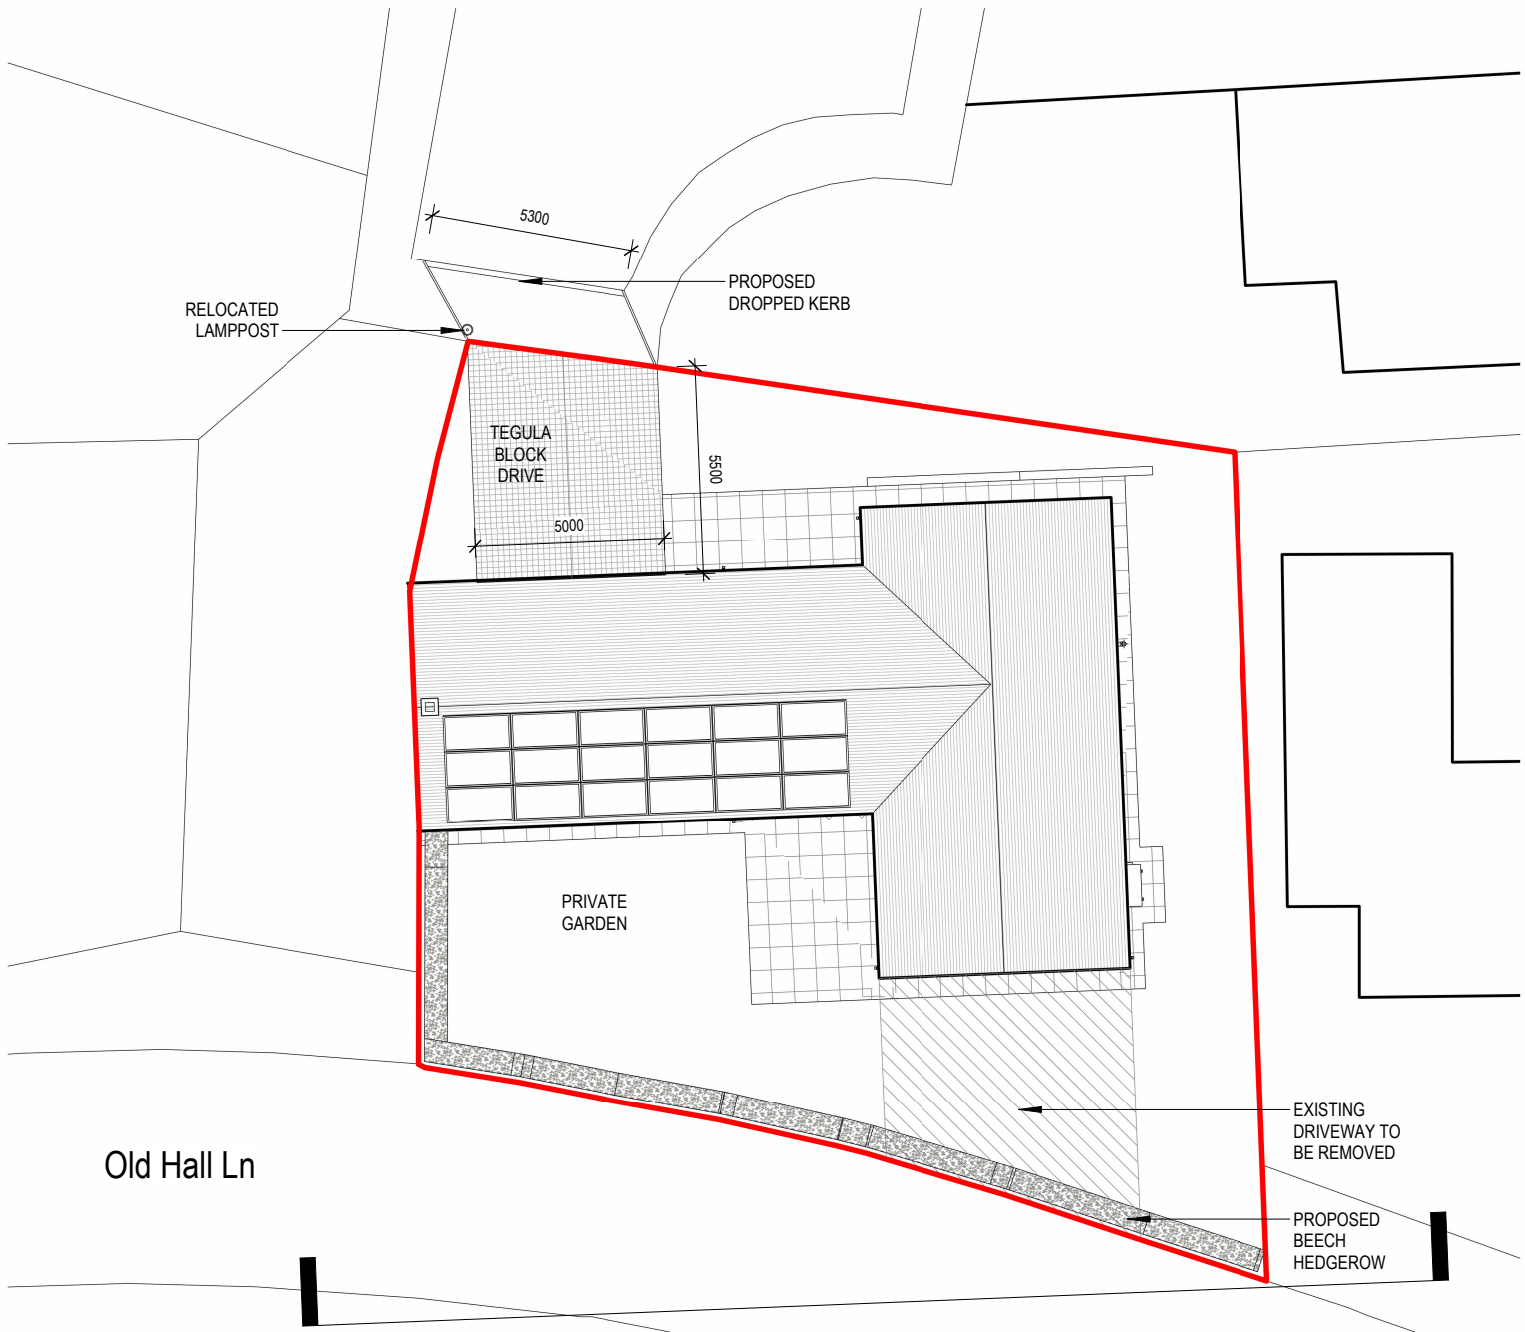

Ordnance Survey (c) Crown Copyright 2026. All rights reserved. License number 100022432

SITE PLAN

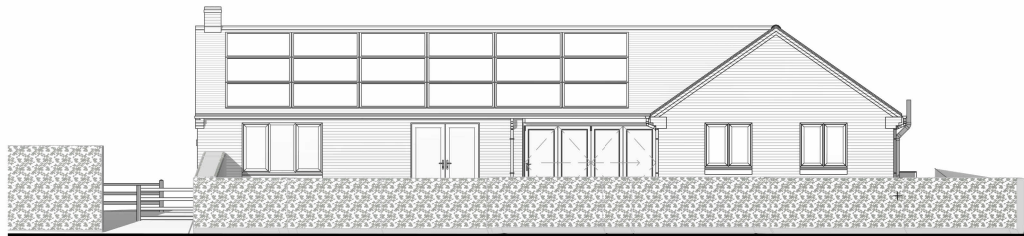

SITE SECTION



BUNGALOW EXT. & ALTERATIONS								
3 OLD HALL LANE, DE65 5DA								
SITE PLAN - AS PROPOSED								
SHEET NUMBER	SCALE(S)	PAPER SIZE	DRAWN BY	CHECKED BY				
01003	1 : 200	A4	CB	CB				
STATUS	SUITABILITY DESCRIPTION				P3	UPDATED TO SUIT LPA COMMENTS	03.06.26	CB
D5	Issued for planning				P2	DIMENSIONS ADDED	10.05.26	CB
REVISION	REVISION STATUS				P1	PLANNING ISSUE	25.04.26	CB
P3	Preliminary				Rev	Revision Description	Date	Issued by